



Only figured dimensions to be taken from this drawing, do not scale.

Boundaries are shown for indicative purposes only, all boundaries are to be confirmed by the legal owner.

 

EXISTING VEHICULAR ACCESS

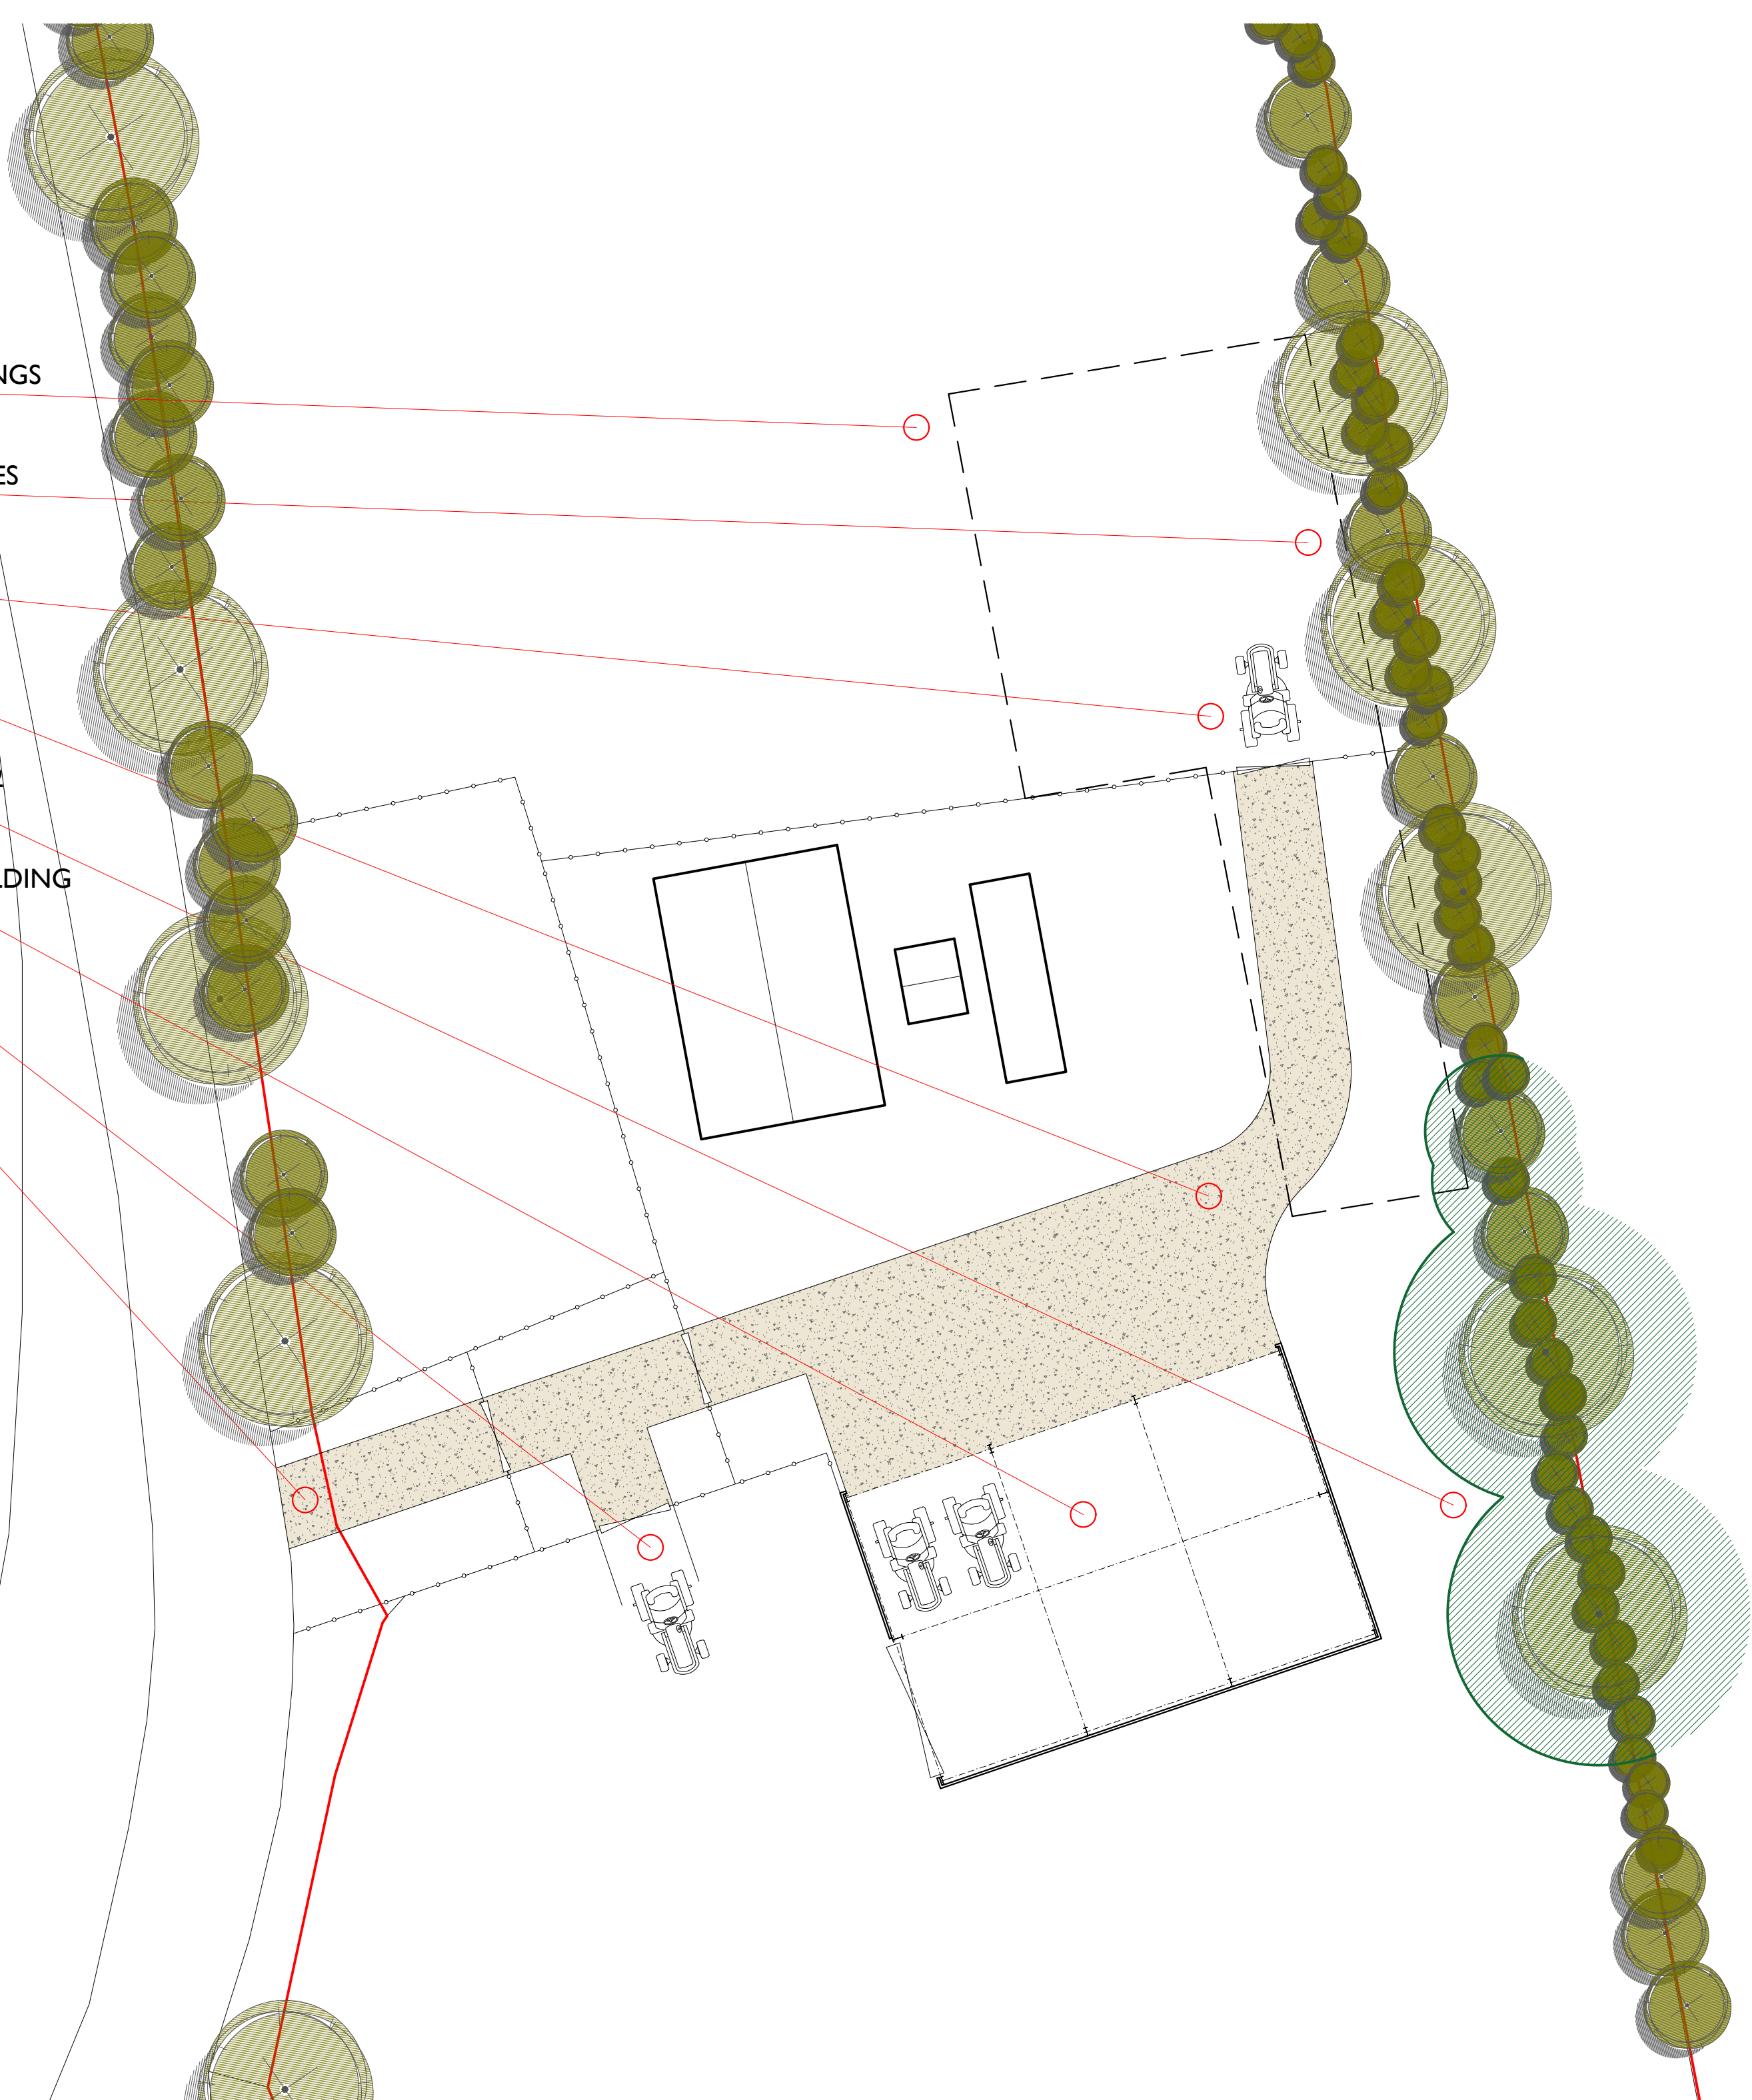

A	LOCATION OF REPLACEMENT BUILDING ADDED	04 04 24
Rev.	Revision notes	Date

Issue

planning		preliminary	
contract/site		H&S file	

Client _____

D Handley

Project

Eastbrook Farm Replacement Farm Buildings

Drawing

Proposed Site Plan

planapp

Vision House
119 Factory Road
Hinckley
LE10 0DP

Vision House
119 Factory Road
Hinckley
LE10 0DP

lanapp@gmail.com
07764 840444

Scale	Date	Drawn
1:200@A3	27 03 24	AA
Job No	Drawing No	Revision
431	002	A