


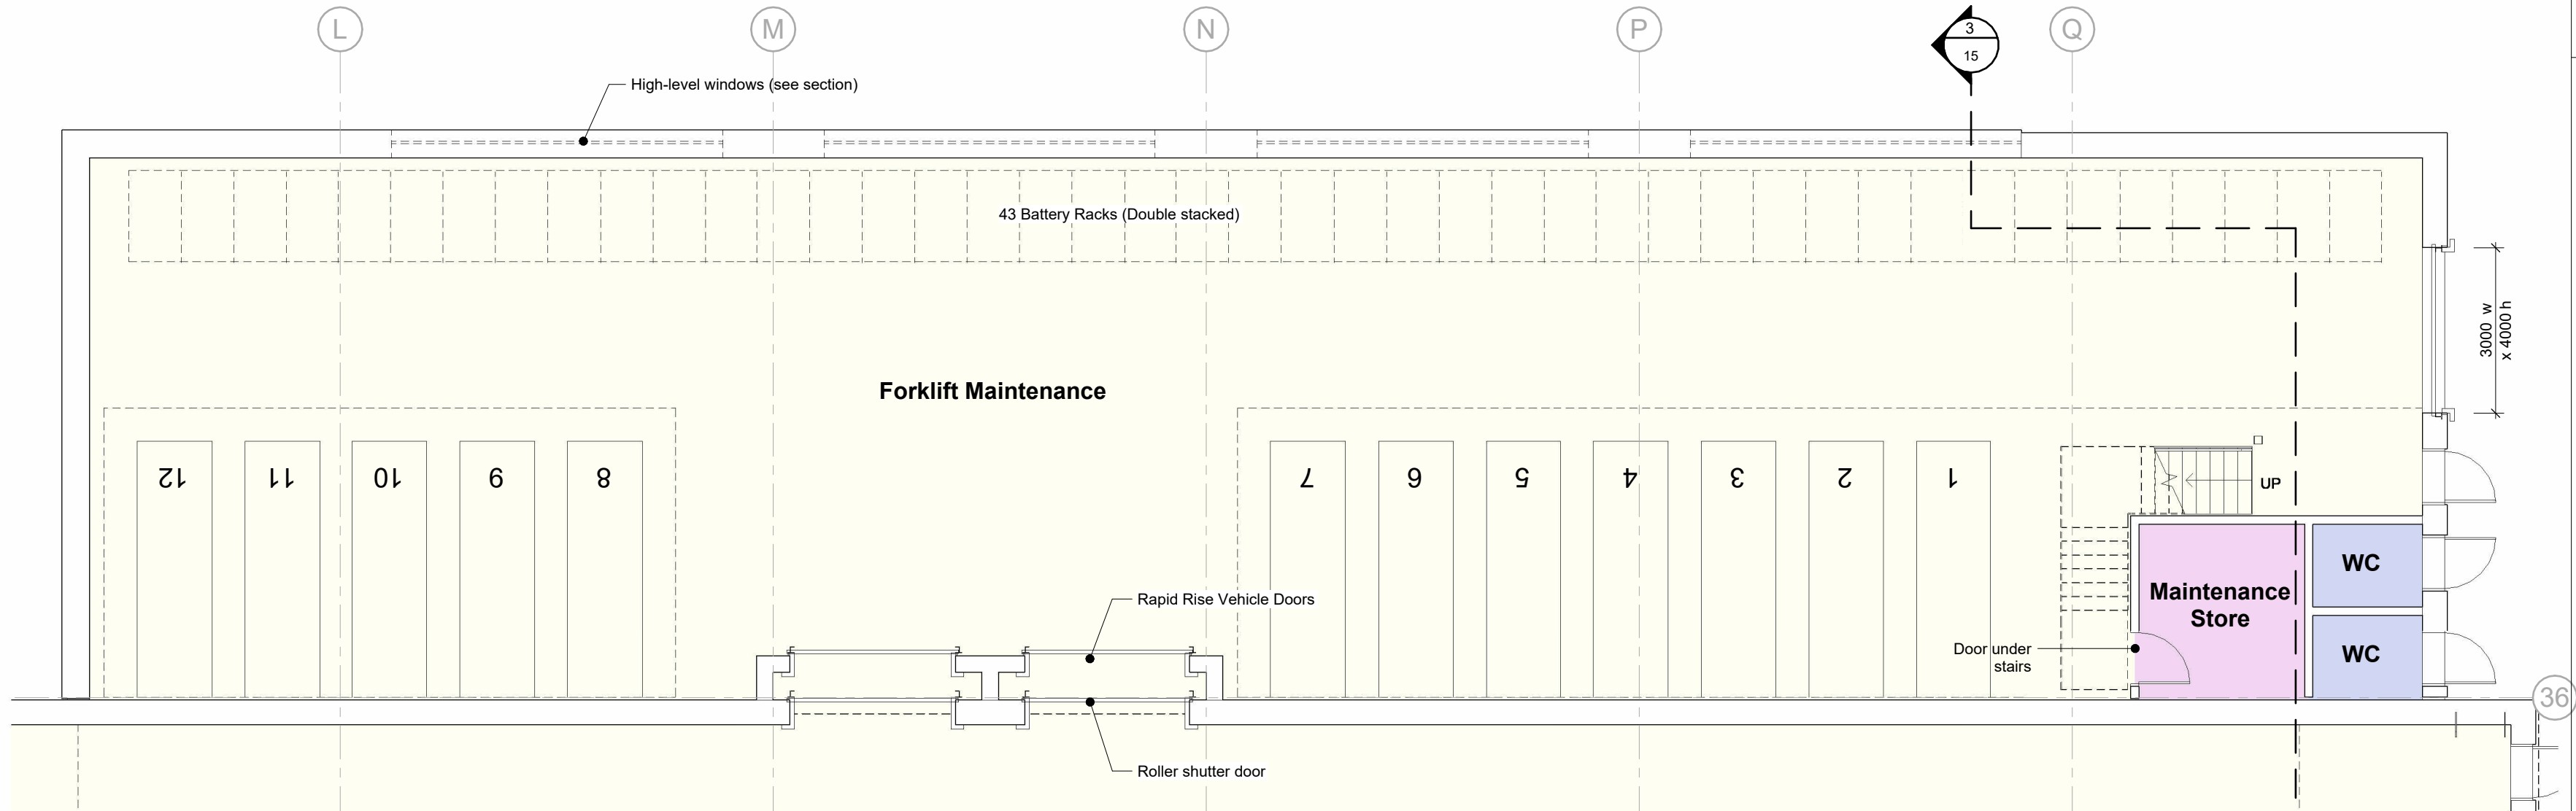
 


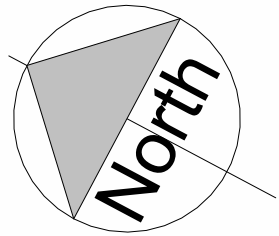

Forklift Maintenance - Floor Plan - Ground

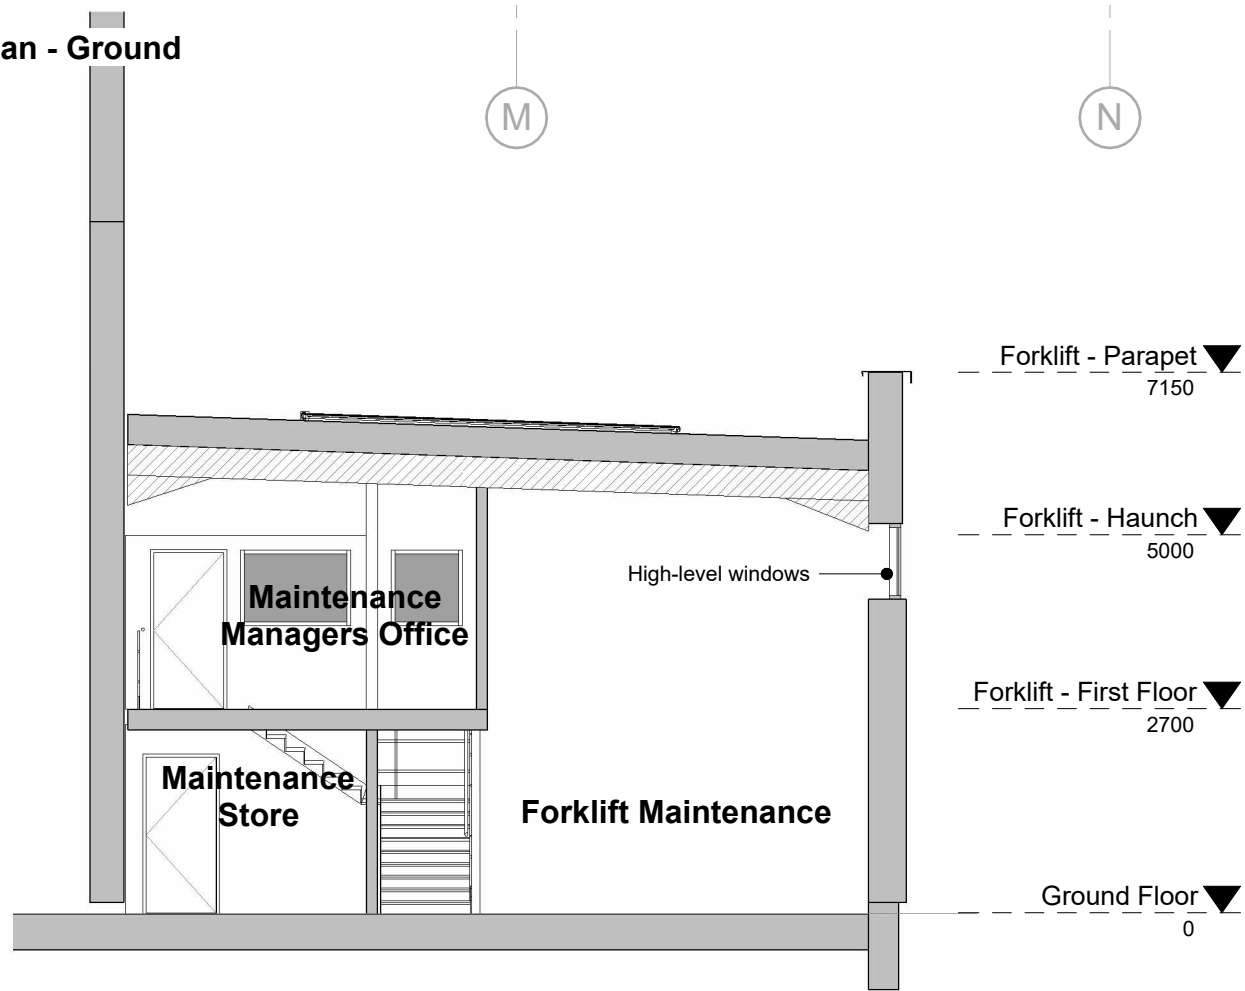

Forklift Maintenance - Section

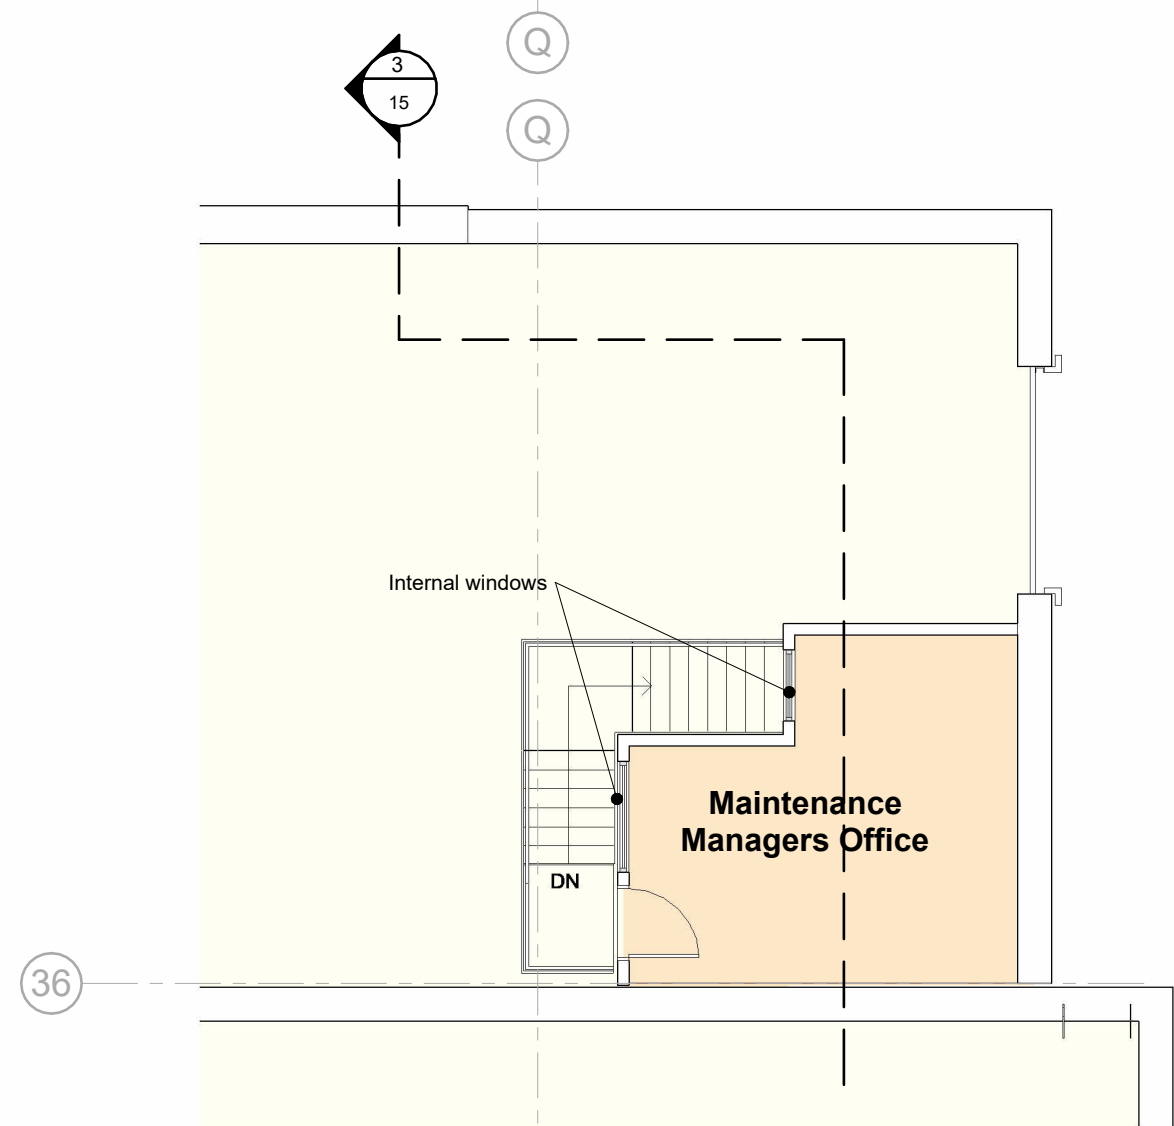

Forklift Maintenance - Floor Plan - First

Safety Health and Environmental Information		A2
The following risks are identified as unusual or unfamiliar to a competent contractor		
CONSTRUCTION		
DEMOLITION RISKS (FUTURE)		
It is assumed that all work will be carried out by a competent contractor working, where appropriate, to an approved method statement		

bhb
architects

LICHFIELD
01543 254357
CHELTENHAM
01242 521608

mail@bhbarchitects.co.uk

RIBA Chartered Practice

Project Excellence, Land at Wiggs Farm, Station Road, Coalville

DRAWING NO.
4092 - 15

Figure 4.5 - Forklift Maintenance - Plans & Section

REV
D

DATE
MAY 25

Barberry Bardon Ltd

DRN
JDK

CHK
ST

SCALE
1 : 100 @ A2

ISO 9001
REGISTERED FIRM

ISO 14001
REGISTERED FIRM

The copyright of this drawing and design is vested in the Architect and must not be copied or reproduced without written consent. All dimensions given are to be verified on site by the responsible contractor. Do not scale for the purposes of construction.

Green
REGISTER
OF CONSTRUCTION
PROFESSIONALS