




Office Floor Plan - Ground

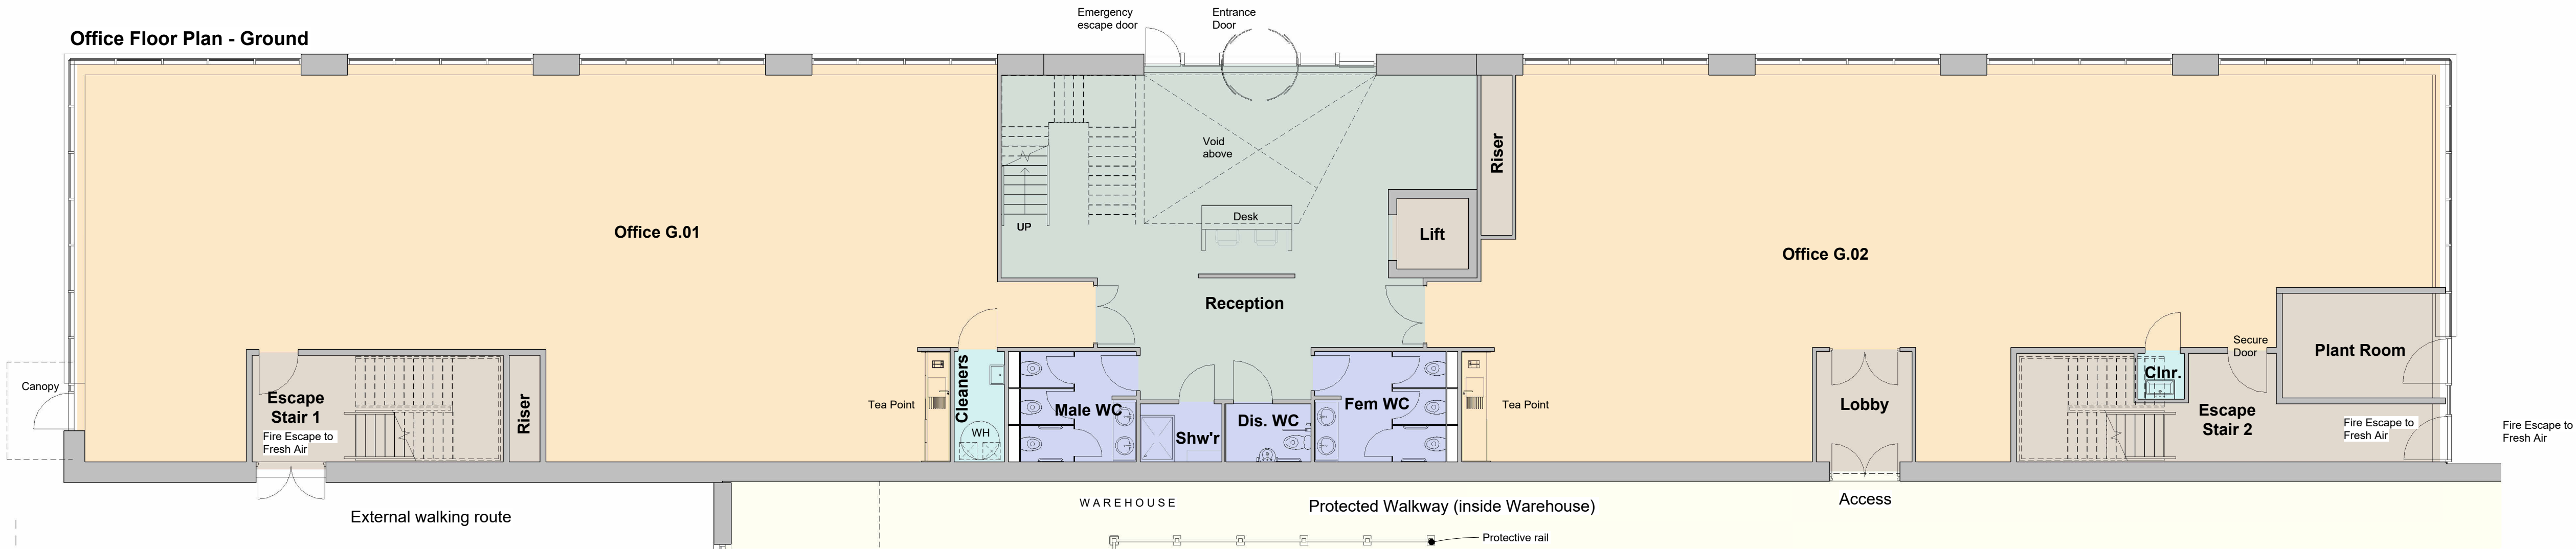


Office Floor Plan - First

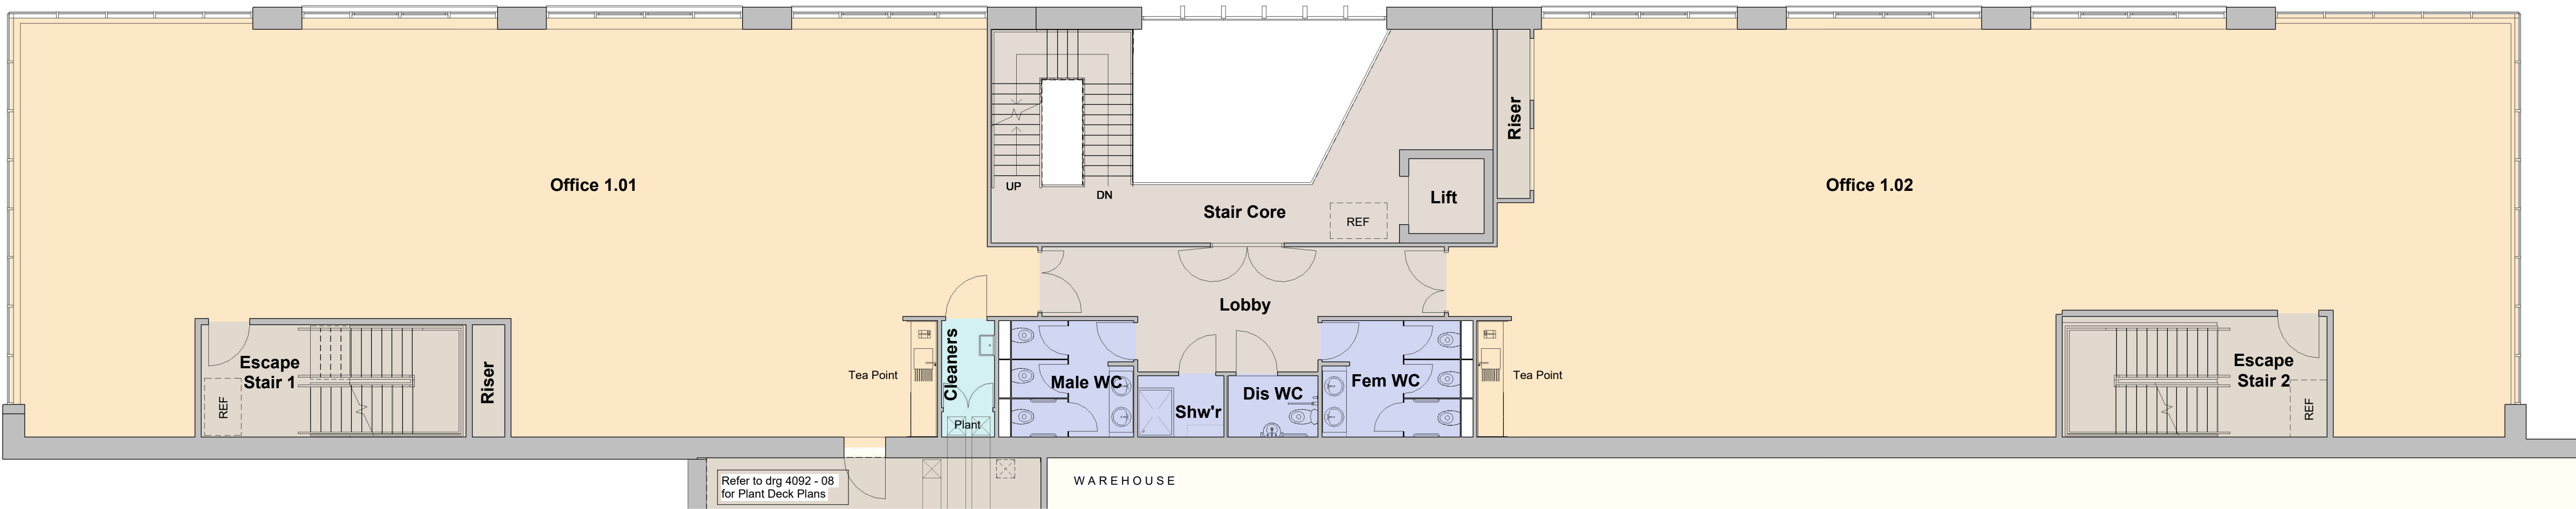

Office Floor Plan - Second

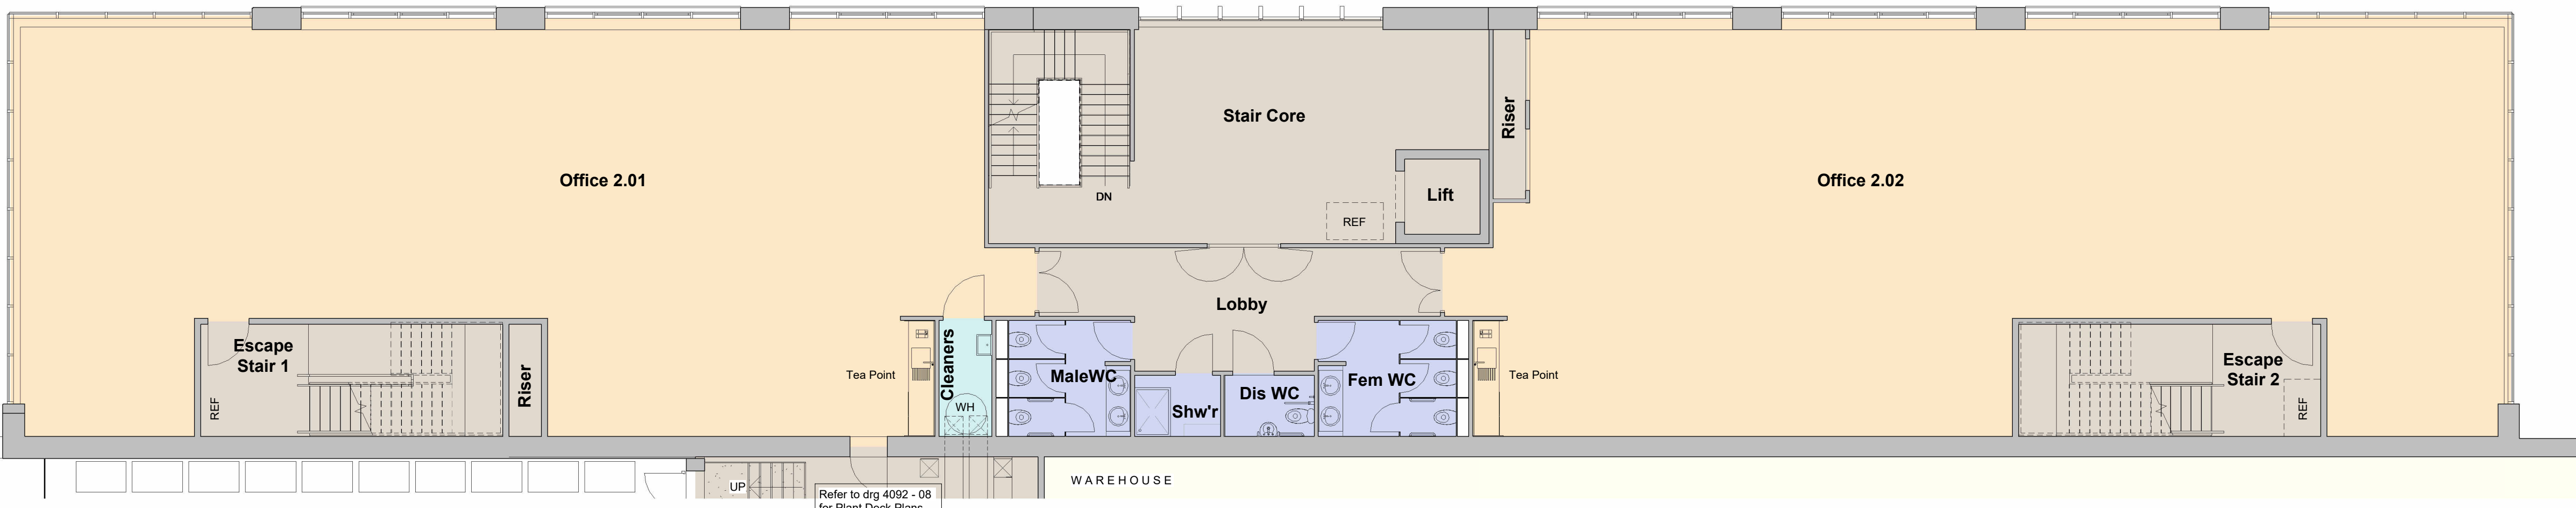

Office Floor Plan - Third

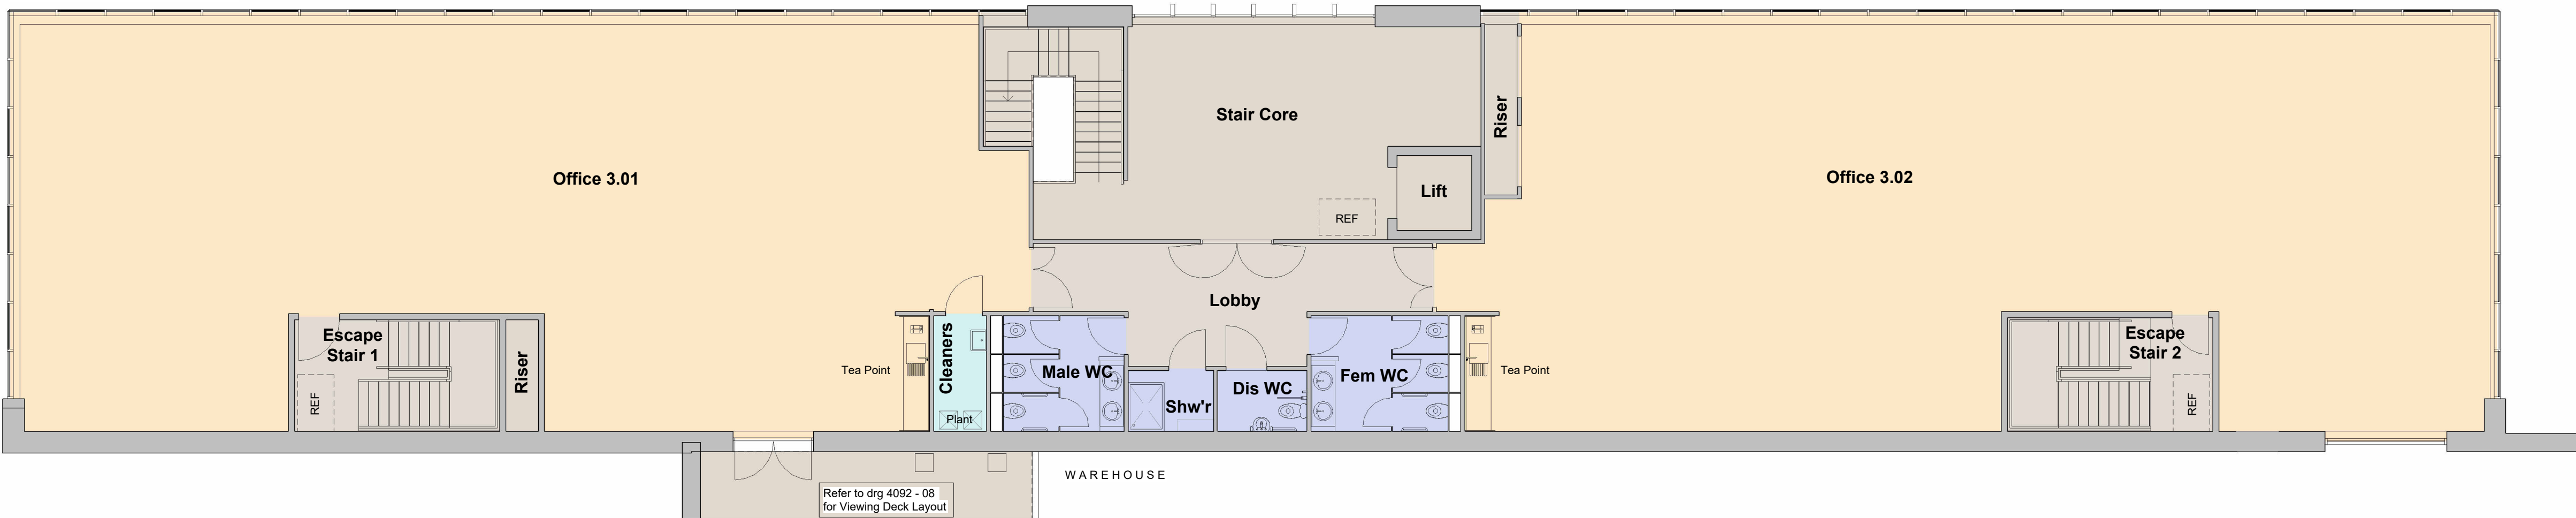


The following risks are identified as unusual or unfamiliar to a competent contractor

CONSTRUCTION

DEMOLITION RISKS (FUTURE)

It is assumed that all work will be carried out by a competent contractor working, where appropriate, to an approved method statement

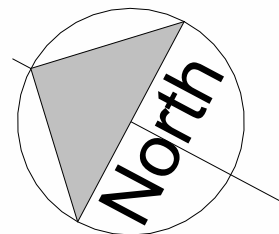

GRAPHIC SCALE: 1:100