




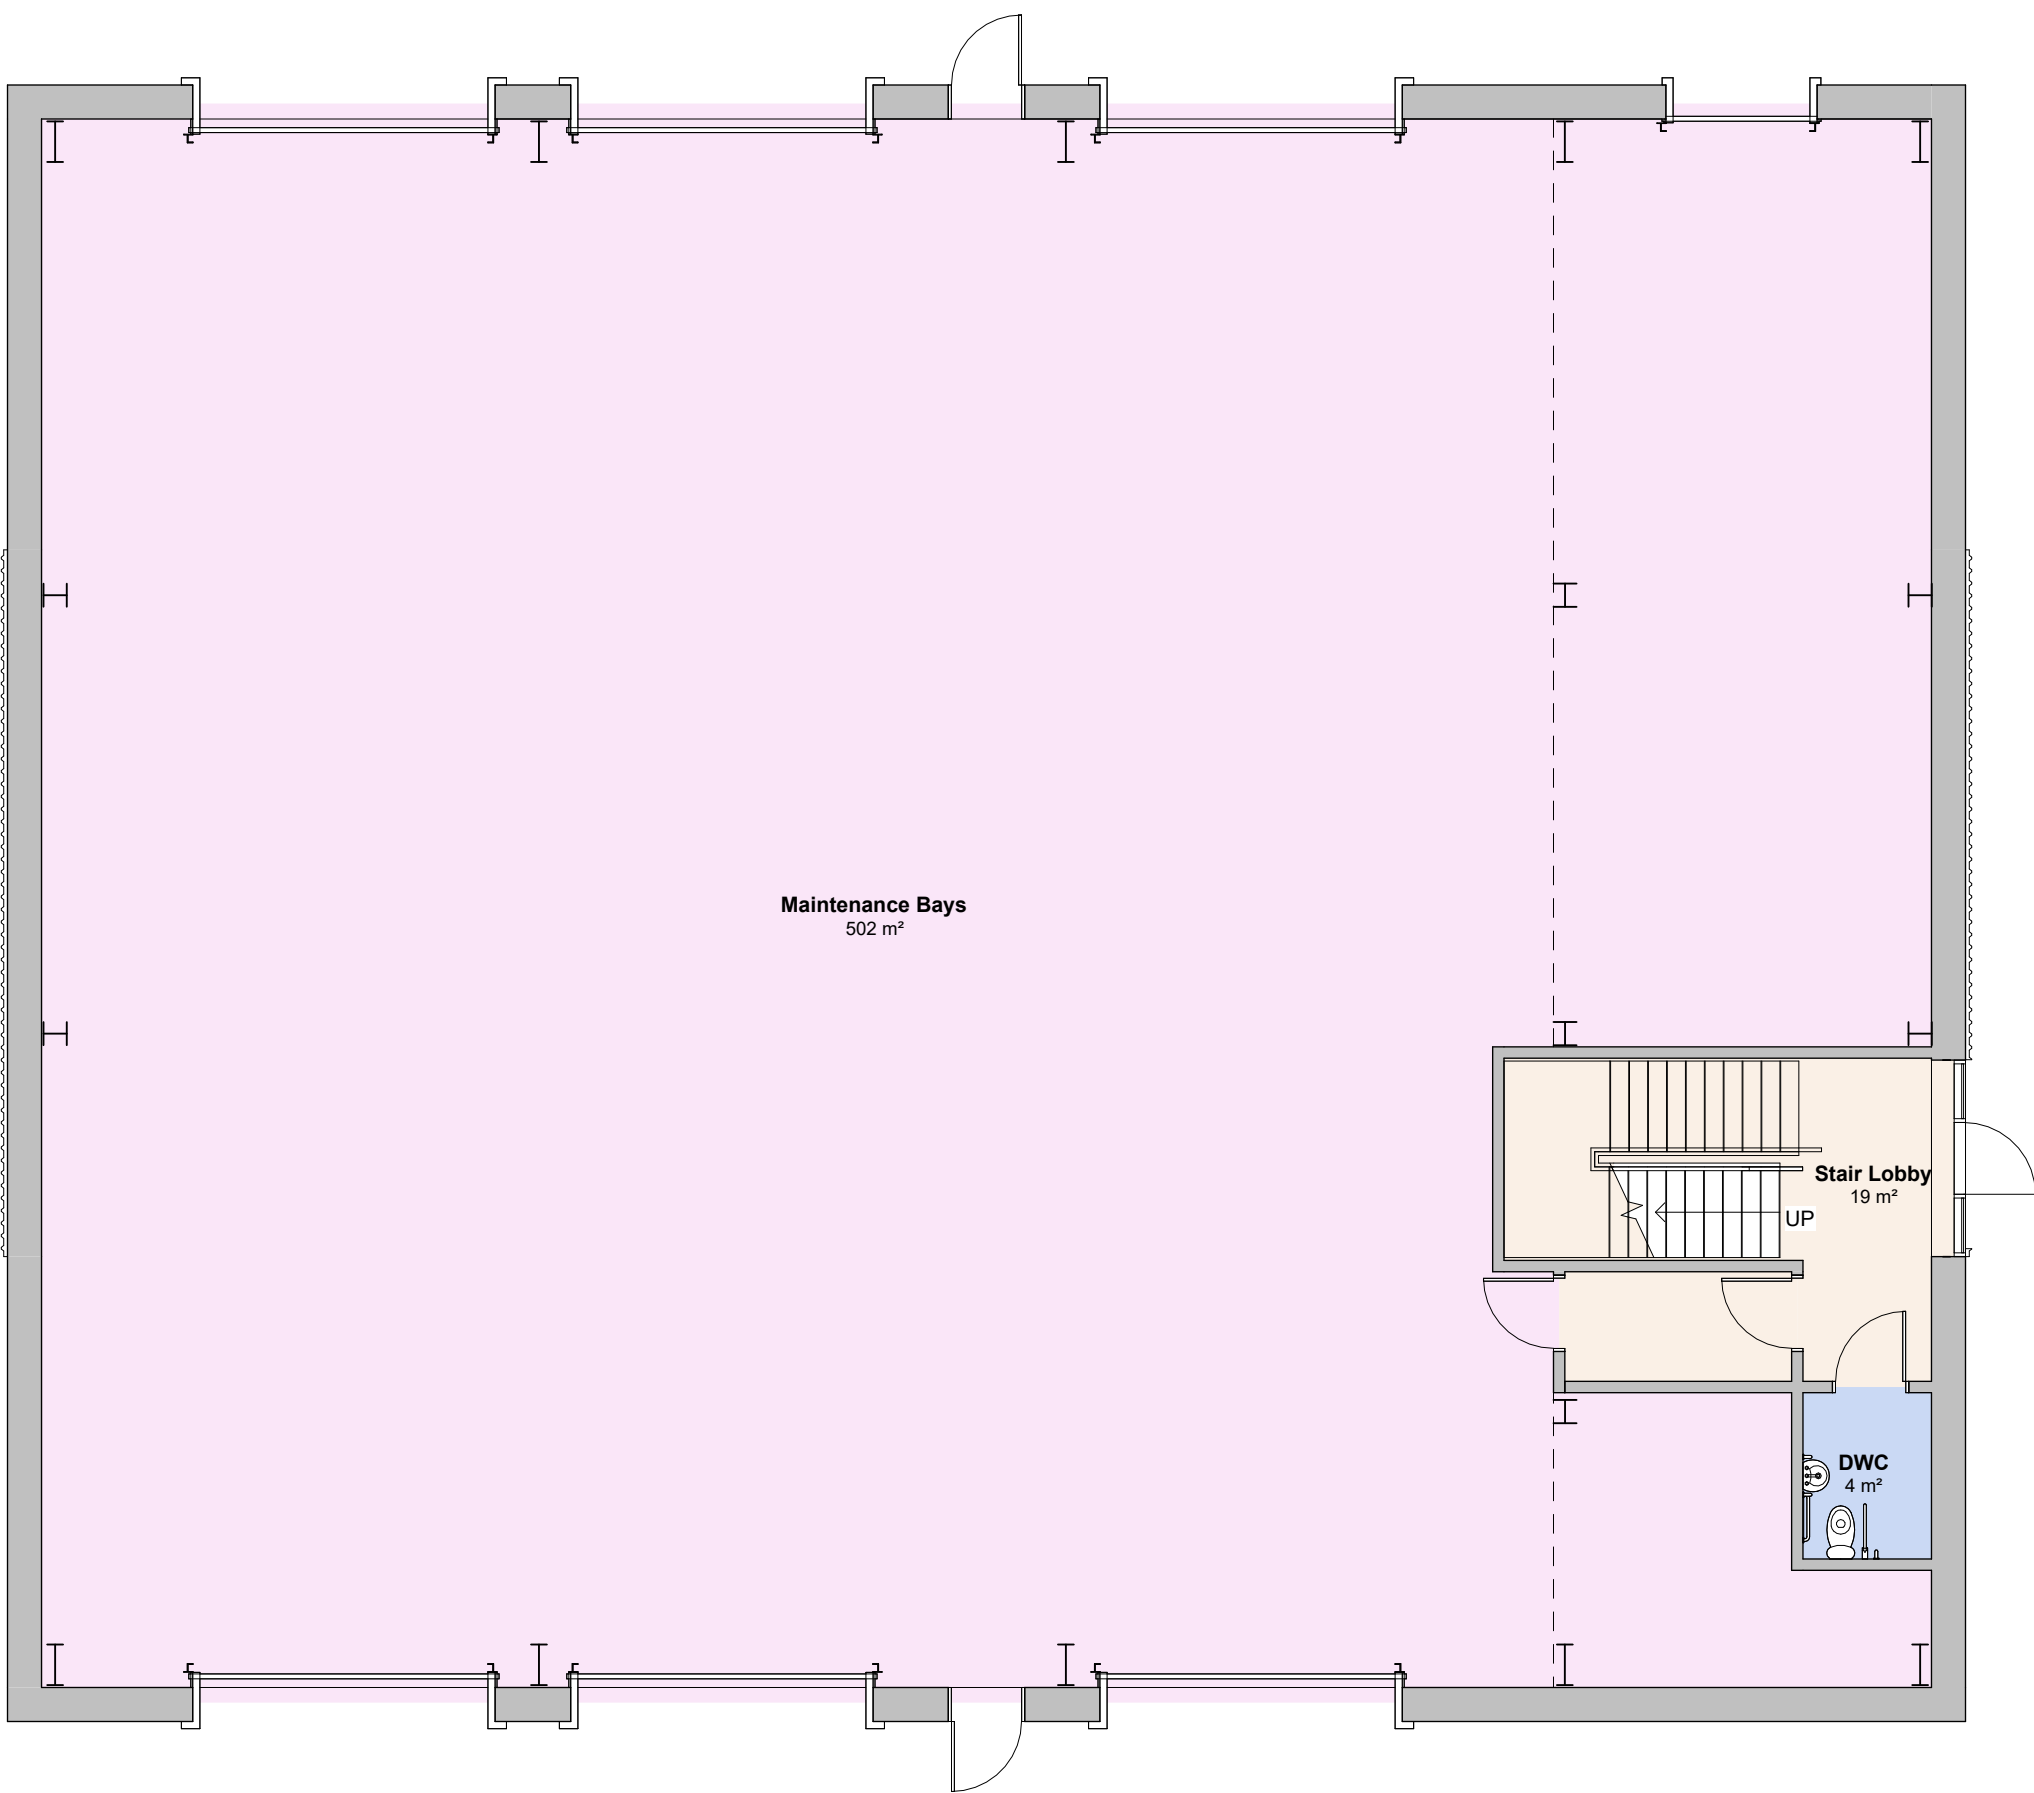



Proposed Ground Floor Plan

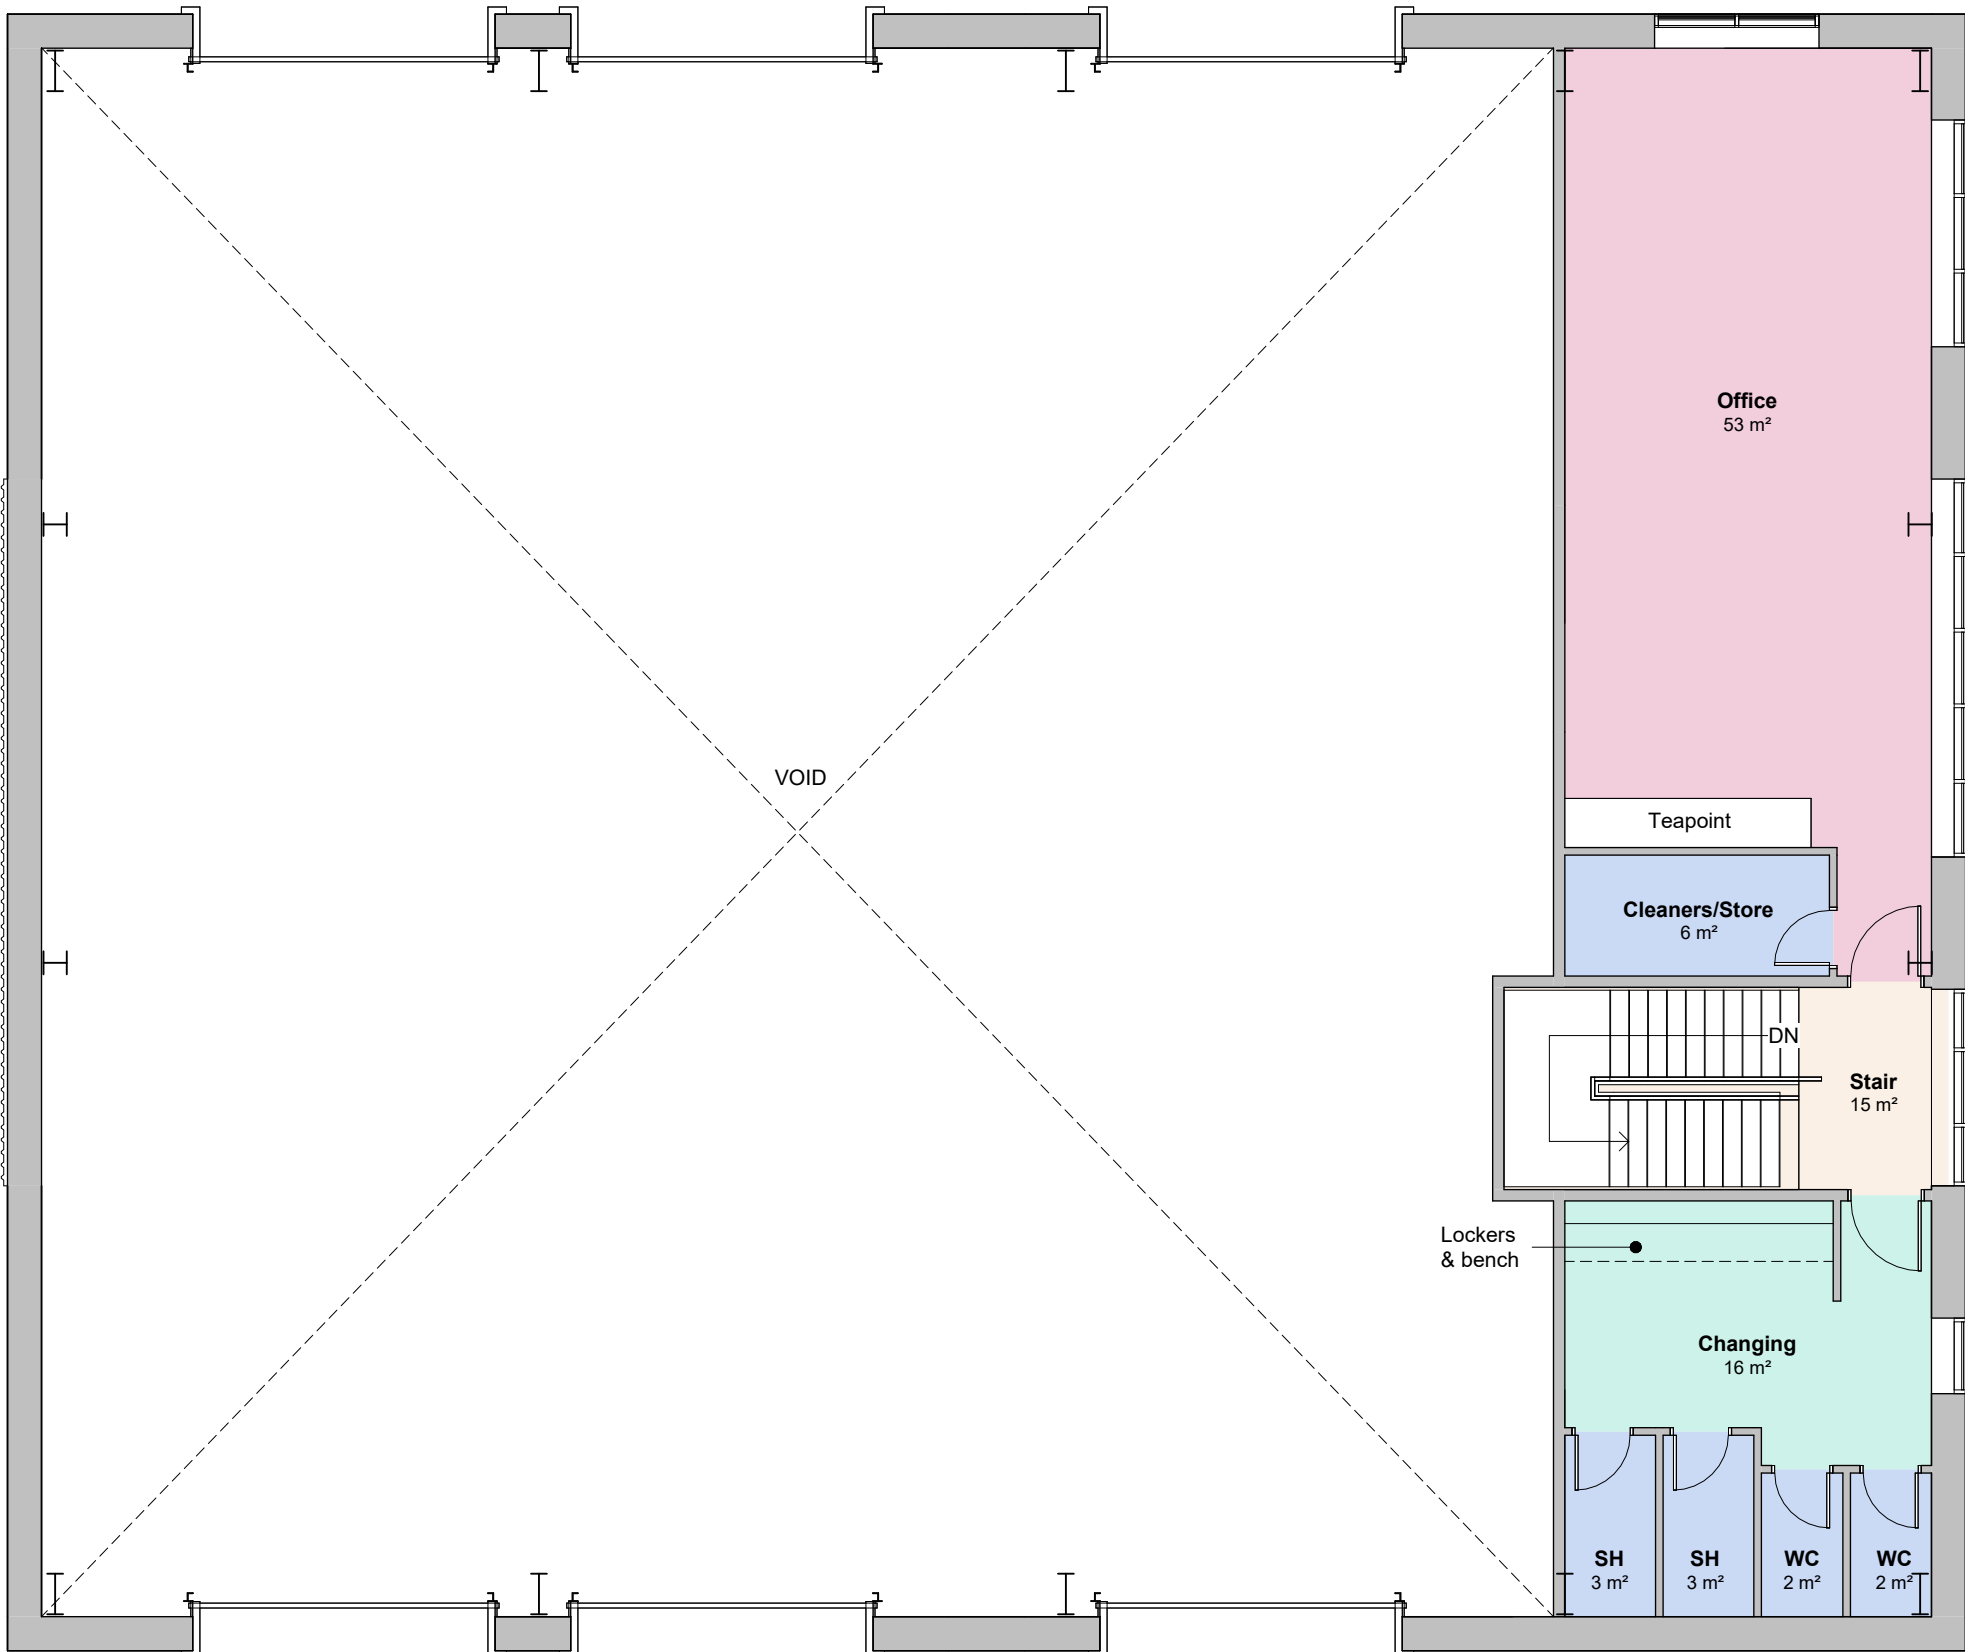

Proposed First Floor Plan

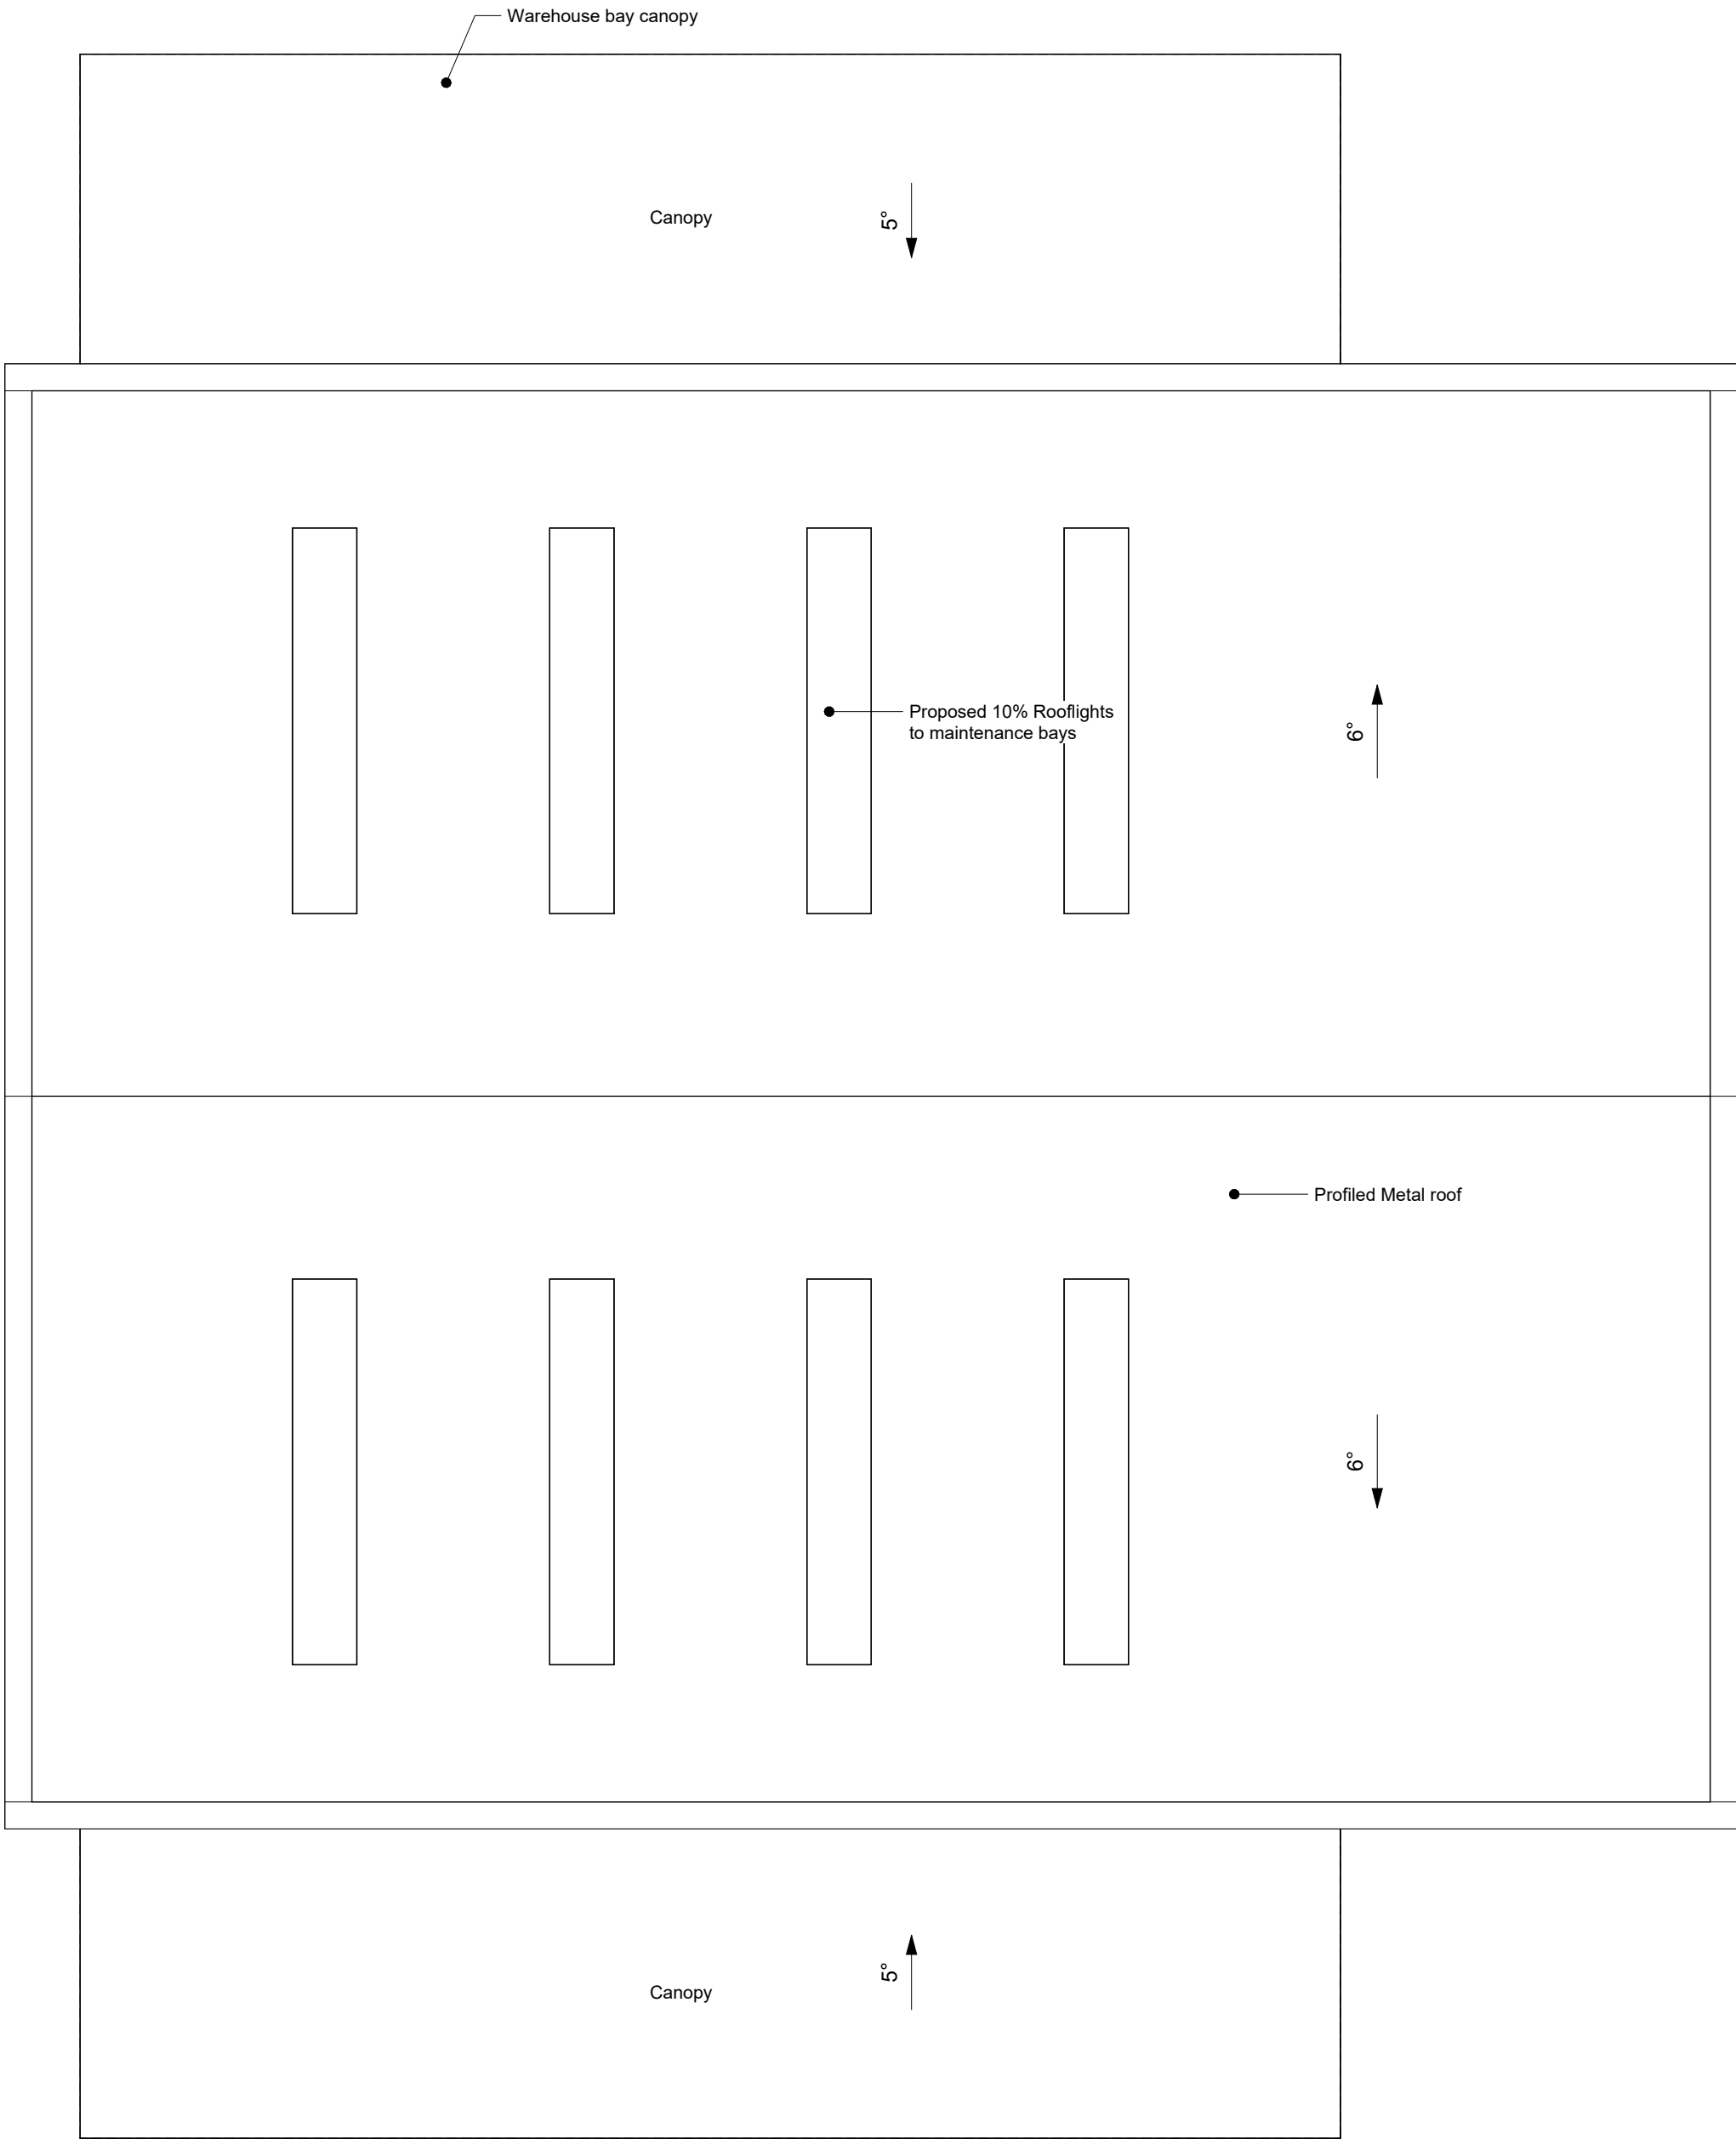

Proposed Roof Plan

 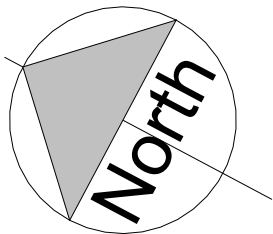

GRAPHIC SCALE: 1:100

The following risks are identified as unusual or unfamiliar to a competent contractor

CONSTRUCTION

DEMOLITION RISKS (FUTURE)

It is assumed that all work will be carried out by a competent contractor working, where appropriate, to an approved method statement

bhb
architects

LICHFIELD
01843 254397
CHELTENHAM
01242 521608

Project Excellence, Land at Wiggs Farm, Station Road, Coalville

Figure 4.10 - Maintenance Unit - Floor Plans

Barberry Barton Ltd

PLANNING

DRN
MR

CHK
ST

SCALE
1: 100 @ A1



The copyright of this drawing and design is vested in the Architect and must not be copied or reproduced without written consent. All dimensions given are to be verified on site by the responsible contractor. Do not scale drawing for purposes of construction.

