

Safety Health and Environmental Information		A3
The following risks are identified as unusual or unfamiliar to a competent contractor		
CONSTRUCTION		
DEMOLITION RISKS (FUTURE)		
It is assumed that all work will be carried out by a competent contractor working, where appropriate, to an approved method statement		

Materials Key

- A Cladding - Light Grey - Horizontal
- B Cladding - Mid Grey - Horizontal
- C Cladding - Dark Grey - Horizontal
- D Cladding - Dark Grey - Verticle
- E PPC Steel Door
- F Aluminium Soffit - White
- G Aluminium Capping - Black
- H PPC Aluminium windows
- J Metal Balustrade & Step
- K Brick upstand
- L Profiled Metal Roof
- M HGV Kerb
- N Parapet Metal Capping
- P High Level Aluminium windows
- Q Kiosk Window

bhb
architects

LICHFIELD
01543 254357
CHELTENHAM
01242 521608

mail@bhbarchitects.co.uk

RIBA Chartered Practice

Project Excellence, Land at Wiggs Farm, Station Road,
Coalville
Figure 4.16 - Satellite Gatehouse
Barberry Bardon Ltd

DRAWING NO.
4092 - 46

REV DATE
A May 25

PLANNING


DRN TH

CHK ST


SCALE
1 : 100 @ A3





The copyright of this drawing and design is vested in the Architect and must not be copied or reproduced without written consent. All dimensions given are to be verified on site by the responsible contractor. Do not scale drawing for the purposes of construction.

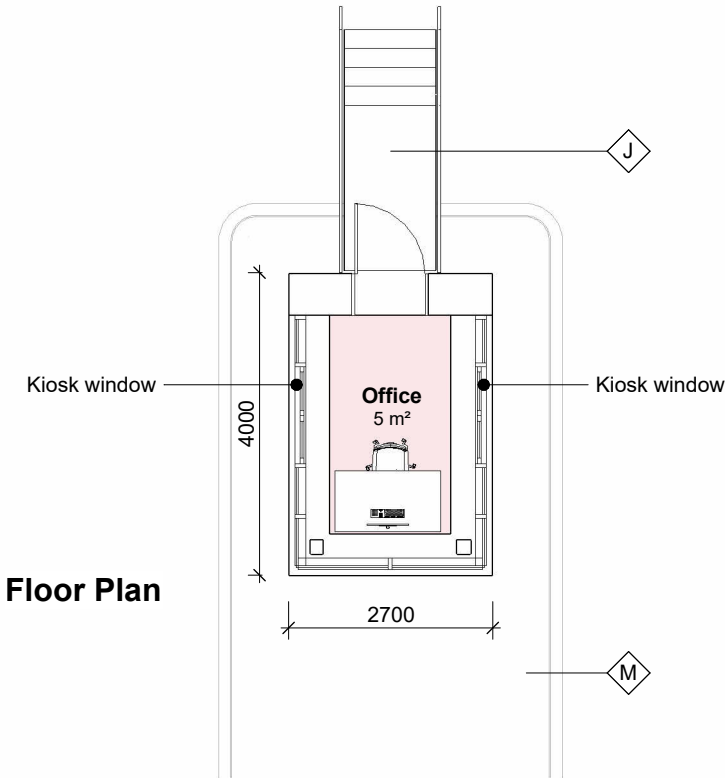


Floor Plan

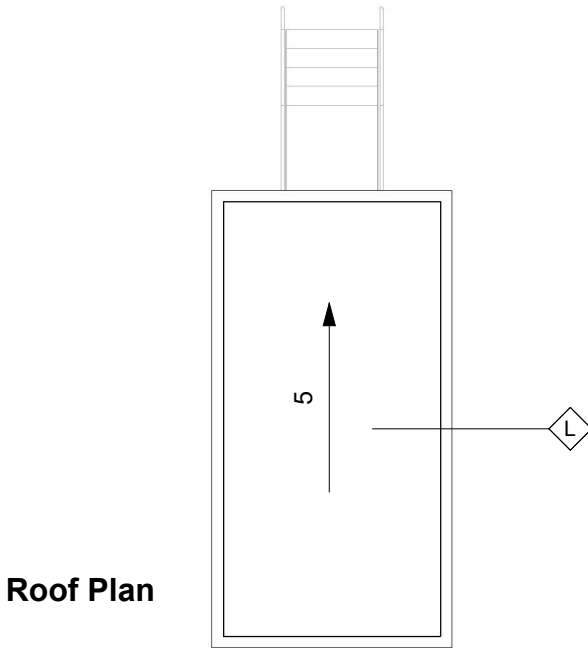


Roof Plan

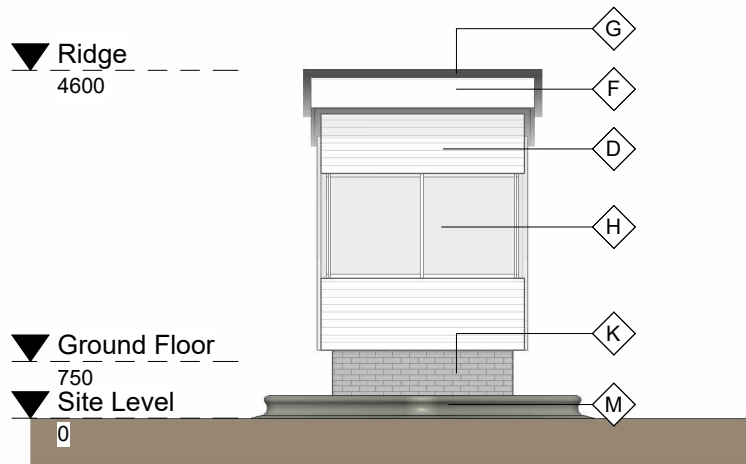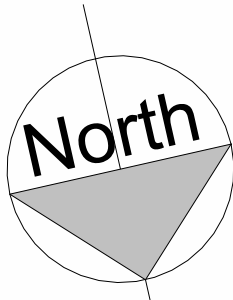


North-East Elevation

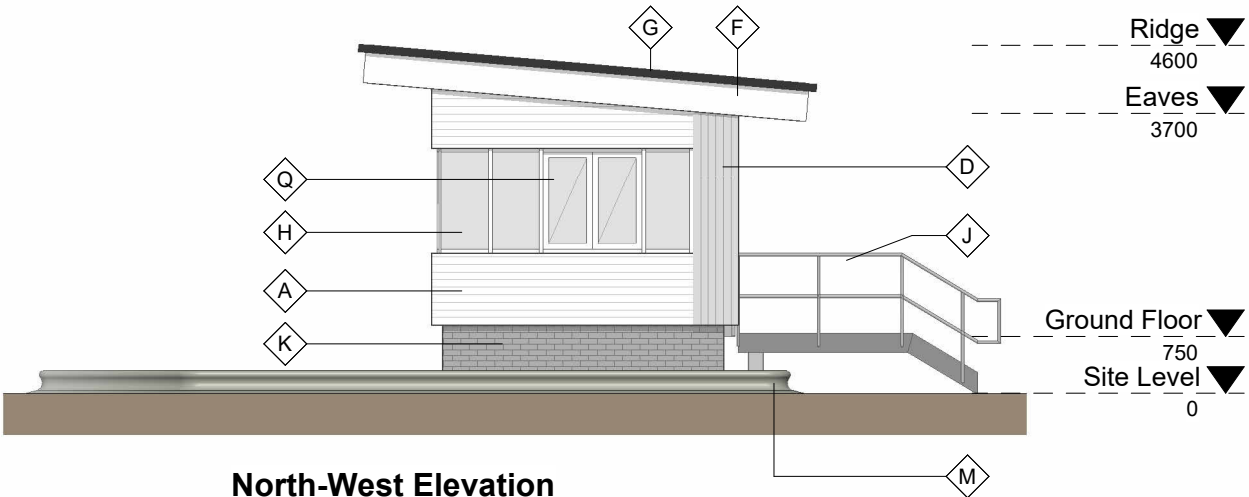


North-West Elevation

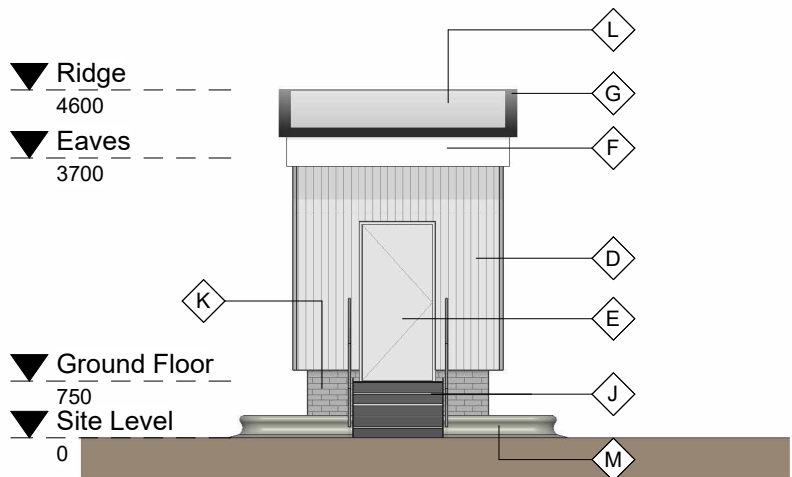

South-West Elevation

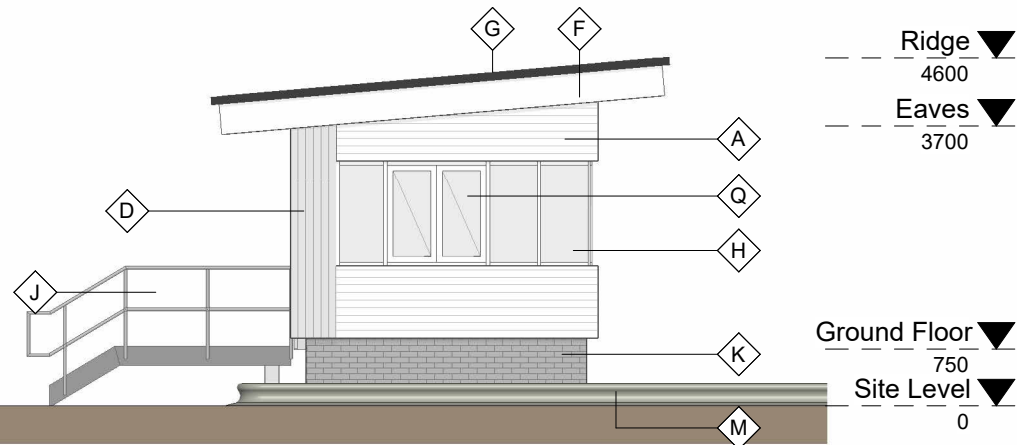

South-East Elevation

 

GRAPHIC SCALE: 1:100