

The following risks are identified as unusual or unfamiliar to a competent contractor


CONSTRUCTION

DEMOLITION RISKS (FUTURE)


It is assumed that all work will be carried out by a competent contractor working, where appropriate, to an approved method statement

Specification:


Steel frame, clad in Polyester Powder Coated Aluminium Louvres (RAL TBC)

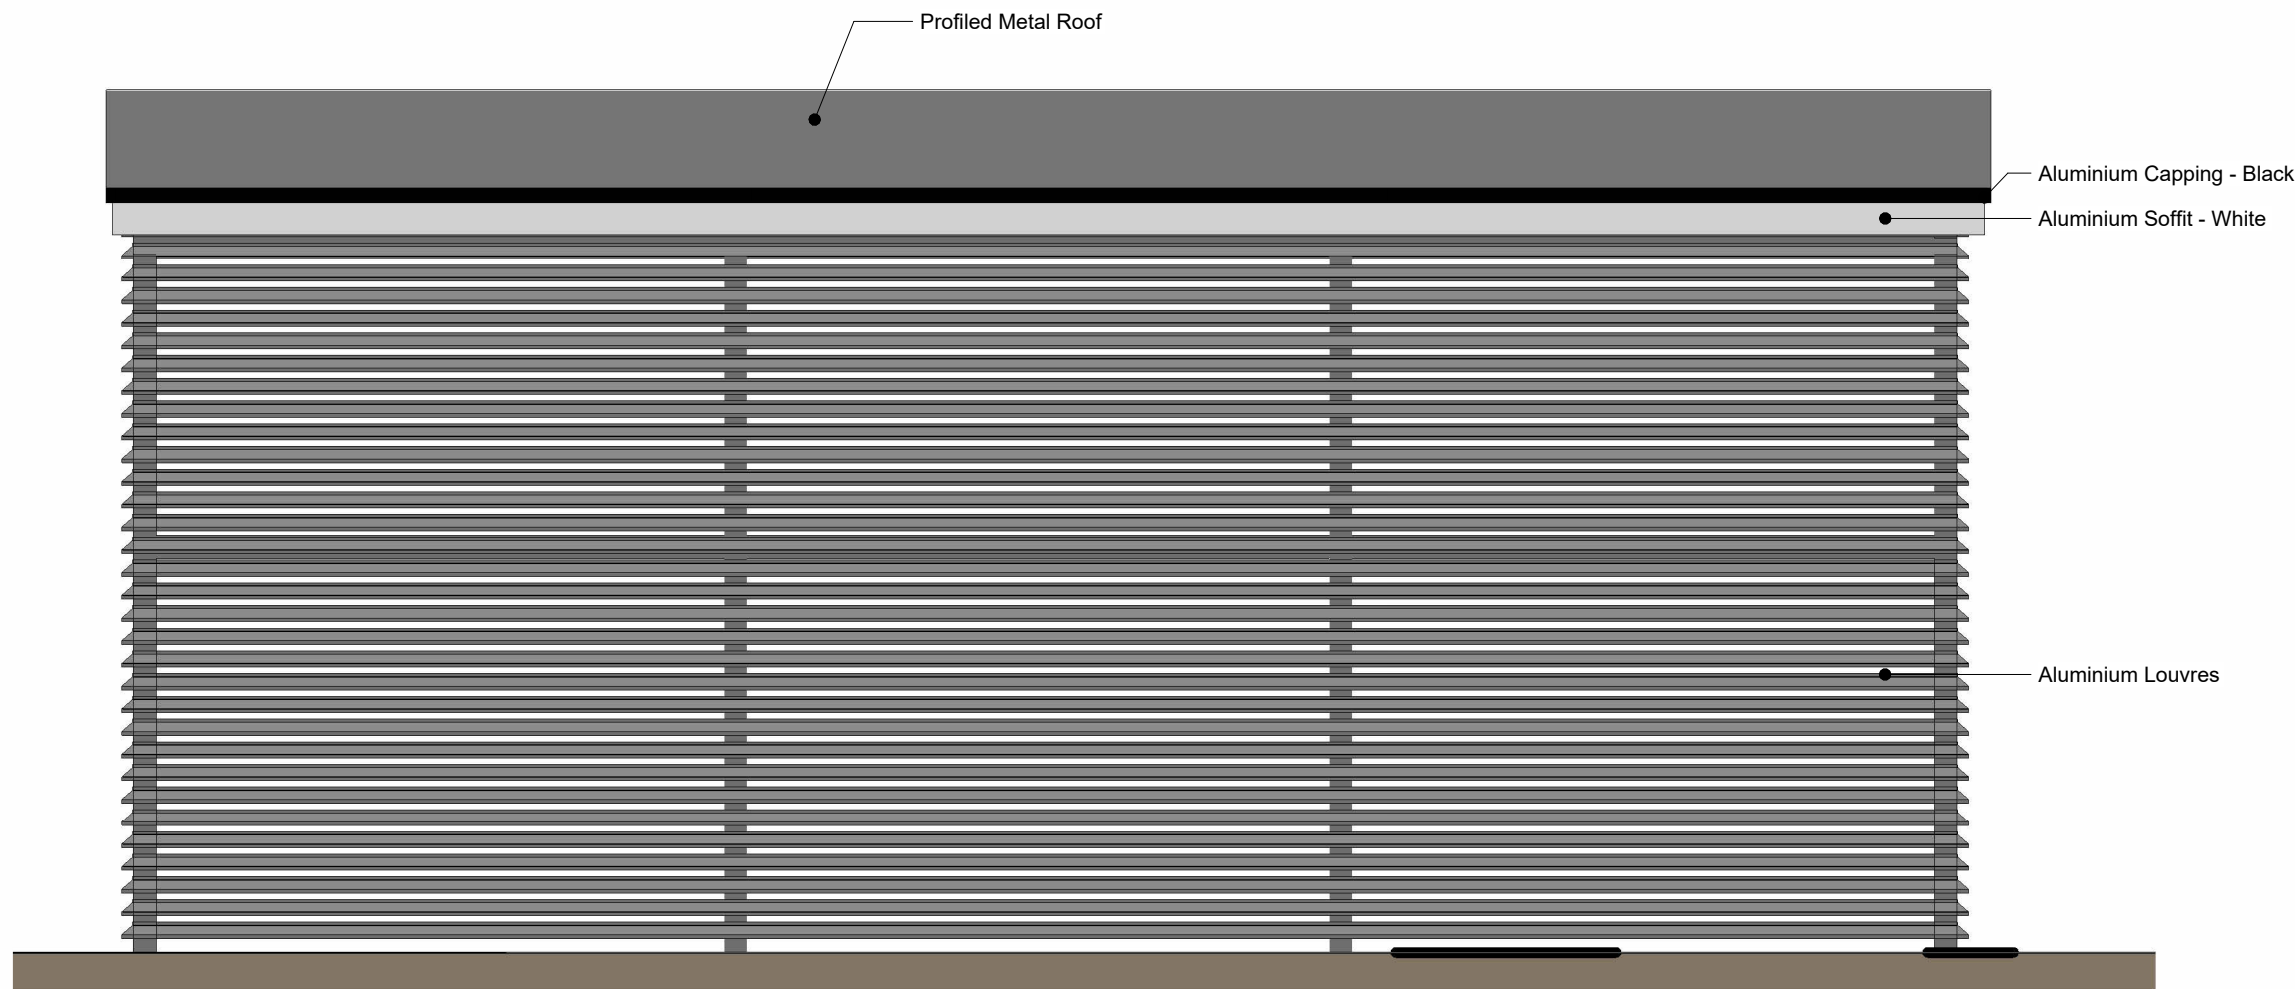


Operational Waste Compound - Rear Elevation
1 : 50

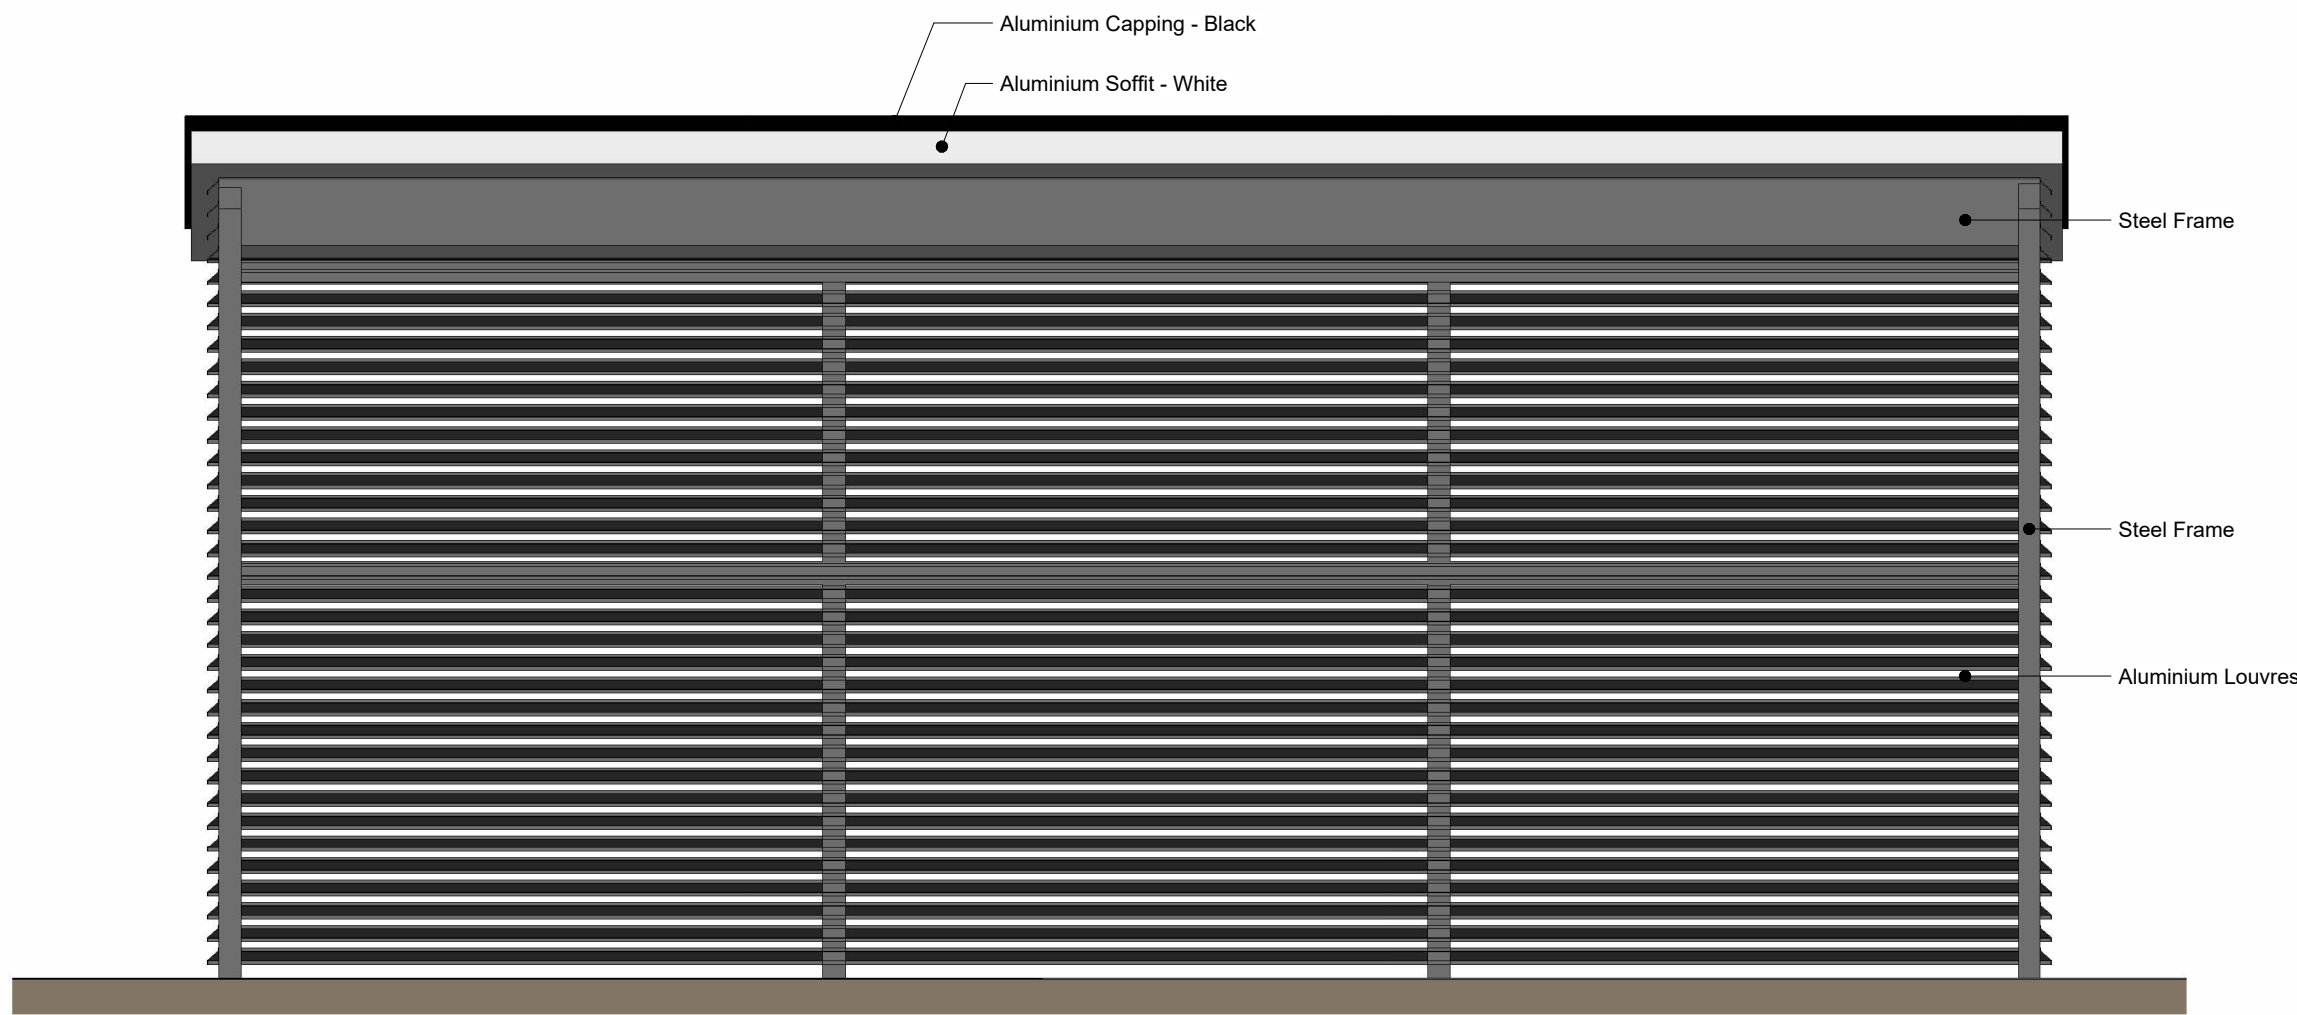


Operational Waste Compound - Front Elevation
1 : 50

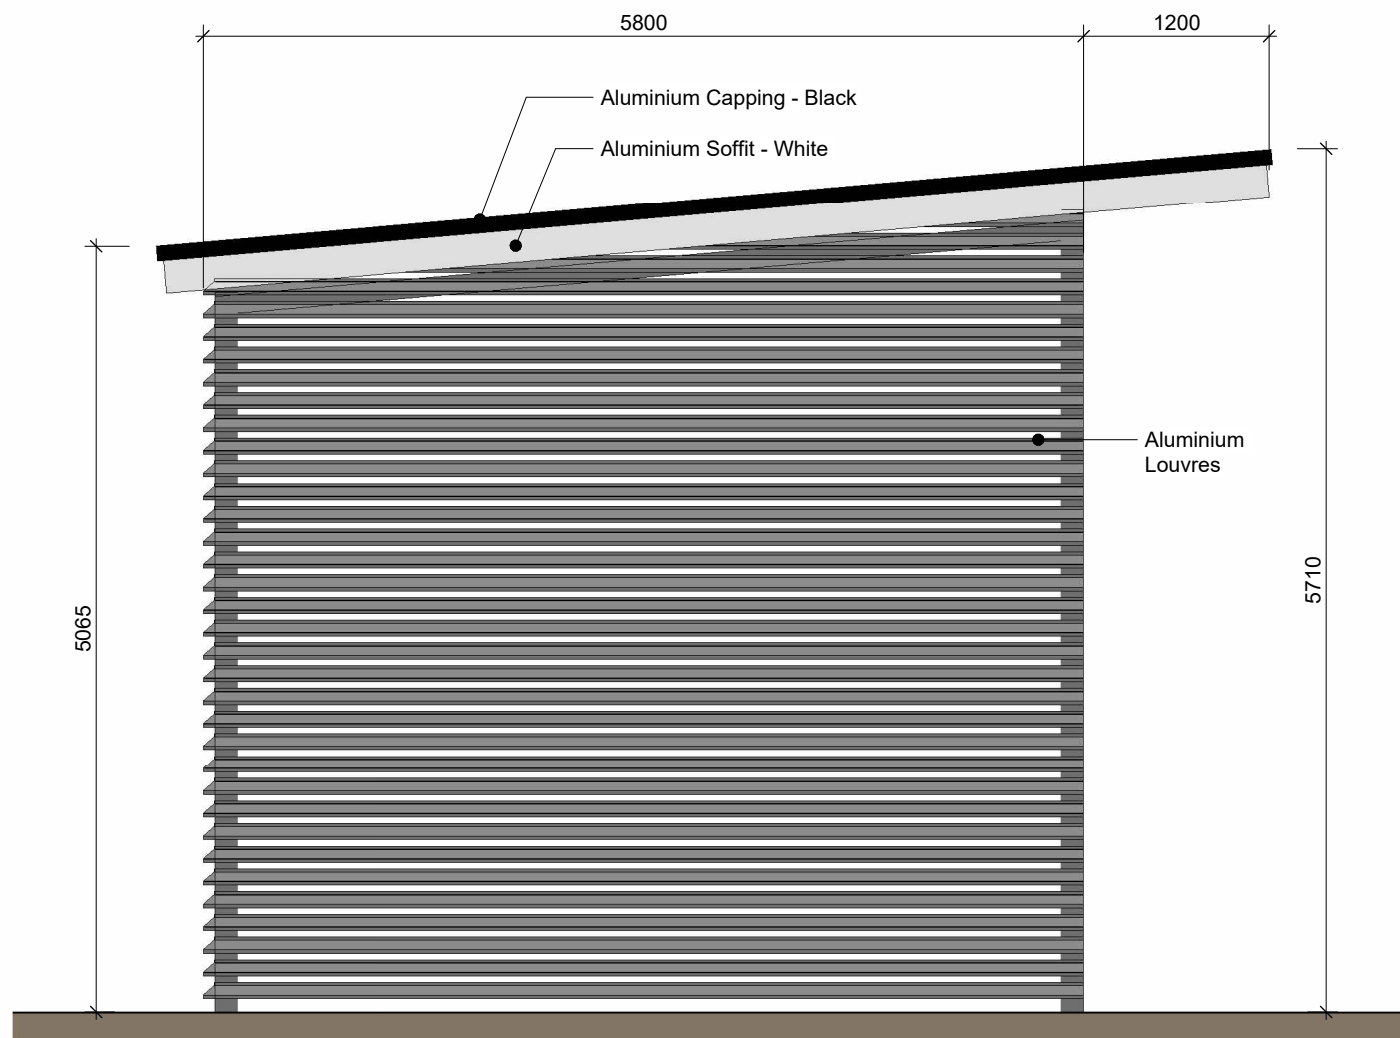

Operational Waste Compound - Side Elevation
1 : 50

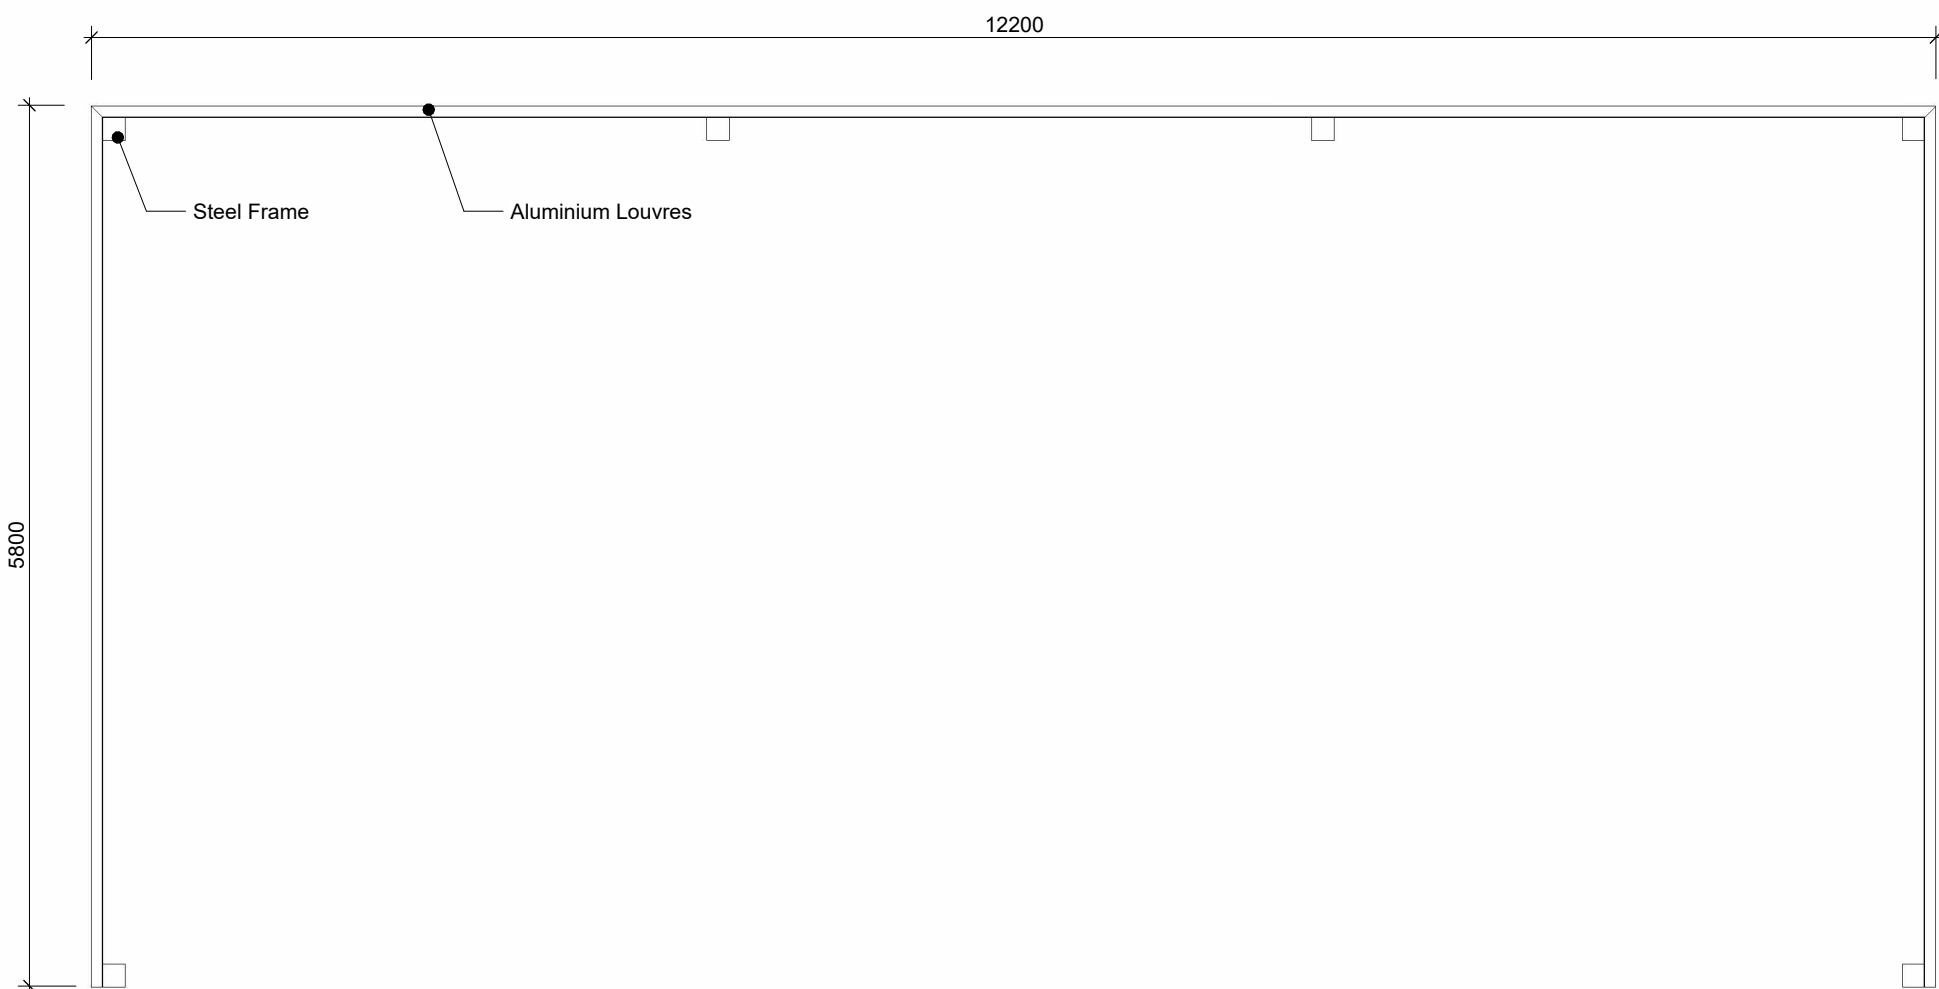


Operational Waste Compound - Plan
1 : 50

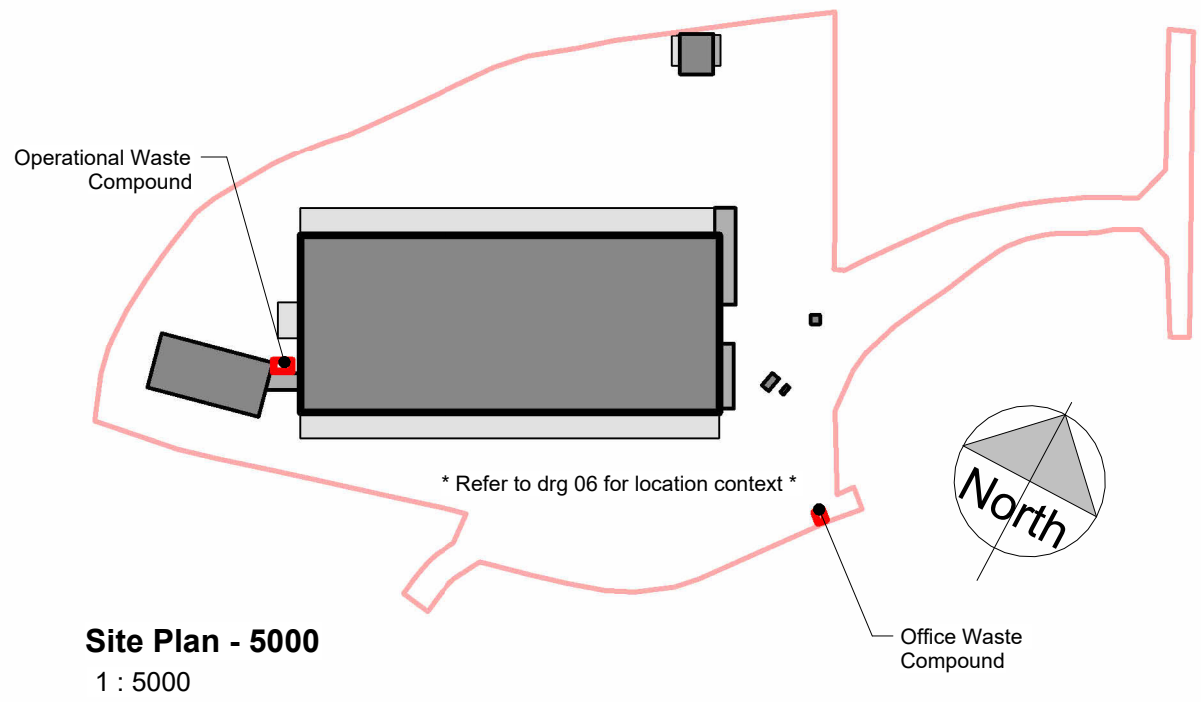

Site Plan - 5000
1 : 5000




GRAPHIC SCALE 1:50

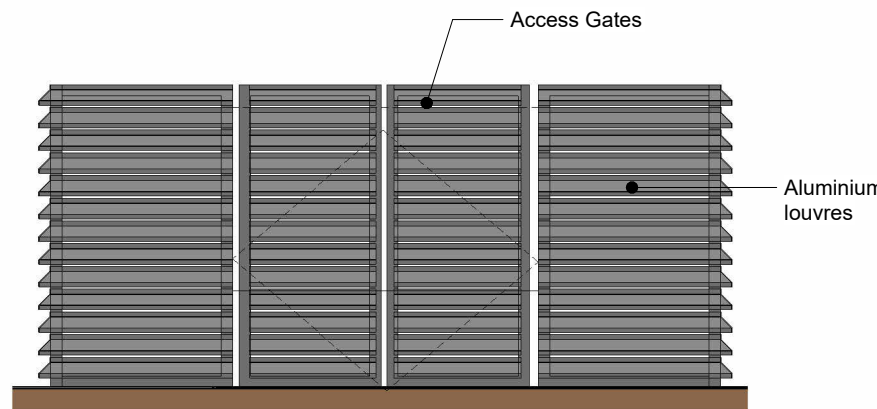

Office Waste Compound - Front Elevation
1 : 50



Office Waste Compound - Side Elevation
1 : 50

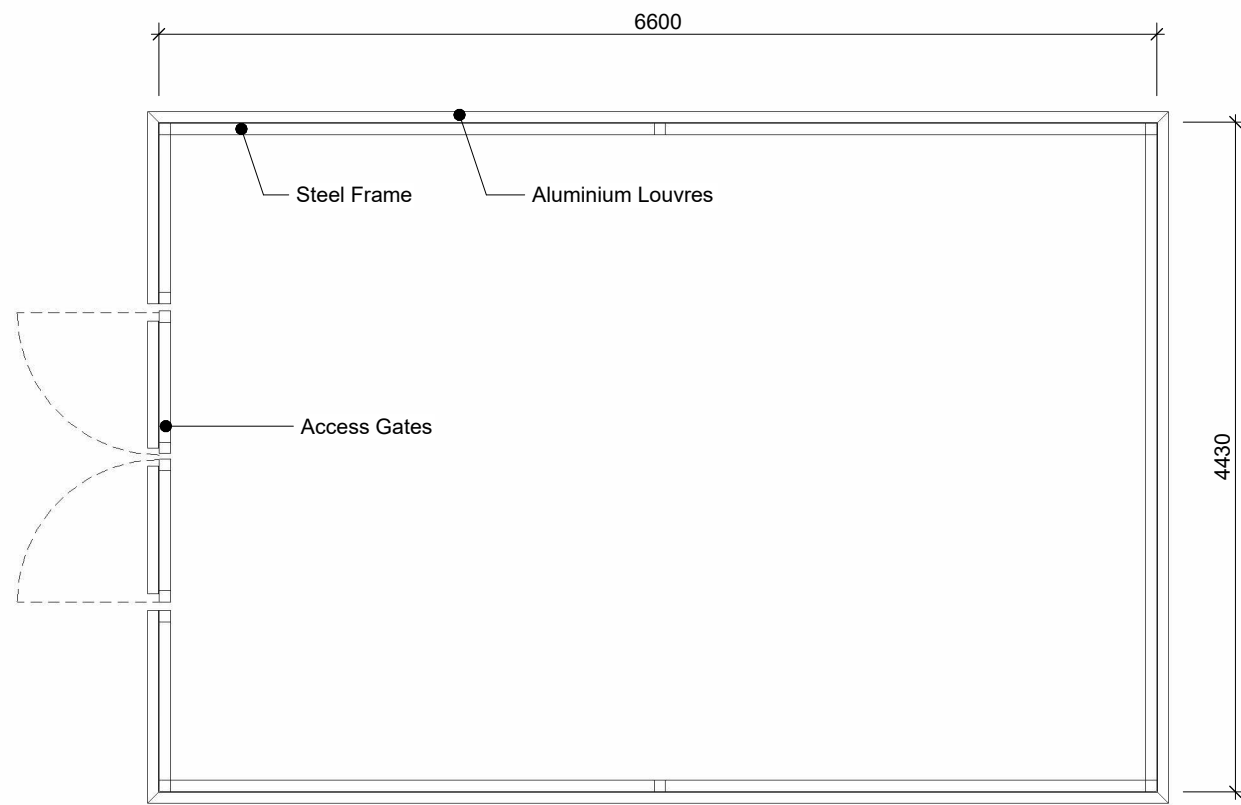

Office Waste Compound - Plan
1 : 50

bhb
architects

LICHFIELD
01843 254397
CHELTENHAM
01242 521608

mailto:bhb@bhb.co.uk

RIBA Chartered Practice

Project Excellence, Land at Wiggs Farm, Station Road,
Cosshill
Figure 4.20 - Waste Compounds - Detailed Study
Barberry Barton Ltd

DRAWING NO.

4092 - 27

REV

DATE

MAY 25

PLANNING

DRN

CHK

SCALE

As indicated @ A1



The copyright of this drawing and design is vested in the
Architect and must not be copied or reproduced without
written consent. All dimensions given are to be
verified on site by the responsible contractor.
Do not scale drawing for purposes of construction.

