

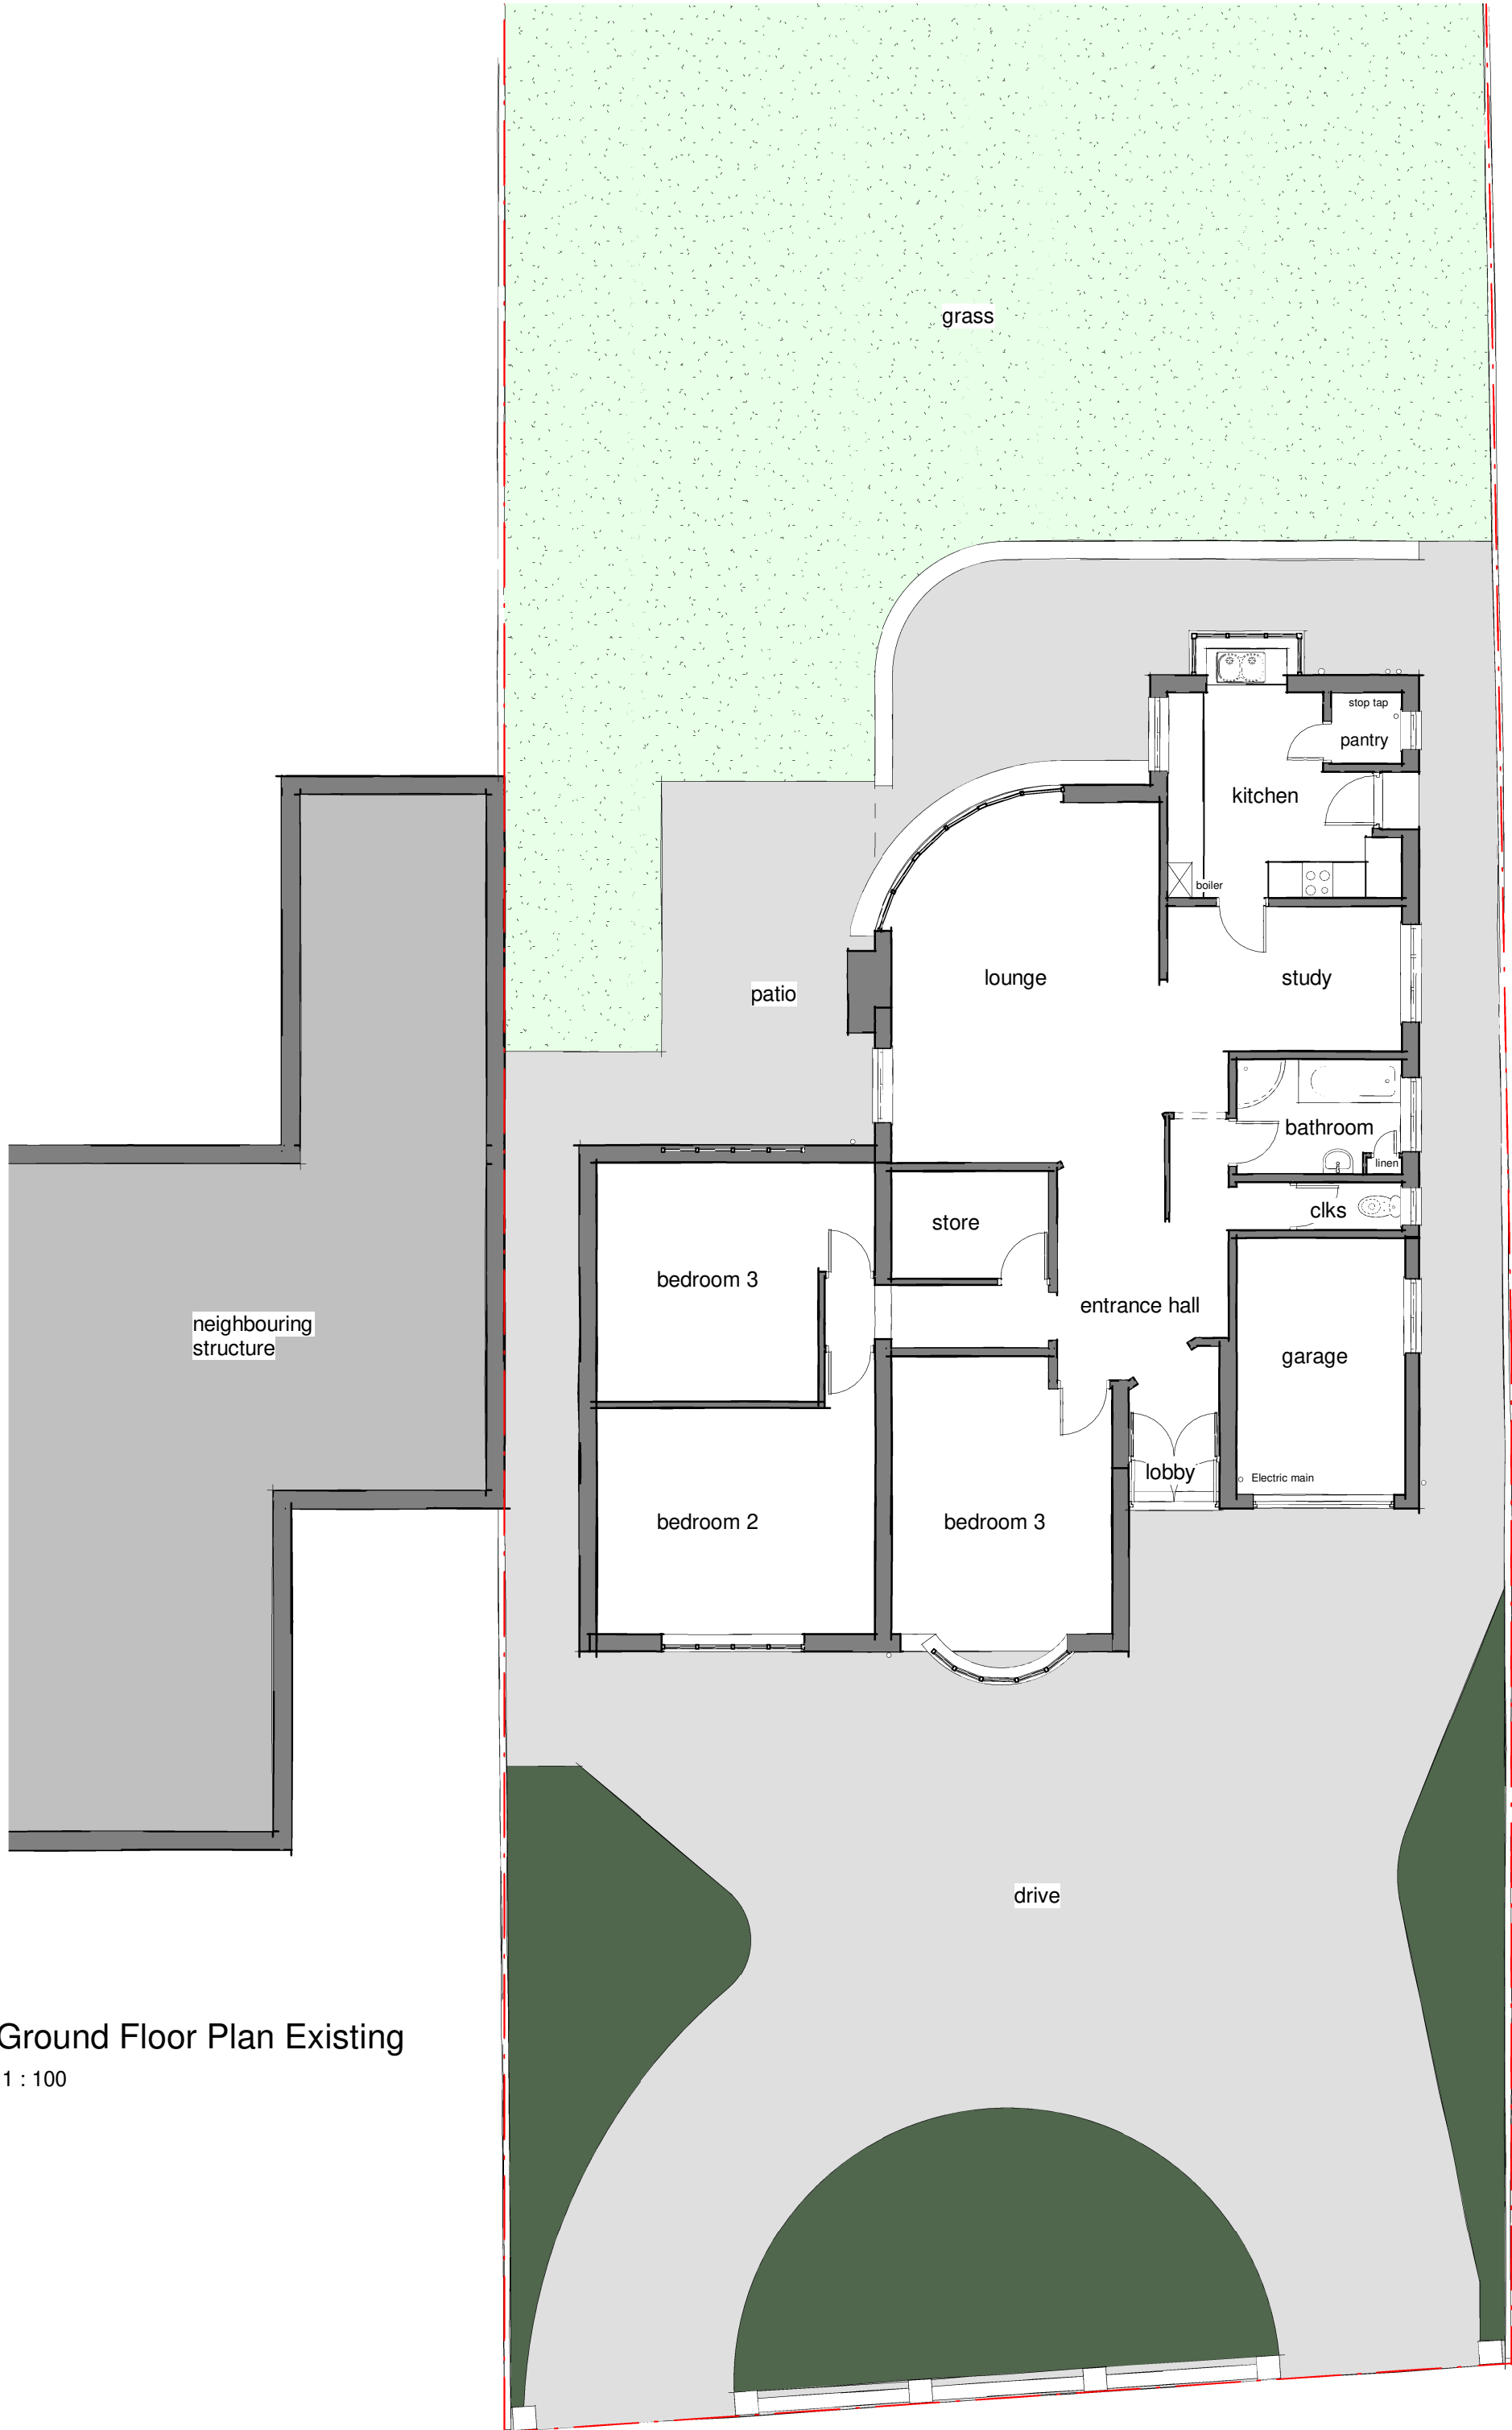


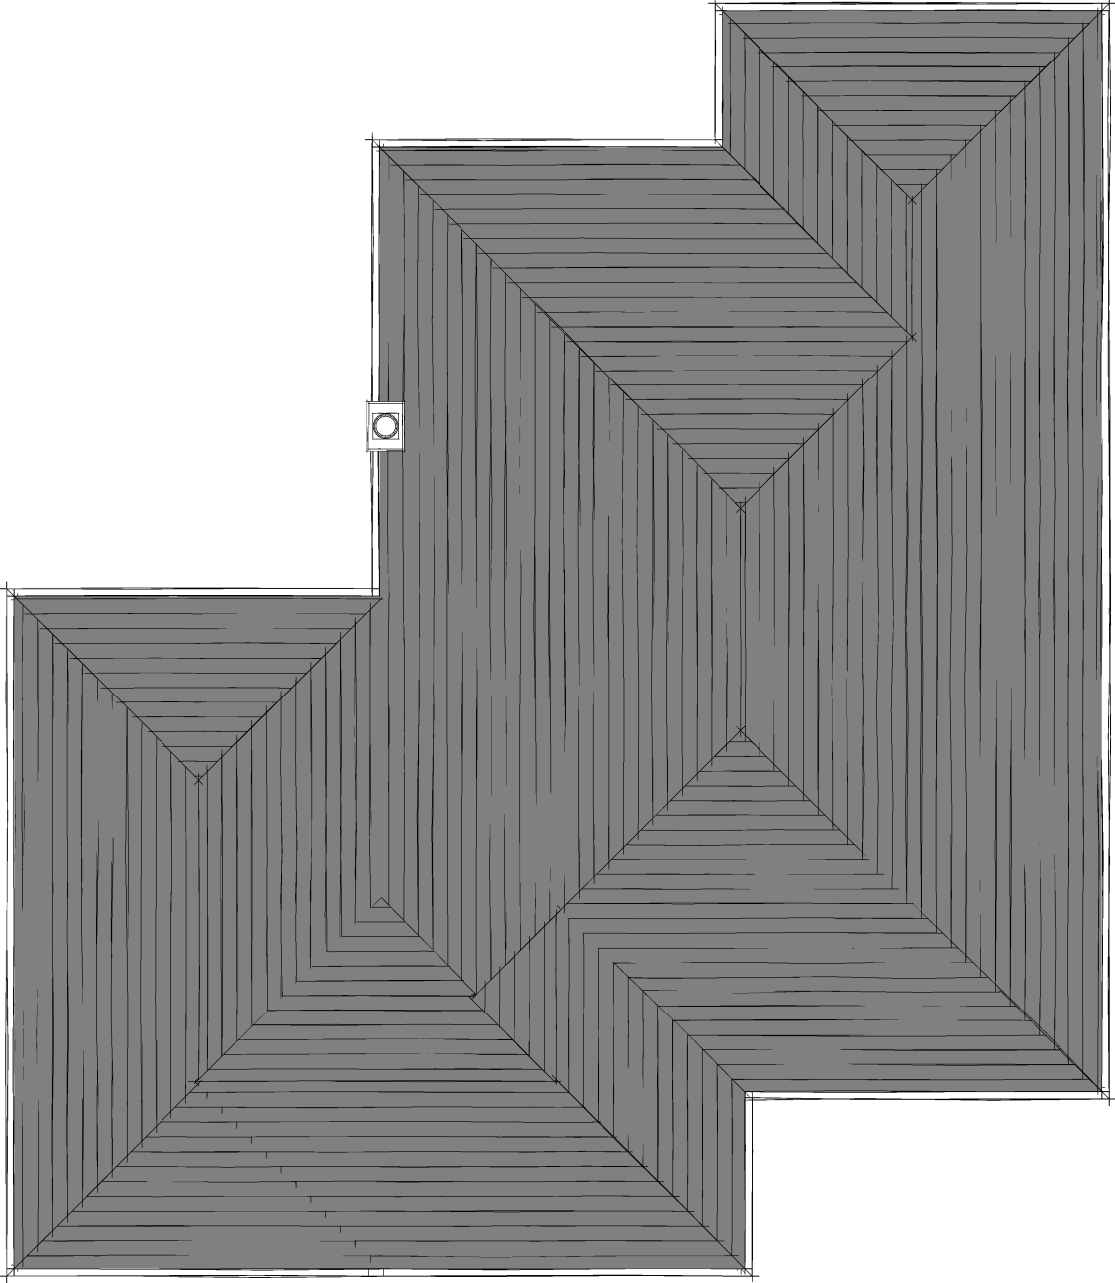

Ground Floor Plan Existing
1 : 100

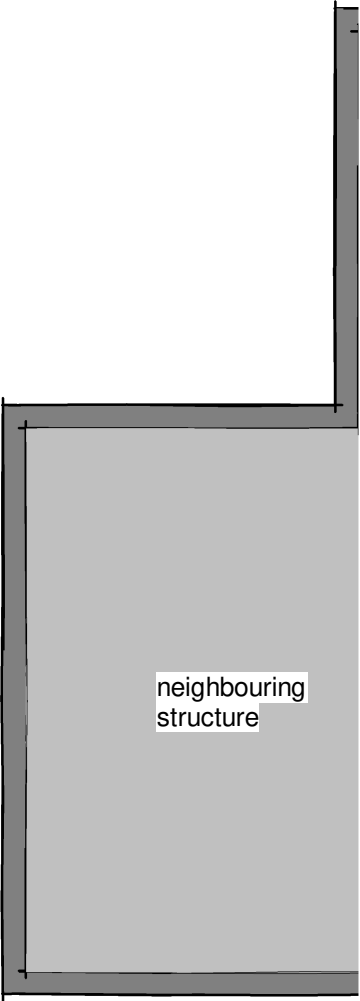

Roof Plan
1 : 100

0m 1m 2m 3m 4m 5m
SCALE 1:100 @ A2

Rev	Description	Date
		
James Fleming Architectural		
Project No.		Drawing No.
2021-24		101
Drawing Name		
Existing Floor Plans		
Project Details		
Proposed Replacement Dwelling; Mr Alan Cantes, 108 Leicester Road, Hinckley, Leicestershire, LE10 1LU		
Scale @ A2		
1 : 100		
Author		
JAF		
James Fleming Architectural Ltd 50 Leicester Road, Hinckley, Leicestershire, LE10 1LT Tel: 01455 372041 / 07885 718350 james@jamesflemingarchitectural.co.uk		
		
This drawing and the building works depicted are the copyright of James Fleming Architectural Ltd and may not be reproduced or amended except by written permission. No liability will be accepted for amendments made by other persons. All dimensions to be checked on site and architect notified of any discrepancies prior to commencement. Do not scale.		