

GENERAL DRAWING NOTES


© This drawing is not to be shown to any Third Party unless agreed by The Design Social.

This drawing shows 'design intent' only.
It is the responsibility of the appointed contractor to finalise development, using specialists approved by The Design Social, & produce detailed working drawings.
ALL working drawings to be approved by The Design Social prior to manufacture.

REV.	DATE	NOTES	REV.
			BY

Joanne Lowe				
26 Barton Road, Barlestone, Nuneaton, CV13 0EP				
Existing First Floor Plan				
AUTHOR	L.R.	DATE	15/12/2025	APPROVED
				J.L.
SCALE	1:50 @ A3	READ WITH	0432 (A) GA 001	
DRAWING No.	0432	(A)	1F	005
Project No.		Type	Area	Number
DRAWING STATUS	Planning			

- Existing 1F Plan Notes
- Existing window to be removed & made good.
 - Existing utility to be demolished.
 - Existing porch to be cut back for proposed extension.

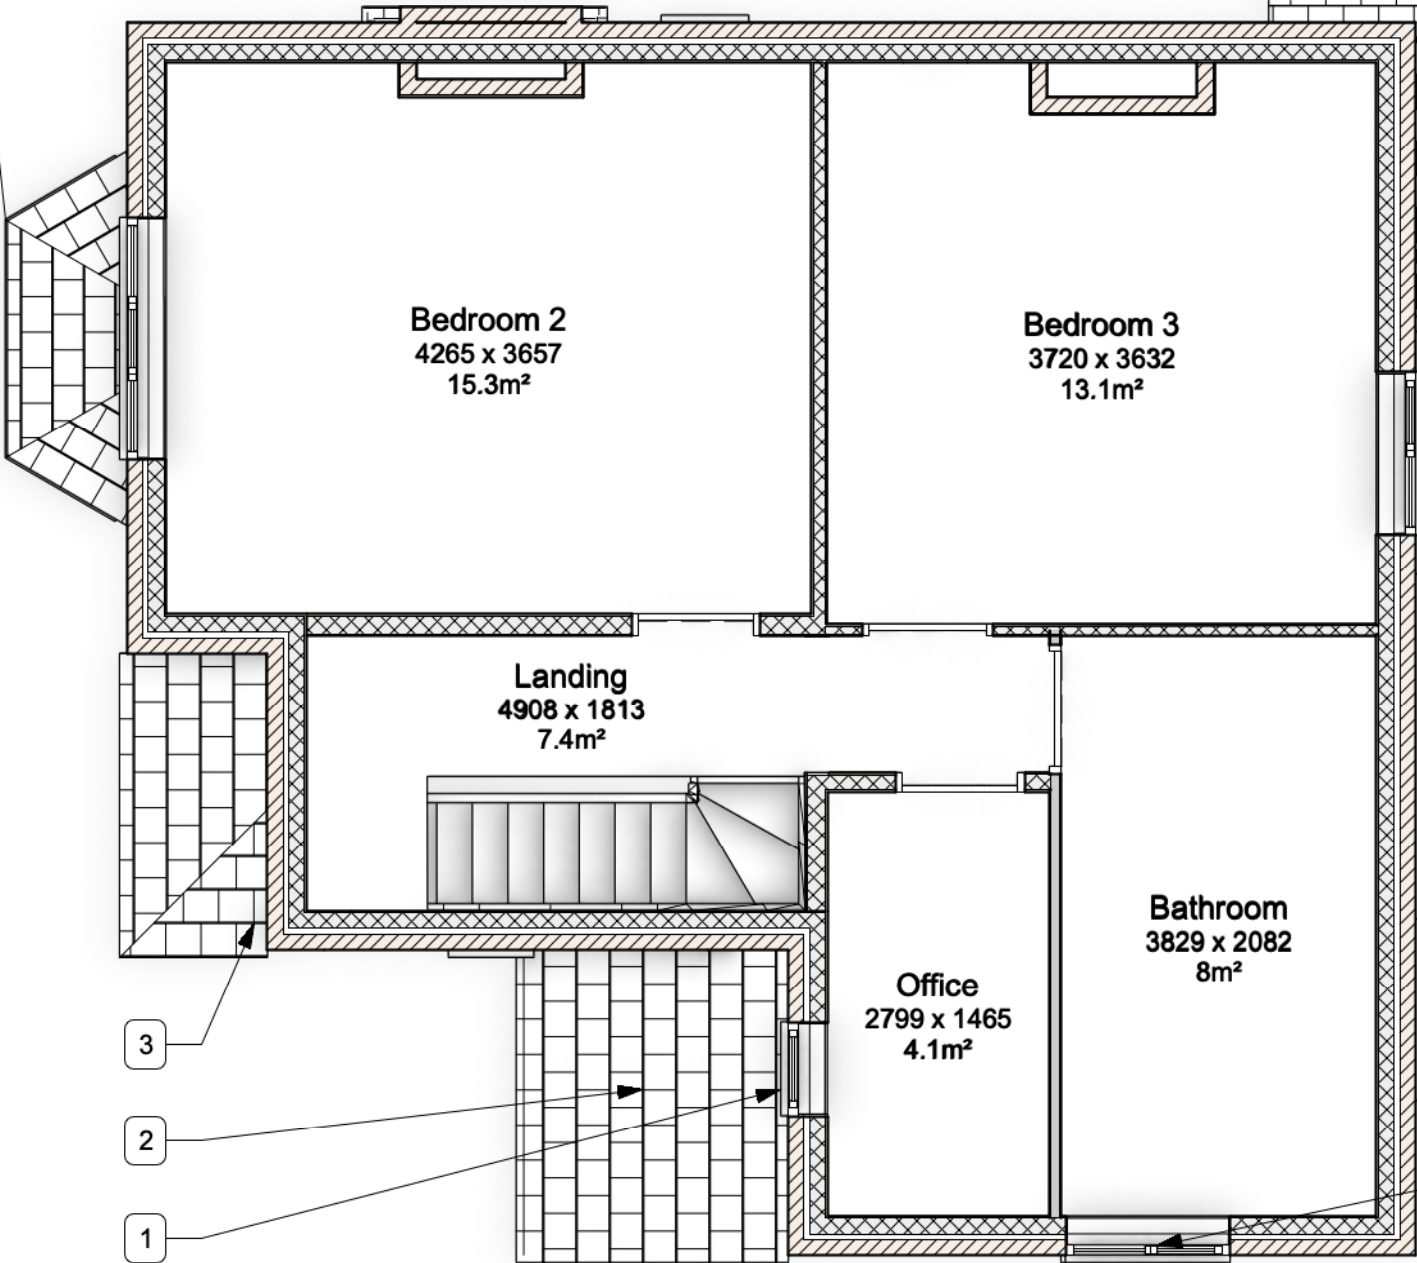

26 Barton Road, Barlestone, Nuneaton, CV13 0EP
665.157 sq m

1 First Floor Plan - Existing
Scale: 1:50

