


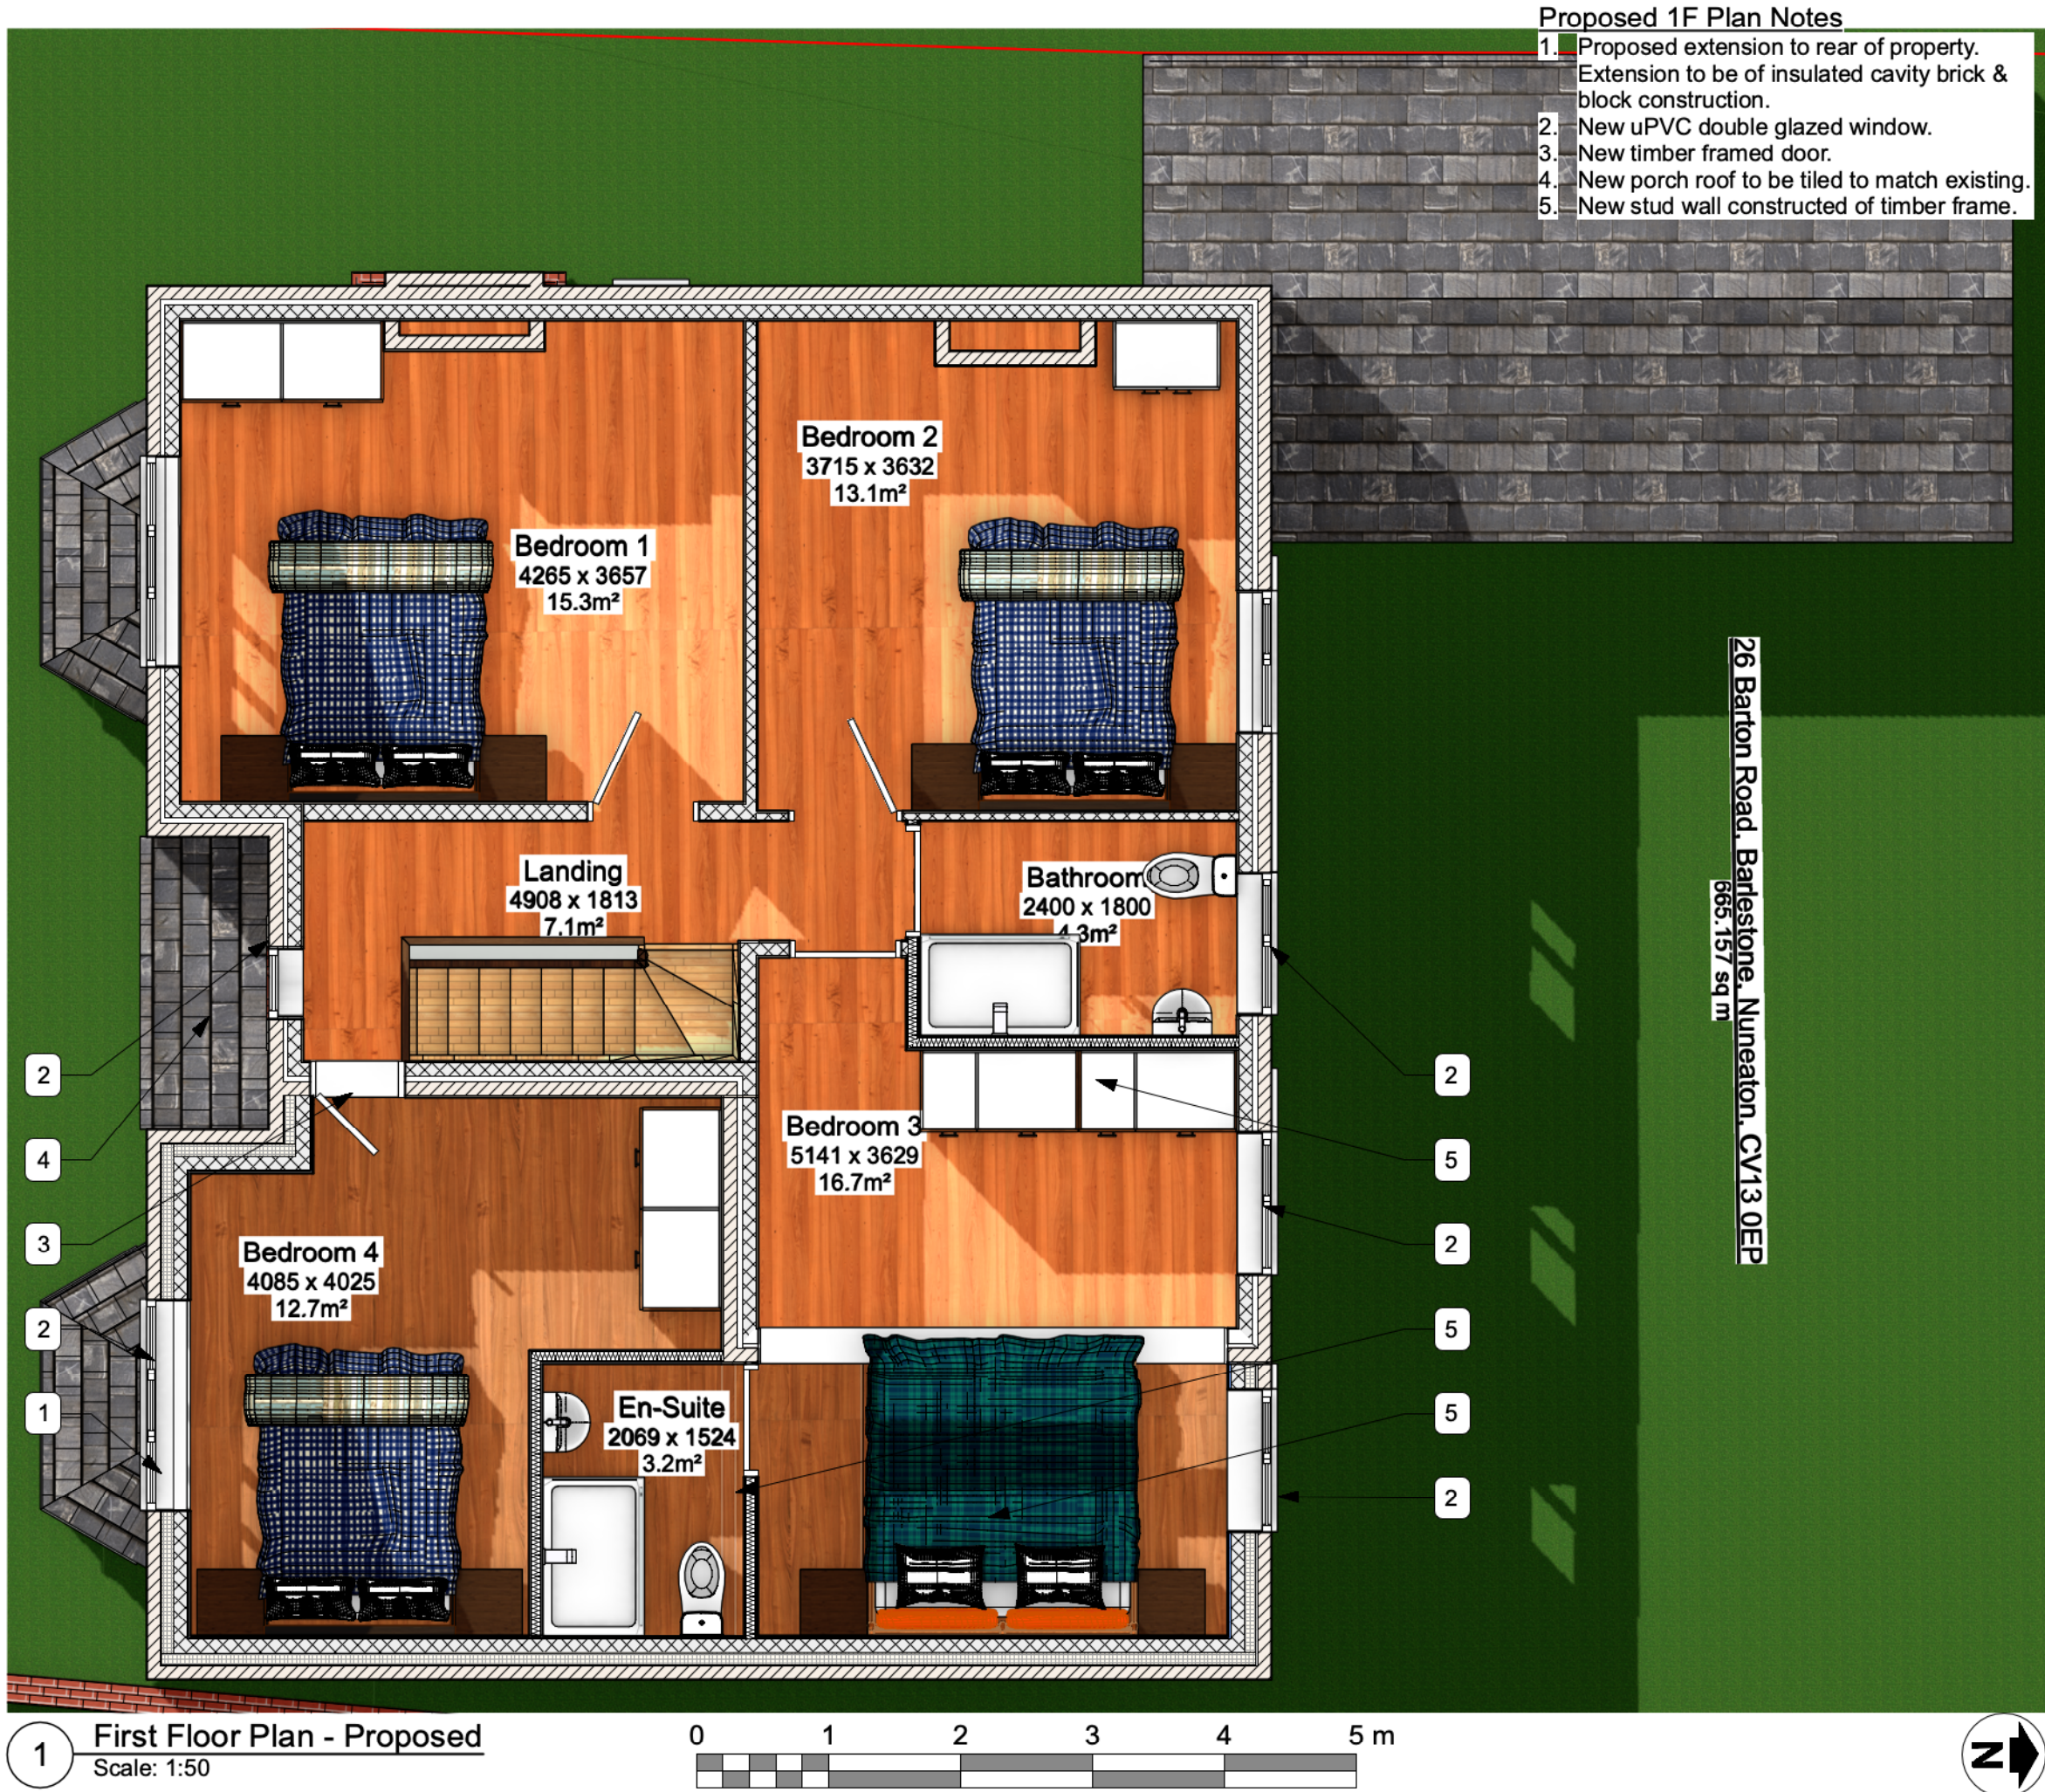

THE DESIGN SOCIAL

134 Kirkby Road Barwell LE9 8FN UK
T: +44 (0)1455 446521 F: +44 (0)1455 446521
E: admin@thedesignsocial.com

GENERAL DRAWING NOTES

© This drawing is not to be shown to any Third Party unless agreed by The Design Social.

This drawing shows 'design intent' only.
It is the responsibility of the appointed contractor to finalise development, using specialists approved by The Design Social, & produce detailed working drawings.
ALL working drawings to be approved by The Design Social prior to manufacture.

REV.	DATE	NOTES	REV.
			BY

THE DESIGN SOCIAL

Joanne Lowe			
26 Barton Road, Barlestone, Nuneaton, CV13 0EP			
Proposed First Floor Plan			
AUTHOR	DATE	APPROVED	
L.R.	15/12/2025	J.L.	
SCALE	1:50 @ A3	READ WITH	0432 (A) GA 001
DRAWING No.			
0432	(A)	1F	010
Project No.	Type	Area	Number
DRAWING STATUS			
Planning			