


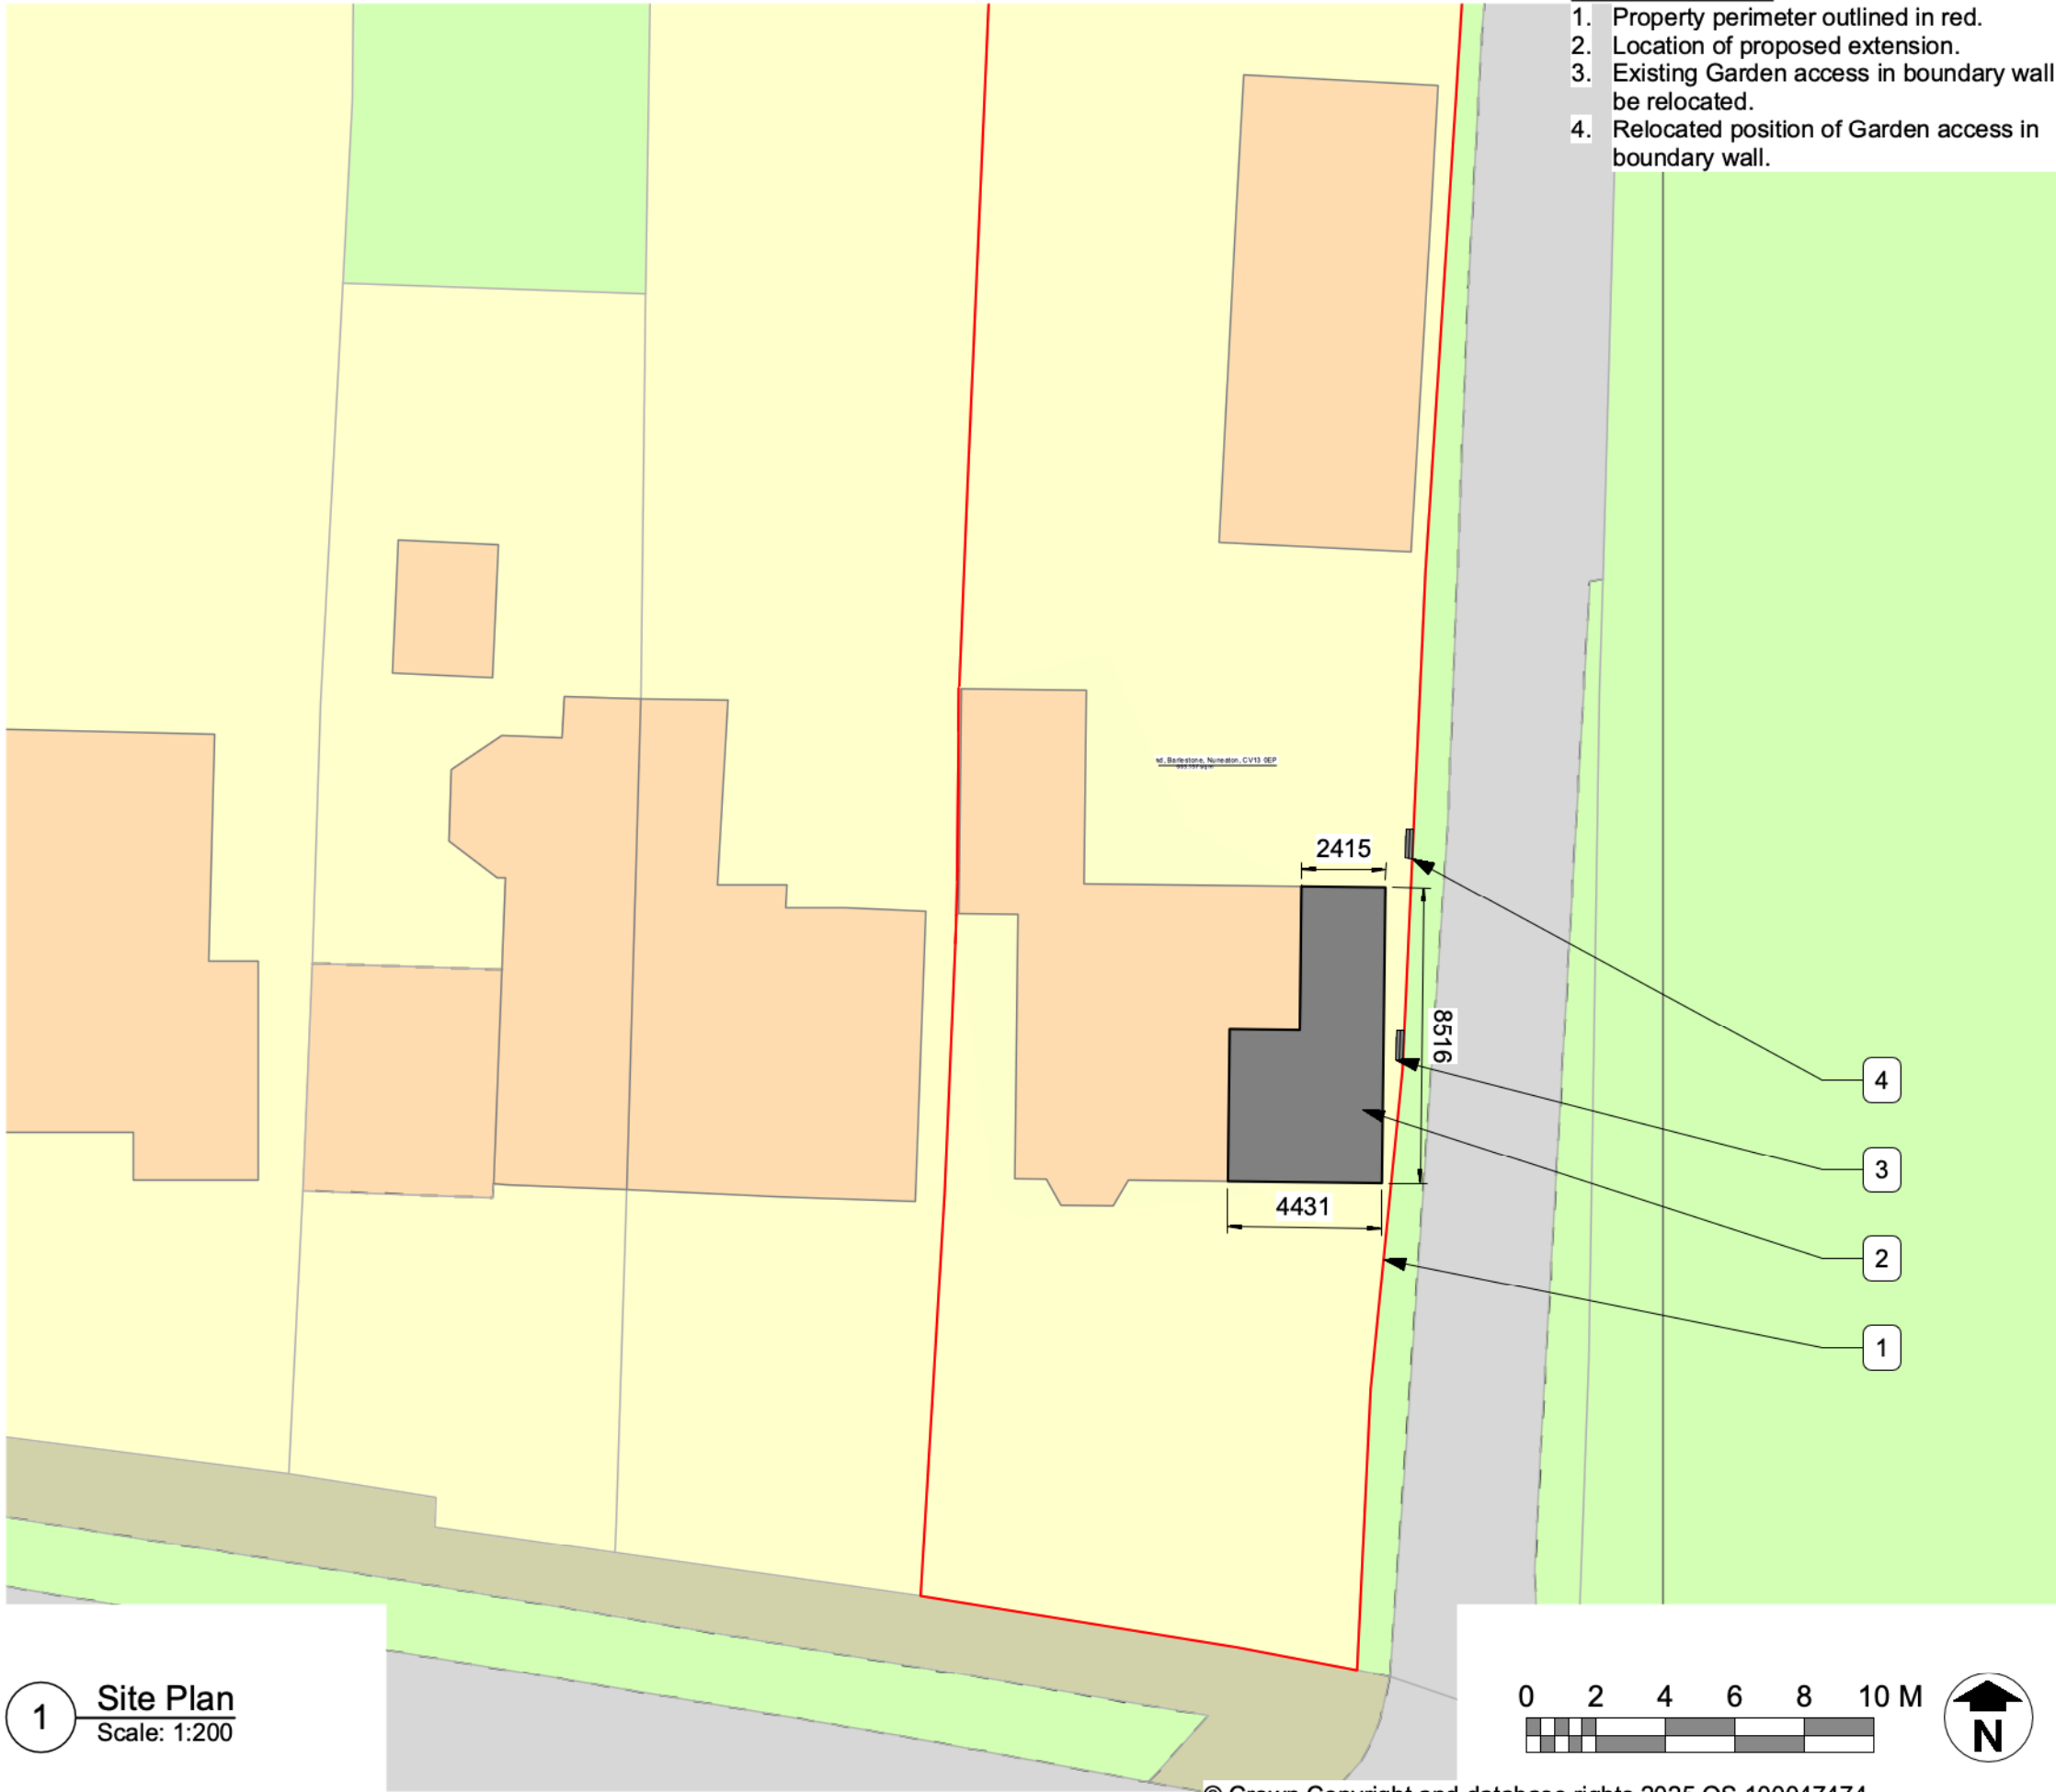

- Site Plan Notes**
1. Property perimeter outlined in red.
 2. Location of proposed extension.
 3. Existing Garden access in boundary wall to be relocated.
 4. Relocated position of Garden access in boundary wall.

THE DESIGN SOCIAL

134 Kirkby Road Barwell LE9 8FN UK
T: +44 (0)1455 446521 F: +44 (0)1455 446521
E: admin@thedesignsocial.com

GENERAL DRAWING NOTES

© This drawing is not to be shown to any Third Party unless agreed by The Design Social.

This drawing shows 'design intent' only.
It is the responsibility of the appointed contractor to finalise development, using specialists approved by The Design Social, & produce detailed working drawings.
ALL working drawings to be approved by The Design Social prior to manufacture.

REV.	DATE	NOTES	REV. BY
------	------	-------	---------

THE DESIGN SOCIAL

Joanne Lowe			
26 Barton Road, Barlestone, Nuneaton, CV13 0EP			
Site Plan			
AUTHOR	L.R.	DATE	15/12/2025
APPROVED	J.L.		
SCALE	1:200 @ A3	READ WITH	0432 (A) GA 001
DRAWING No.	0432	(A)	GA 003
Project No.		Type	Area
Number			Rev
DRAWING STATUS	Planning		