


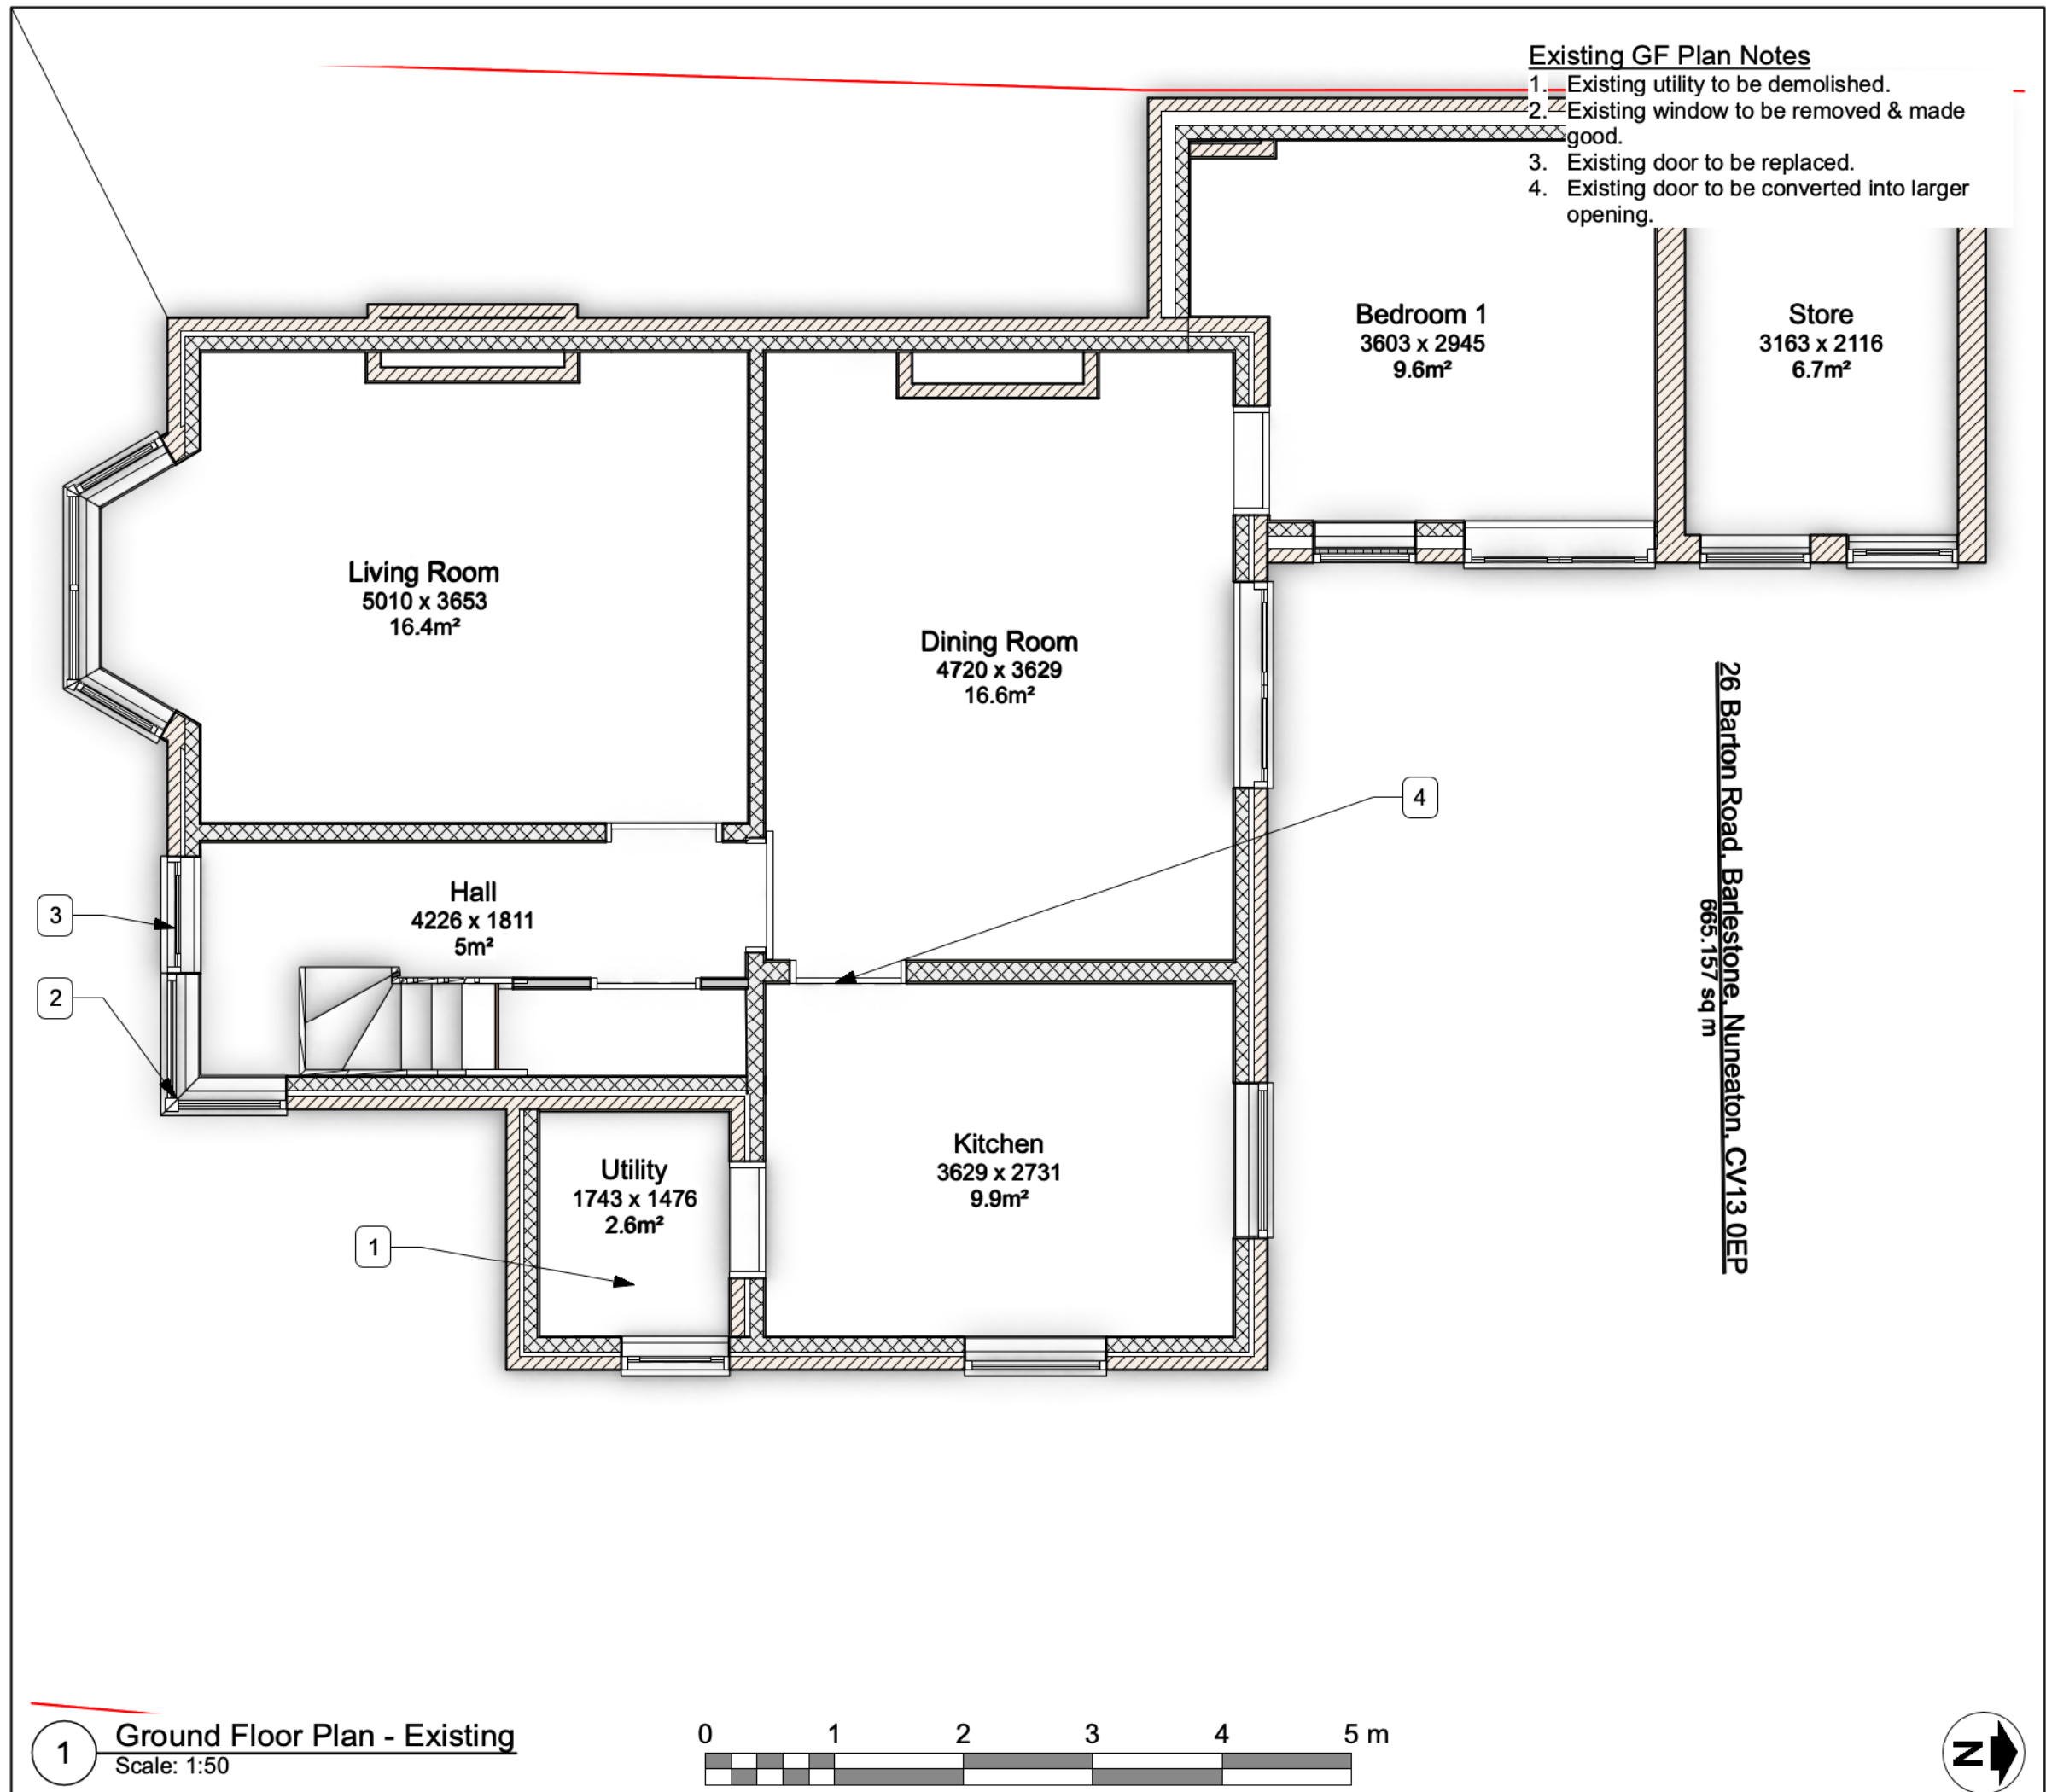

THE DESIGN SOCIAL

134 Kirkby Road Barwell LE9 8FN UK
T: +44 (0)1455 446521 F: +44 (0)1455 446521
E: admin@thedesignsocial.com

GENERAL DRAWING NOTES

© This drawing is not to be shown to any Third Party unless agreed by The Design Social.

This drawing shows 'design intent' only.
It is the responsibility of the appointed contractor to finalise development, using specialists approved by The Design Social, & produce detailed working drawings.
ALL working drawings to be approved by The Design Social prior to manufacture.

REV.	DATE	NOTES	REV.
			BY

THE DESIGN SOCIAL

Joanne Lowe				
26 Barton Road, Barlestone, Nuneaton, CV13 0EP				
Existing Ground Floor Plan				
AUTHOR	L.R.	DATE	15/12/2025	APPROVED
				J.L.
SCALE	1:50 @ A3	READ WITH	0432 (A) GA 001	
DRAWING No.	0432	(A)	GF	004
Project No.		Type	Area	Number
DRAWING STATUS	Planning			