


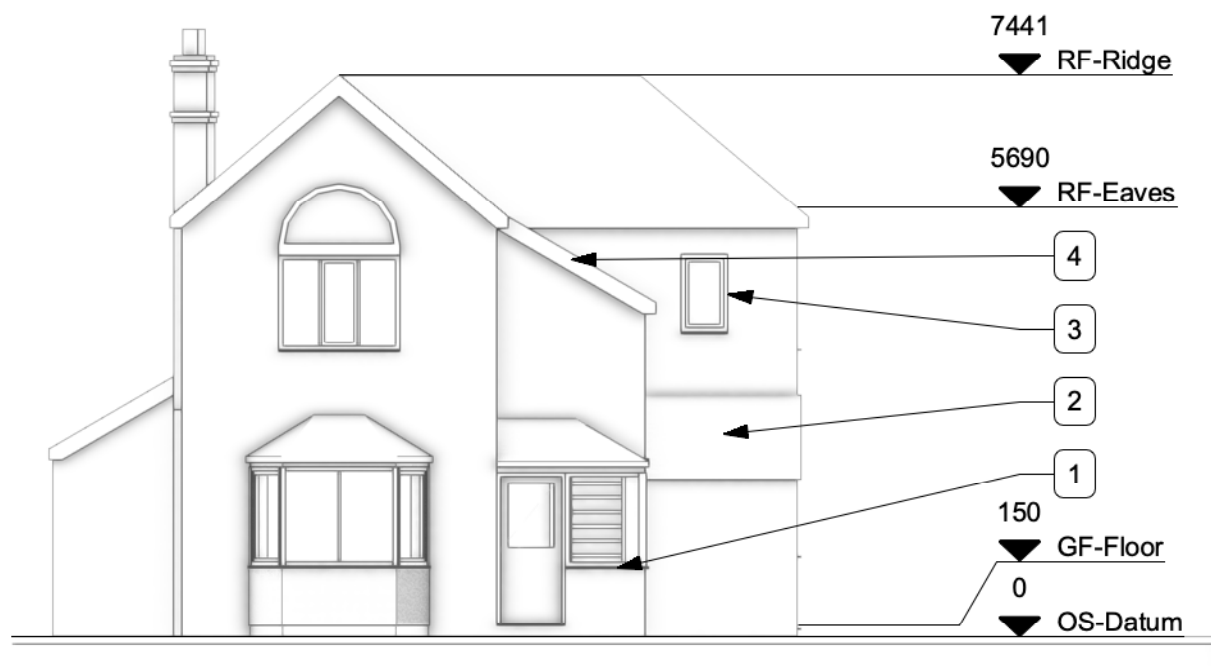

2

East Elevation - Existing

Scale: 1:100



1

South Elevation - Existing

Scale: 1:100

Existing S&E Elevation Notes

1. Existing porch to be cut back for proposed extension.
2. Existing utility to be demolished.
3. Existing window to be removed & made good.
4. Existing roof over second storey portion of building to be replaced.

THE DESIGN SOCIAL

134 Kirkby Road Barwell LE9 8FN UK
T: +44 (0)1455 446521 F: +44 (0)1455 446521
E: admin@thedesignsocial.com

GENERAL DRAWING NOTES

© This drawing is not to be shown to any Third Party unless agreed by The Design Social.

This drawing shows 'design intent' only.
It is the responsibility of the appointed contractor to finalise development, using specialists approved by The Design Social, & produce detailed working drawings.
ALL working drawings to be approved by The Design Social prior to manufacture.

REV.	DATE	NOTES	REV. BY
------	------	-------	---------

THE DESIGN SOCIAL

Joanne Lowe

26 Barton Road, Barlestone, Nuneaton, CV13 0EP

Existing South and East Elevations

AUTHOR	L.R.	DATE	15/12/2025	APPROVED	J.L.
SCALE	1:100 @ A3	READ WITH	0432 (A) GA 001		
DRAWING No.	0432	(L)	GA	007	
Project No.		Type	Area	Number	Rev
DRAWING STATUS	Planning				