




Existing ground Floor Plan

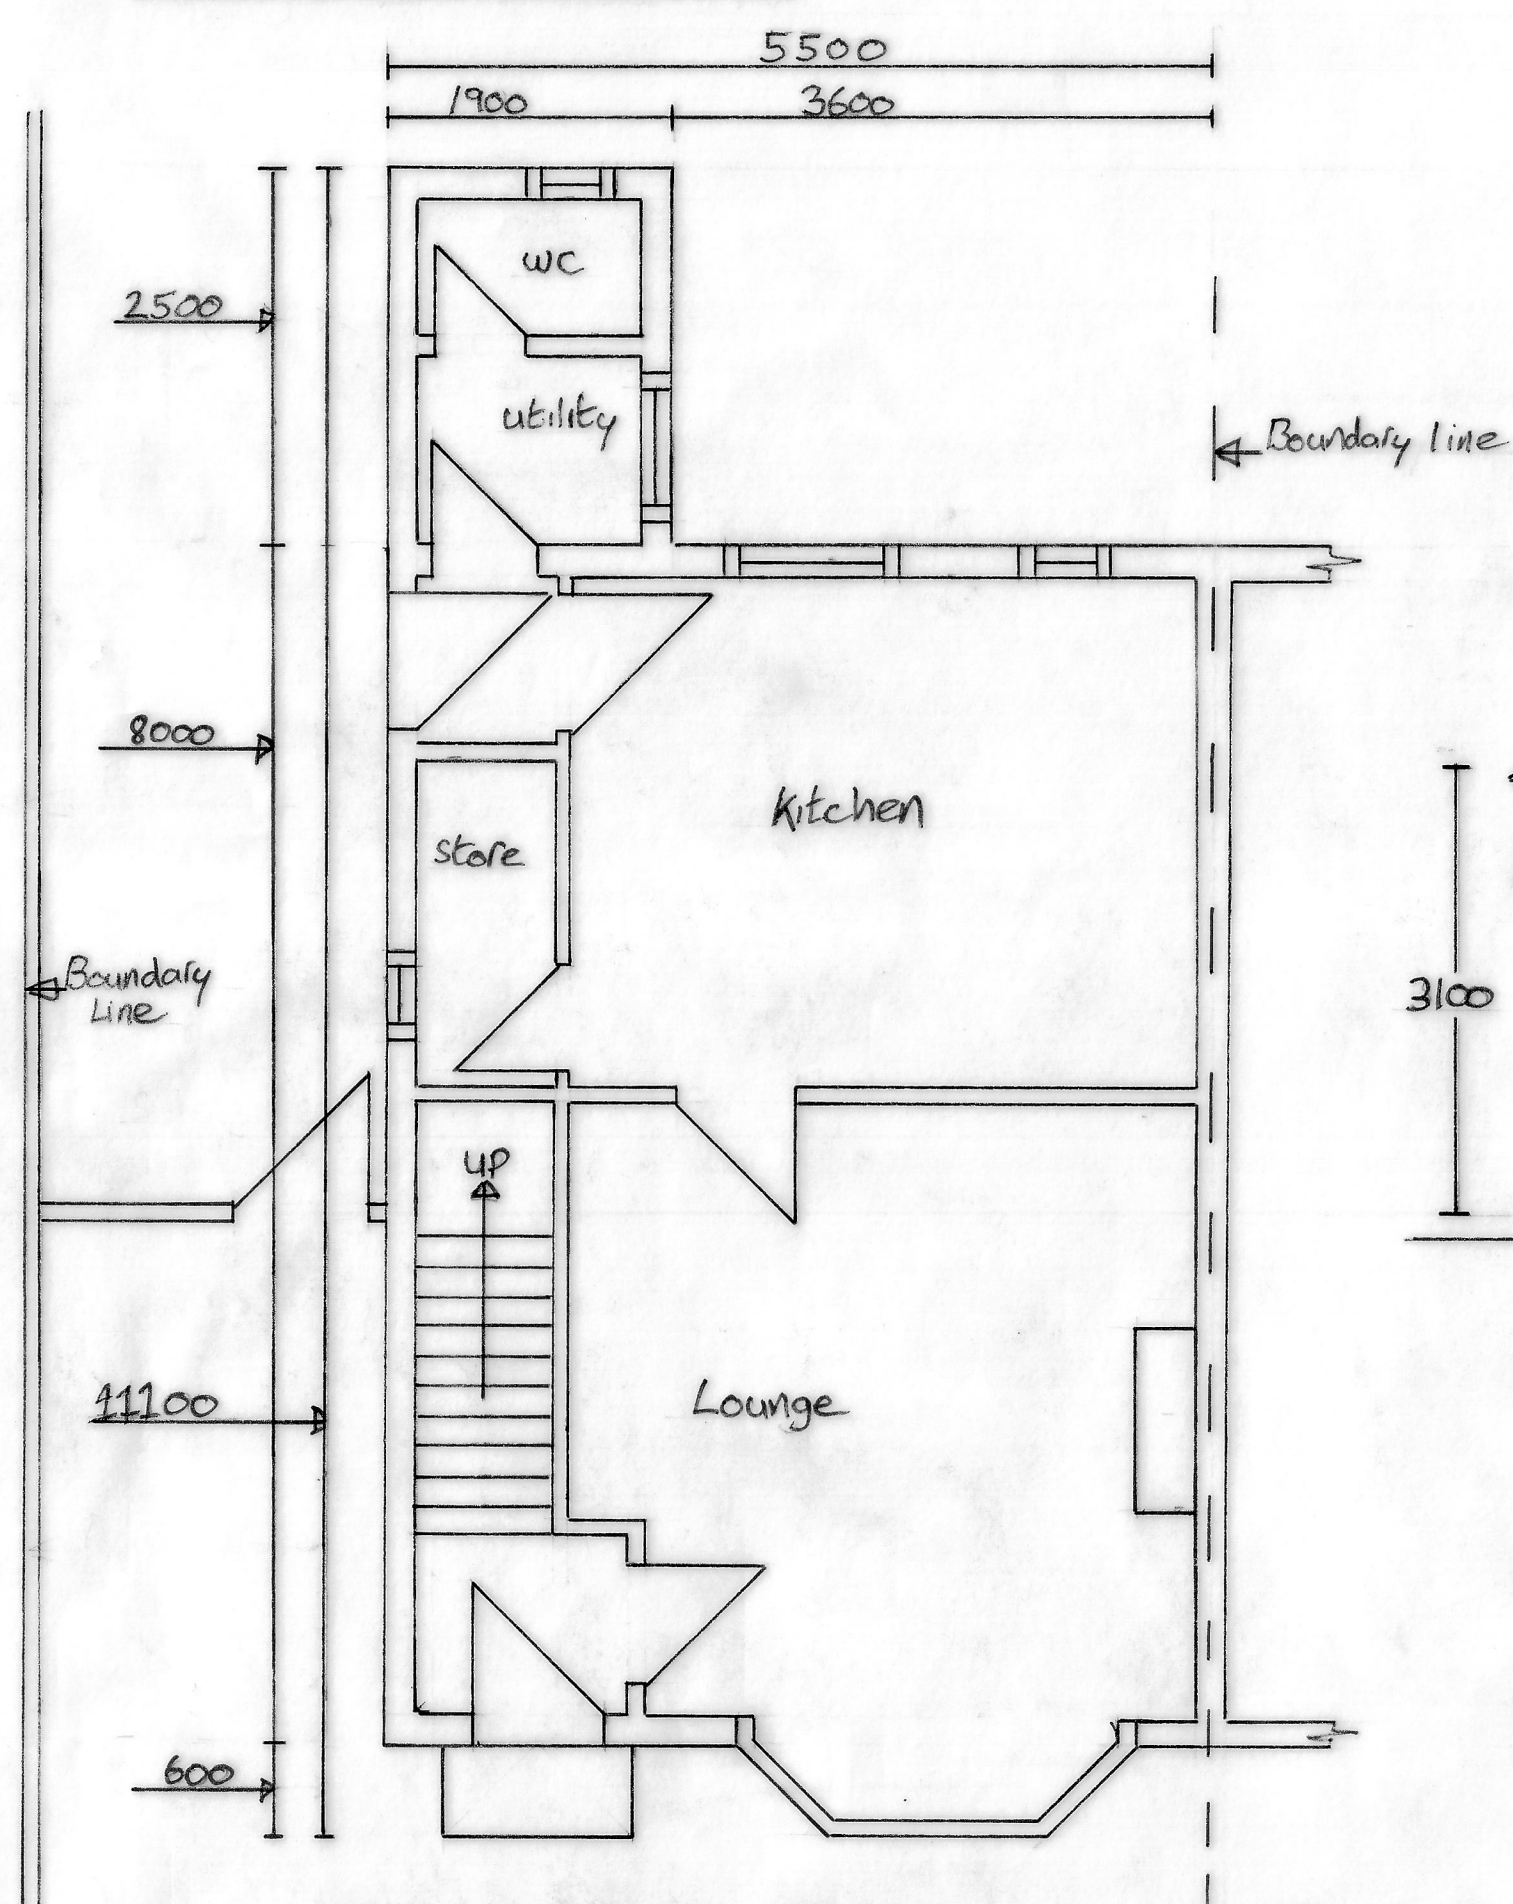


Section

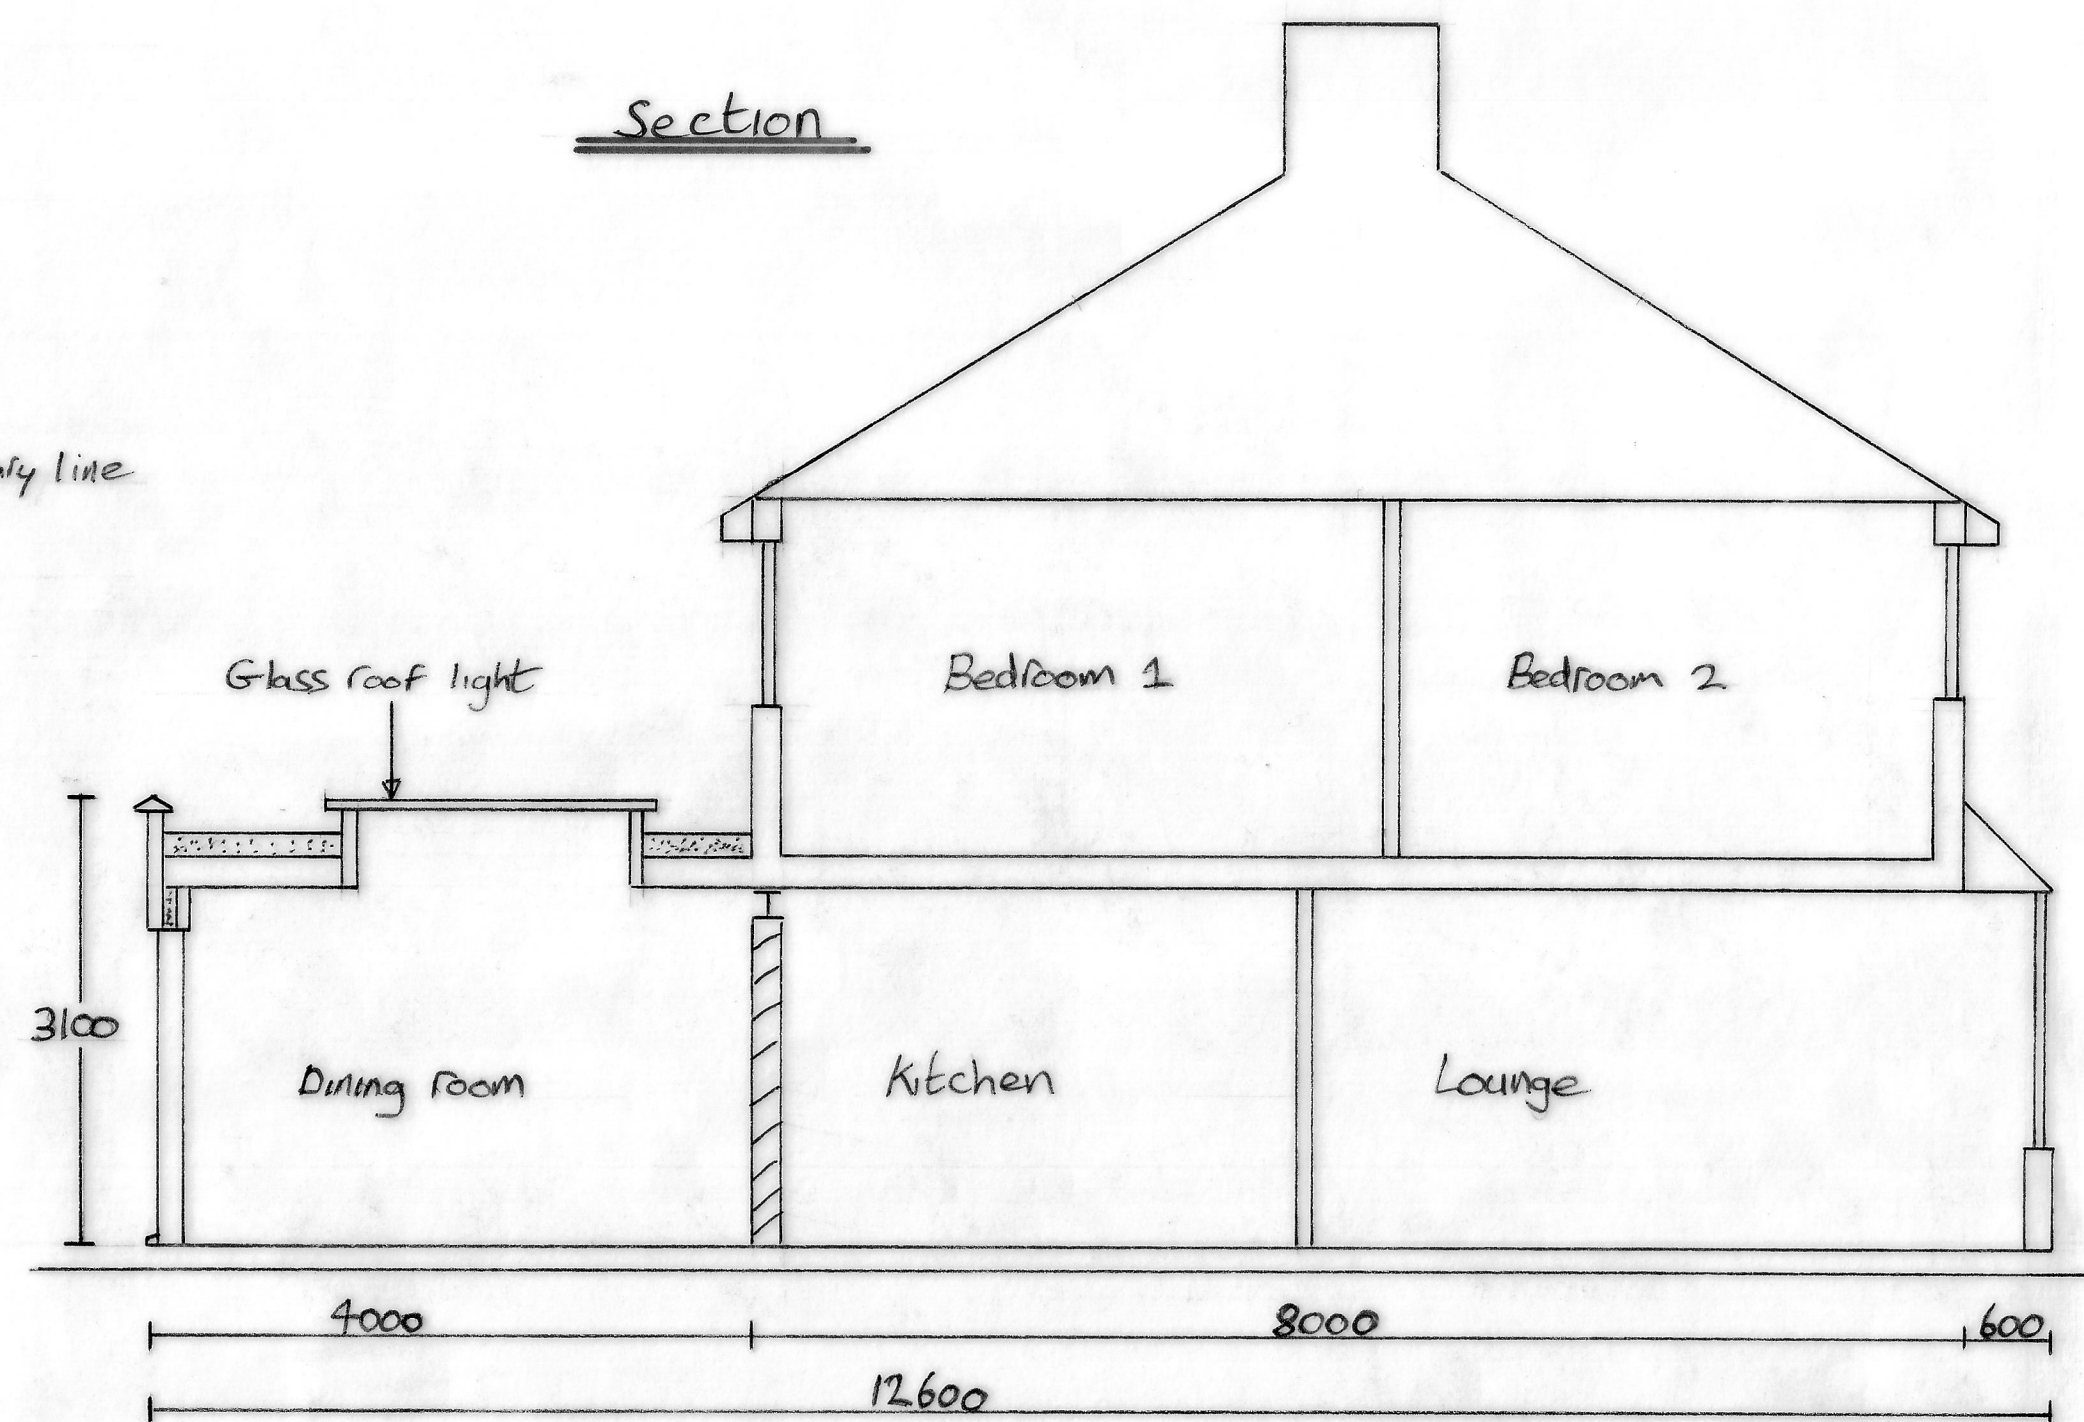


Existing Rear elevation

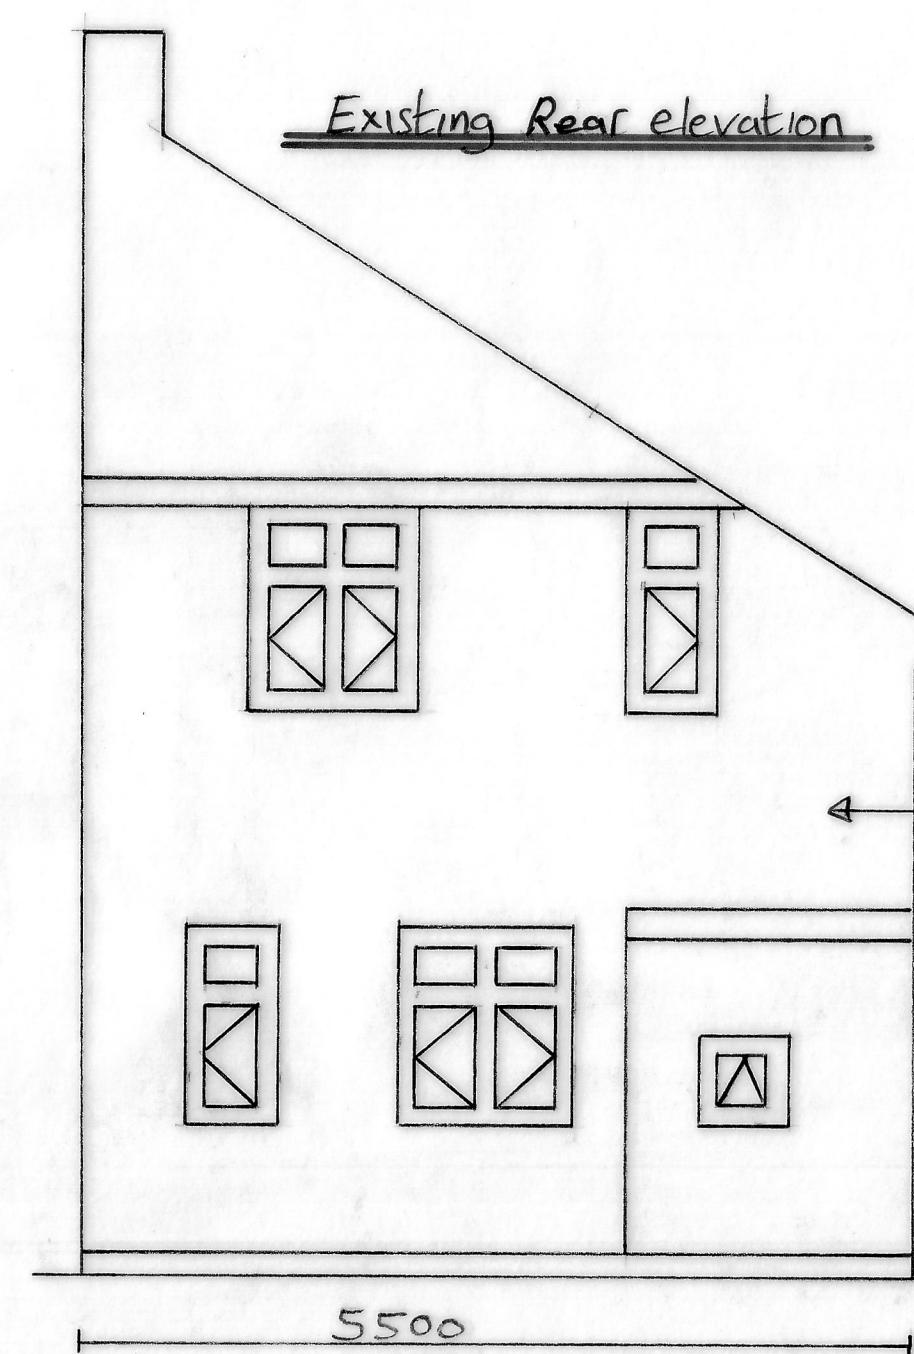


Existing Side elevation

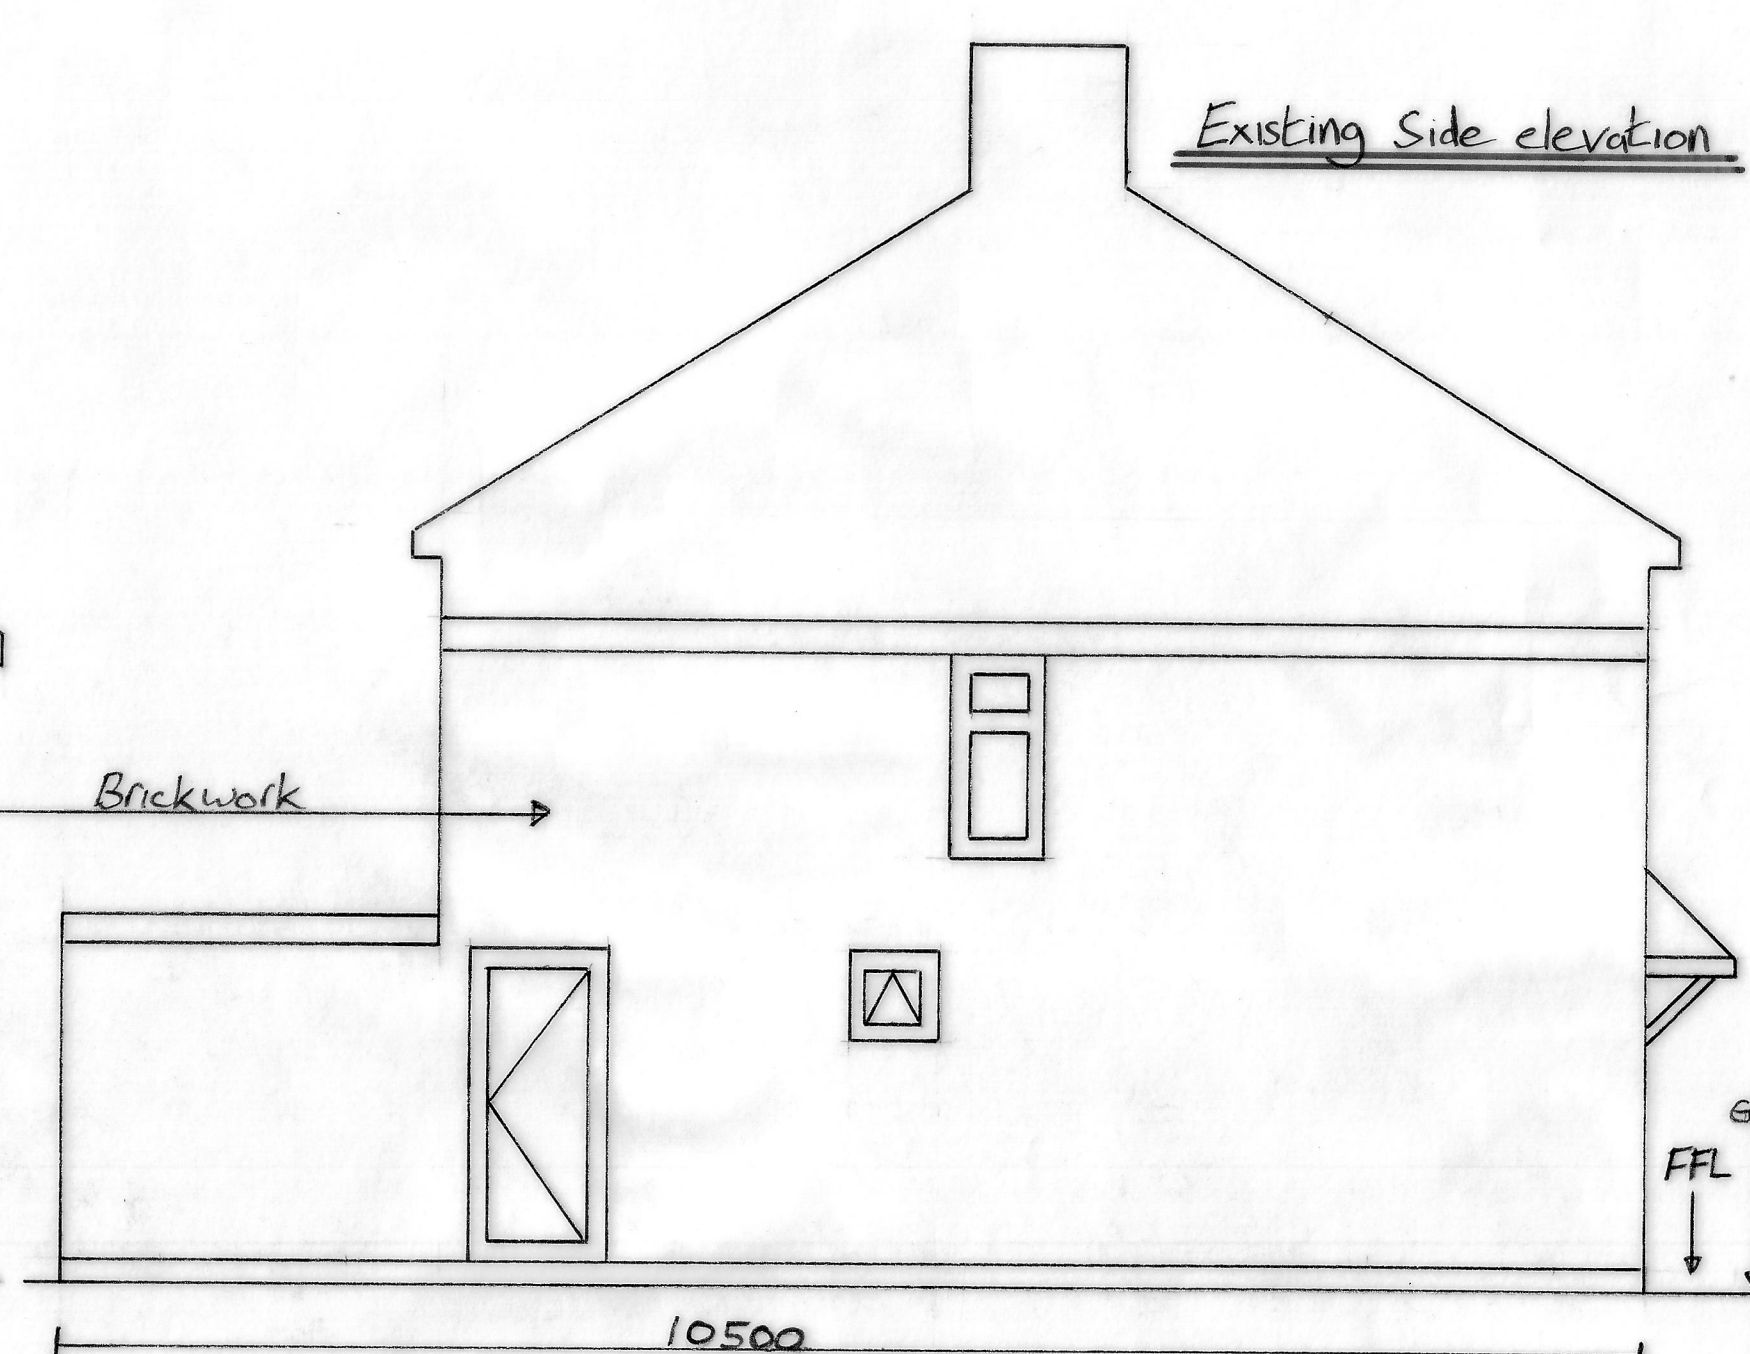


Proposed Ground Floor Plan

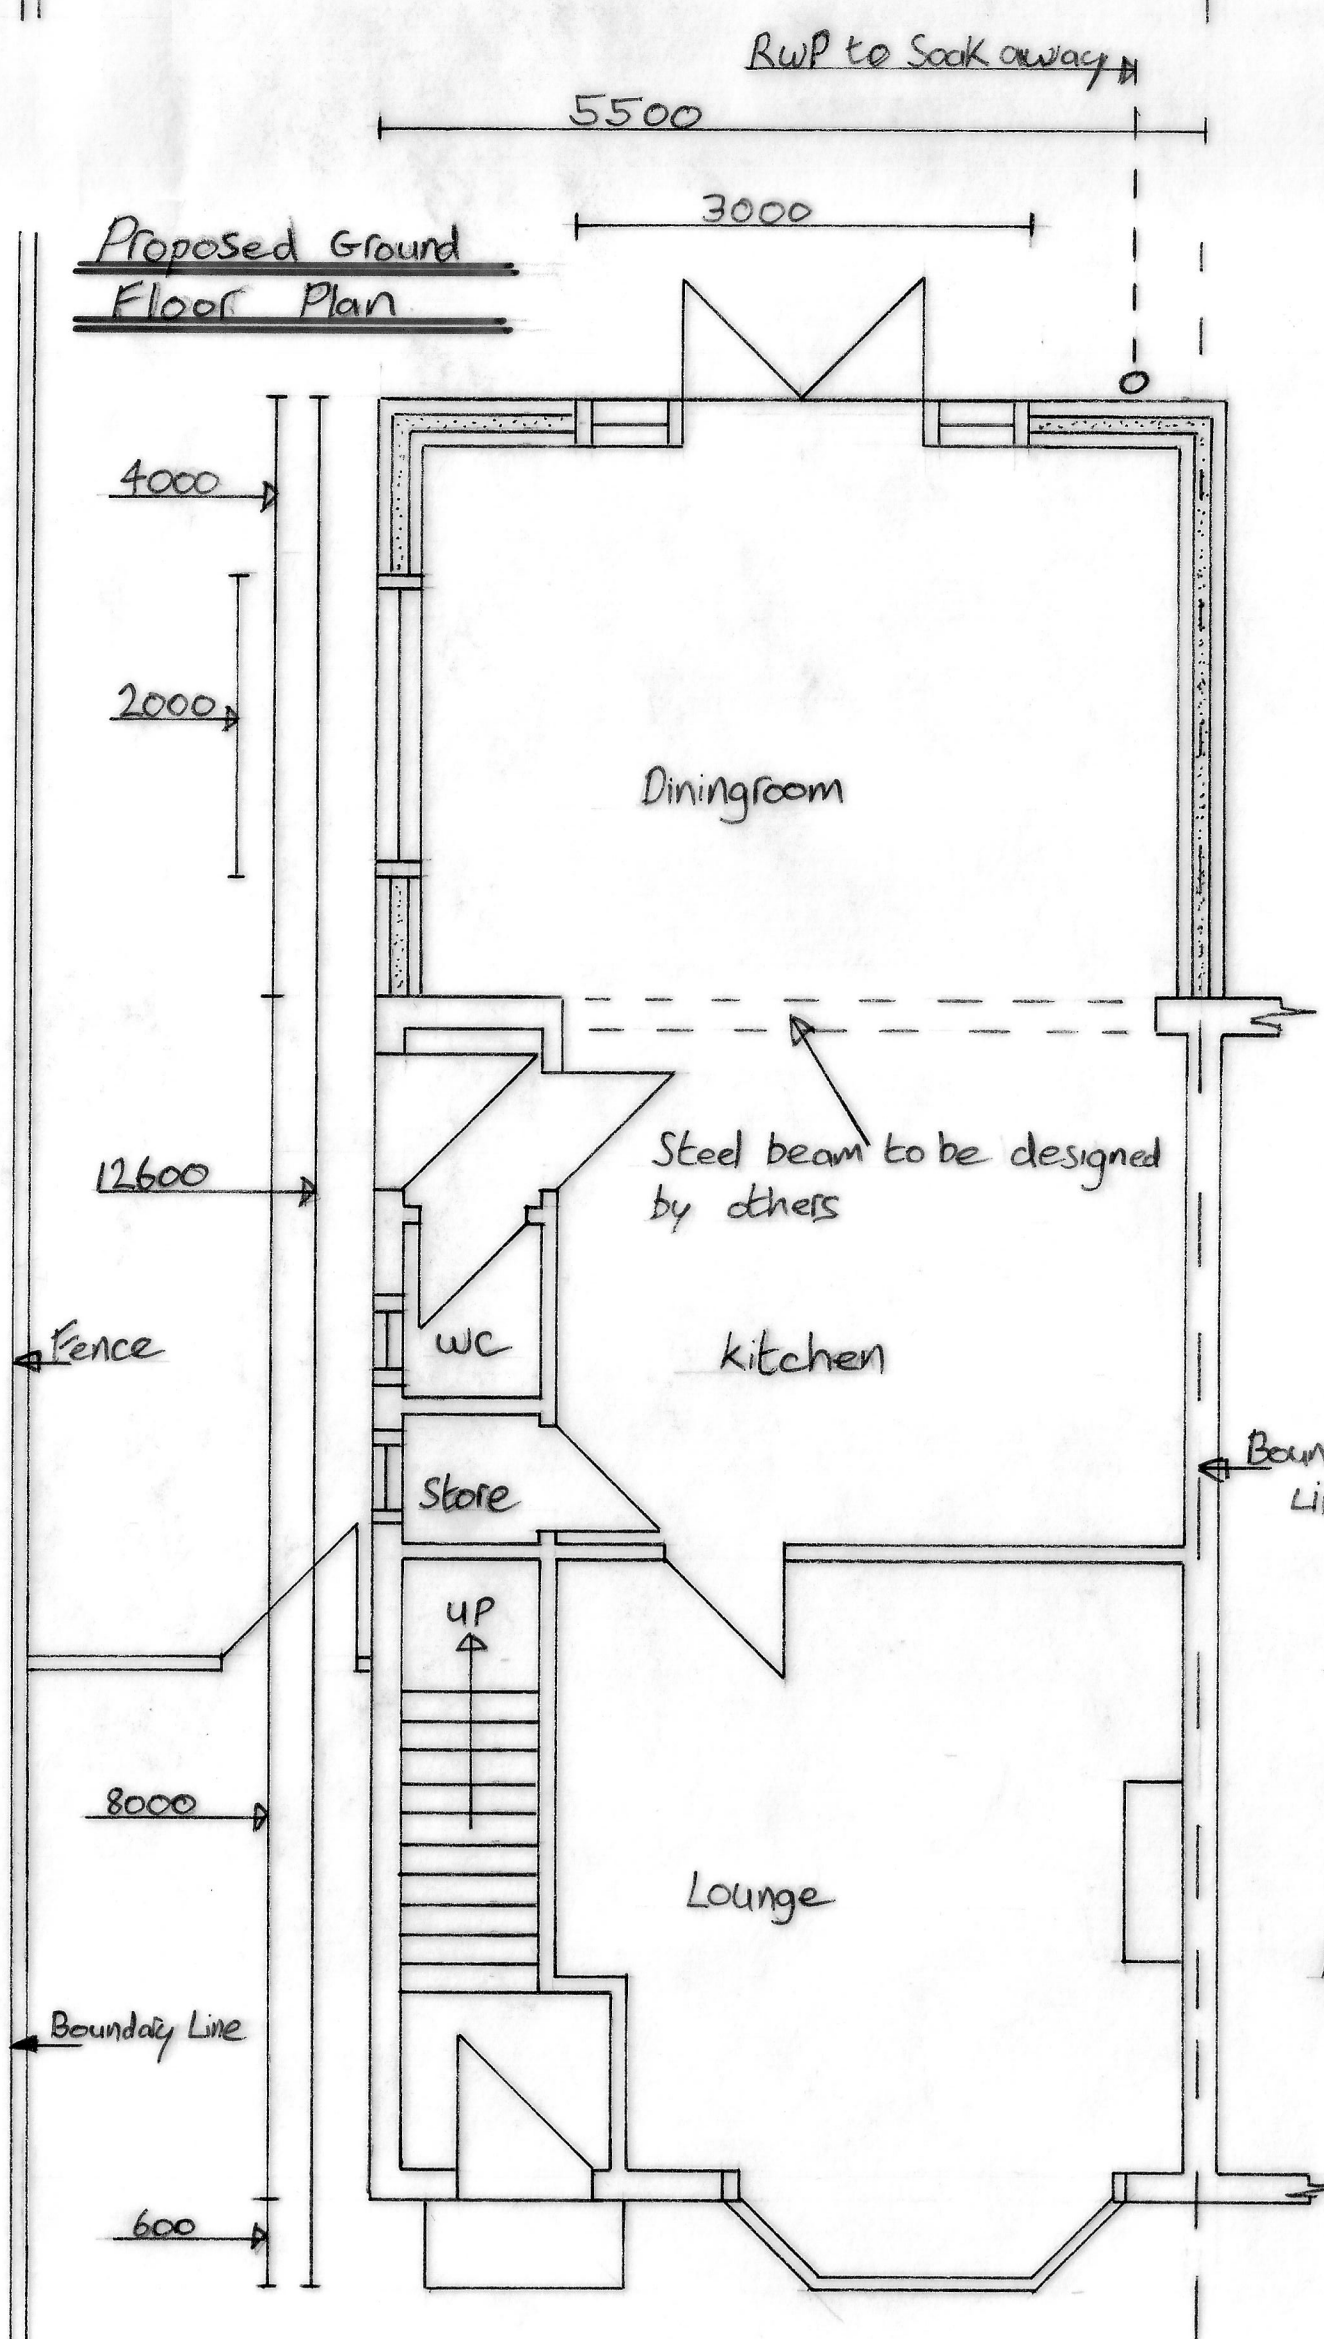


Proposed side elevation

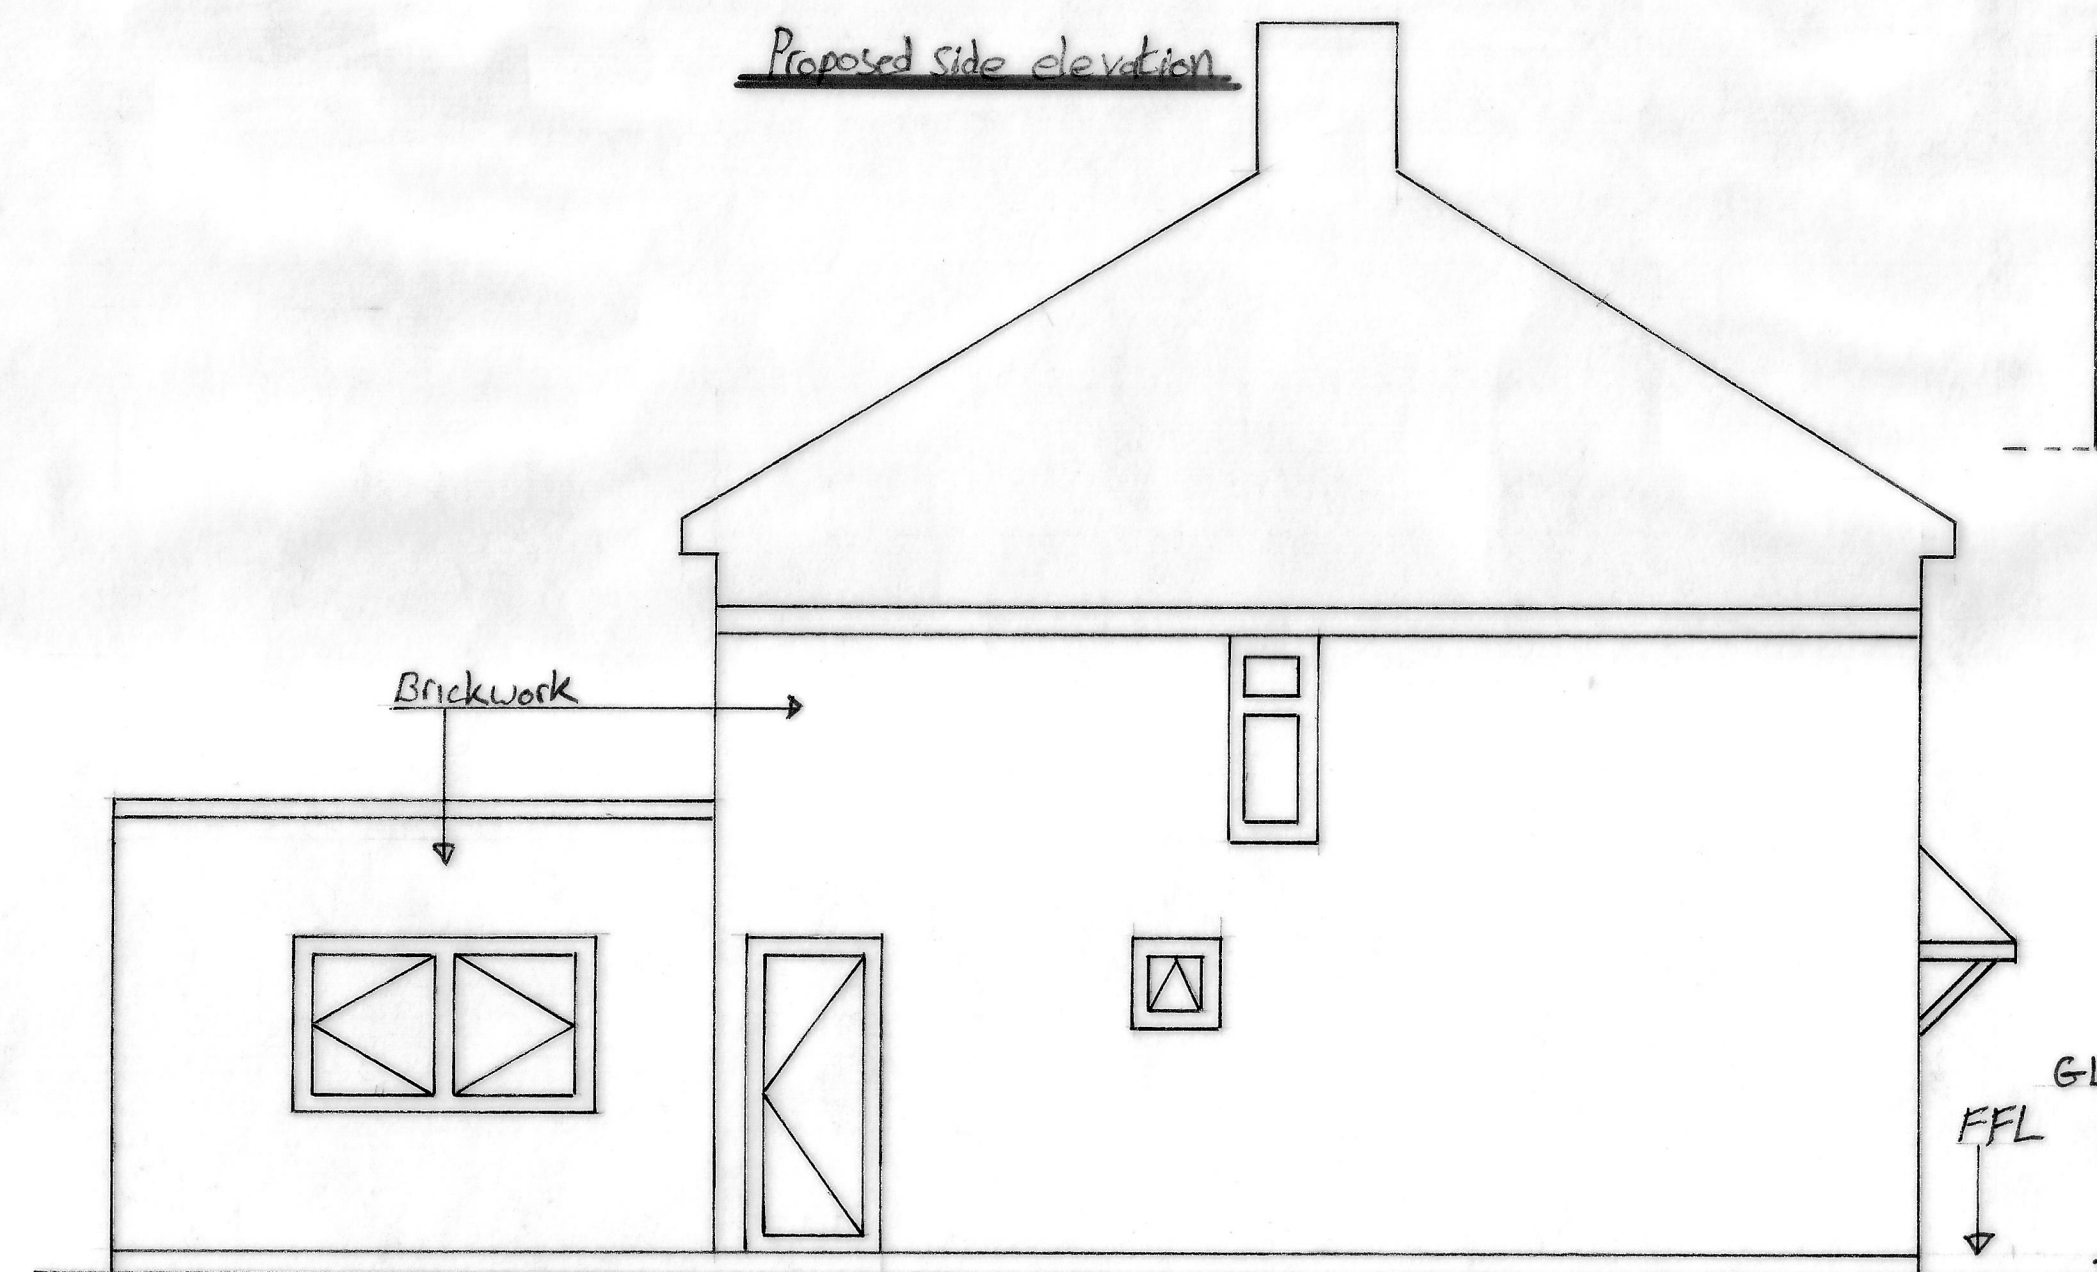


Existing Roof Plan

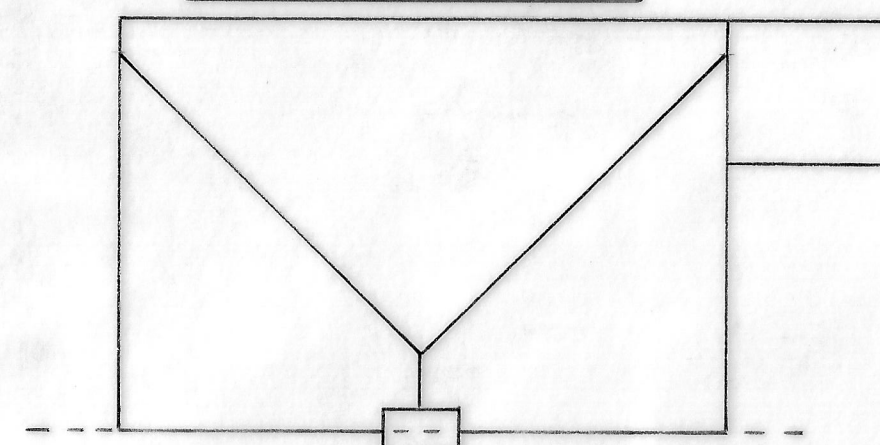


Proposed side elevation

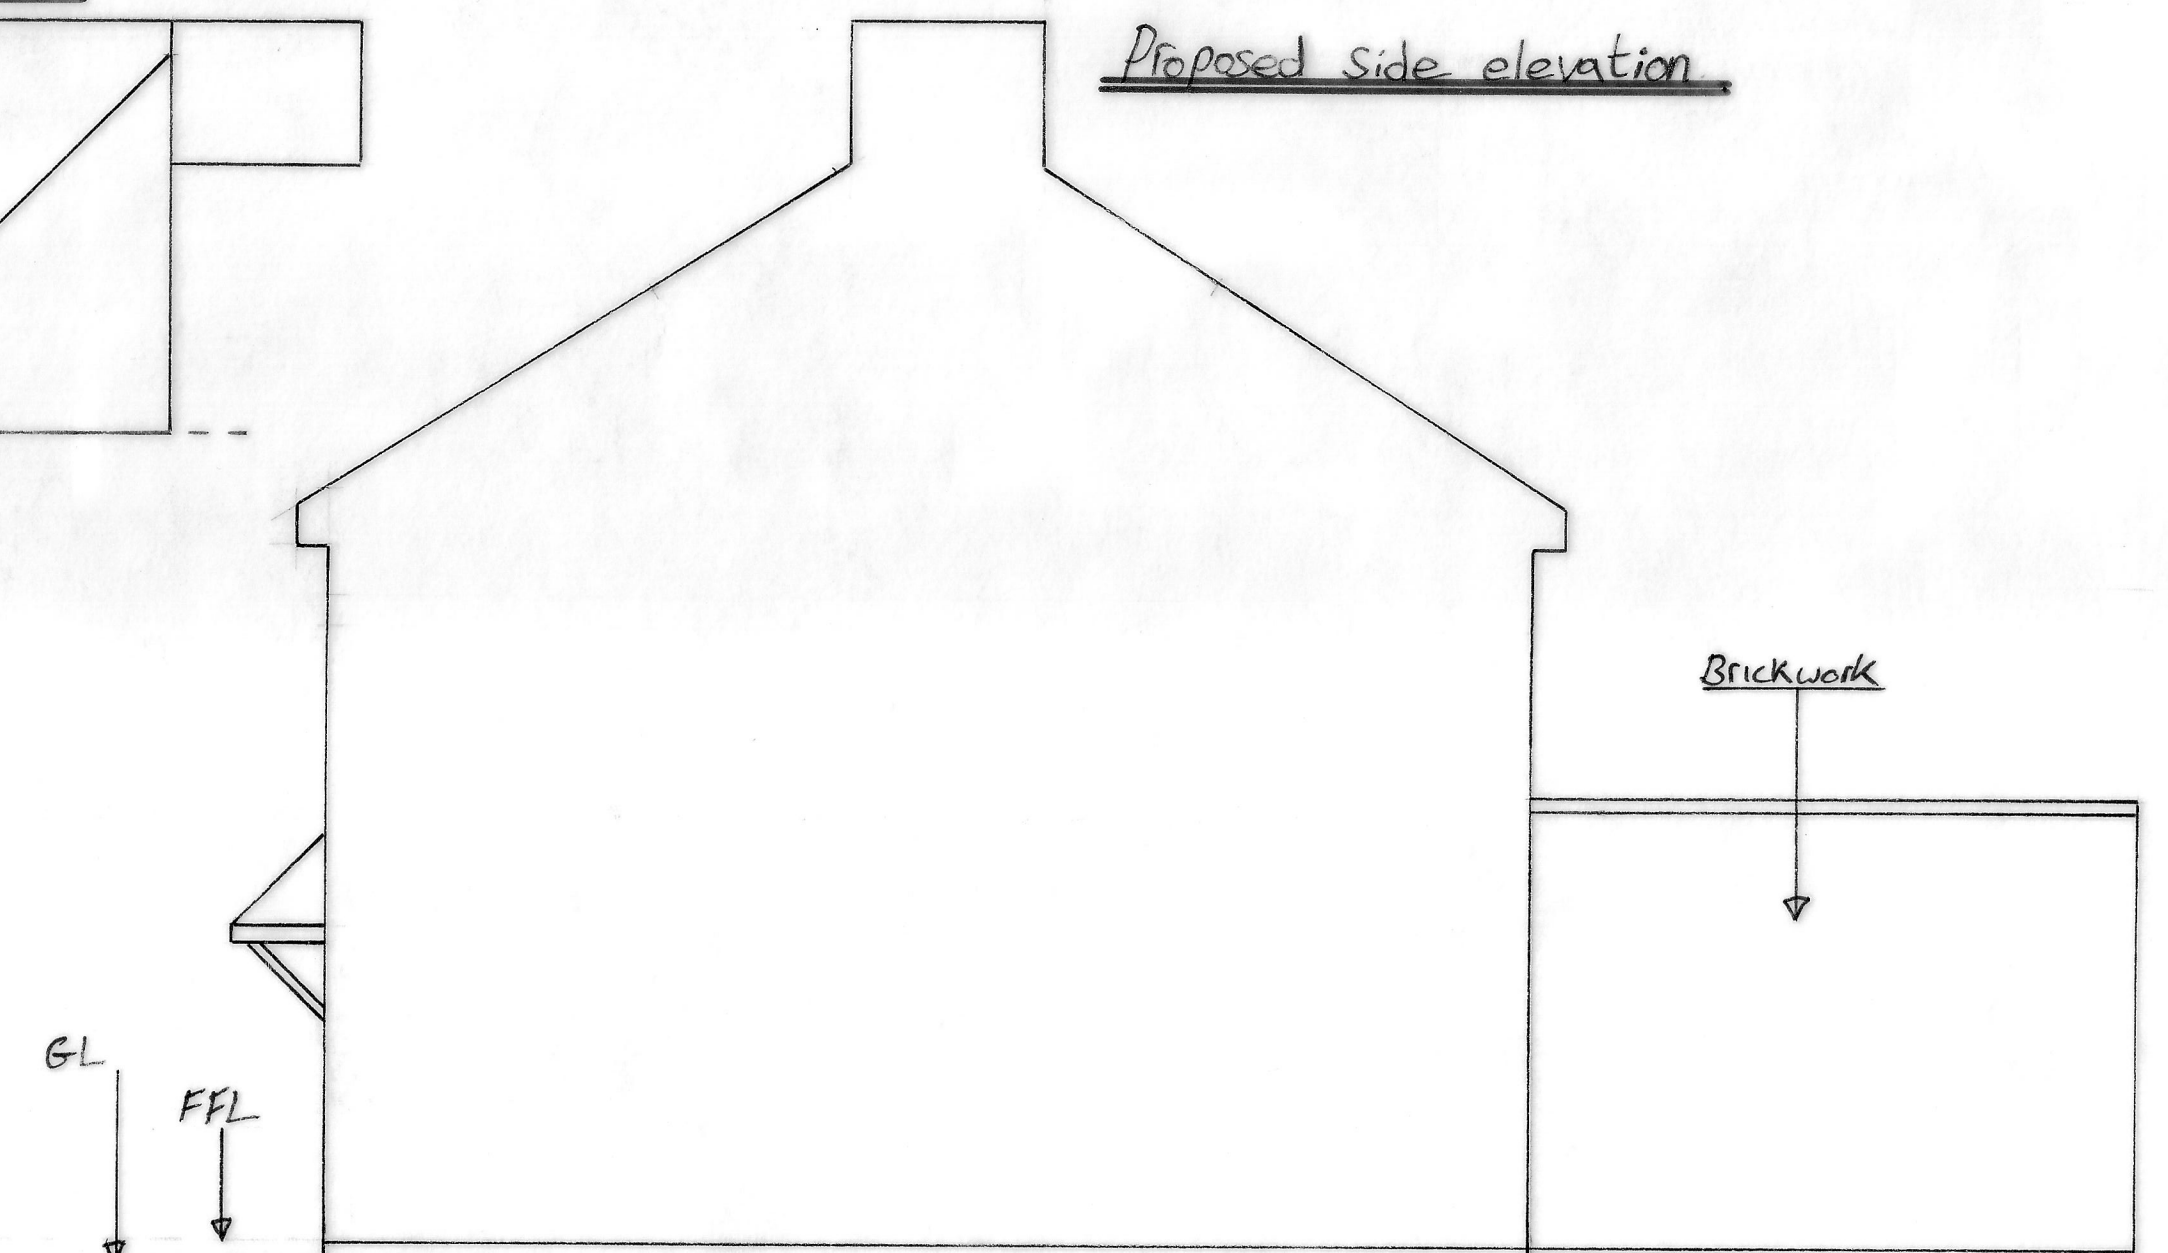


Proposed Rear Elevation

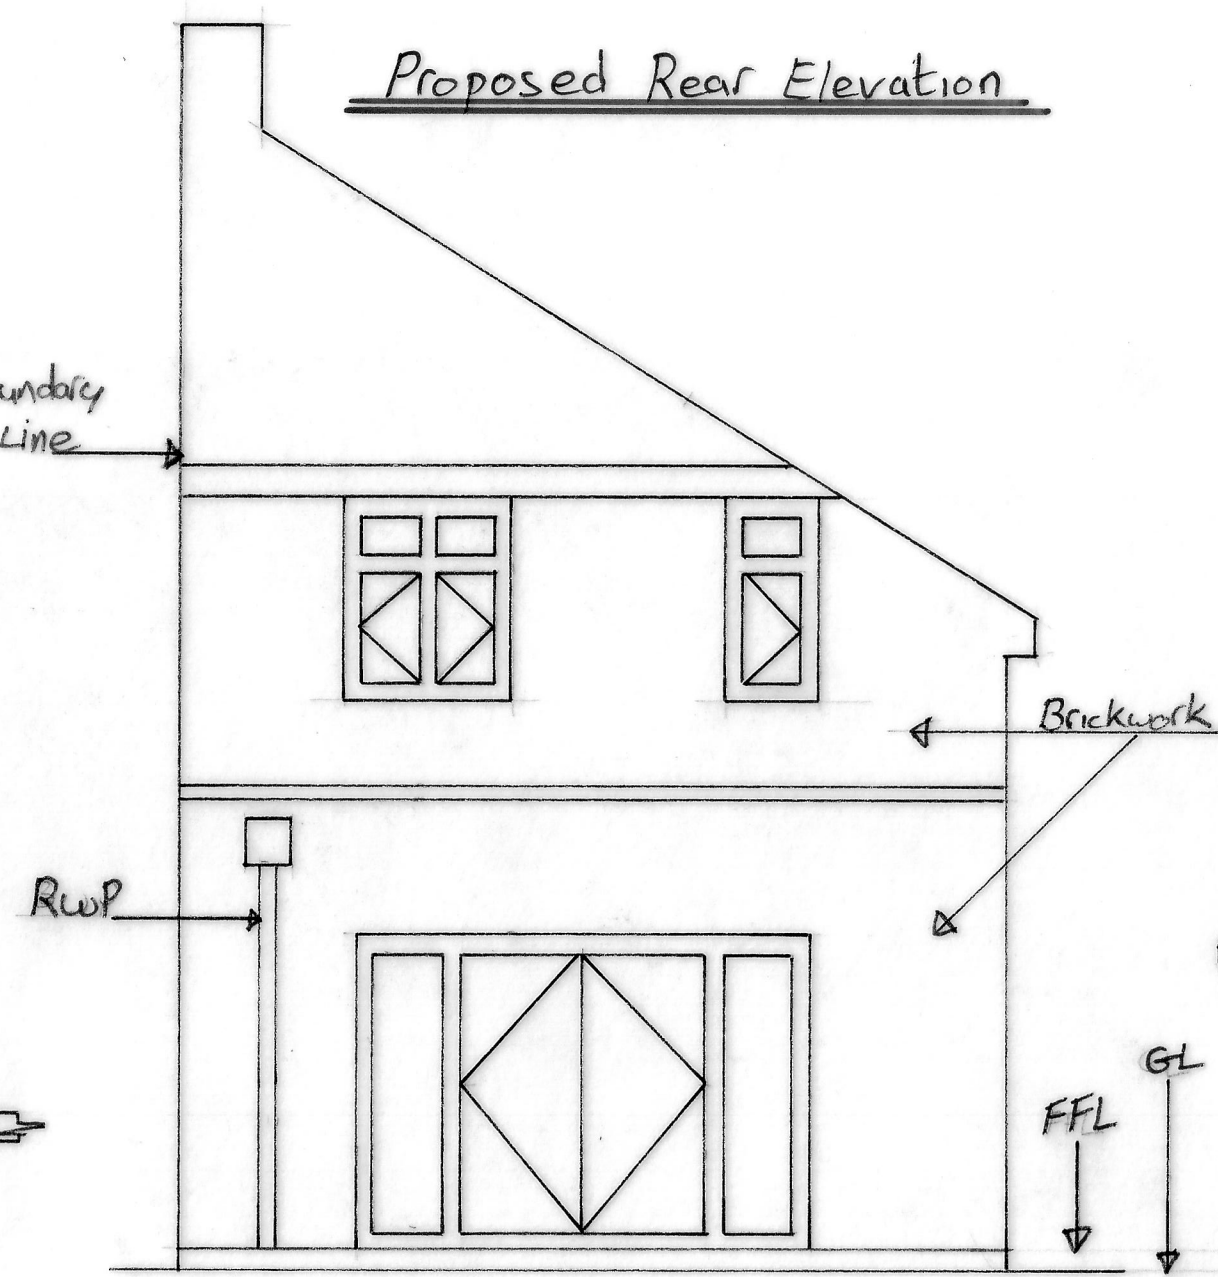


Existing Side elevation

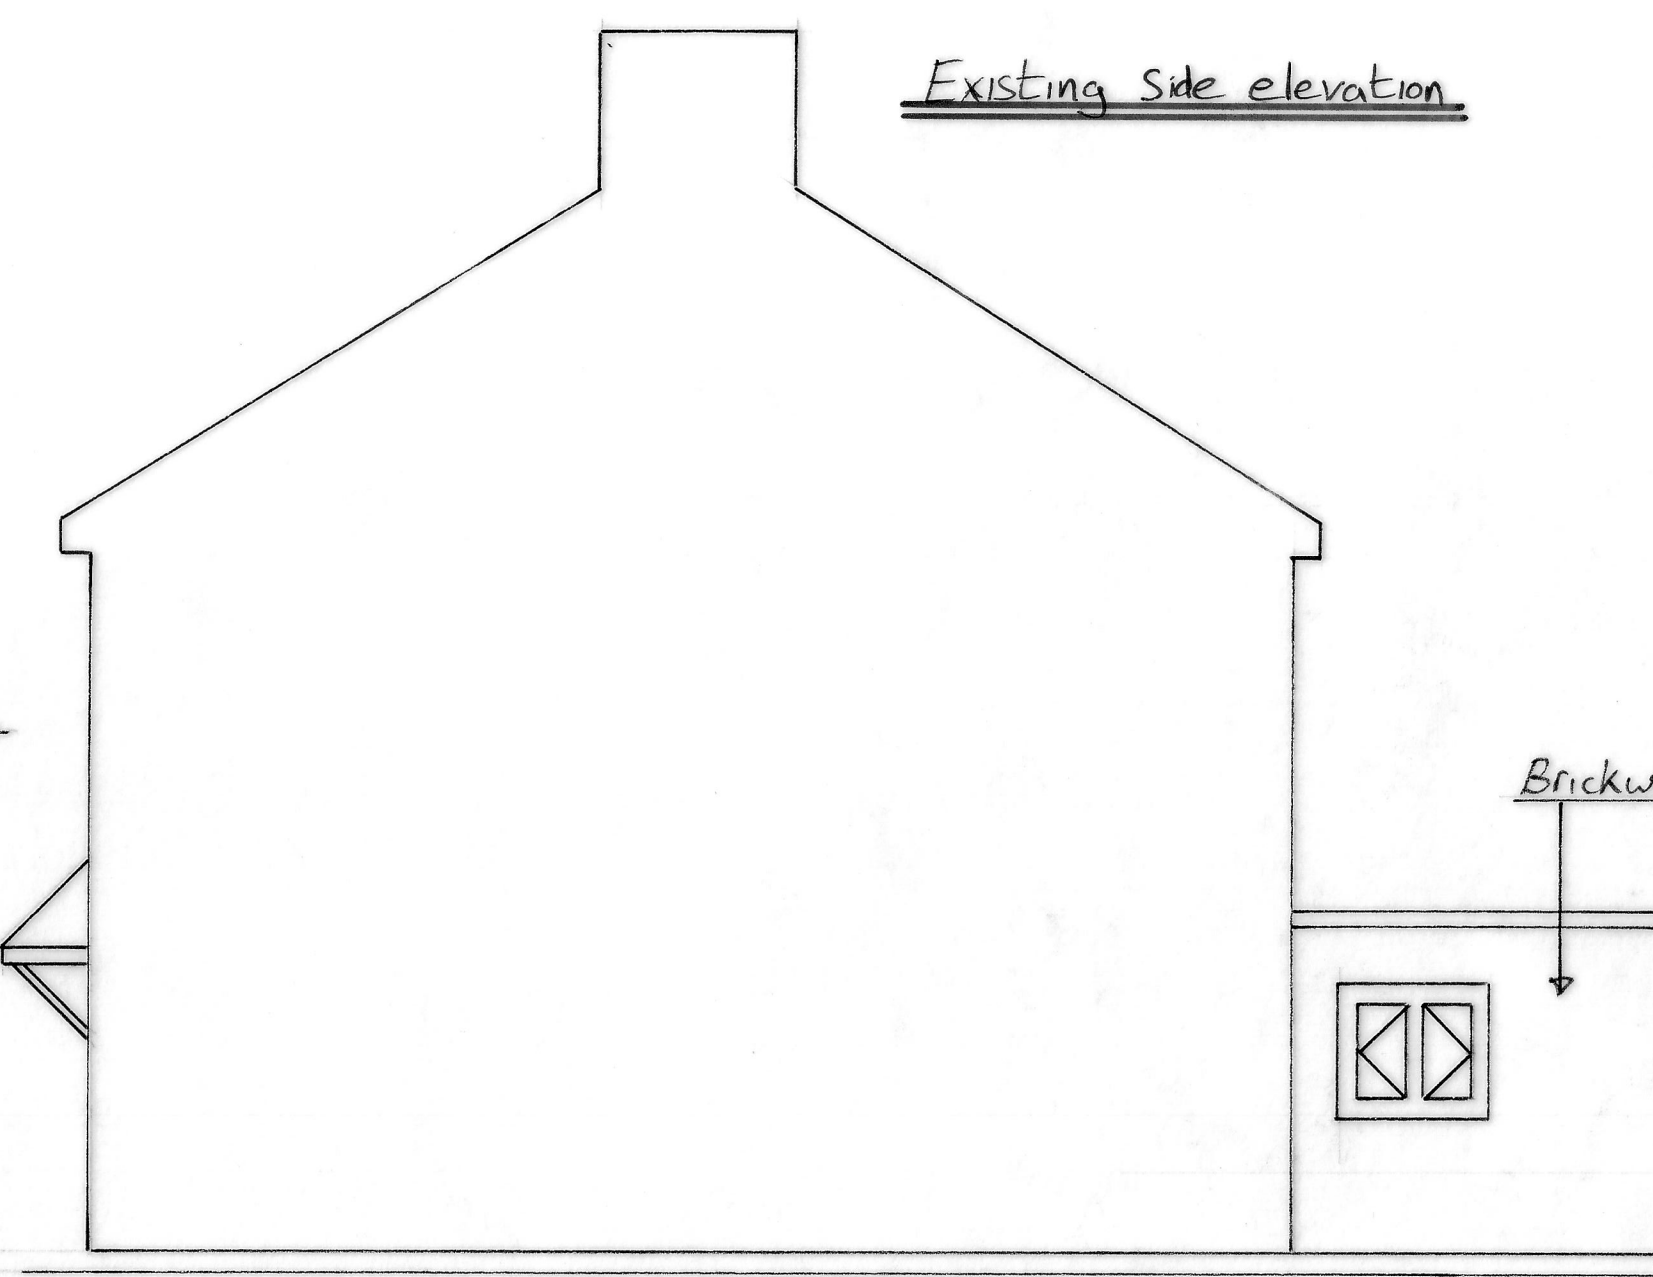

Existing Front elevation

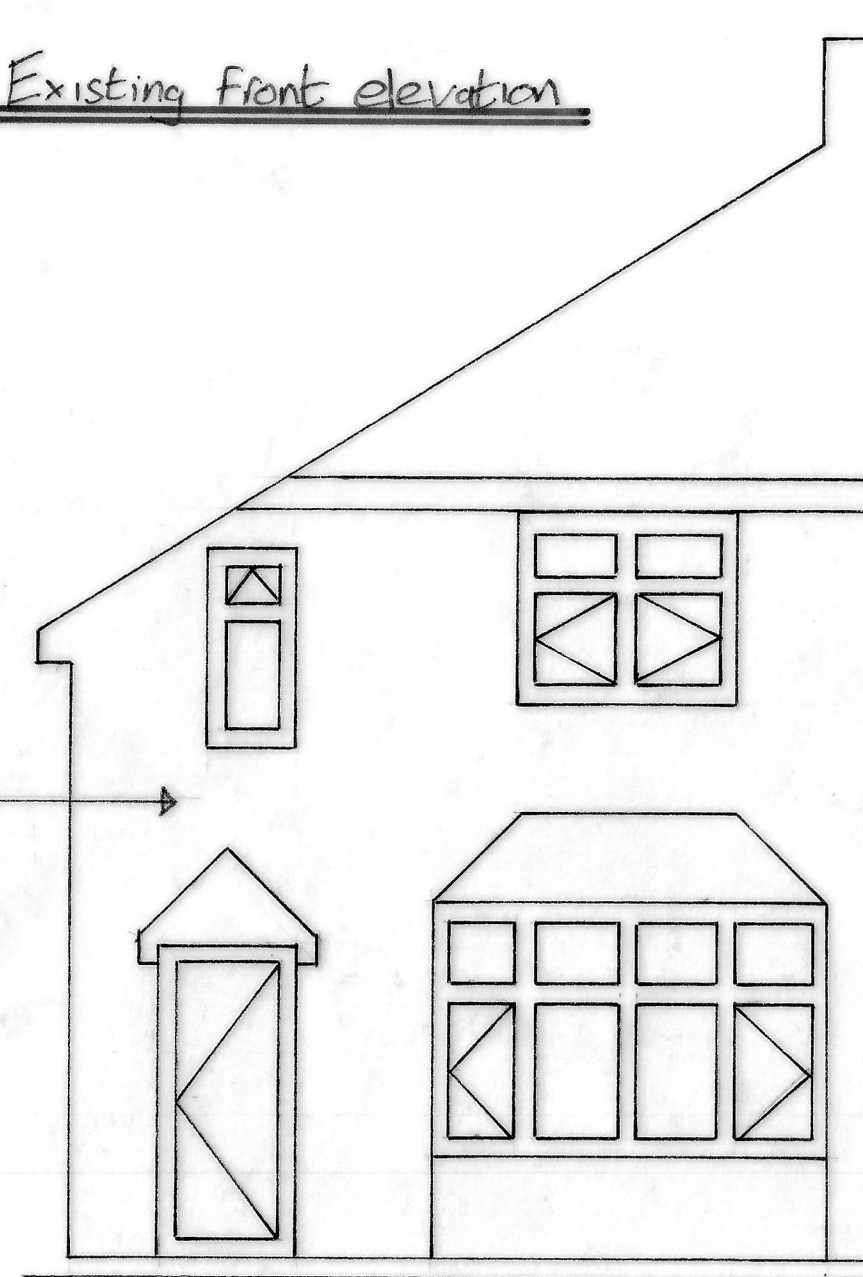

Proposed Roof Plan

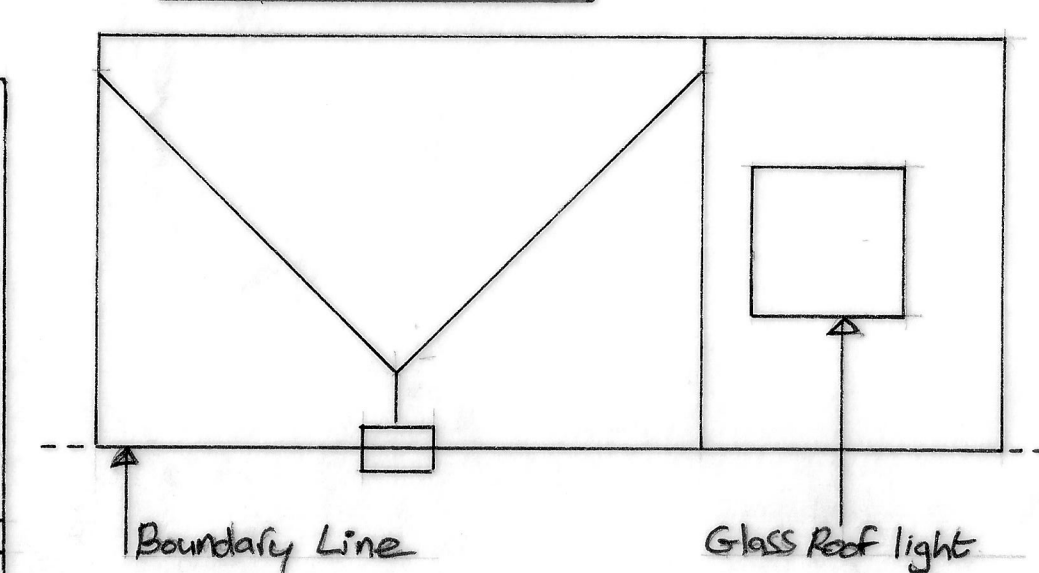

Proposed extension for 27 Anstey Lane
Grobby Leicester LE6 ODA
Scale 1:50 1:100 @ A1
All measurements are in MM
Drawn by Jacob Allen 08/05/2024
Drawn for Mr Otto Cookson