


PLANNING

All dimensions to be verified on site.


Any discrepancies in printed drawings to be brought to attention of wd Harley for clarification.

All variations to construction works carried out on site to be brought to our attention prior to carrying out work.


© 2019, wd Harley is the author of this document and owns the copyright to it. This document may not be reproduced in any form in whole or part without the prior written permission of wd Harley.

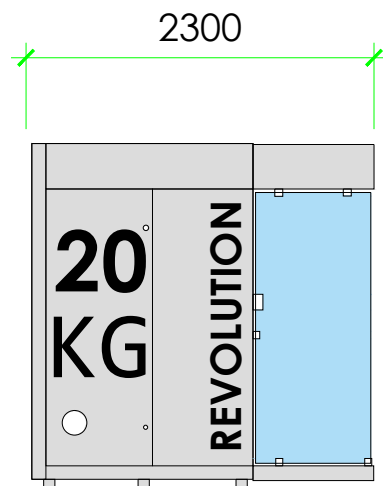

SIDE A ELEVATION
Scale 1:50

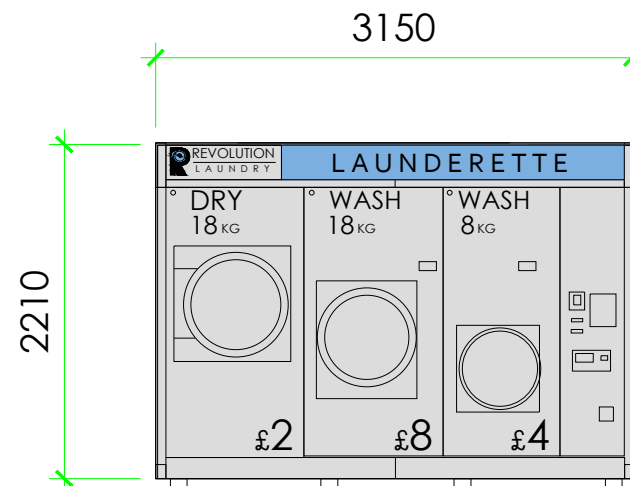

FRONT ELEVATION
Scale 1:50

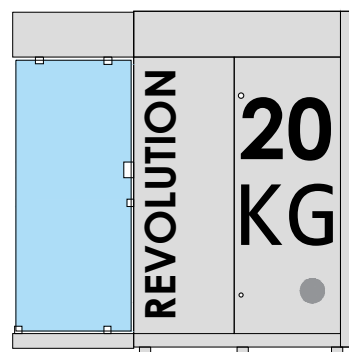

SIDE B ELEVATION
Scale 1:50



REAR ELEVATION
Scale 1:50

Project Title:
LAUNDRETTE INSTALL

Site Address:
22 Fieldfare Road
Hinckley
LE10 3FY

Dwg Title:
LAUNDRETTE ELEVATIONS

Dwg No: ME-CE-CO-10-400 Rev:

Scale: 1:50 Drwn:

Date: feb 24 Chkd:



01877 331708 | office@wdharley.com