





Proposed Timber fence panels and concrete posts with concrete barge boards

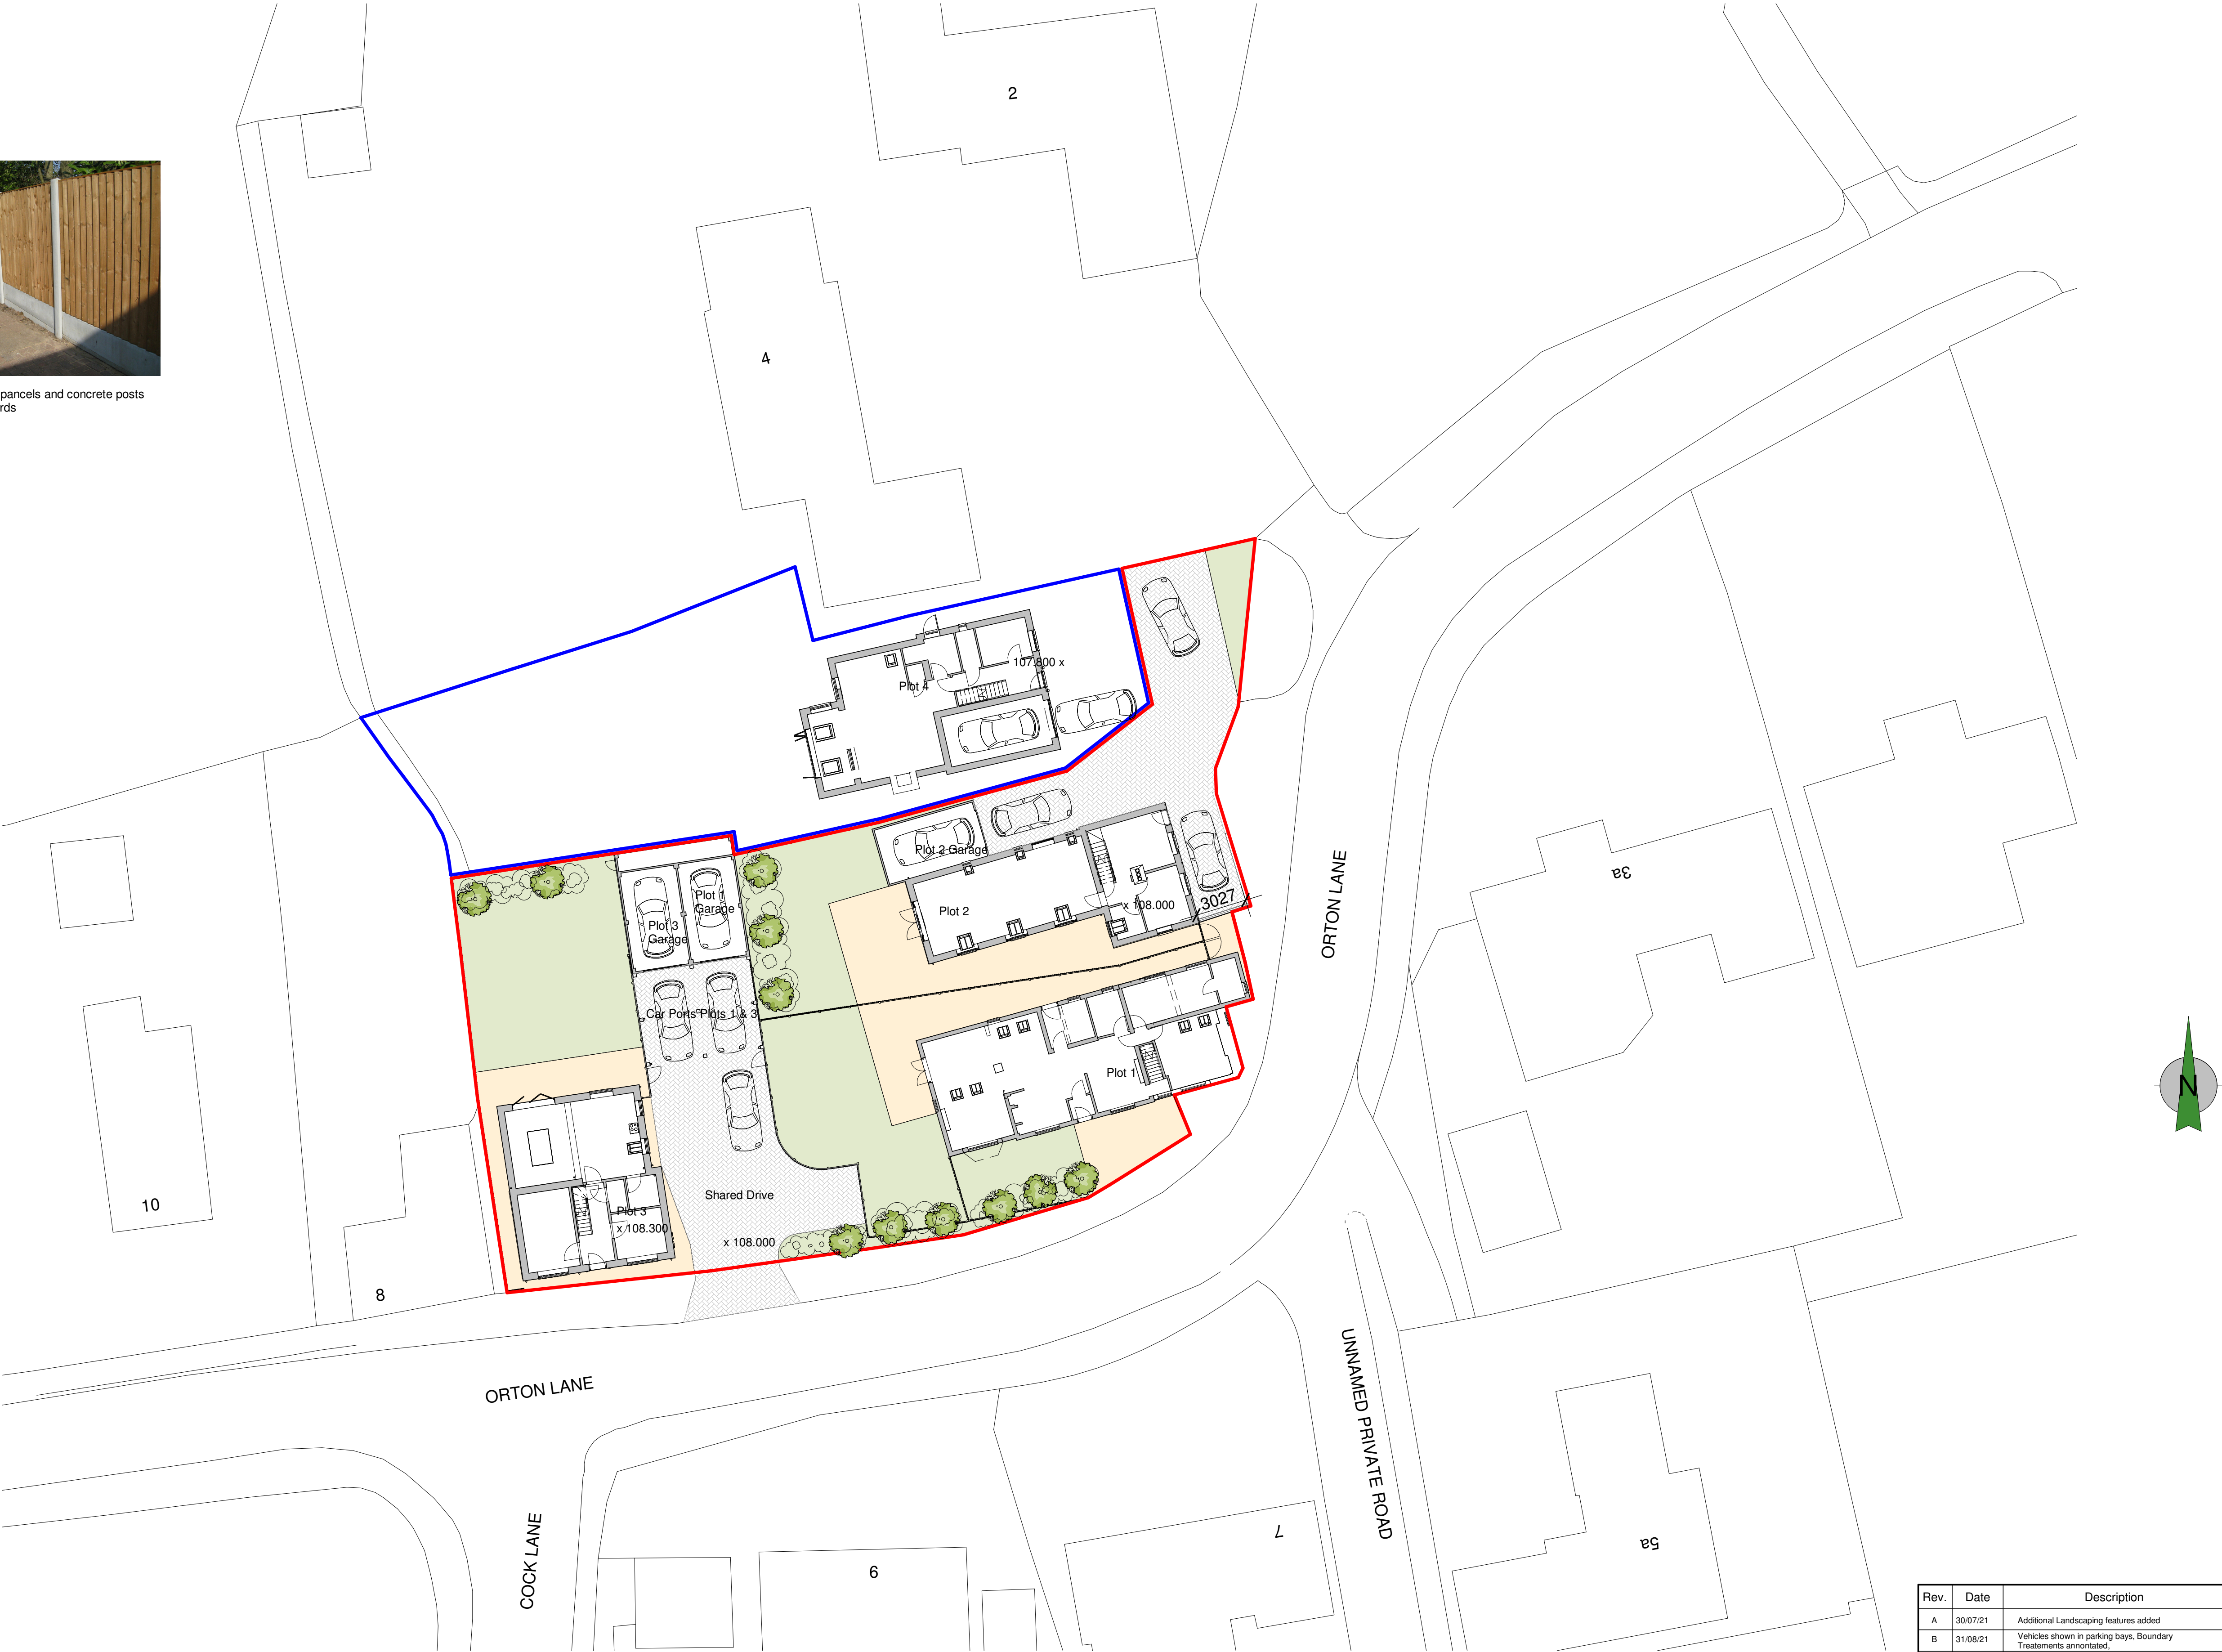

LEGEND:

- Site Boundary
- Additional Ownership Boundary
- Hardstanding (Landscaping)
- Hardstanding for vehicle access
- Soft Landscaping
- Hedges

 

BLOCK PLAN, SCALE 1:200

Rev.	Date	Description	By	Ckd
A	30/07/21	Additional Landscaping features added	CB	-
B	31/08/21	Vehicles shown in parking bays, Boundary Treatments annotated.	CB	-
C	15/10/21	Red Line Boundary updated to include access and turning head for plot 2.	CB	-
D	03.08.23	Car Port added	ZM	-
E	22.08.23	Car Port moved forward by approx. 1m	ZM	-
F	04.03.24	Plots 1 & 4 updated	ZM	-
G	14.05.24	Plot 3 amended	ZM	-



19 Station Road
Hinckley
Leicestershire
LE10 1AW

Tel: 01455 635 665
Fax: 01455 618 971
www.hayward-architects.co.uk

Client	Forsythe Estates NJ Limited		
Project Title	Proposed Developmeent Land Adjacent former Moores Arms PH Norton Juxta Twycross		
Drawing Title	Proposed Site Plan		
Scale	1:500@A3	Date	April 2021
Author	CB	Checked by	LW
Job No.	19/116	Drawing No.	06g
Status	PLANNING		

THE COPYRIGHT OF THIS DRAWING IS VESTED IN HAYWARD ARCHITECTS LTD.
REPRODUCTION IN ANY FORM, EITHER IN WHOLE OR IN PART IS FORBIDDEN WITHOUT
THE PRIOR WRITTEN PERMISSION OF THE COPYRIGHT HOLDER. DO NOT SCALE FROM
DRAWING AND ONLY FIGURED DIMENSIONS ARE TO BE USED