





Proposed Front Elevation from Orton Lane
Scale 1:100

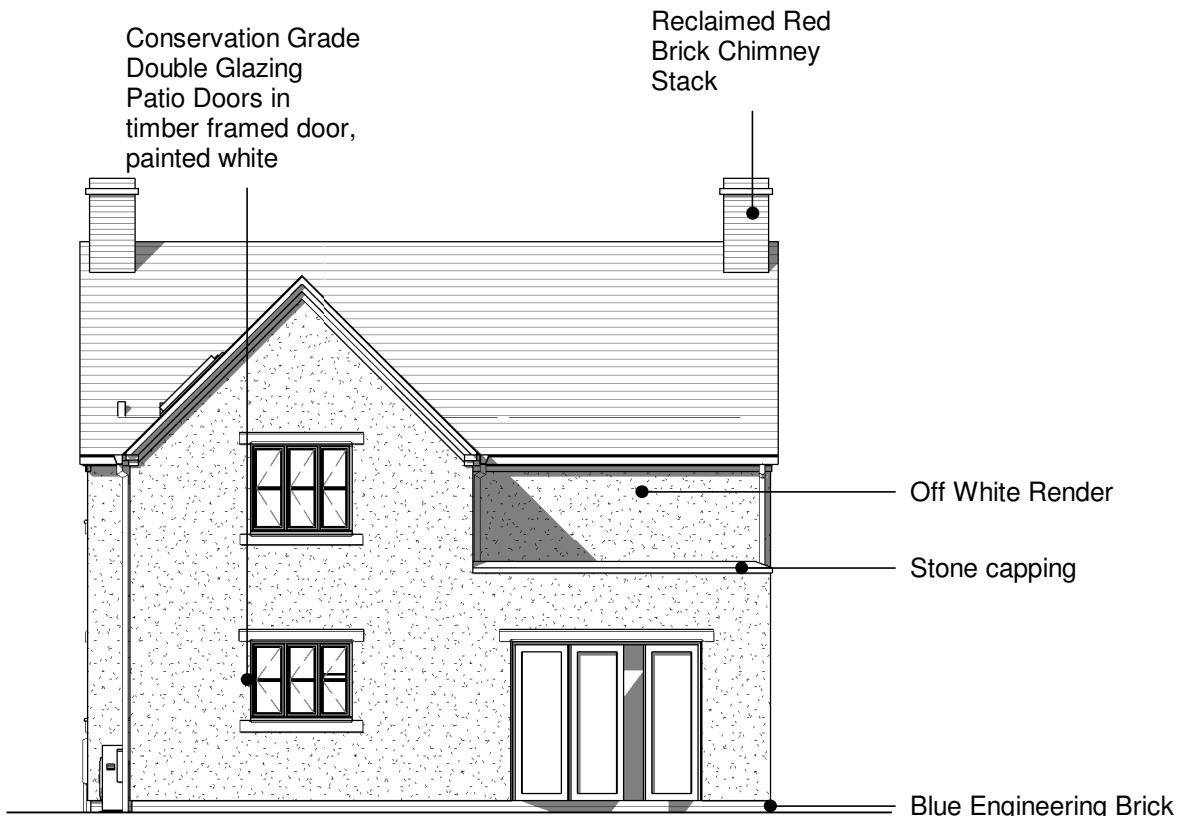


Proposed Rear Elevation
Scale 1:100

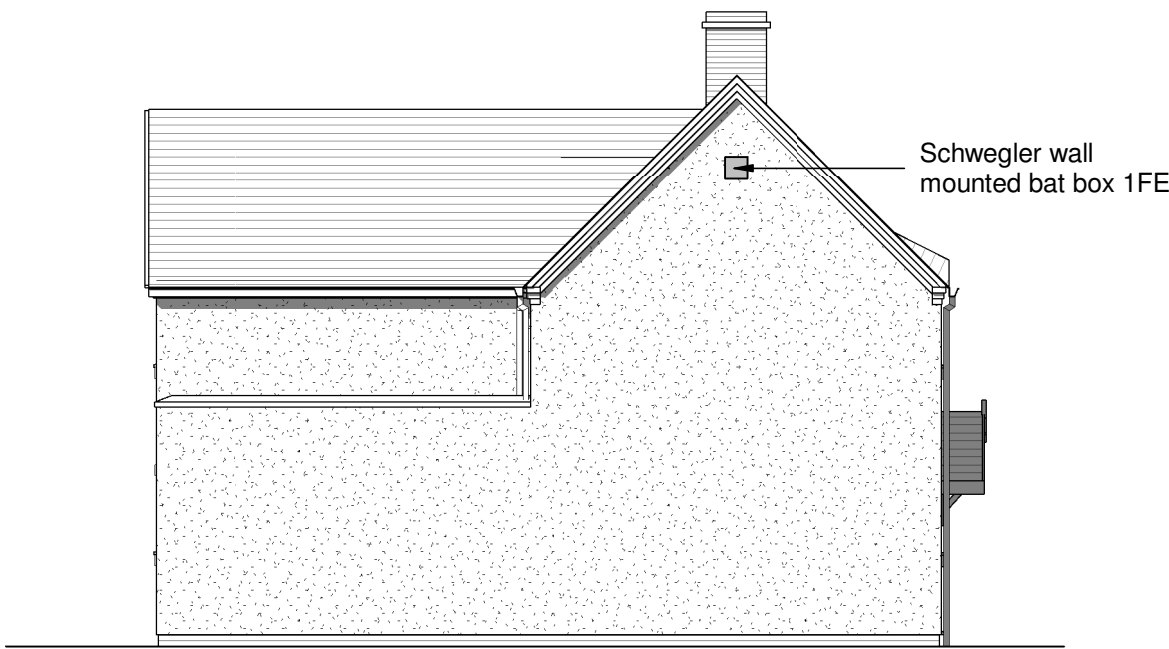


Proposed Side Elevation
Scale 1:100



Proposed Side Elevation from Drive
Scale 1:100

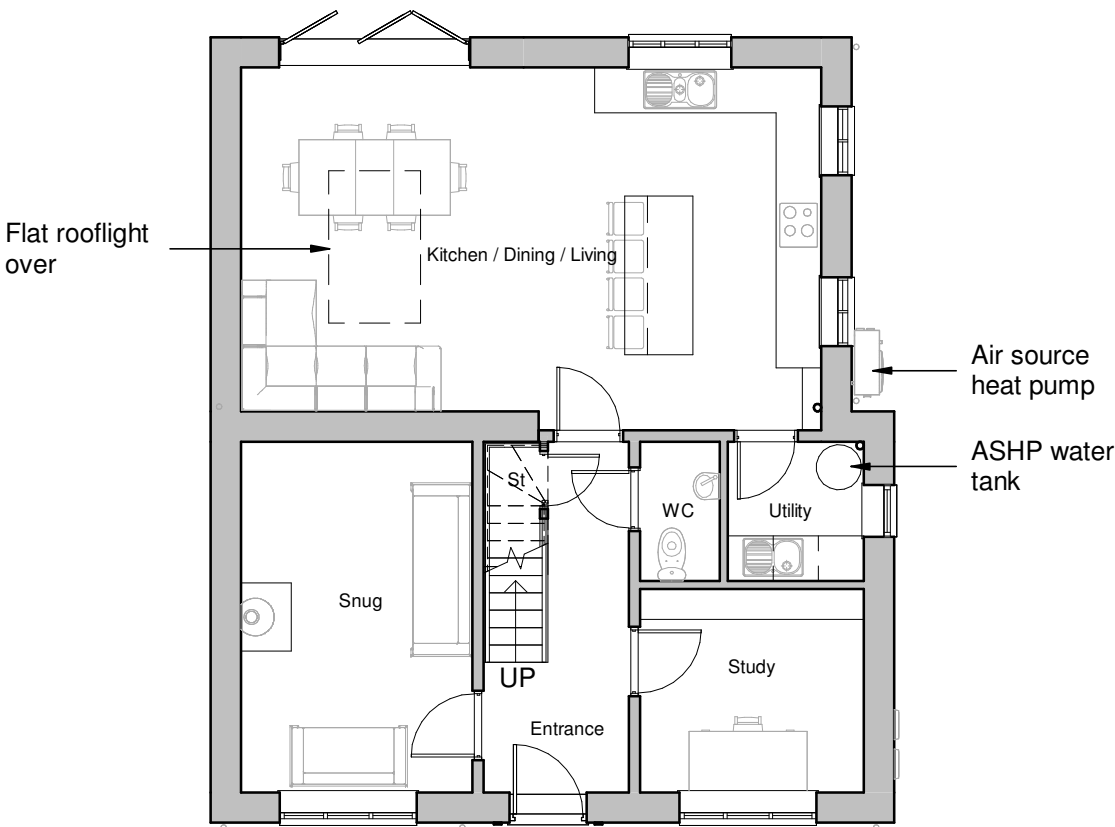

Proposed Ground Floor GA Plan
Scale 1:100

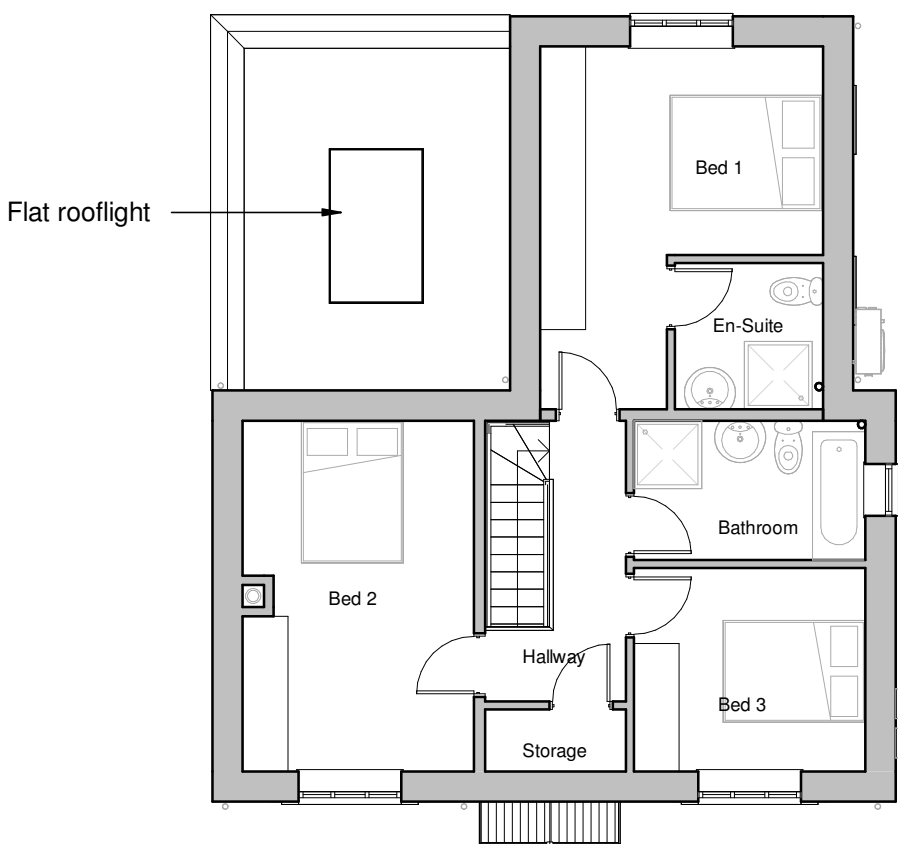

Proposed First Floor GA Plan
Scale 1:100

Rev.	Date	Description	By	Ckd
A	12/07/23	Bat box added to side elevation	ZLM	-
B	12/03/24	Dimensions added	ZLM	-
C	13/05/24	Single storey extension added. Ground floor re-planned. Side and rear eyebrow details removed.	ZLM	-
D	14/05/24	Windows added to bathroom and utility	ZLM	-

Client Forsythe Estates NJ Limited			hayward ARCHITECTS LTD  19 Station Road Hinckley Leicestershire LE10 1AW Tel: 01455 635 665 Fax: 01455 618 971 www.hayward-architects.co.uk		
Project Title Proposed Development The Former Moores Arms PH Nurton Juxta Twycross					
Drawing Title GA Plans and Elevation Plot 3			A2	16/116	11d
Scale 1:100@ A2	Date July 2021	Sheet			
Author CB	Checked by ZM				
THE COPYRIGHT OF THIS DRAWING IS VESTED IN HAYWARD ARCHITECTS LTD. REPRODUCTION IN ANY FORM, EITHER IN WHOLE OR IN PART IS FORBIDDEN WITHOUT THE PRIOR WRITTEN PERMISSION OF THE COPYRIGHT HOLDER. DO NOT SCALE FROM DRAWING AND ONLY FIGURED DIMENSIONS ARE TO BE USED					
			Status PLANNING		