



Rear Elevation

Scale - 1:100




Partial Side Elevation

Scale - 1:100




Partial Side Elevation

Scale - 1:100

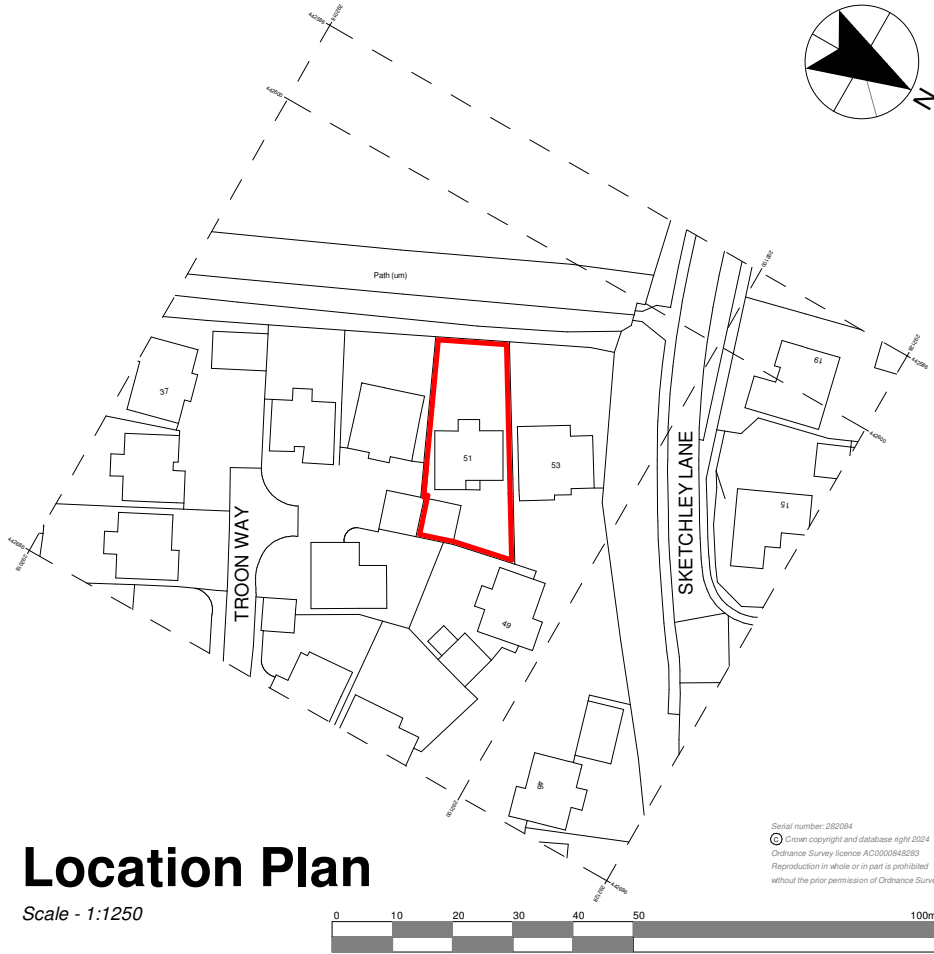

Location Plan

Scale - 1:1250

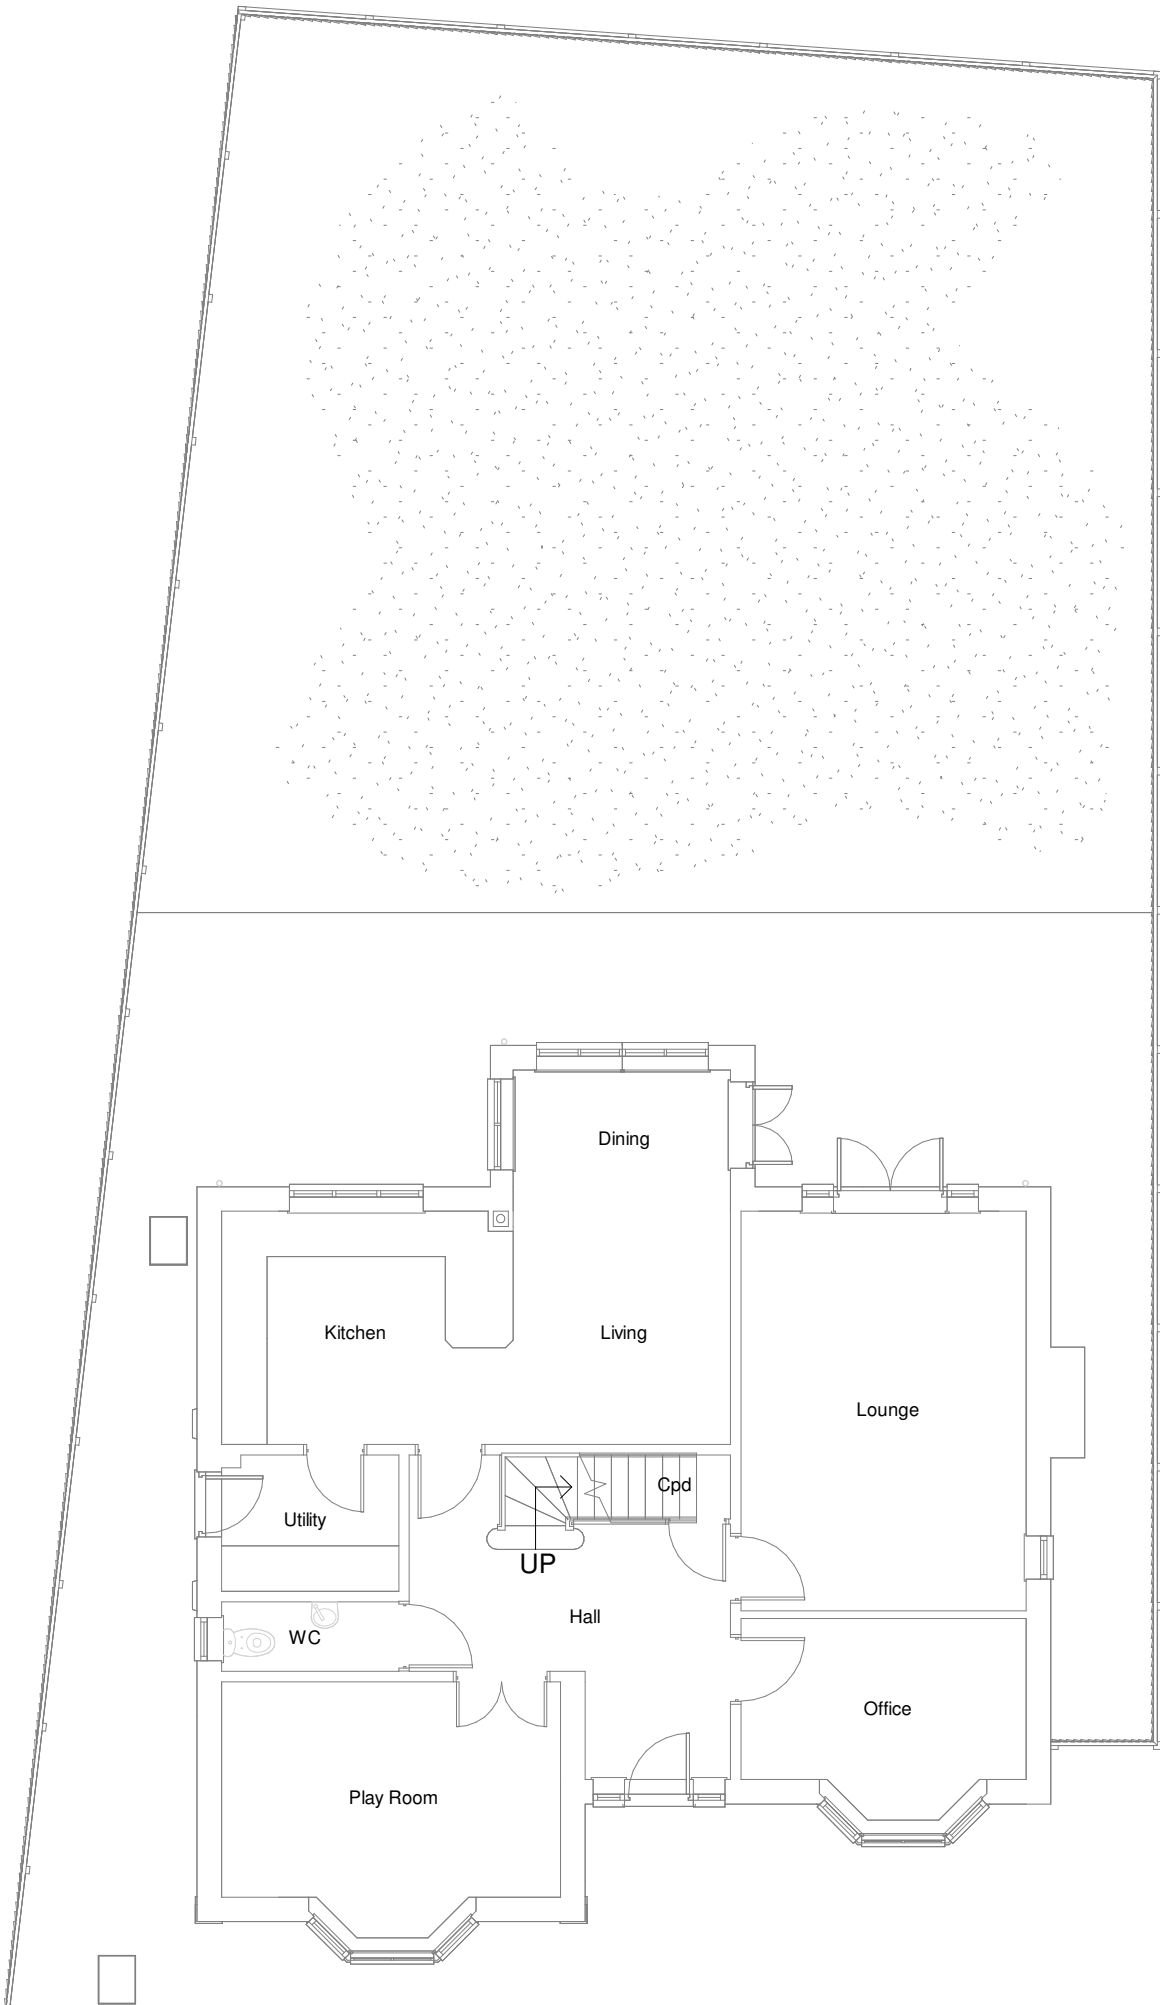

Ground Floor Plan


Scale - 1:100



3D View




3D View

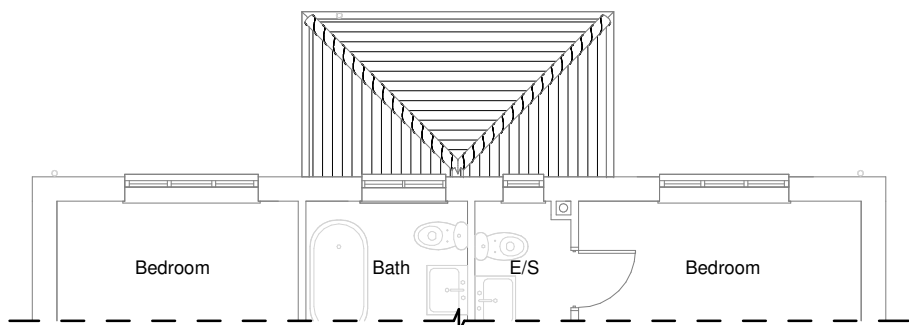

Partial First Floor Plan

Scale - 1:100

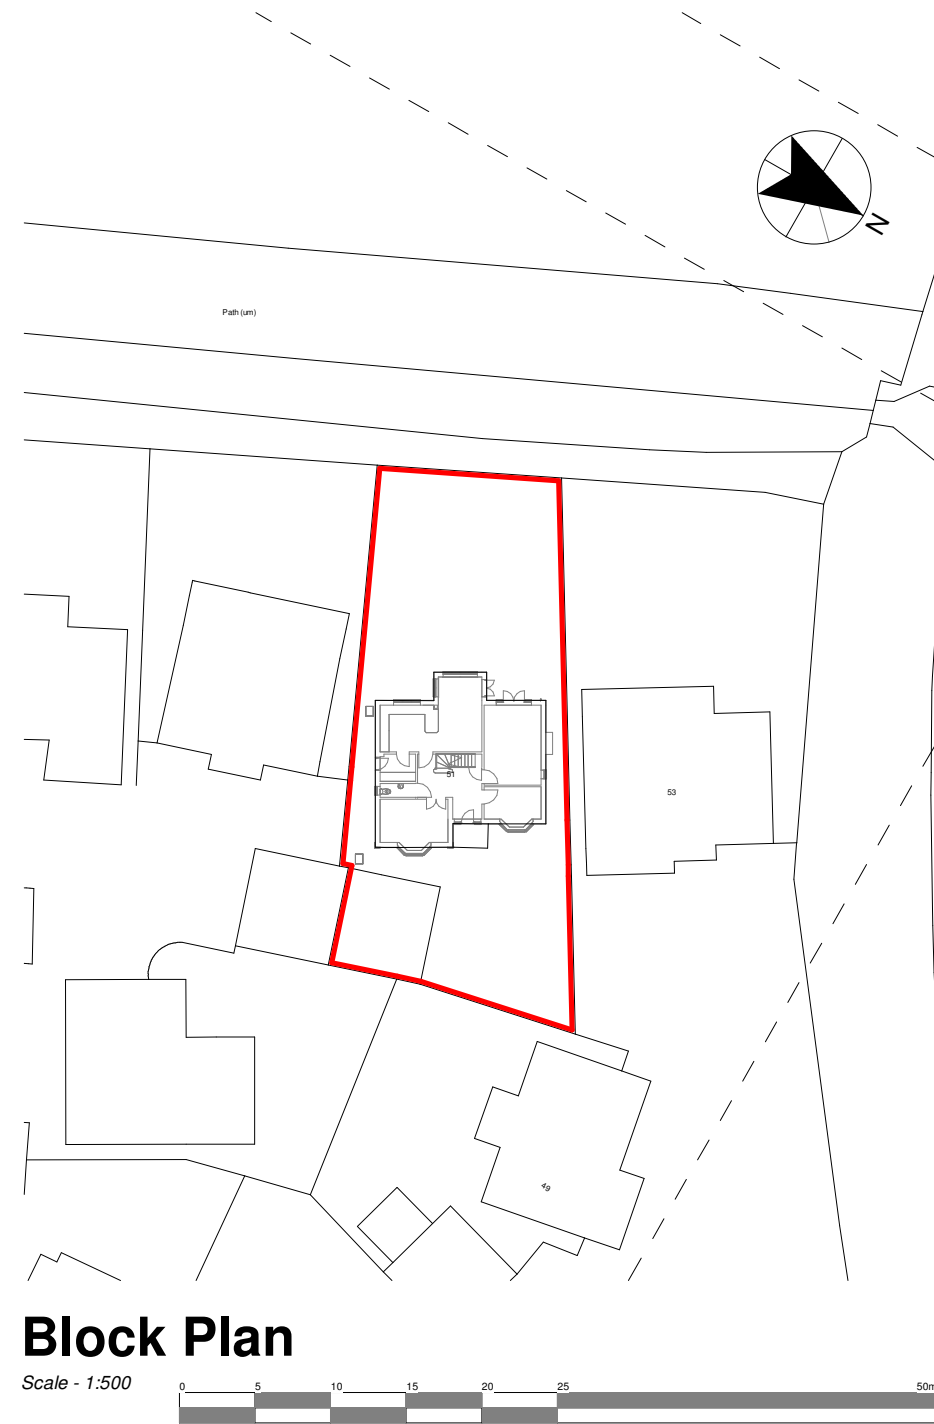

Block Plan

Scale - 1:500

Client		Mr & Mrs Best	
Address		Extensions & Alterations, 51 Troon Way, Burbage, LE10 2GX	
Drawing Title		Existing - Plans	
Scale	As Indicated	Date	03/2024
Drawing No.	Best - 000		Sheet A2

