



Rear Elevation

Scale - 1:100




Partial Side Elevation

Scale - 1:100




Partial Side Elevation

Scale - 1:100

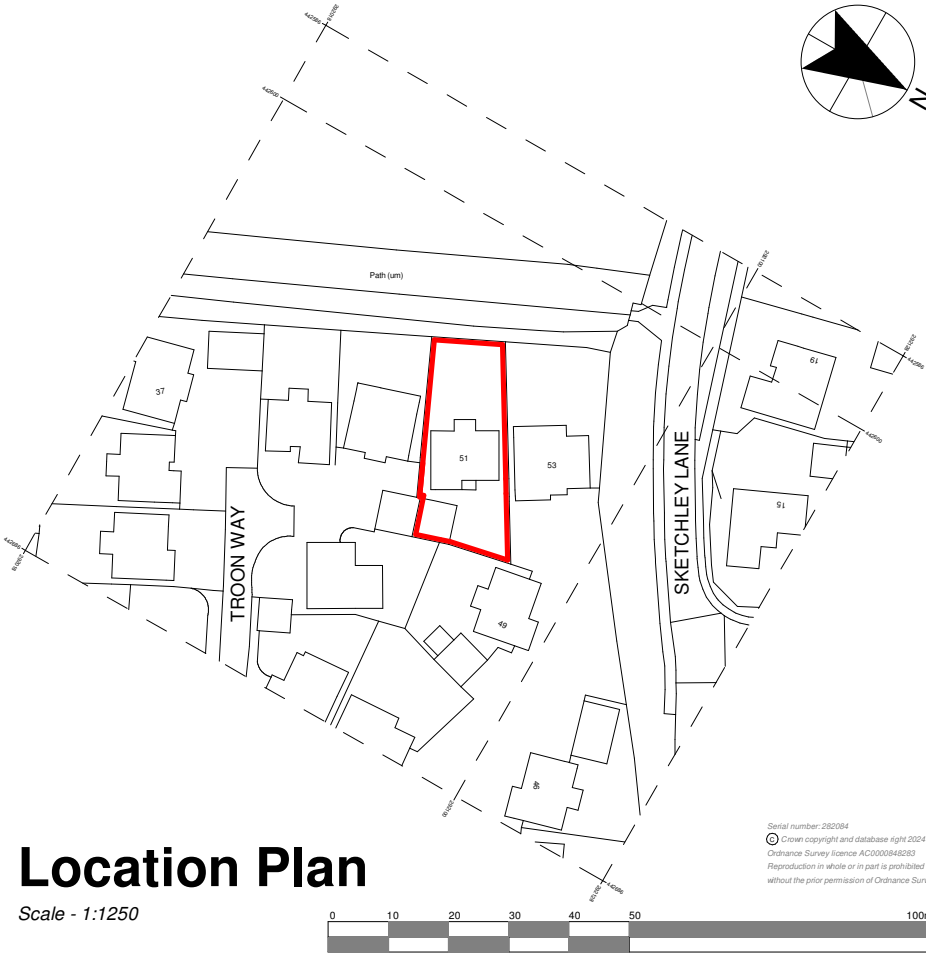

Location Plan

Scale - 1:1250

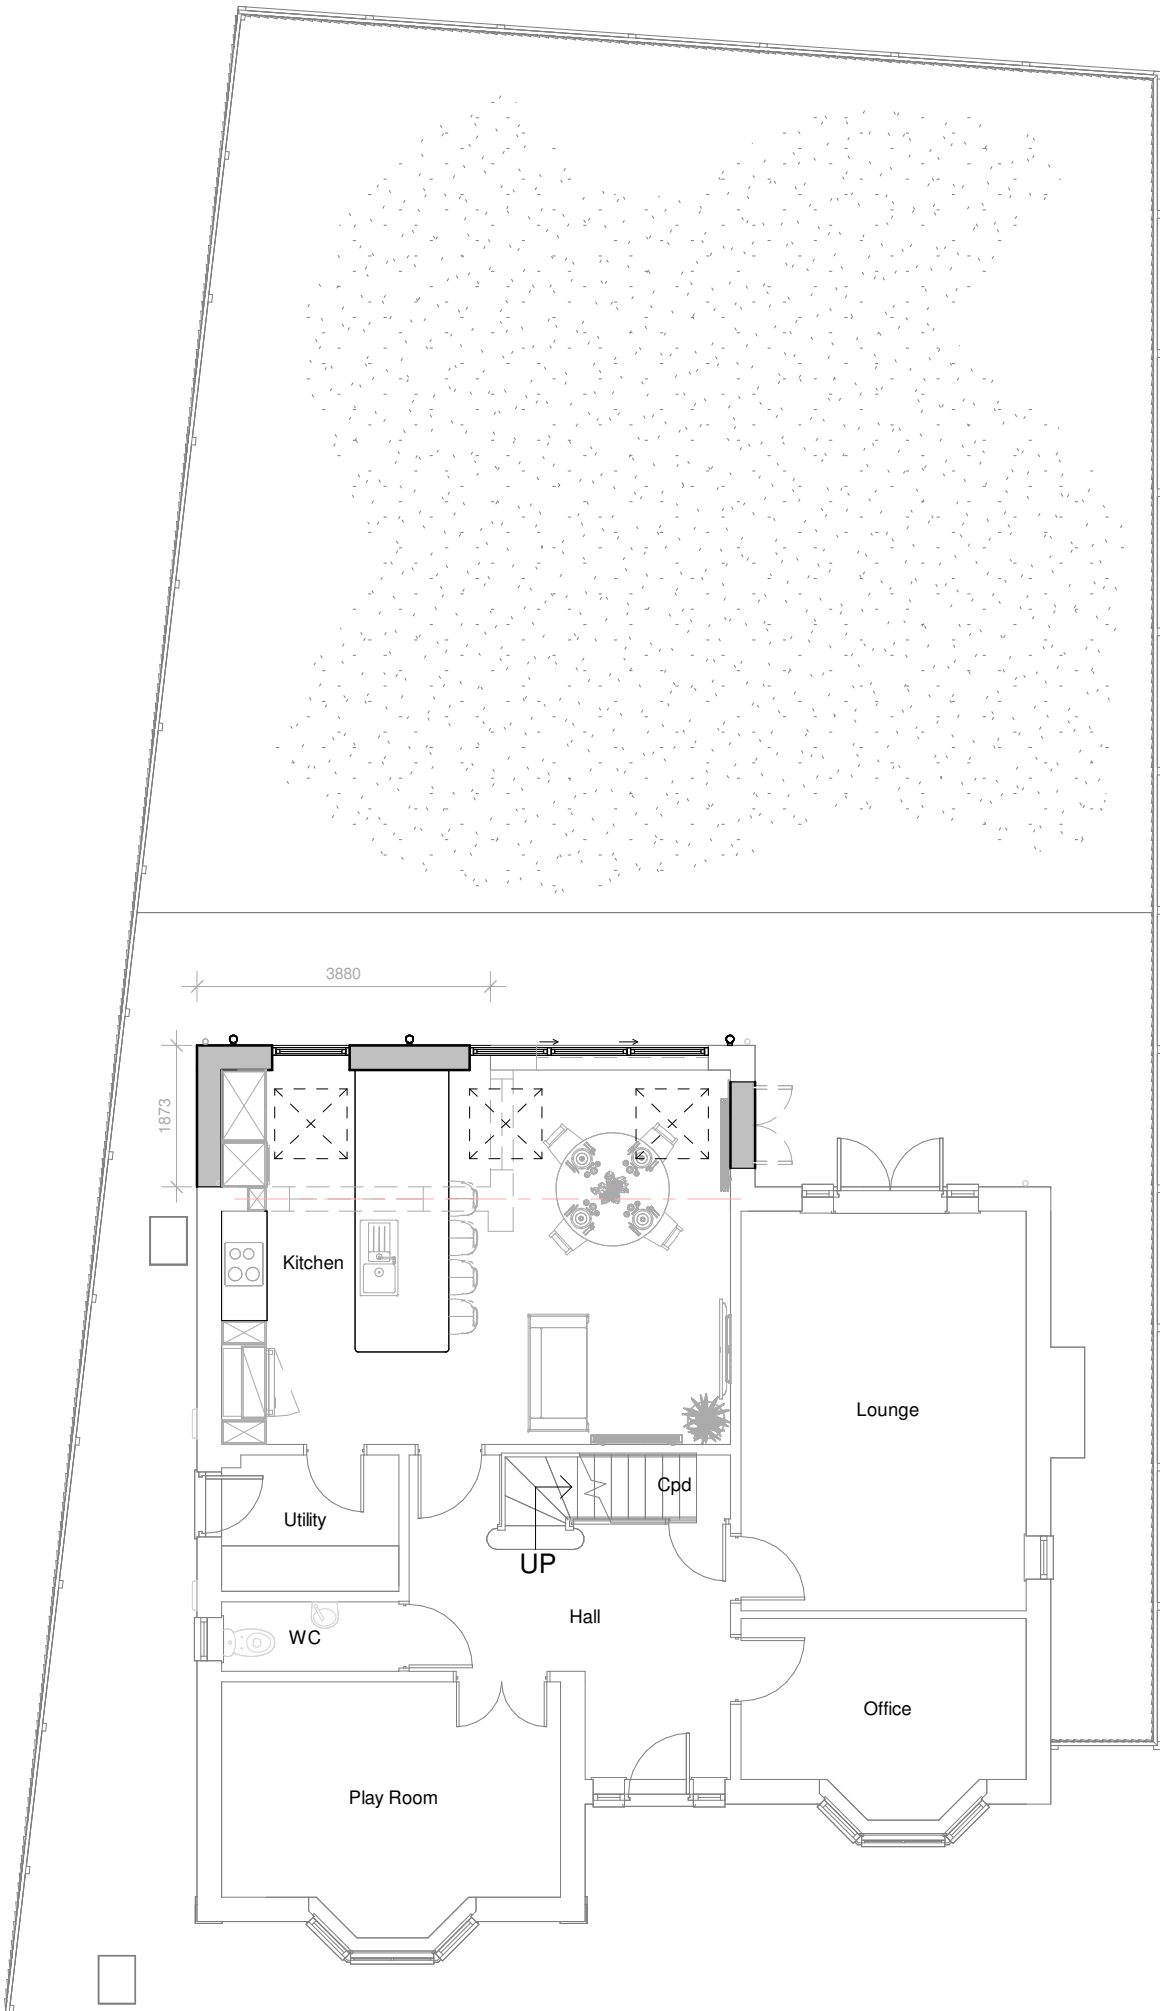

Ground Floor Plan


Scale - 1:100



3D View




3D View

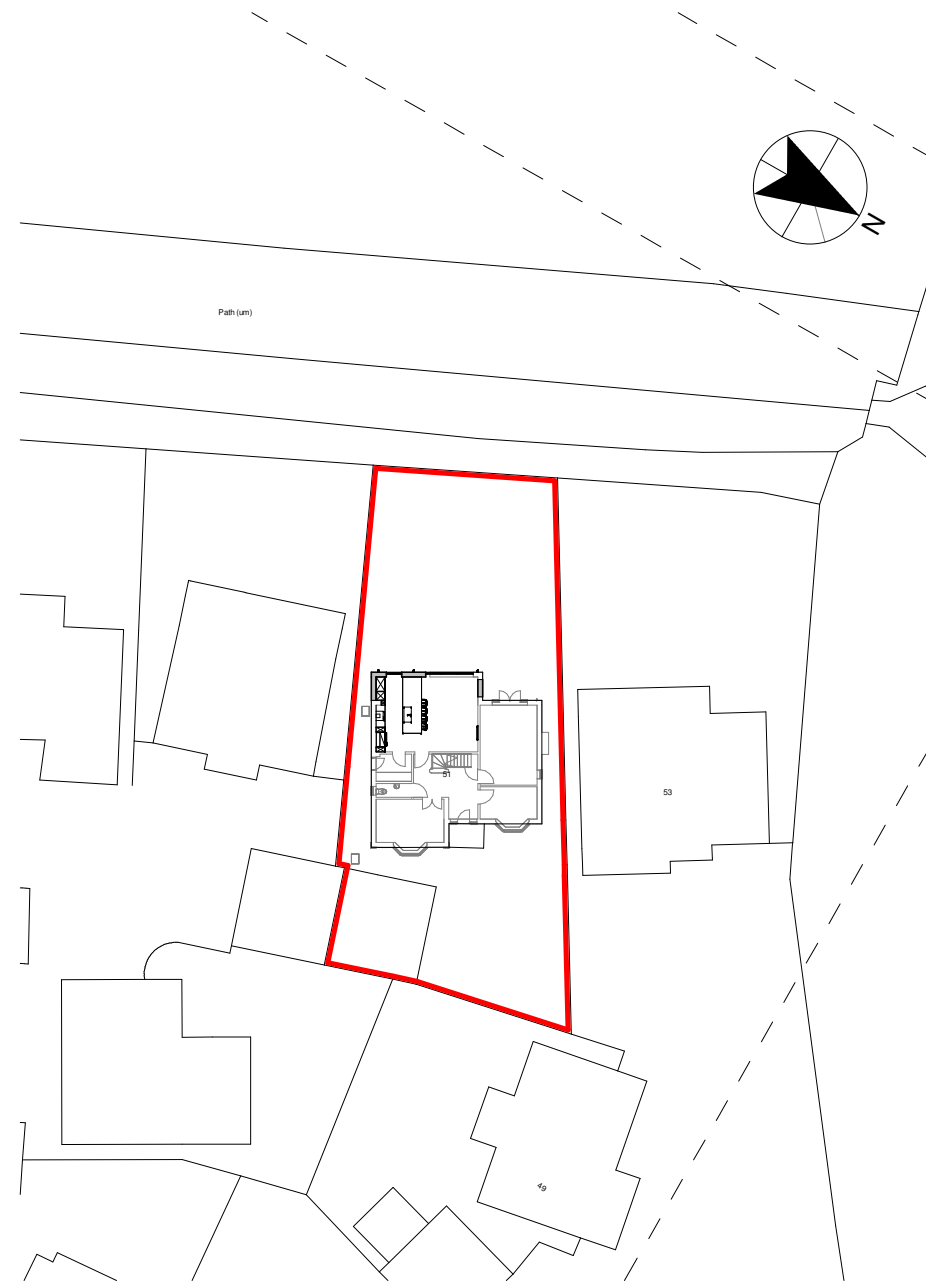

Block Plan

Scale - 1:500

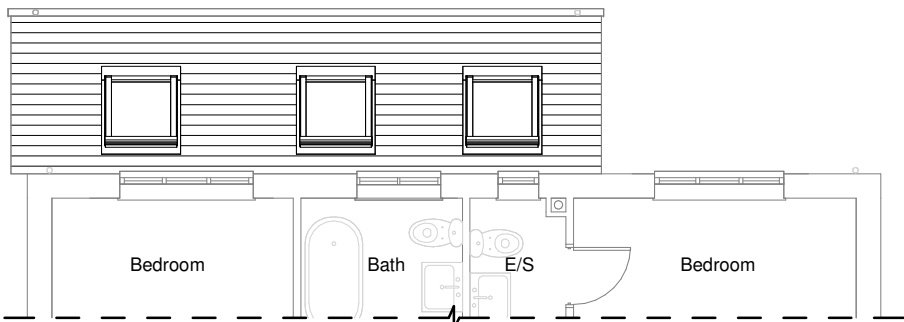

Partial First Floor Plan

Scale - 1:100



Internal 3D View



Client		Mr & Mrs Best	
Address		Extensions & Alterations, 51 Troon Way, Burbage, LE10 2GX	
Drawing Title		Proposed - Plans	
Scale	As Indicated	Date	03/2024
Drawing No.	Best - 001 - Rev A		Sheet A2