

GENERAL DRAWING NOTES


© This drawing is not to be shown to any Third Party unless agreed by The Design Social.

This drawing shows 'design intent' only.
It is the responsibility of the appointed contractor to finalise development, using specialists approved by The Design Social, & produce detailed working drawings.
ALL working drawings to be approved by The Design Social prior to manufacture.

REV.	DATE	NOTES	REV. BY
------	------	-------	---------

Dave Lock		
Lychgate House Farm, Lychgate Lane, Aston Flamville, Hinckley, LE10 3AQ		
Existing GF Plan		

- Existing GF Plan Notes
1. Main entrance into dwelling.
 2. Stairs from GF to 1F.
 3. Kitchen entrance.
 4. Existing french door into rear of property.
 5. Rear entrance into property.
 6. Existing conservatory.

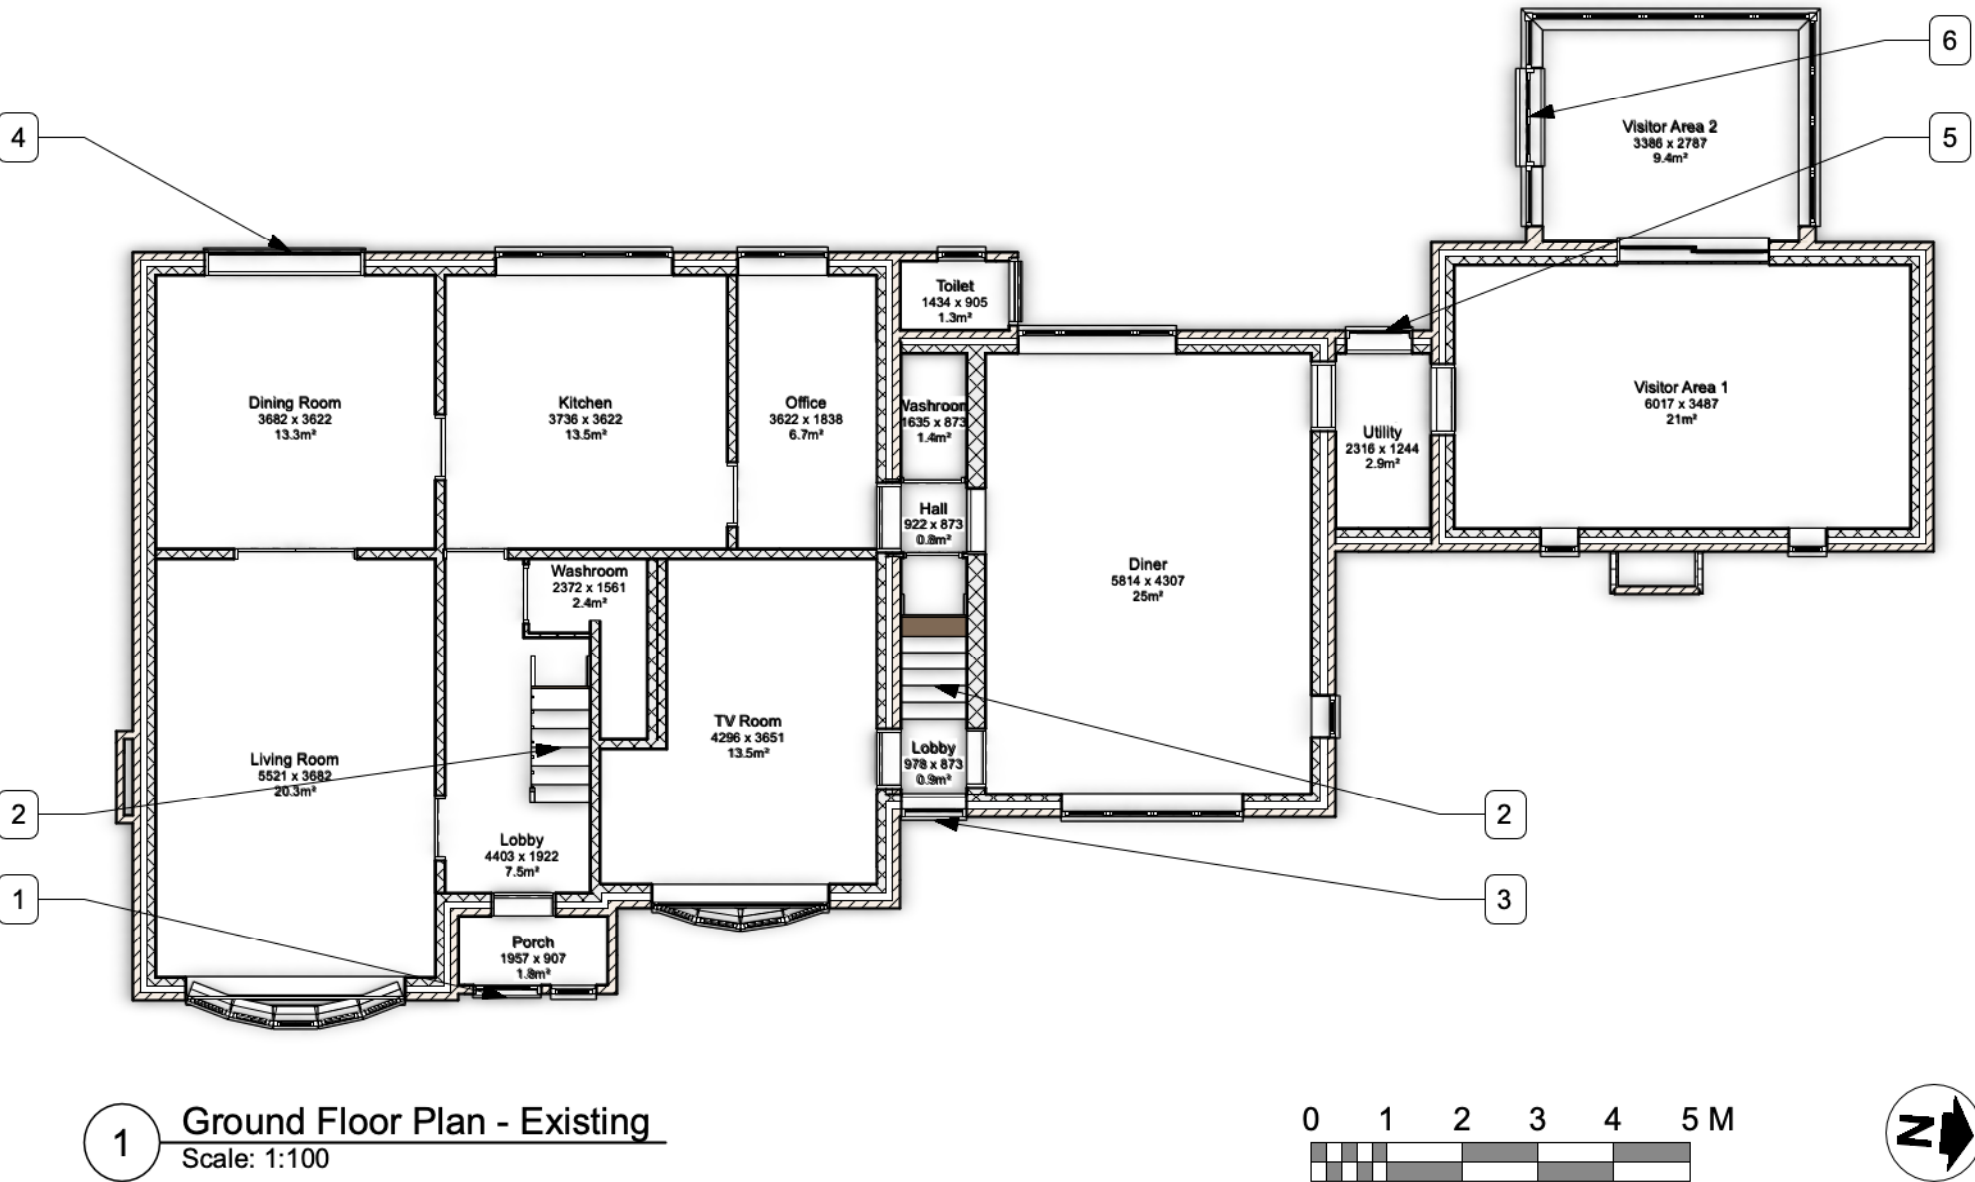

1 Ground Floor Plan - Existing
Scale: 1:100