

Existing 1F Plan Notes
1. Stairs from GF to 1F.

THE
DESIGN SOCIAL

134 Kirkby Road Barwell LE9 8FN UK
T: +44 (0)1455 446521 F: +44 (0)1455 446521
E: admin@thedesignsocial.com

GENERAL DRAWING NOTES


© This drawing is not to be shown to any Third Party unless agreed by The Design Social.

This drawing shows 'design intent' only.
It is the responsibility of the appointed contractor to finalise development, using specialists approved by The Design Social, & produce detailed working drawings.
ALL working drawings to be approved by The Design Social prior to manufacture.

REV.	DATE	NOTES	REV. BY
------	------	-------	---------

THE
DESIGN SOCIAL

Dave Lock			
Lychgate House Farm, Lychgate Lane, Aston Flamville, Hinckley, LE10 3AQ			
Existing 1F Plan			
AUTHOR	DATE	APPROVED	
L.R.	06/05/2024	D.L.	
SCALE	READ WITH		
1:100 @ A3	0337 (A) GA 001		
DRAWING No.			
0337	(A)	GA	005
Project No.	Type	Area	Number
DRAWING STATUS			
For Approval			

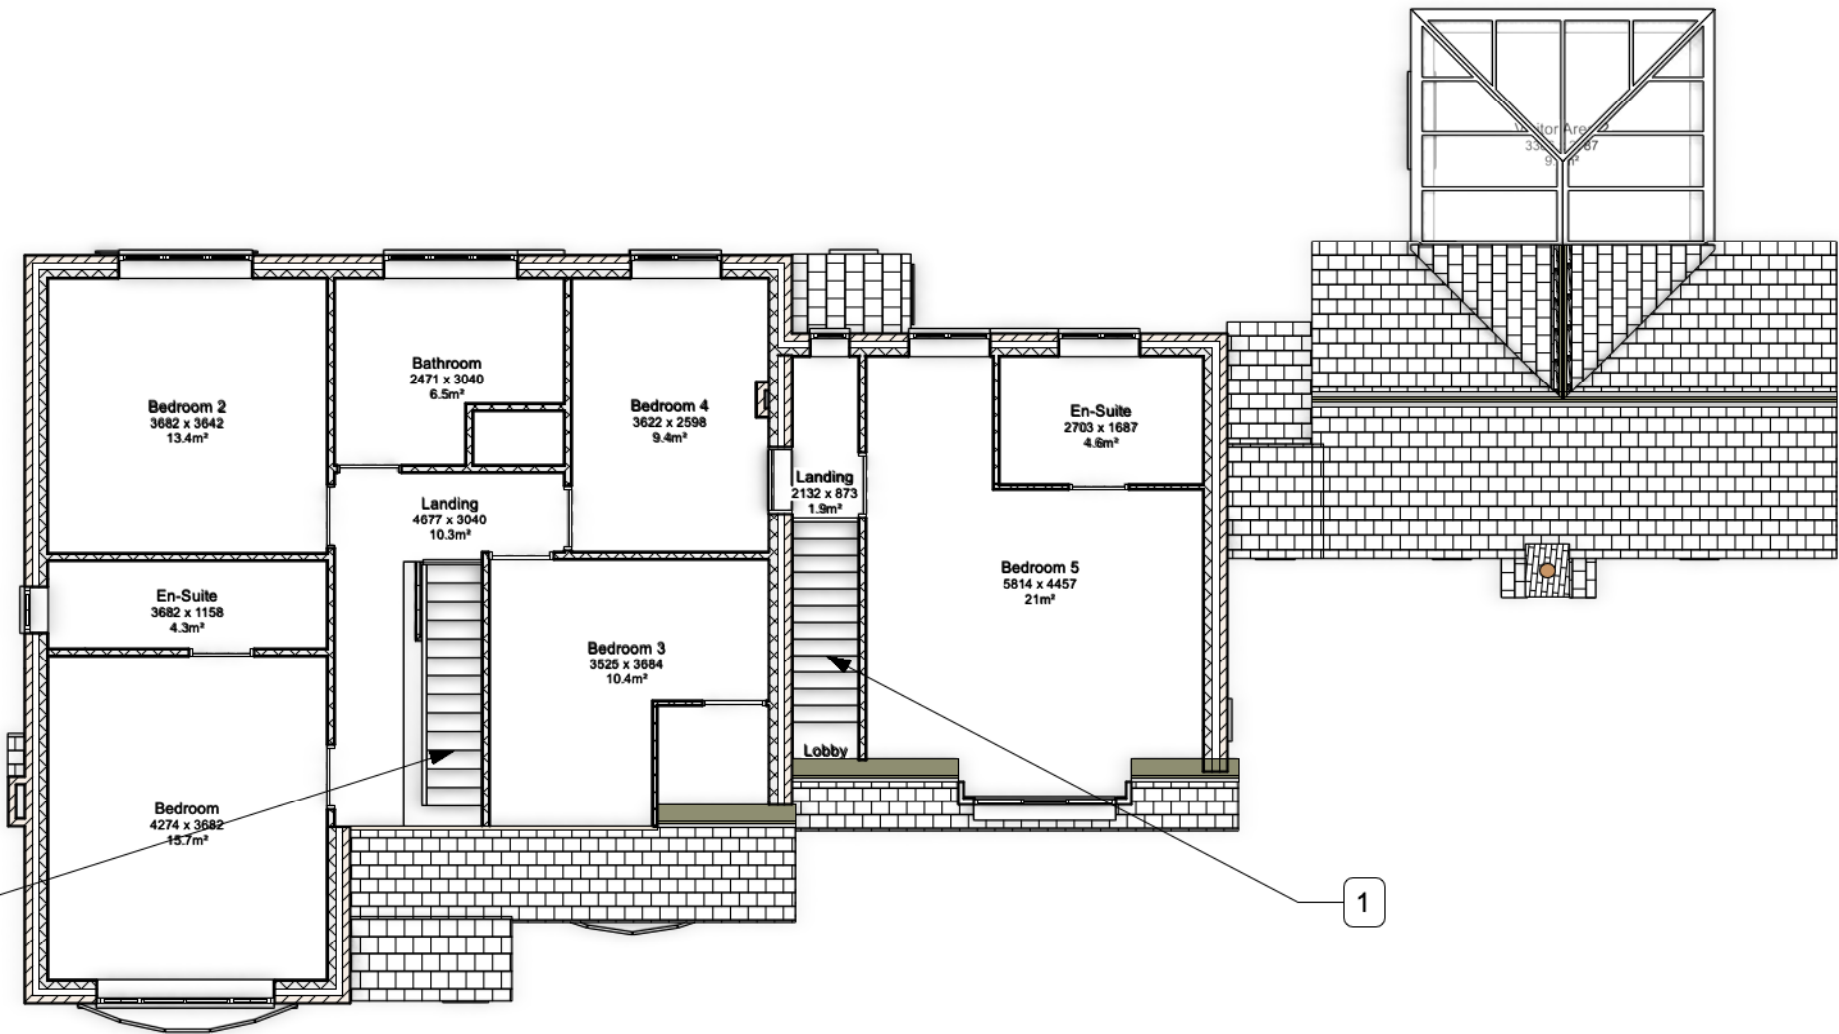

1 First Floor Plan - Existing
Scale: 1:100