



Existing RF Plan Notes

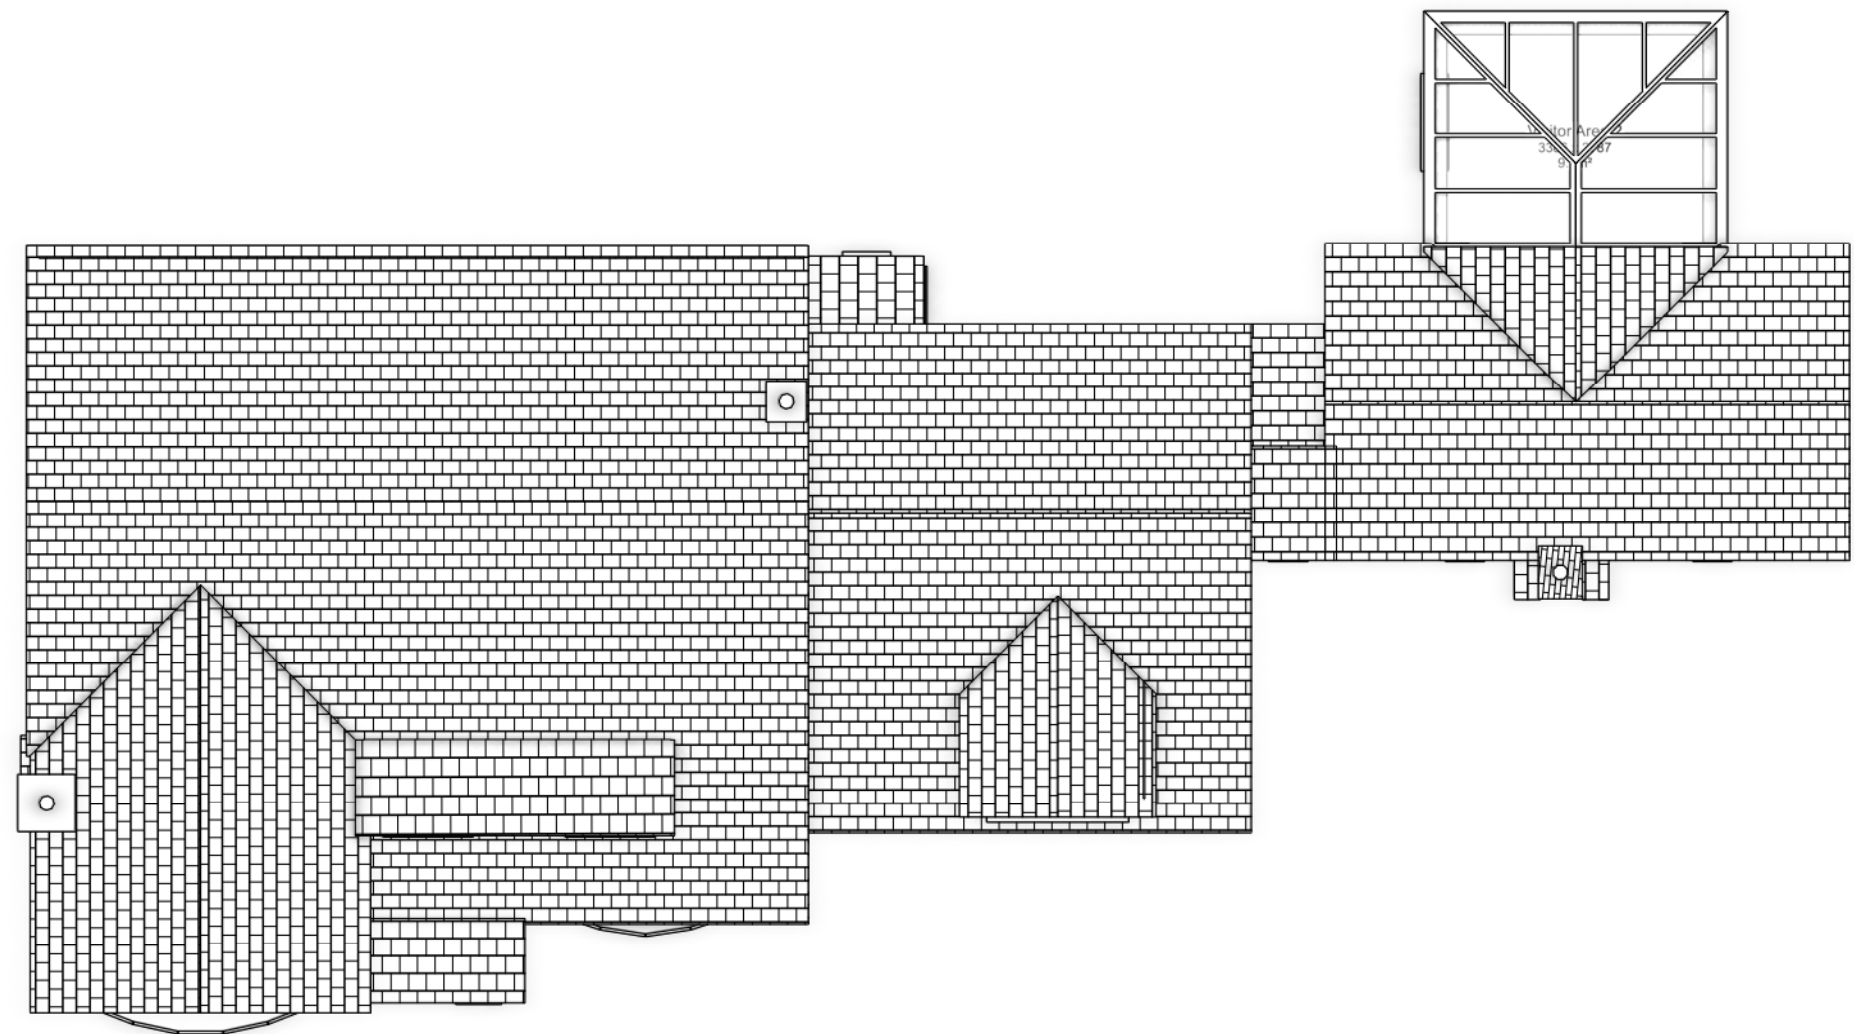

1 Roof Plan - Existing
Scale: 1:100

 

THE DESIGN SOCIAL

134 Kirkby Road Barwell LE9 8FN UK
T: +44 (0)1455 446521 F: +44 (0)1455 446521
E: admin@thedesignsocial.com

GENERAL DRAWING NOTES

© This drawing is not to be shown to any Third Party unless agreed by The Design Social.

This drawing shows 'design intent' only.
It is the responsibility of the appointed contractor to finalise development, using specialists approved by The Design Social, & produce detailed working drawings.
ALL working drawings to be approved by The Design Social prior to manufacture.

REV.	DATE	NOTES	REV.	BY
------	------	-------	------	----

THE DESIGN SOCIAL

Dave Lock				
Lychgate House Farm, Lychgate Lane, Aston Flamville, Hinckley, LE10 3AQ				
Existing Roof Plan				
AUTHOR	L.R.	DATE	06/05/2024	APPROVED
				D.L.
SCALE	1:100 @ A3		READ WITH	0337 (A) GA 001
DRAWING No.				
0337	(A)	GA	006	
Project No.	Type	Area	Number	Rev
DRAWING STATUS				
For Approval				