



Proposed RF Plan Notes
No External changes to this view.

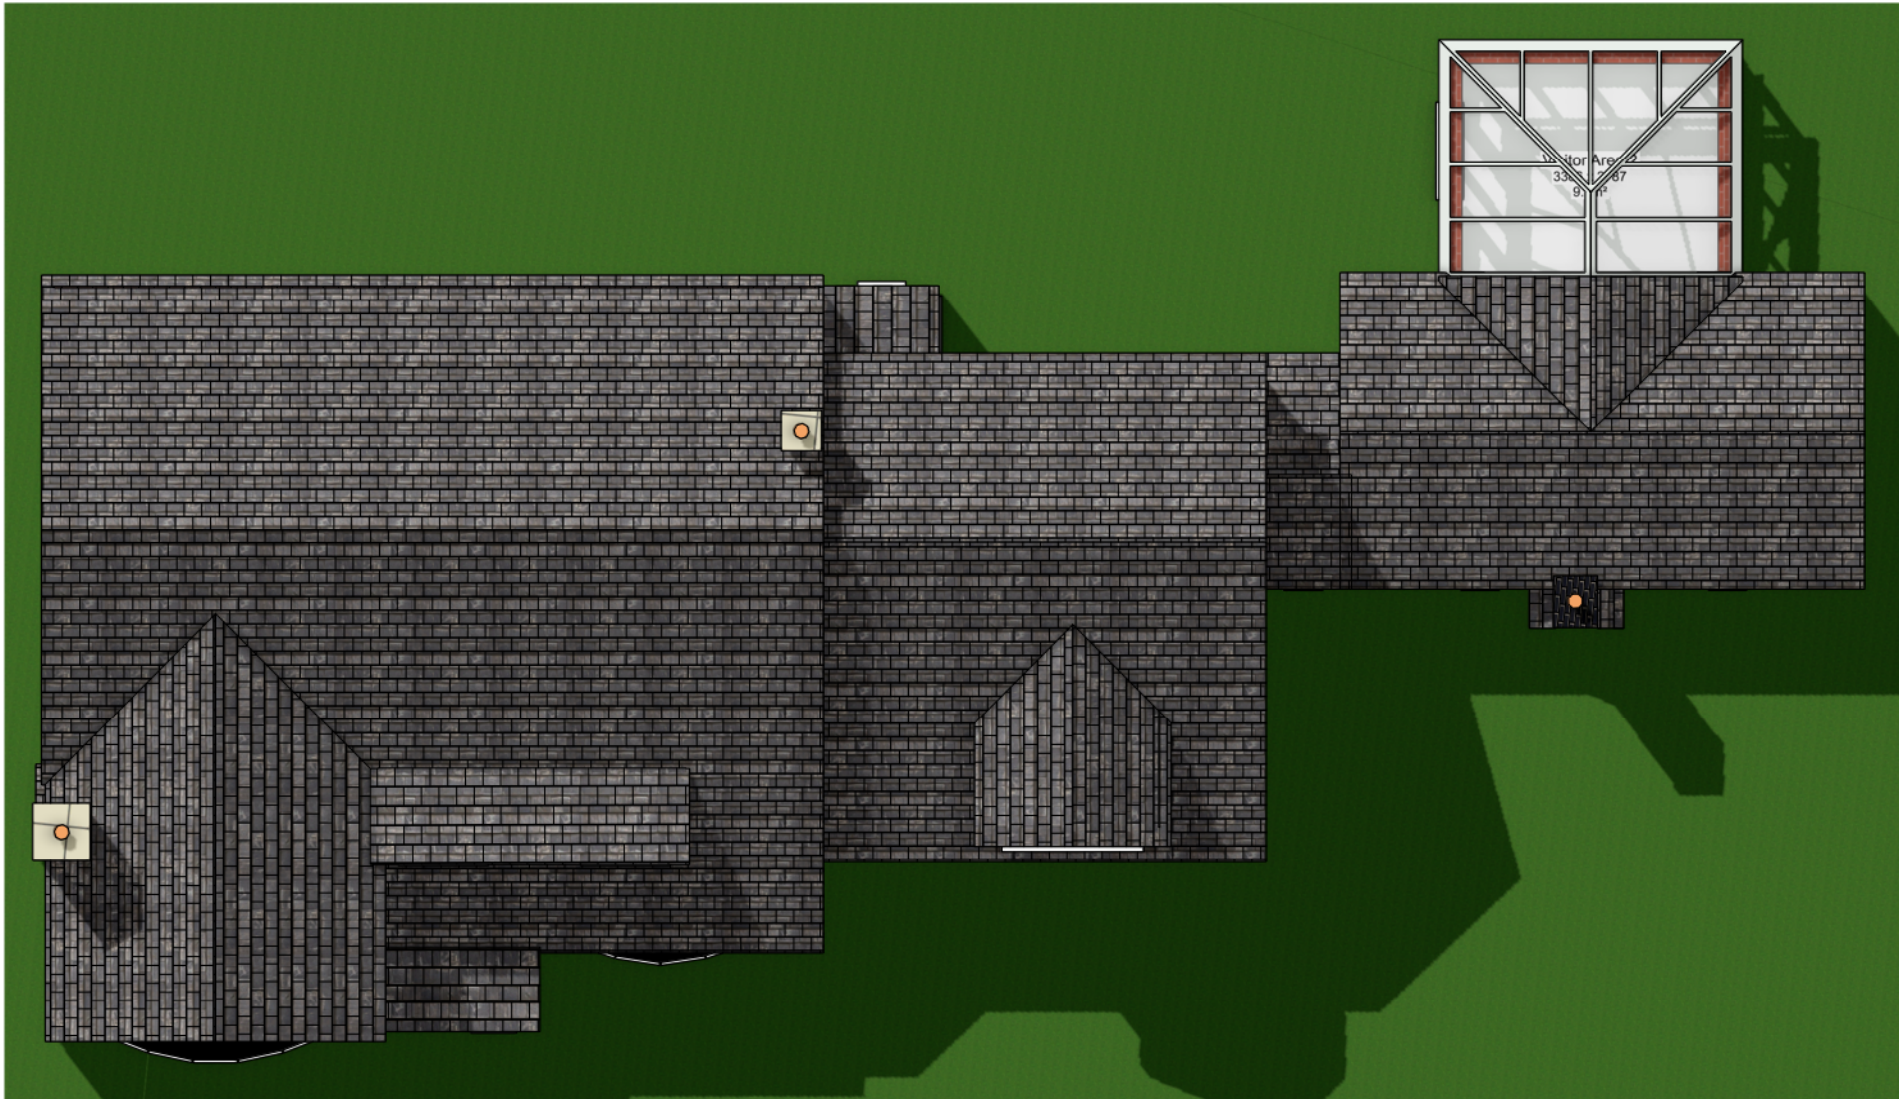

1 Roof Plan - Proposed
Scale: 1:100

 

THE DESIGN SOCIAL

134 Kirkby Road Barwell LE9 8FN UK
T: +44 (0)1455 446521 F: +44 (0)1455 446521
E: admin@thedesignsocial.com

GENERAL DRAWING NOTES

© This drawing is not to be shown to any Third Party unless agreed by The Design Social.

This drawing shows 'design intent' only.
It is the responsibility of the appointed contractor to finalise development, using specialists approved by The Design Social, & produce detailed working drawings.
ALL working drawings to be approved by The Design Social prior to manufacture.

REV.	DATE	NOTES	REV. BY
------	------	-------	---------

THE DESIGN SOCIAL

Dave Lock			
Lychgate House Farm, Lychgate Lane, Aston Flamville, Hinckley, LE10 3AQ			
Proposed Roof Plan			
AUTHOR	L.R.	DATE	06/05/2024
APPROVED	D.L.		
SCALE	1:100 @ A3	READ WITH	0337 (A) GA 001
DRAWING No.	0337	(A)	GA 011
Project No.	Type	Area	Number
DRAWING STATUS			
For Approval			