


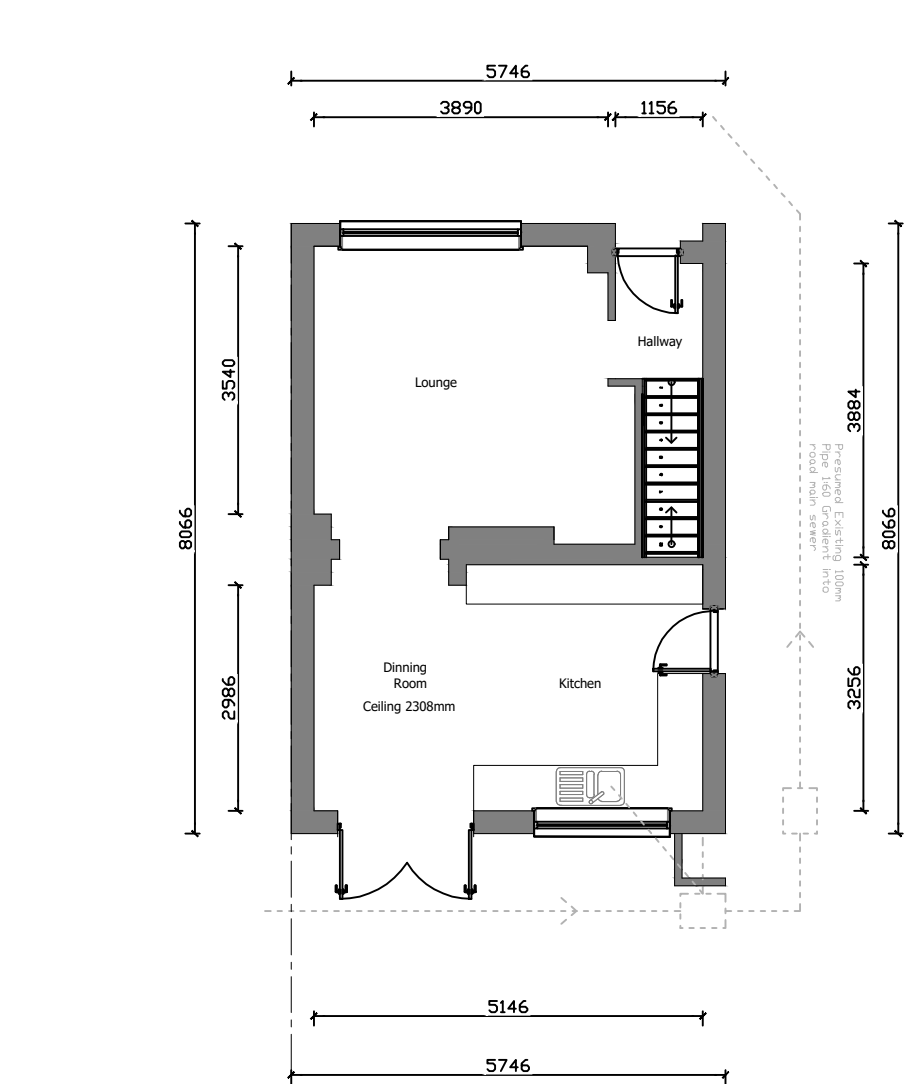


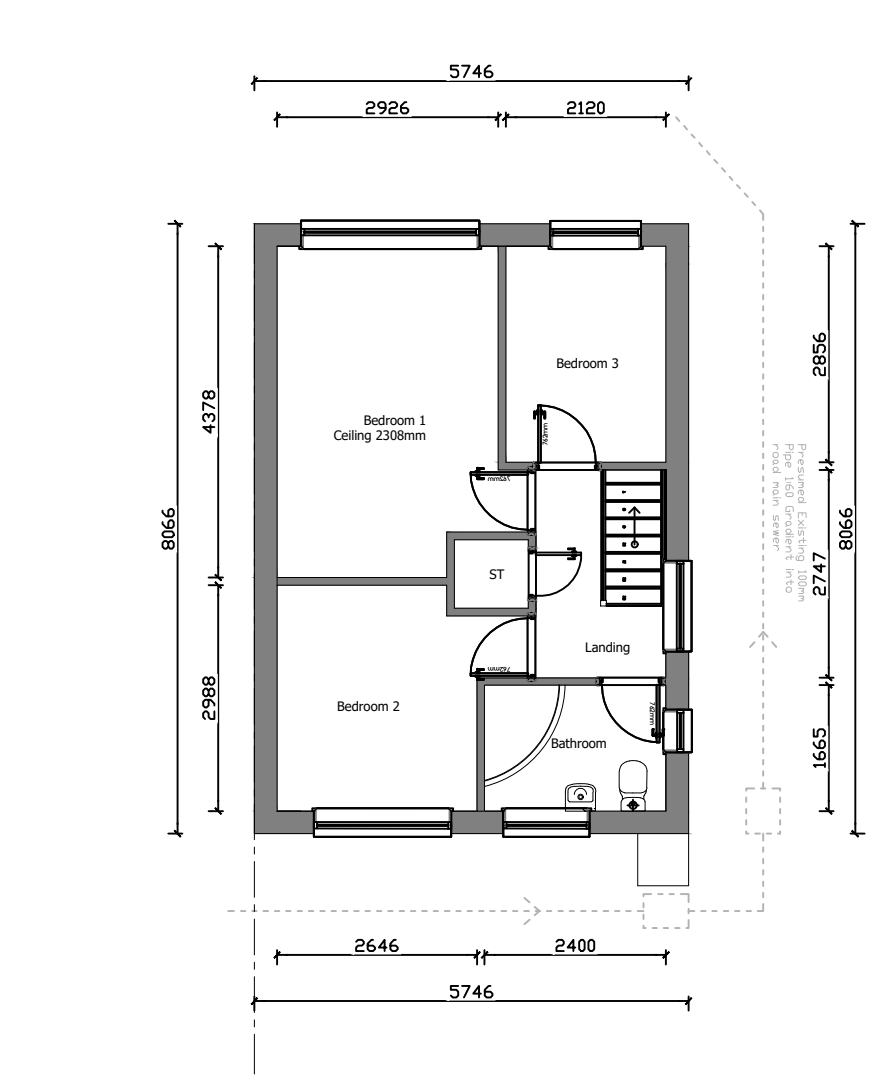


GROUND FLOOR PLAN

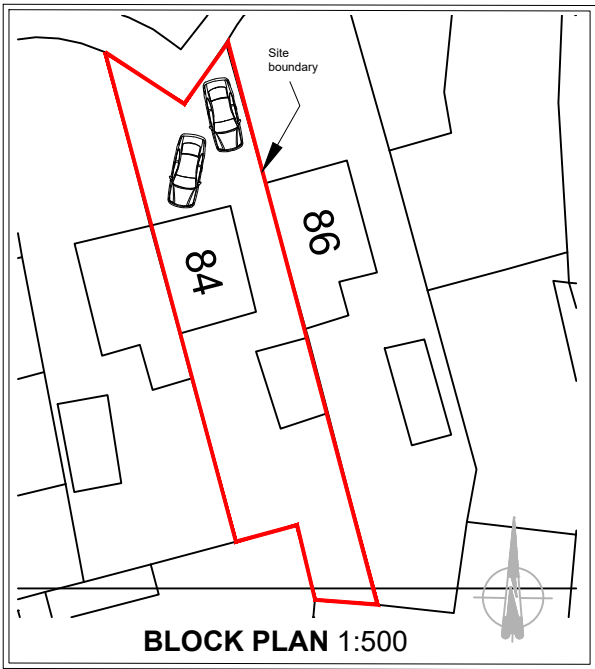

UPPER FLOOR PLAN

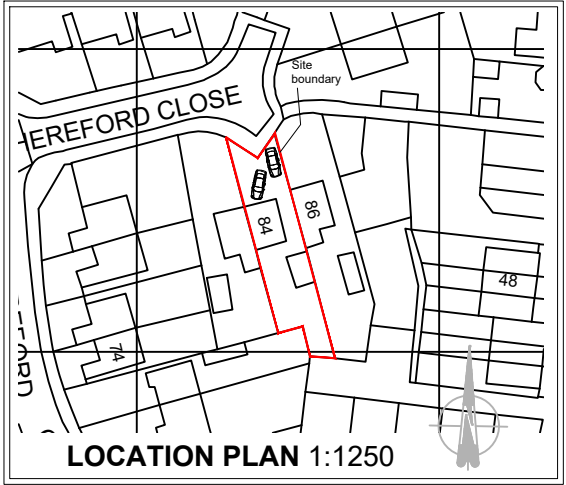


Produced on 20 November 2024 from the Ordnance Survey National Geographic Database. This map shows the area bounded by 443859 296836,444001 296836,444001 296978,443859 296978,443859 296836. Reproduction in whole or part is prohibited without the prior permission of Ordnance Survey. Crown copyright and database rights 2024 OS 100051125. Supplied by copia ltd

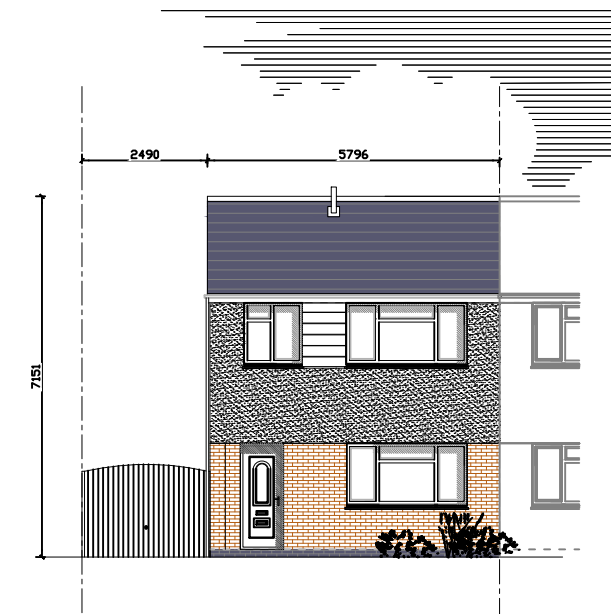

FRONT ELEVATION




REAR ELEVATION

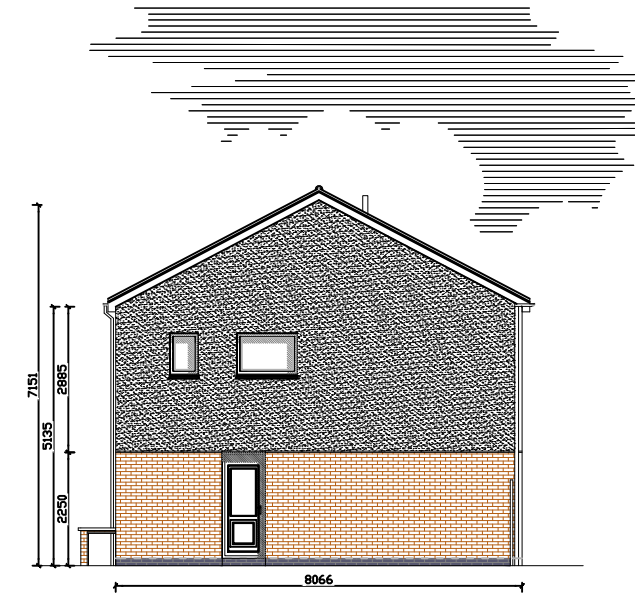

SIDE ELEVATION

EXISTING FLOOR AREA		
GROUND	46.3m ²	498.37sq.ft
FIRST	46.3m ²	498.37sq.ft
TOTAL	92.6m ²	996.74sq.ft

 

Client submission
AS EXISTING PLAN & ELEVATIONS

CLIENT/COMPANY: Arnie & Alanna Wheeler alannakavanagh@hotmail.co.uk	
JOB DESCRIPTION: PROPOSED Side and Rear Single Storey Extension with associated builders work 84 Hereford Close, Barwell Leicester, LE9 8HS	
SCALE 1:100 @ A3 1:150 @ A3	DATE 17.11.24
DRAWN BY JTC	DRAWING No: 001
ALL DIMENSIONS TO BE CHECKED ON SITE BEFORE CONSTRUCTION. ANY DISCREPANCIES TO BE DISCUSSED AND AGREED WITH JC PRIOR TO PROCEEDING.	
THIS DRAWING IS THE PROPERTY OF JC AND MUST NOT BE COPIED OR REPRODUCED WITHOUT PRIOR WRITTEN CONSENT.	
HEALTH AND SAFETY EXECUTIVE (HSE) WILL NEED TO BE NOTIFIED PRIOR TO COMMENCEMENT OF THE PROJECT	