





1 : 100 Front Elevation

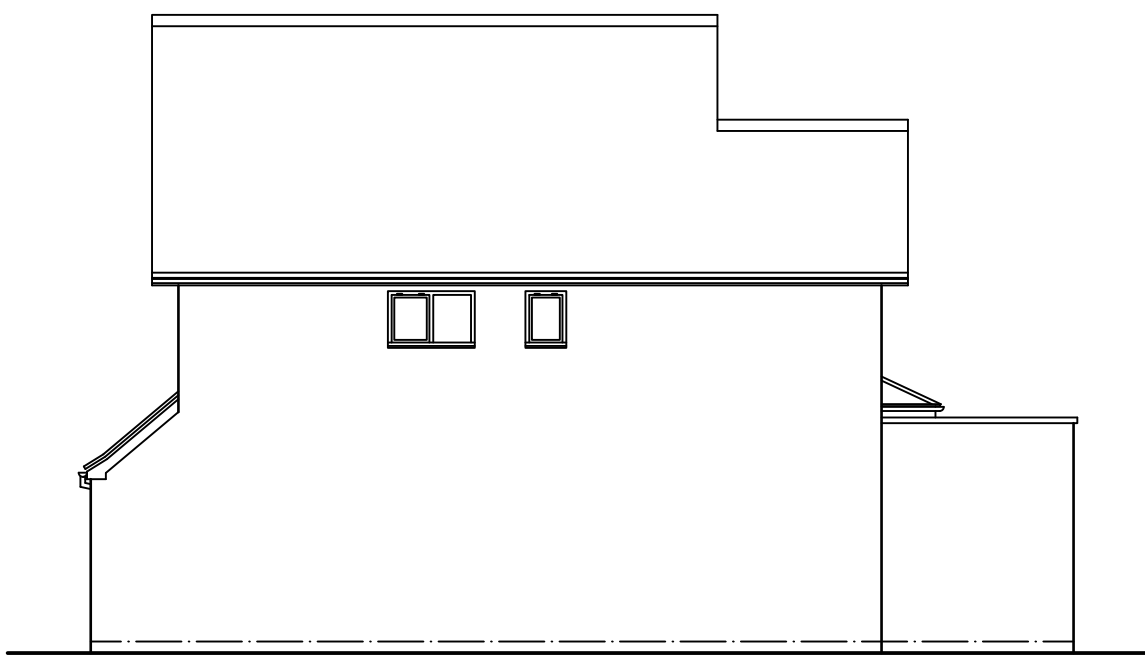



1 : 100 Side Elevation




1 : 100 Rear Elevation

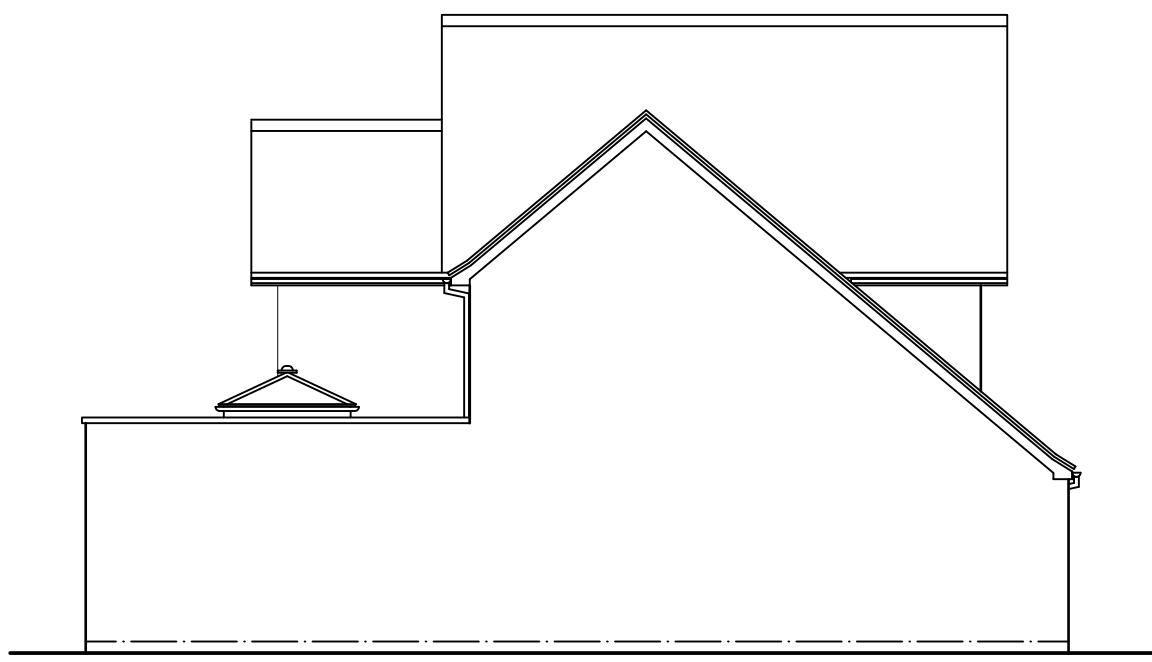



1 : 100 Side Elevation

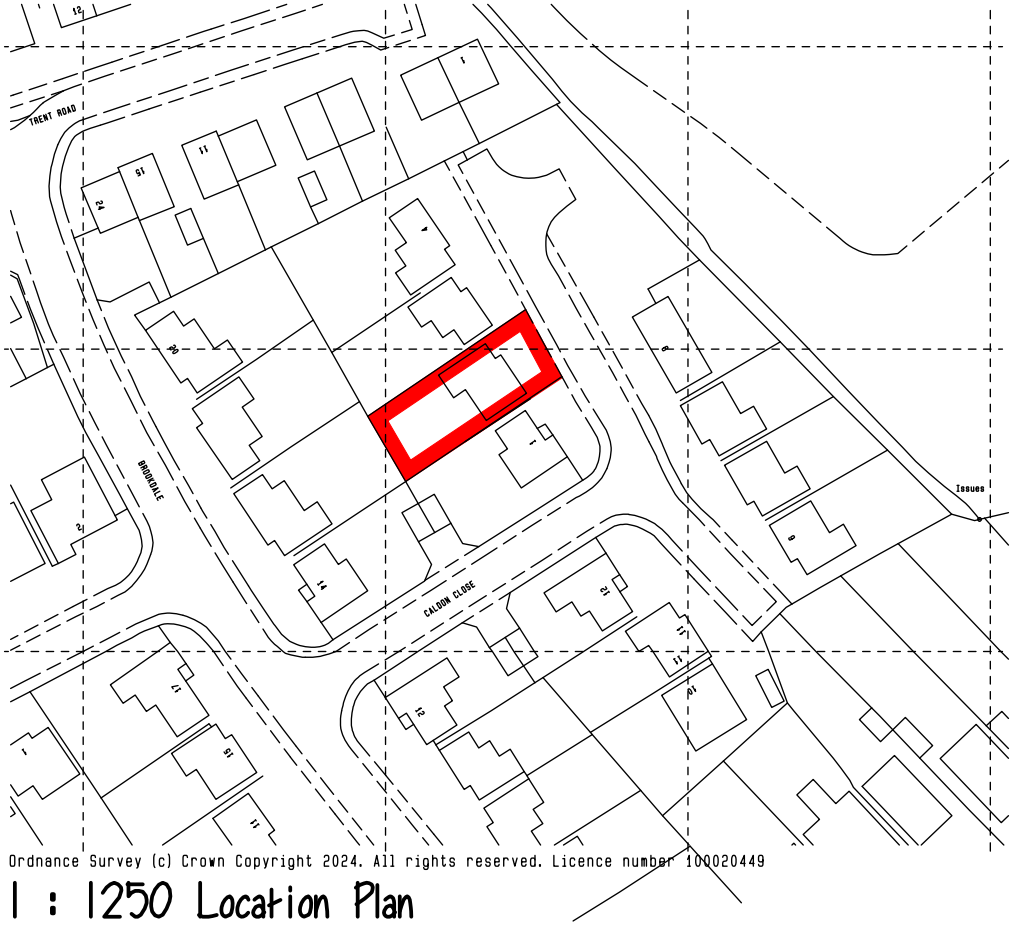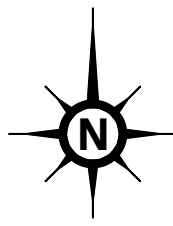



1 : 1250 Location Plan

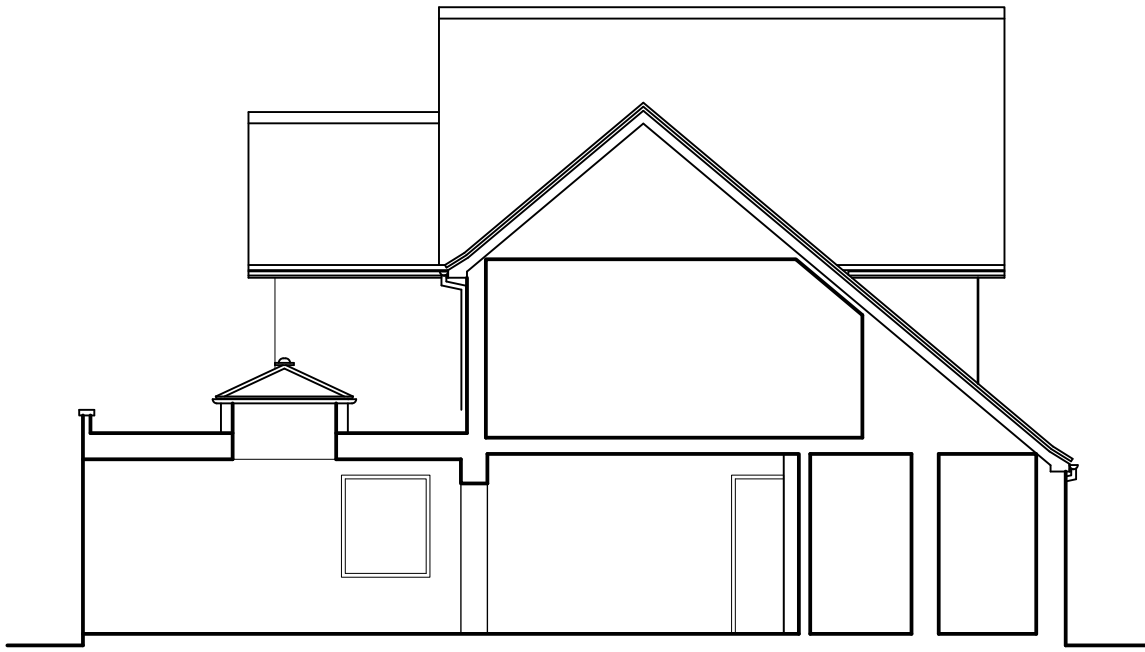



1 : 100 Section B-B

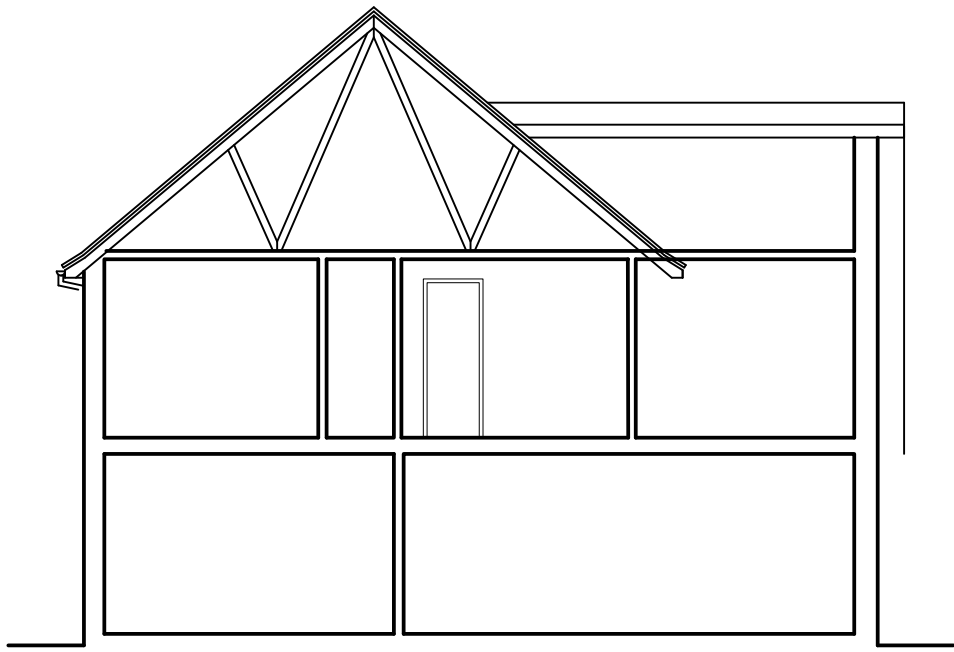 



1 : 100 Section A-A

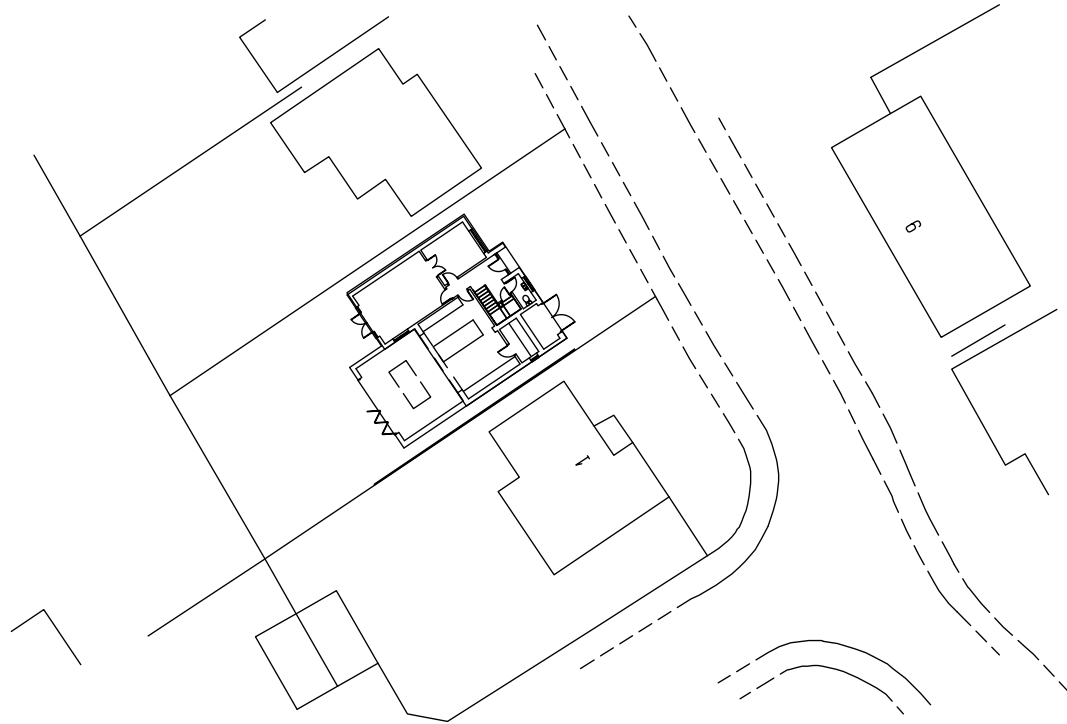 



1 : 500 Block Plan

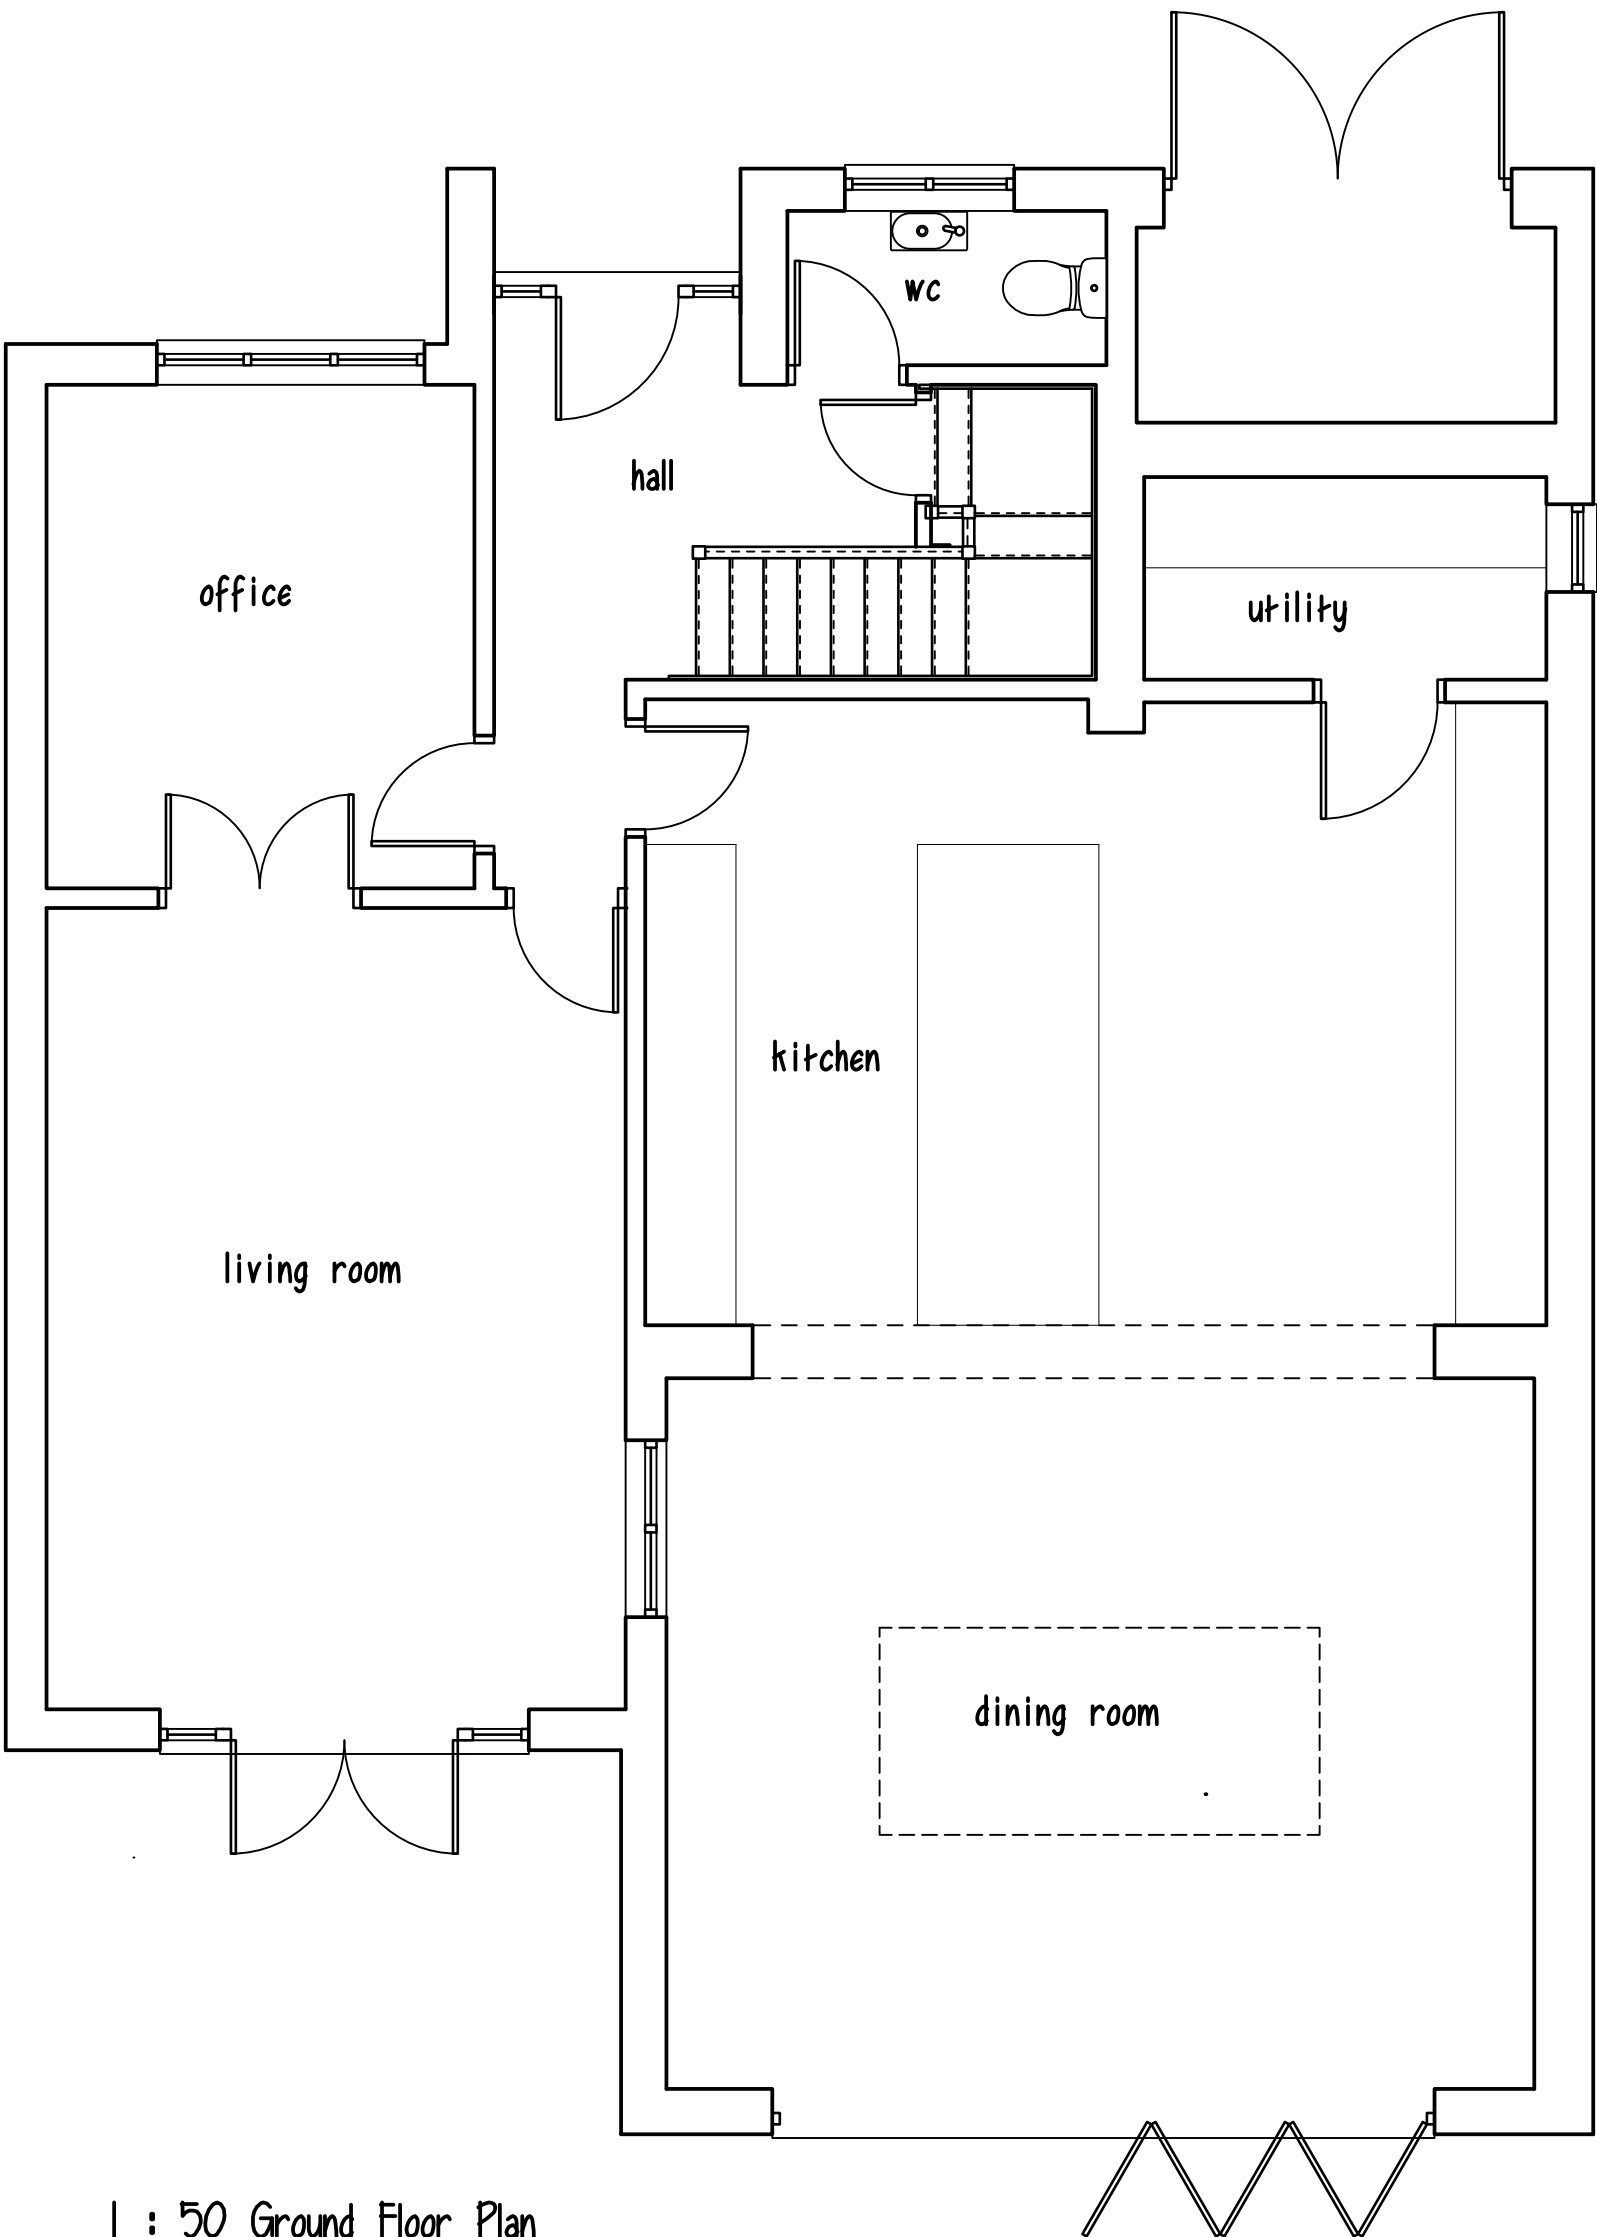 


1 : 50 Ground Floor Plan

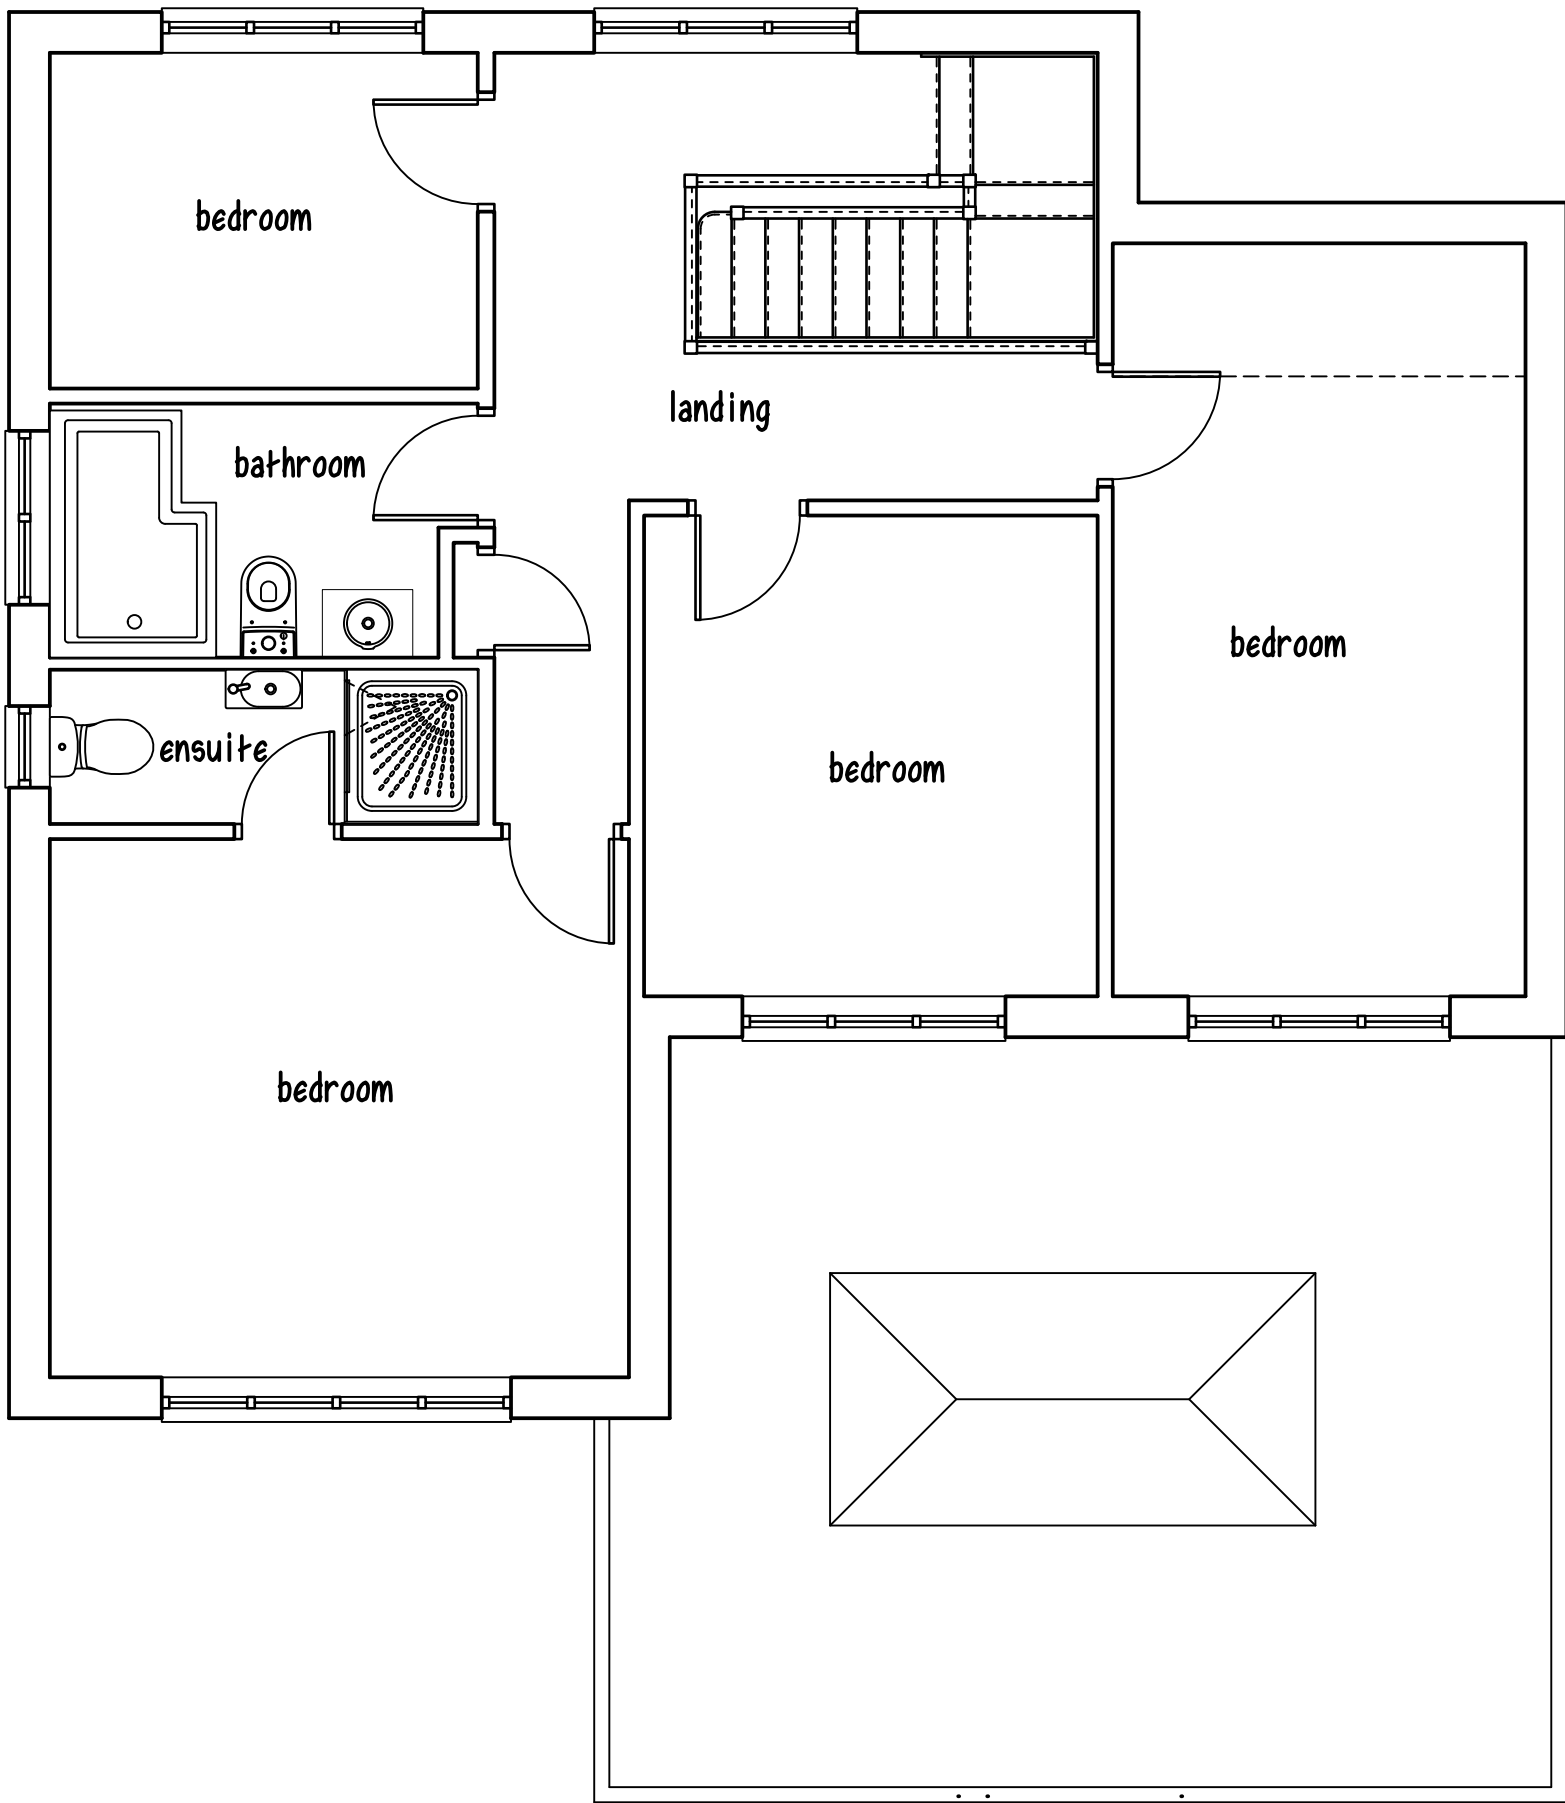 

1 : 50 First Floor Plan

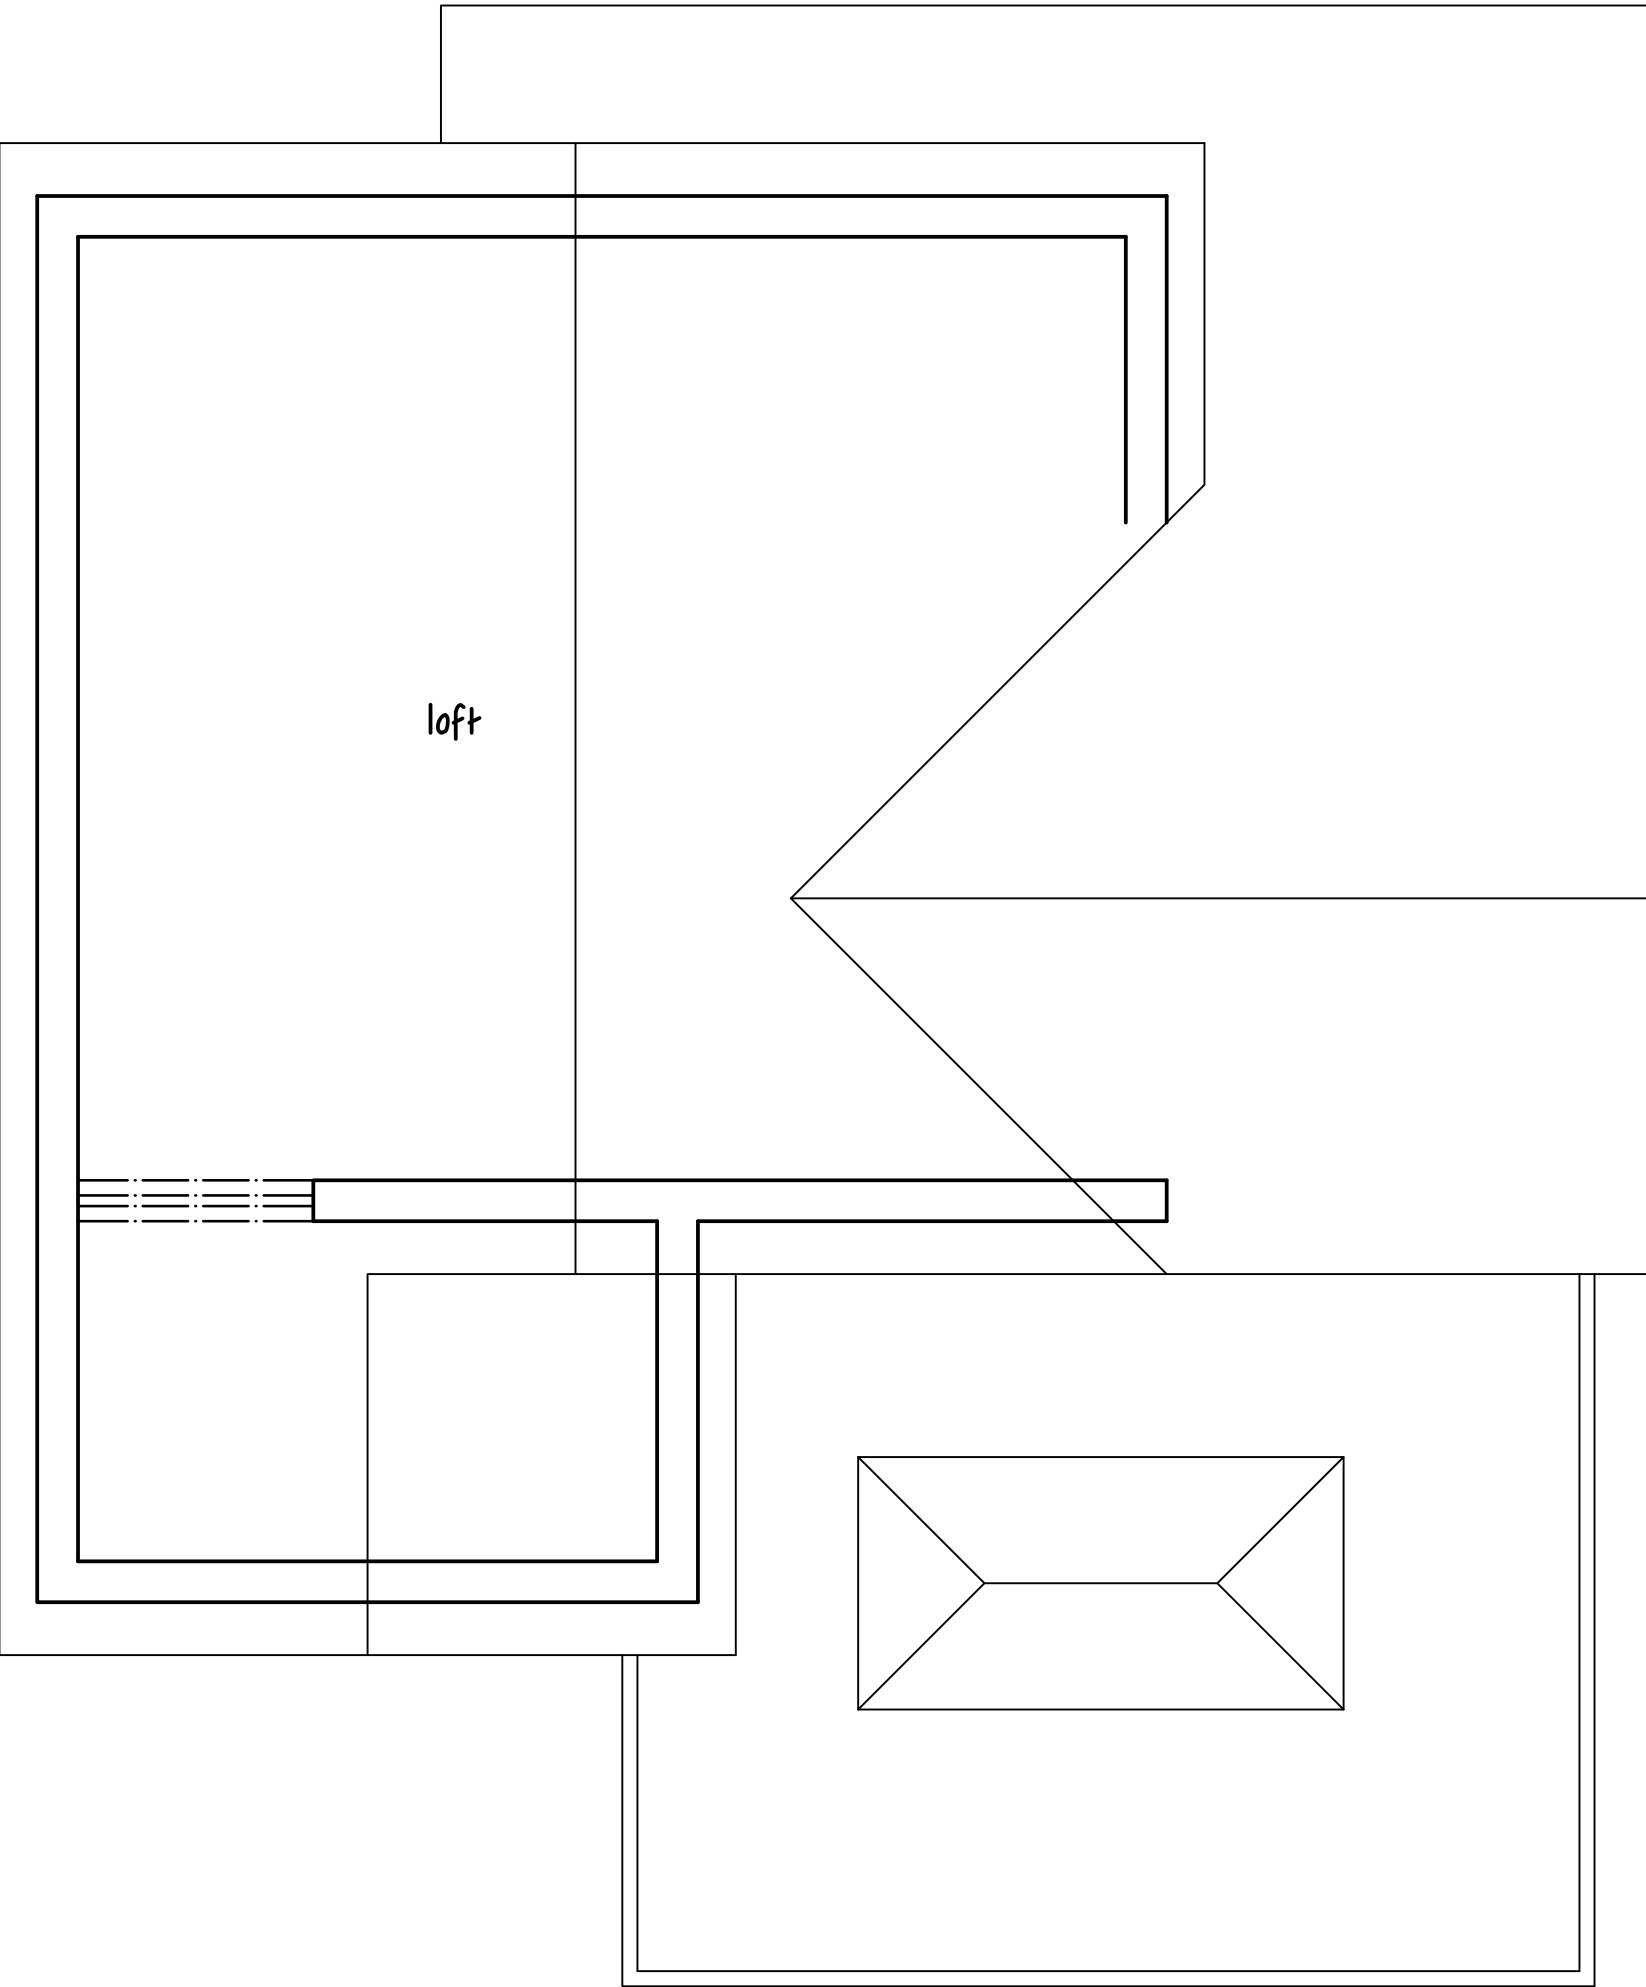 

1 : 50 Loft Plan

 

5000 5000 5000 10000 20000

1 : 500 Scale Bar




2000 2000 2000 4000 6000

1 : 200 Scale Bar



1000 1000 1000 2000 4000

1 : 100 Scale Bar

 

1000 1000 1000 1000 1000

1 : 50 Scale Bar

Disclaimer:
This drawing is accurate from the information that was available at the time of survey and is by no means a detailed representation. Due to the subterranean nature of storm and foul drainage, any drainage shown is an educated assessment of the drainage runs. All drainage shown to be assessed and confirmed on site before works commence.

Project PROPOSED ALTERATIONS 2 CALDON CLOSE HINCKLEY LEICESTERSHIRE LE10 0PQ		
Client CHRIS & SAMANTHA FRANCIS		
Drawing Title SURVEY DRAWING		
Drawing No 1357-01	Revision	Date 05-06-2024
Scale		
Drawn by : RMT	Checked by : _ _ _	
 A.R.Taylor Ltd Architectural Technologists 7 Greenway, Nuneaton arwicksire CV11 6NL tel: 024 7638 6997 enquiries@taylordesignltd		

© copyright:
This drawing is the property of A.R.Taylor Ltd until the full payment of the client.
If the drawings are used with our payment they have been miss used and the client
is liable for legal proceedings.