


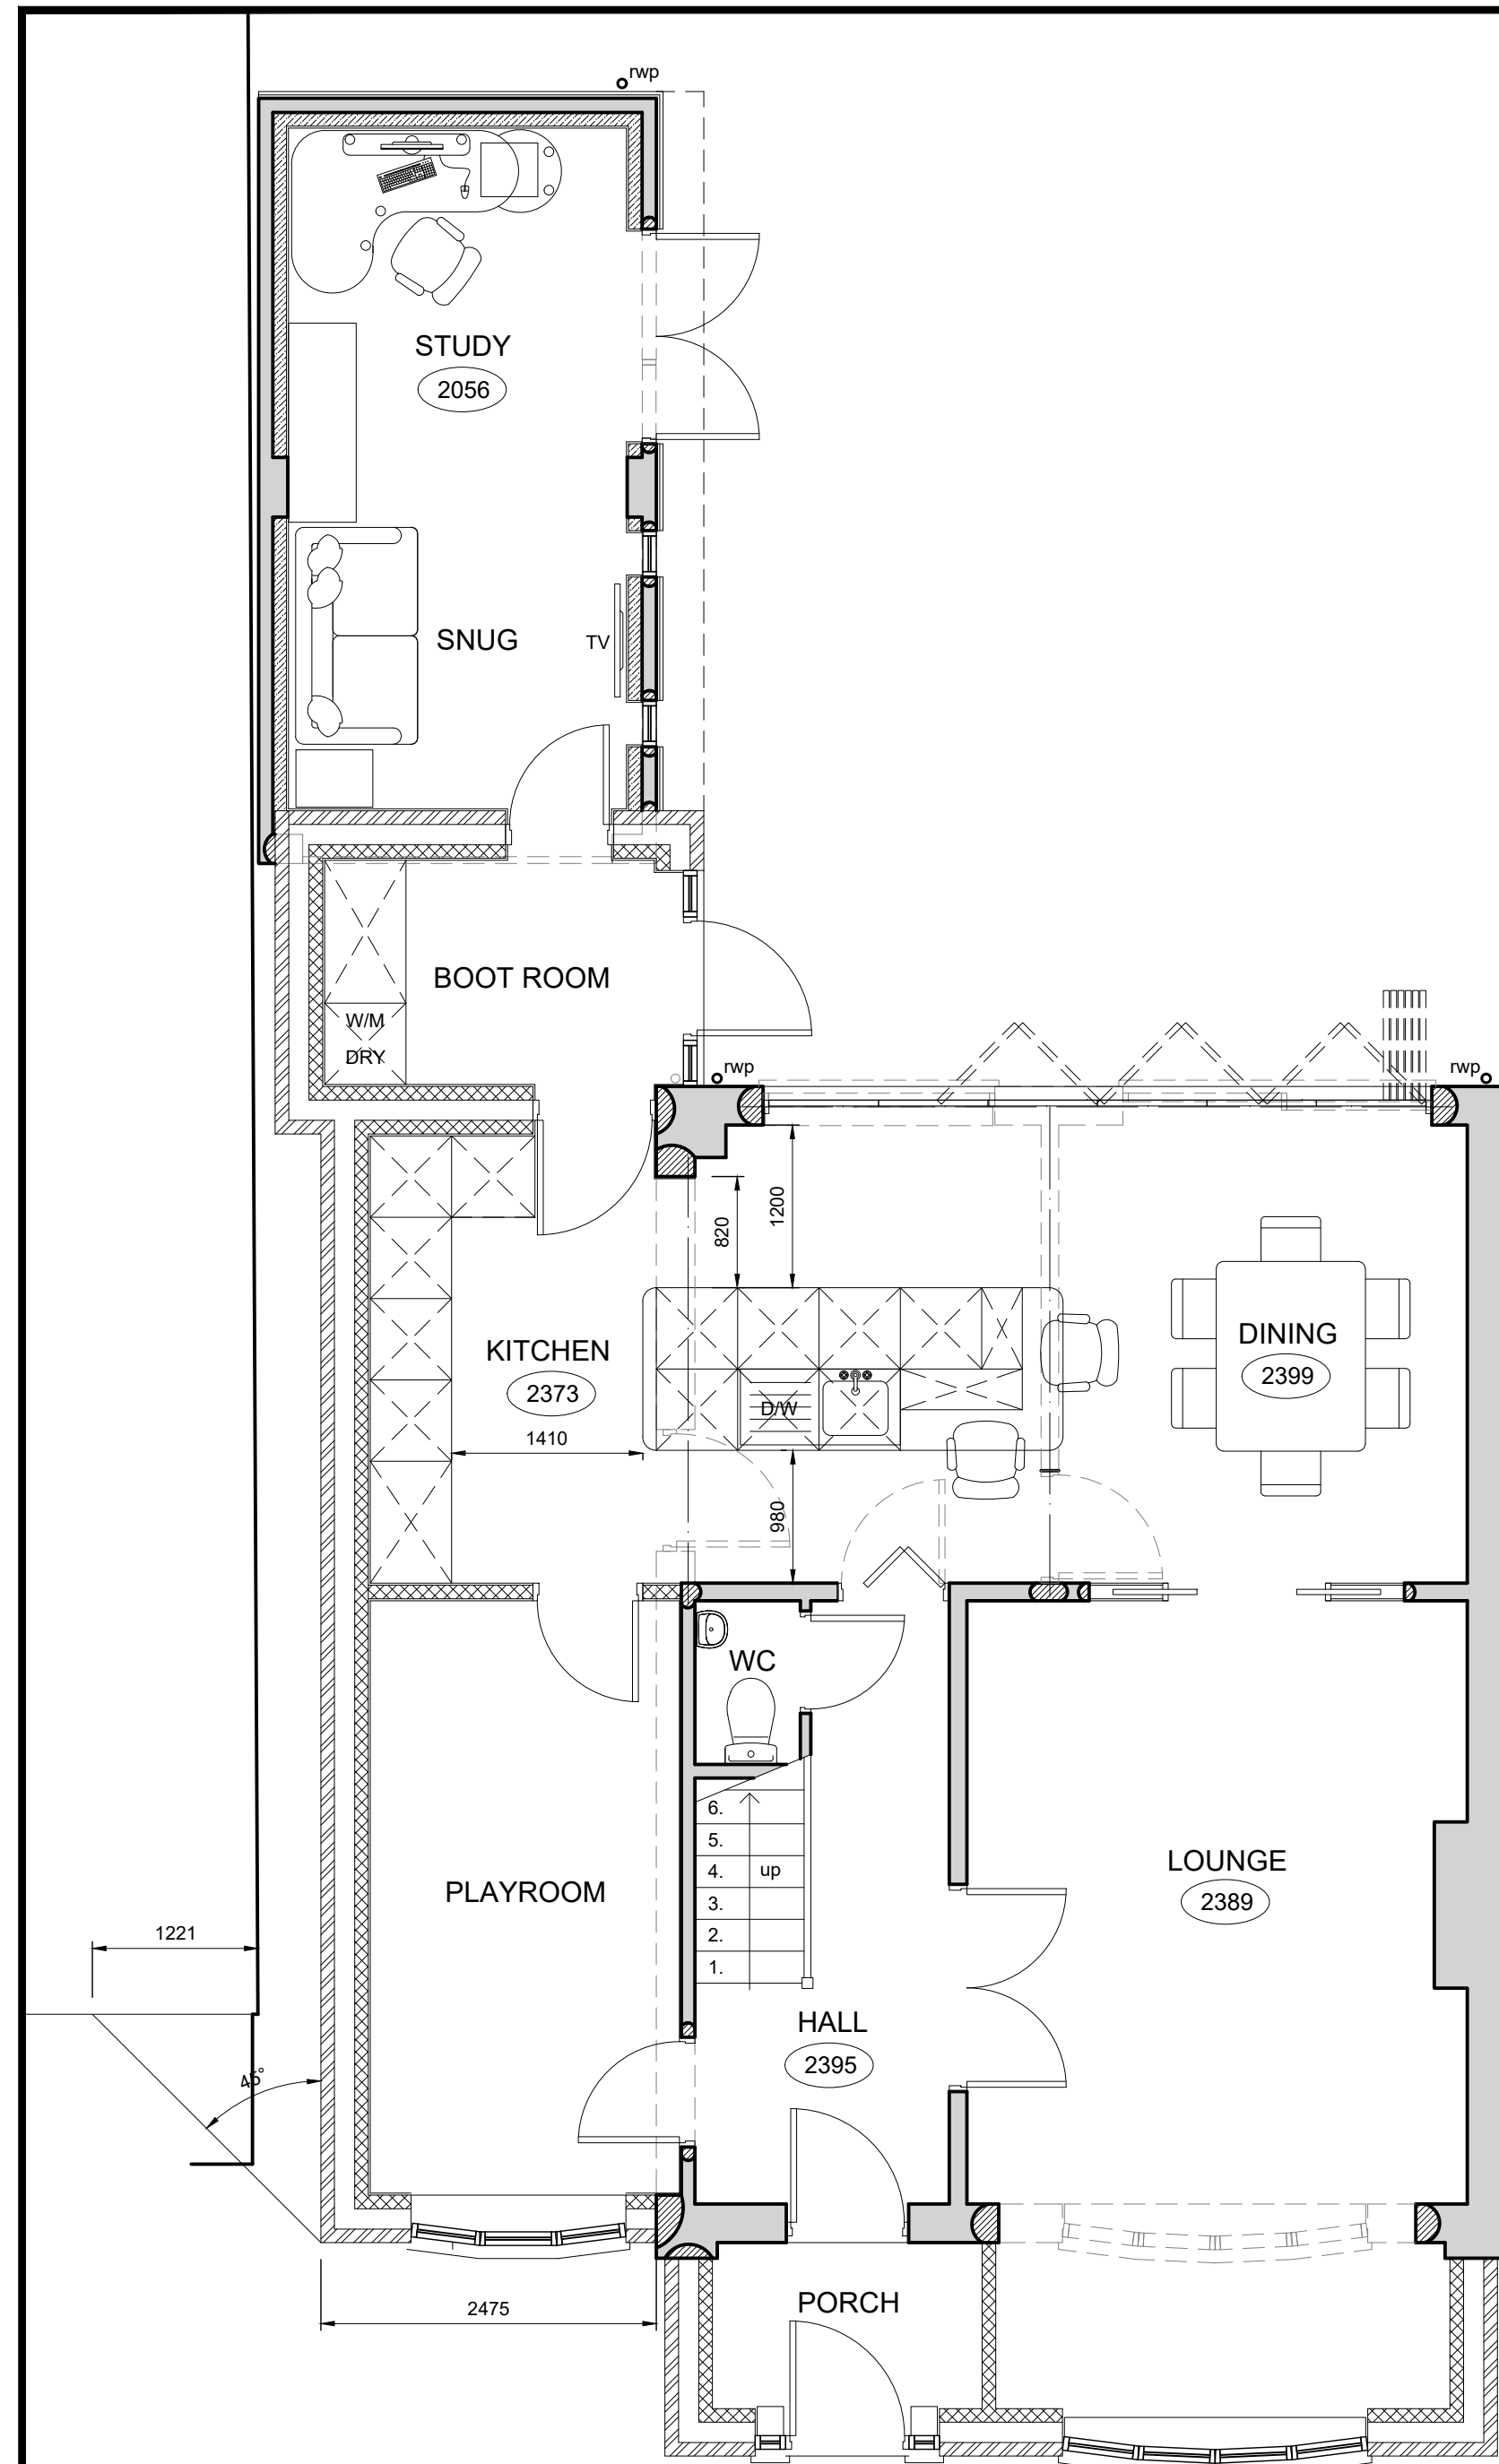


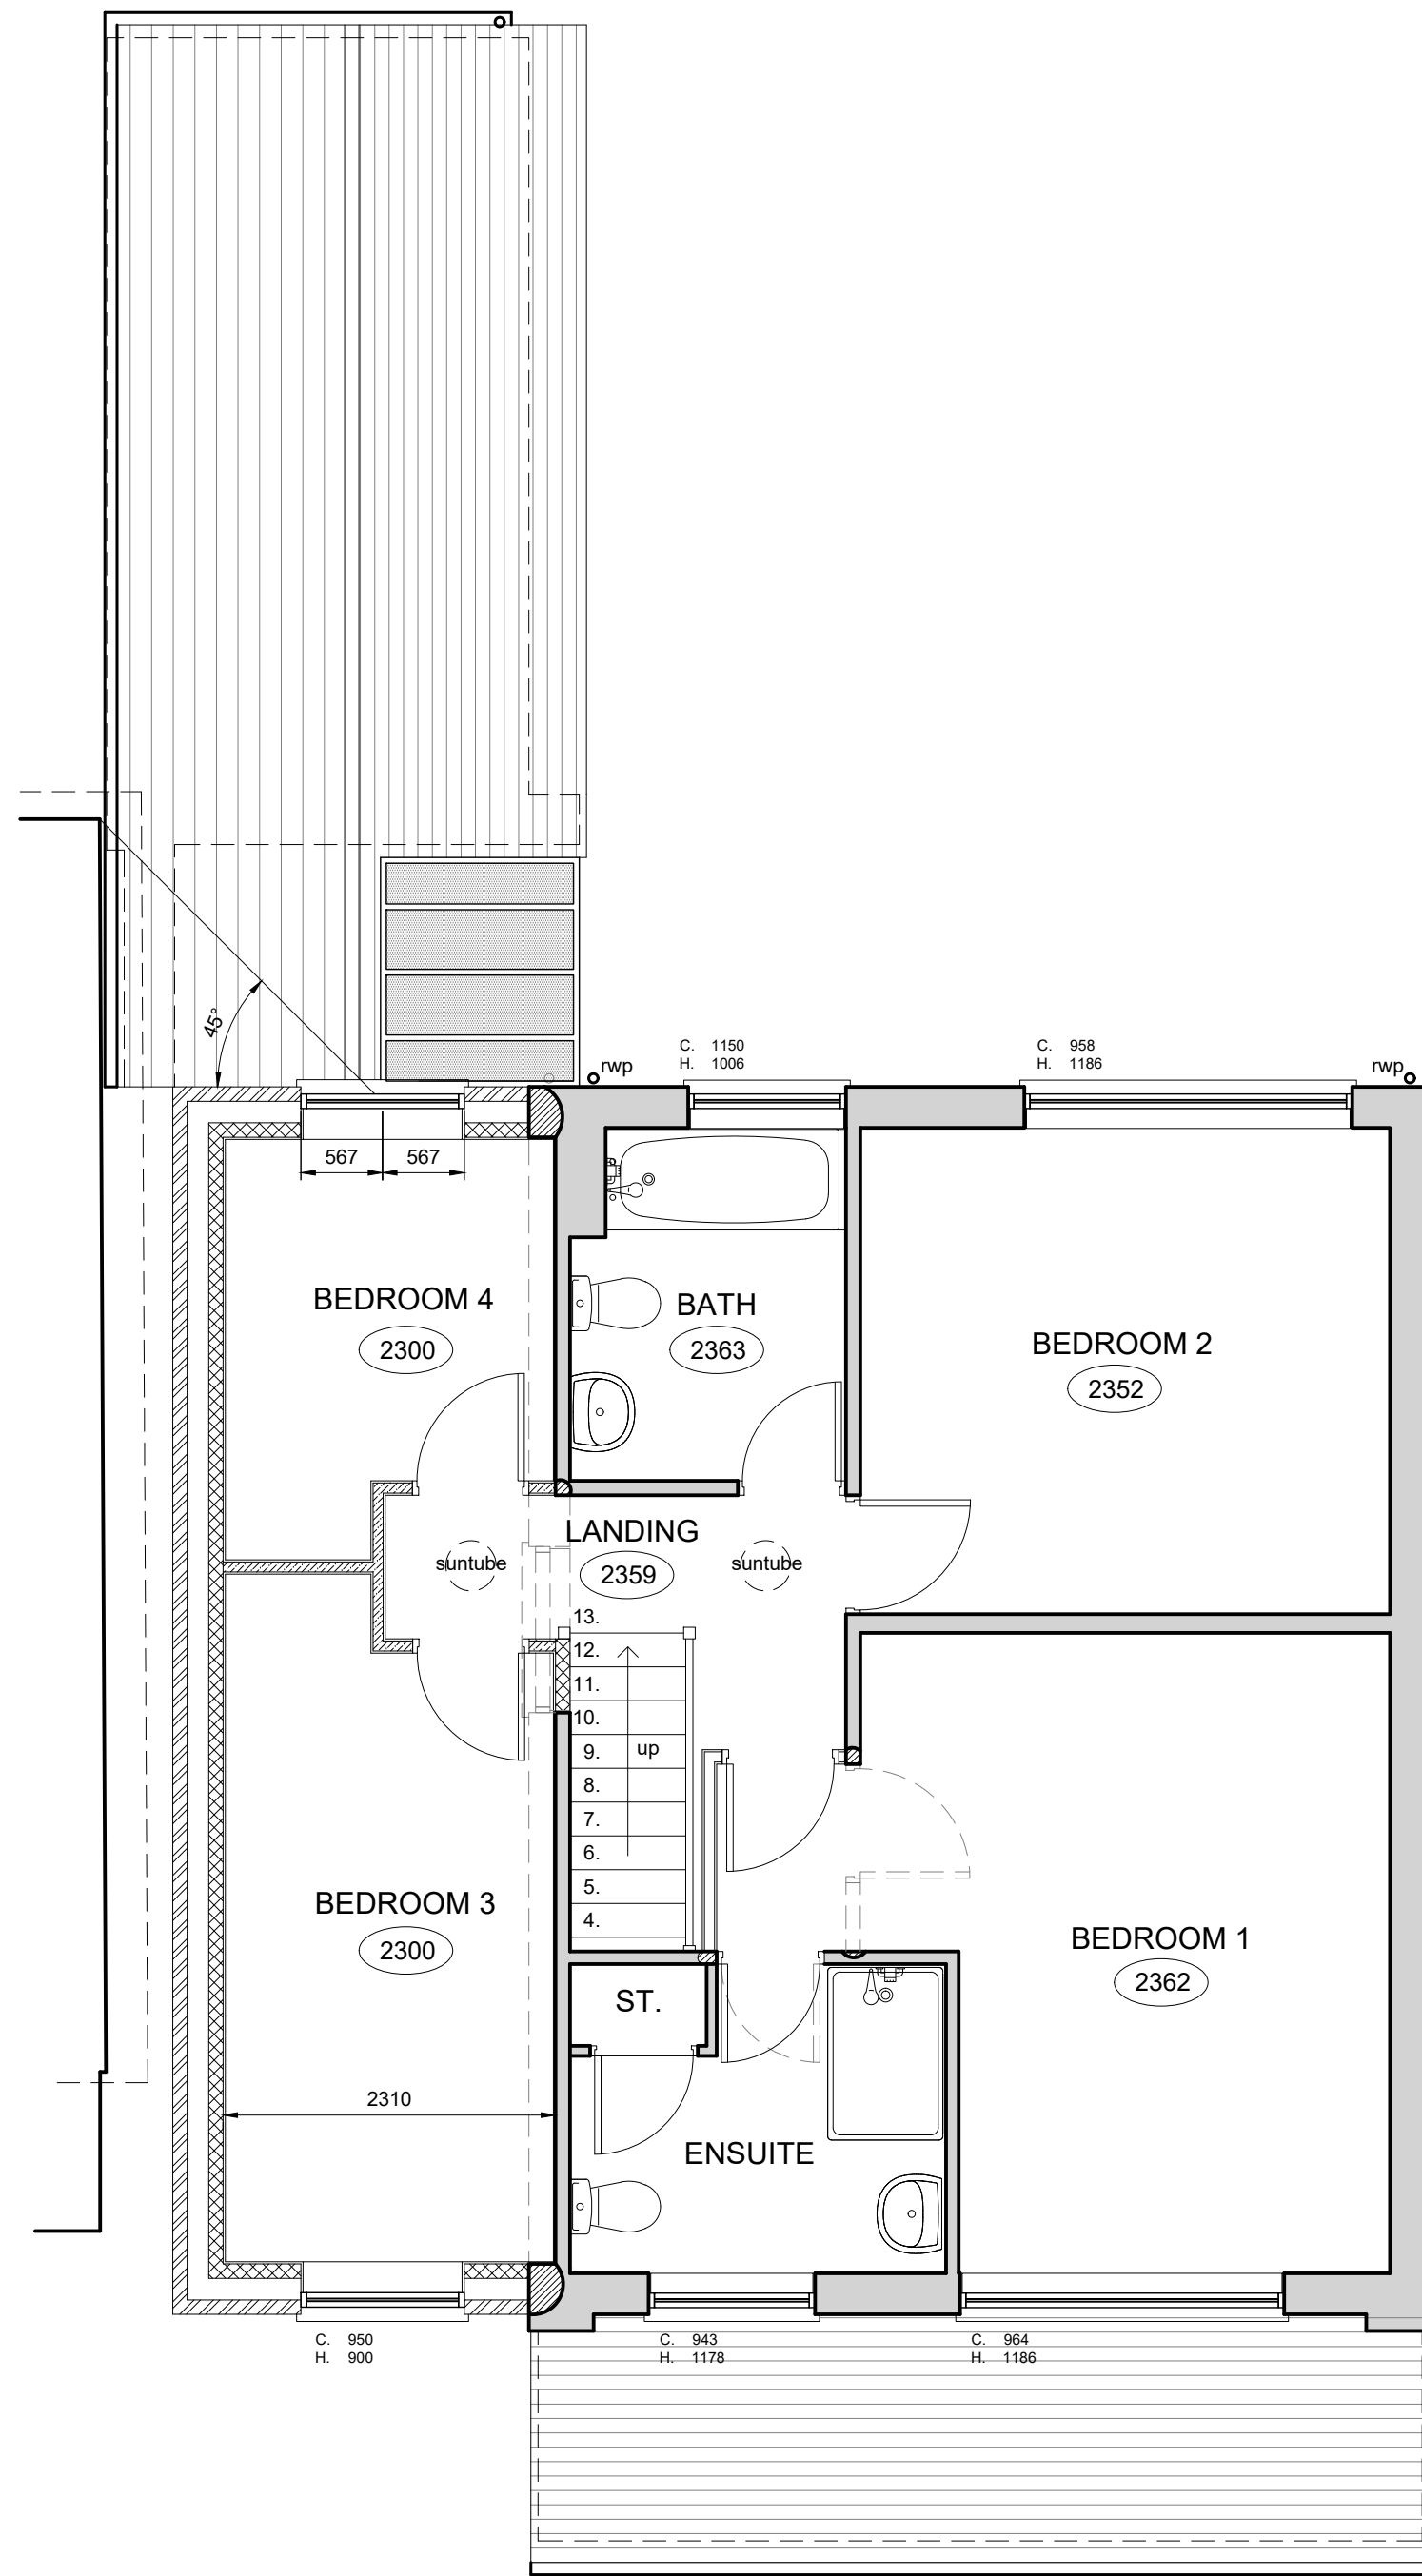


Proposed Floor Plans Scale 1:50

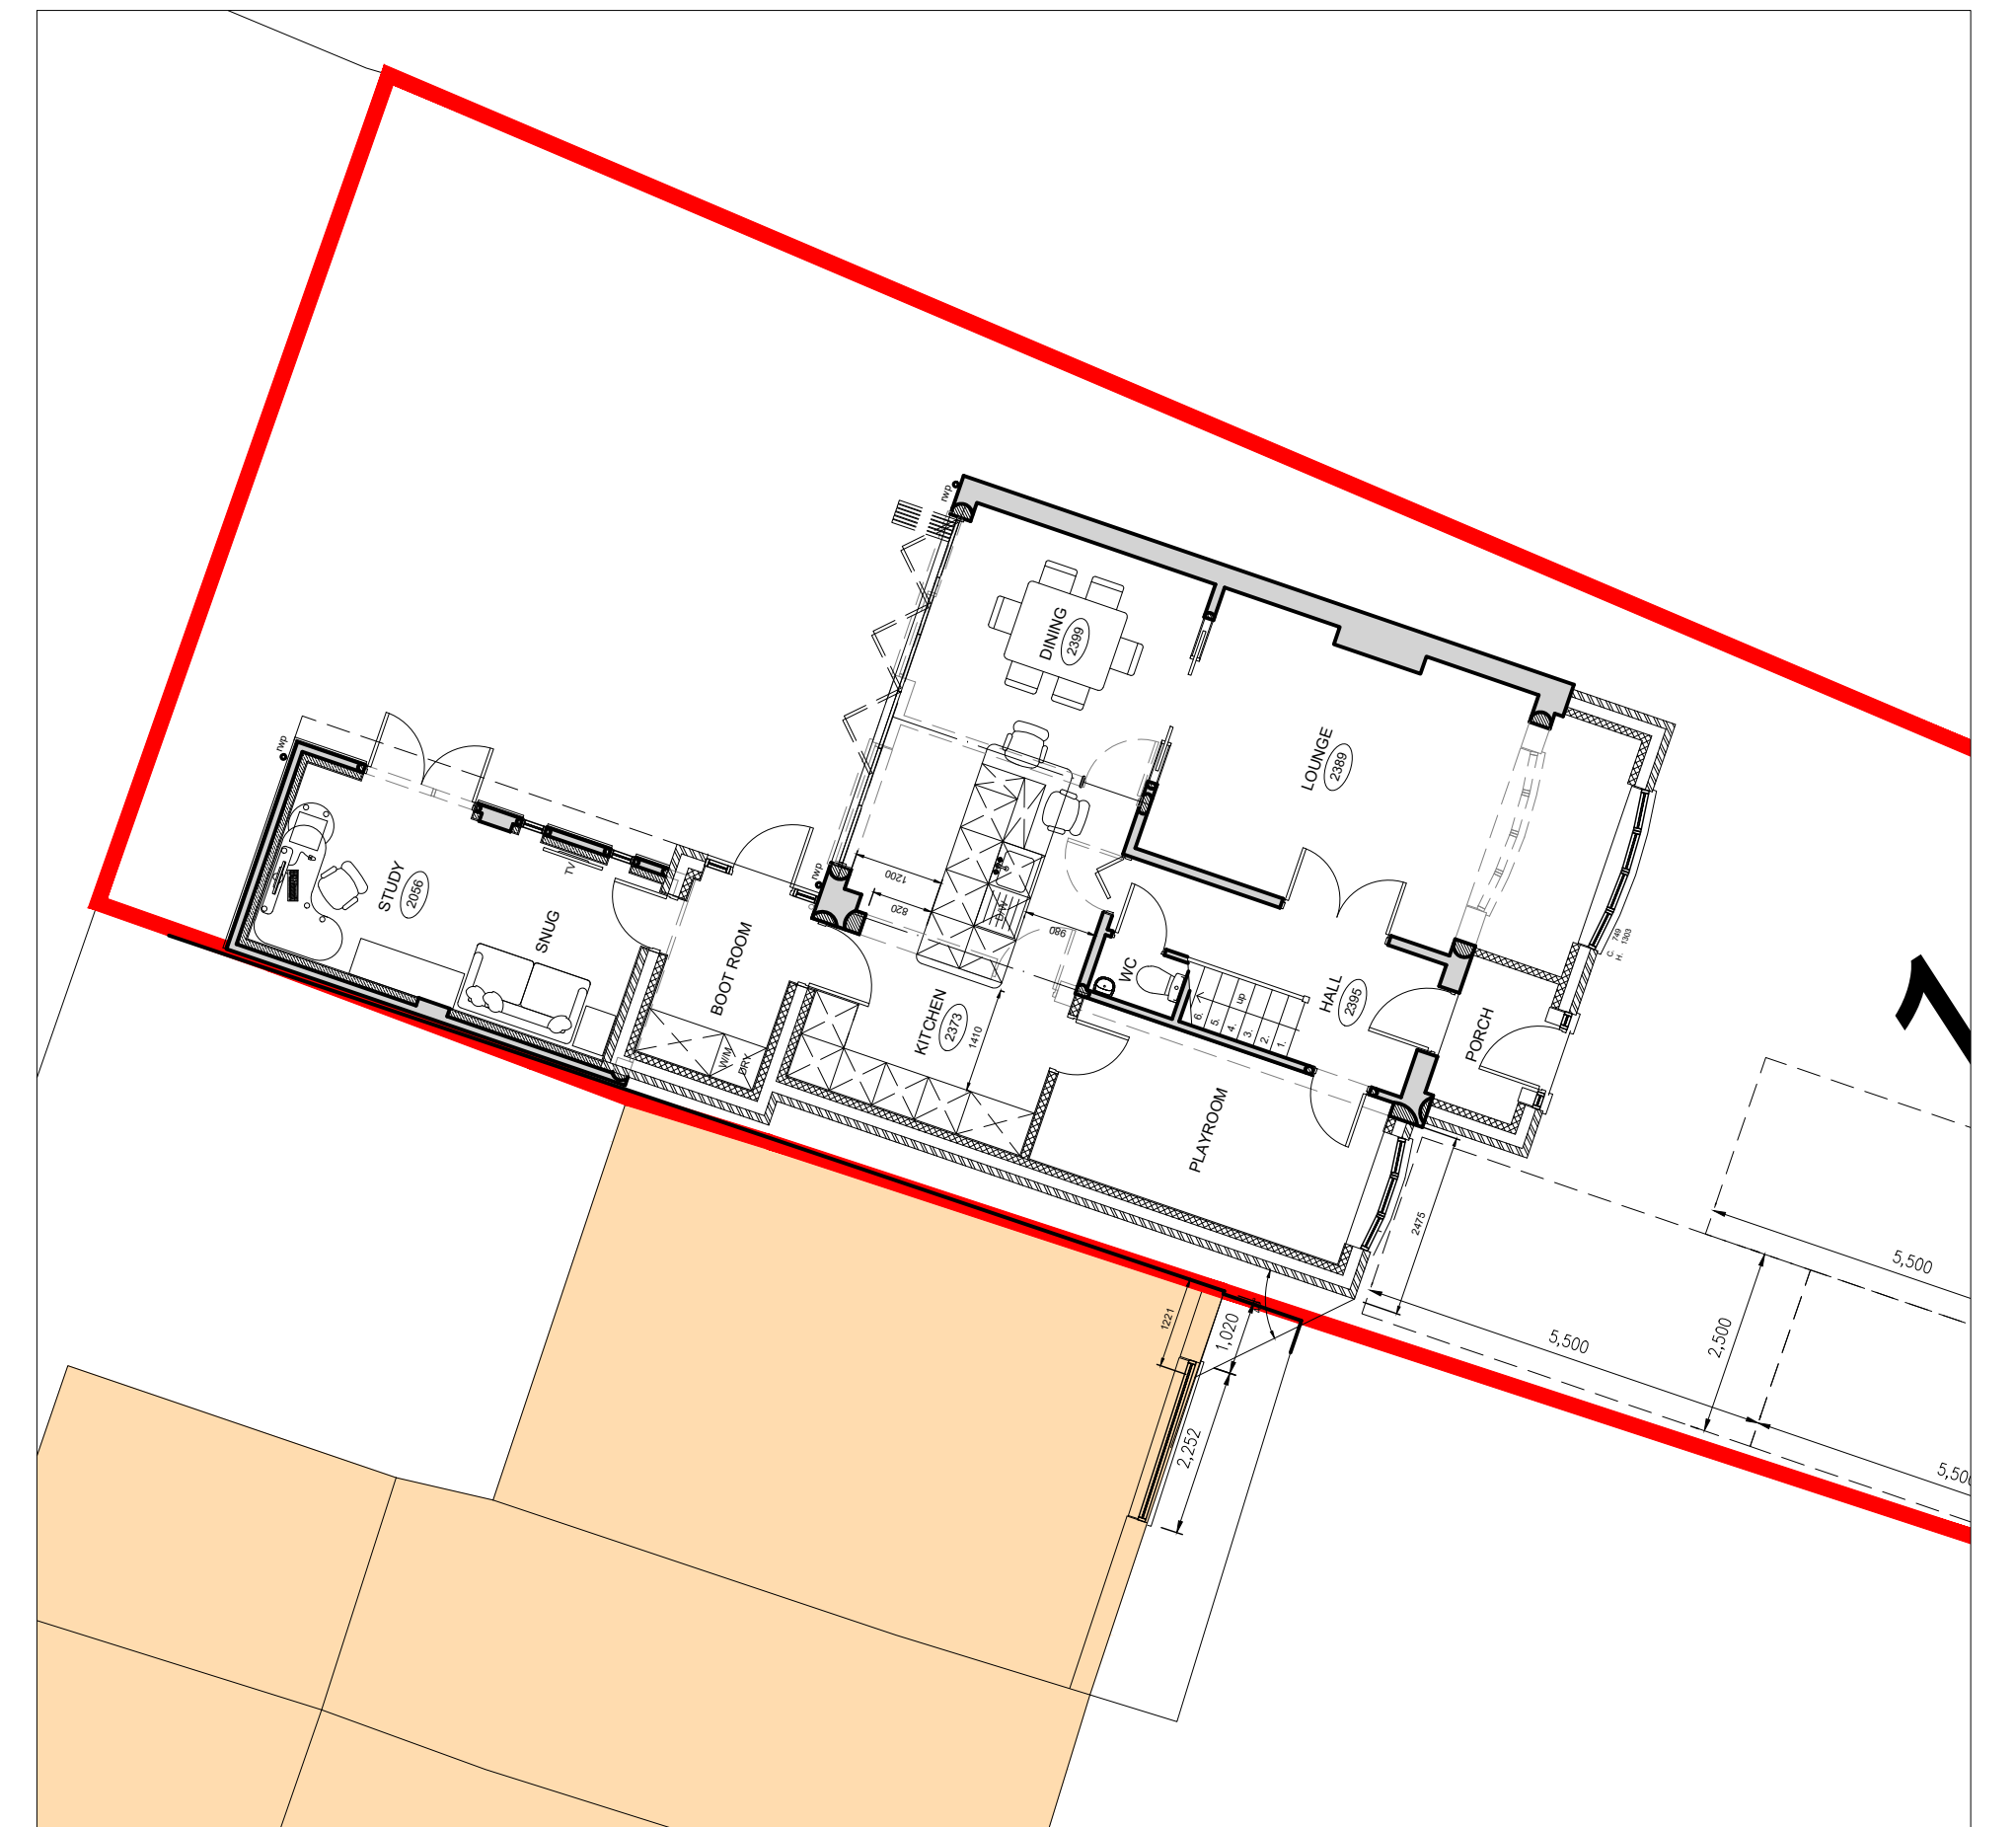

First Floor Plan Scale 1:50

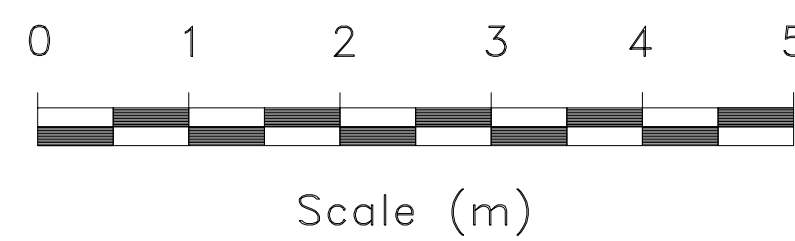


Proposed Site Plan Scale 1:100

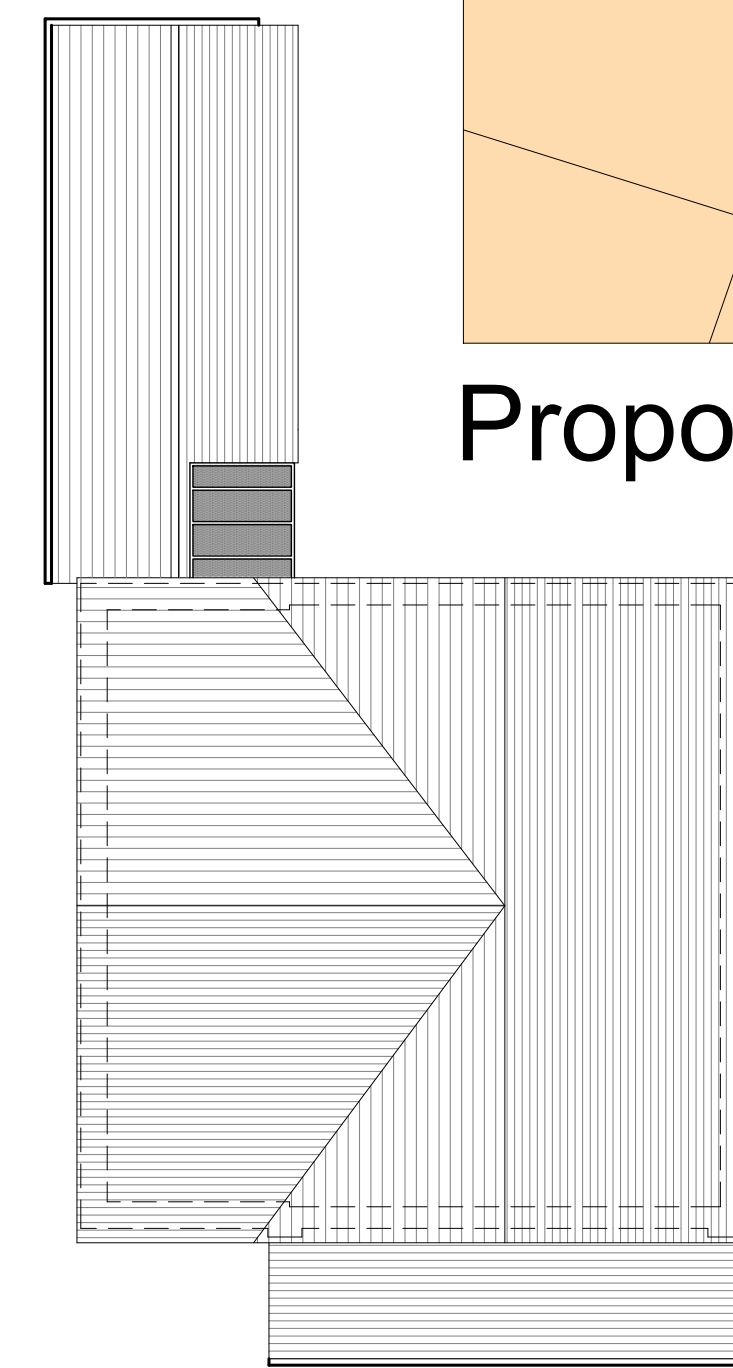

Roof Plan Scale 1:100




Front Elevation Scale 1:100

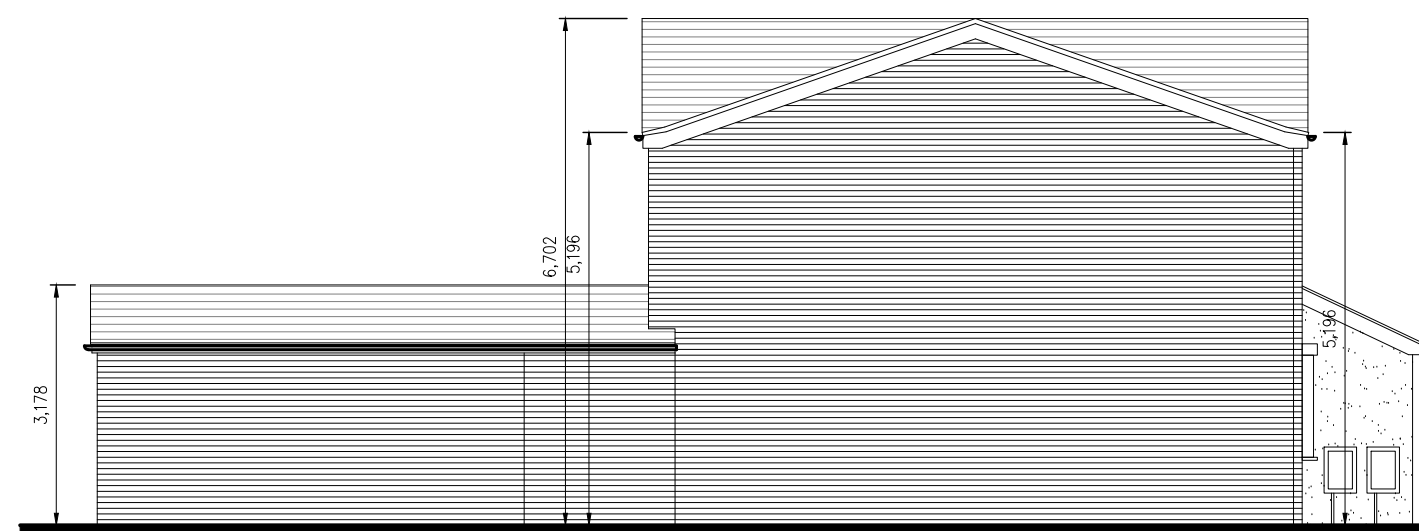

Side Elevation Scale 1:100




Rear Elevation Scale 1:100

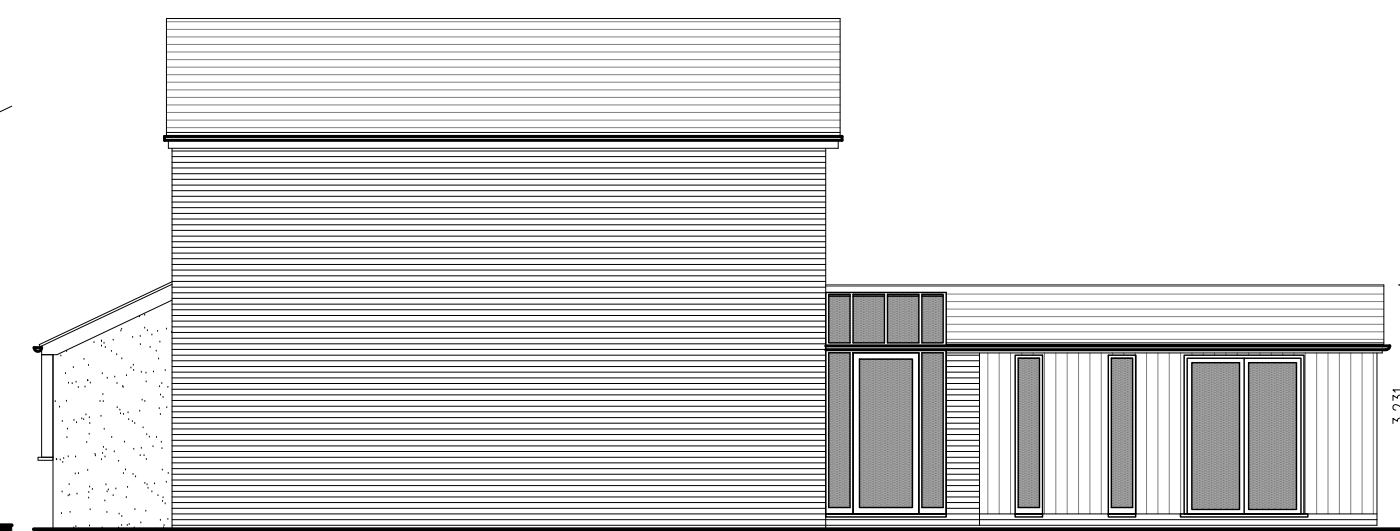

Side Elevation Scale 1:100

Proposed Elevations Scale 1:100

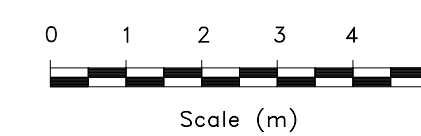

CLIENT:
Ed Highton
15 Beech Close
Markfield
Leicestershire
LE67 9RT

PROJECT:
Extension & Alterations to:
15 Beech Close

DRAWING: 1329.EH.24.003

ISSUE: C

DATE: Jan 2025

SCALE: 1:50 & 1:100

PLANNING APPLICATION:

PROPOSED DRAWINGS

