


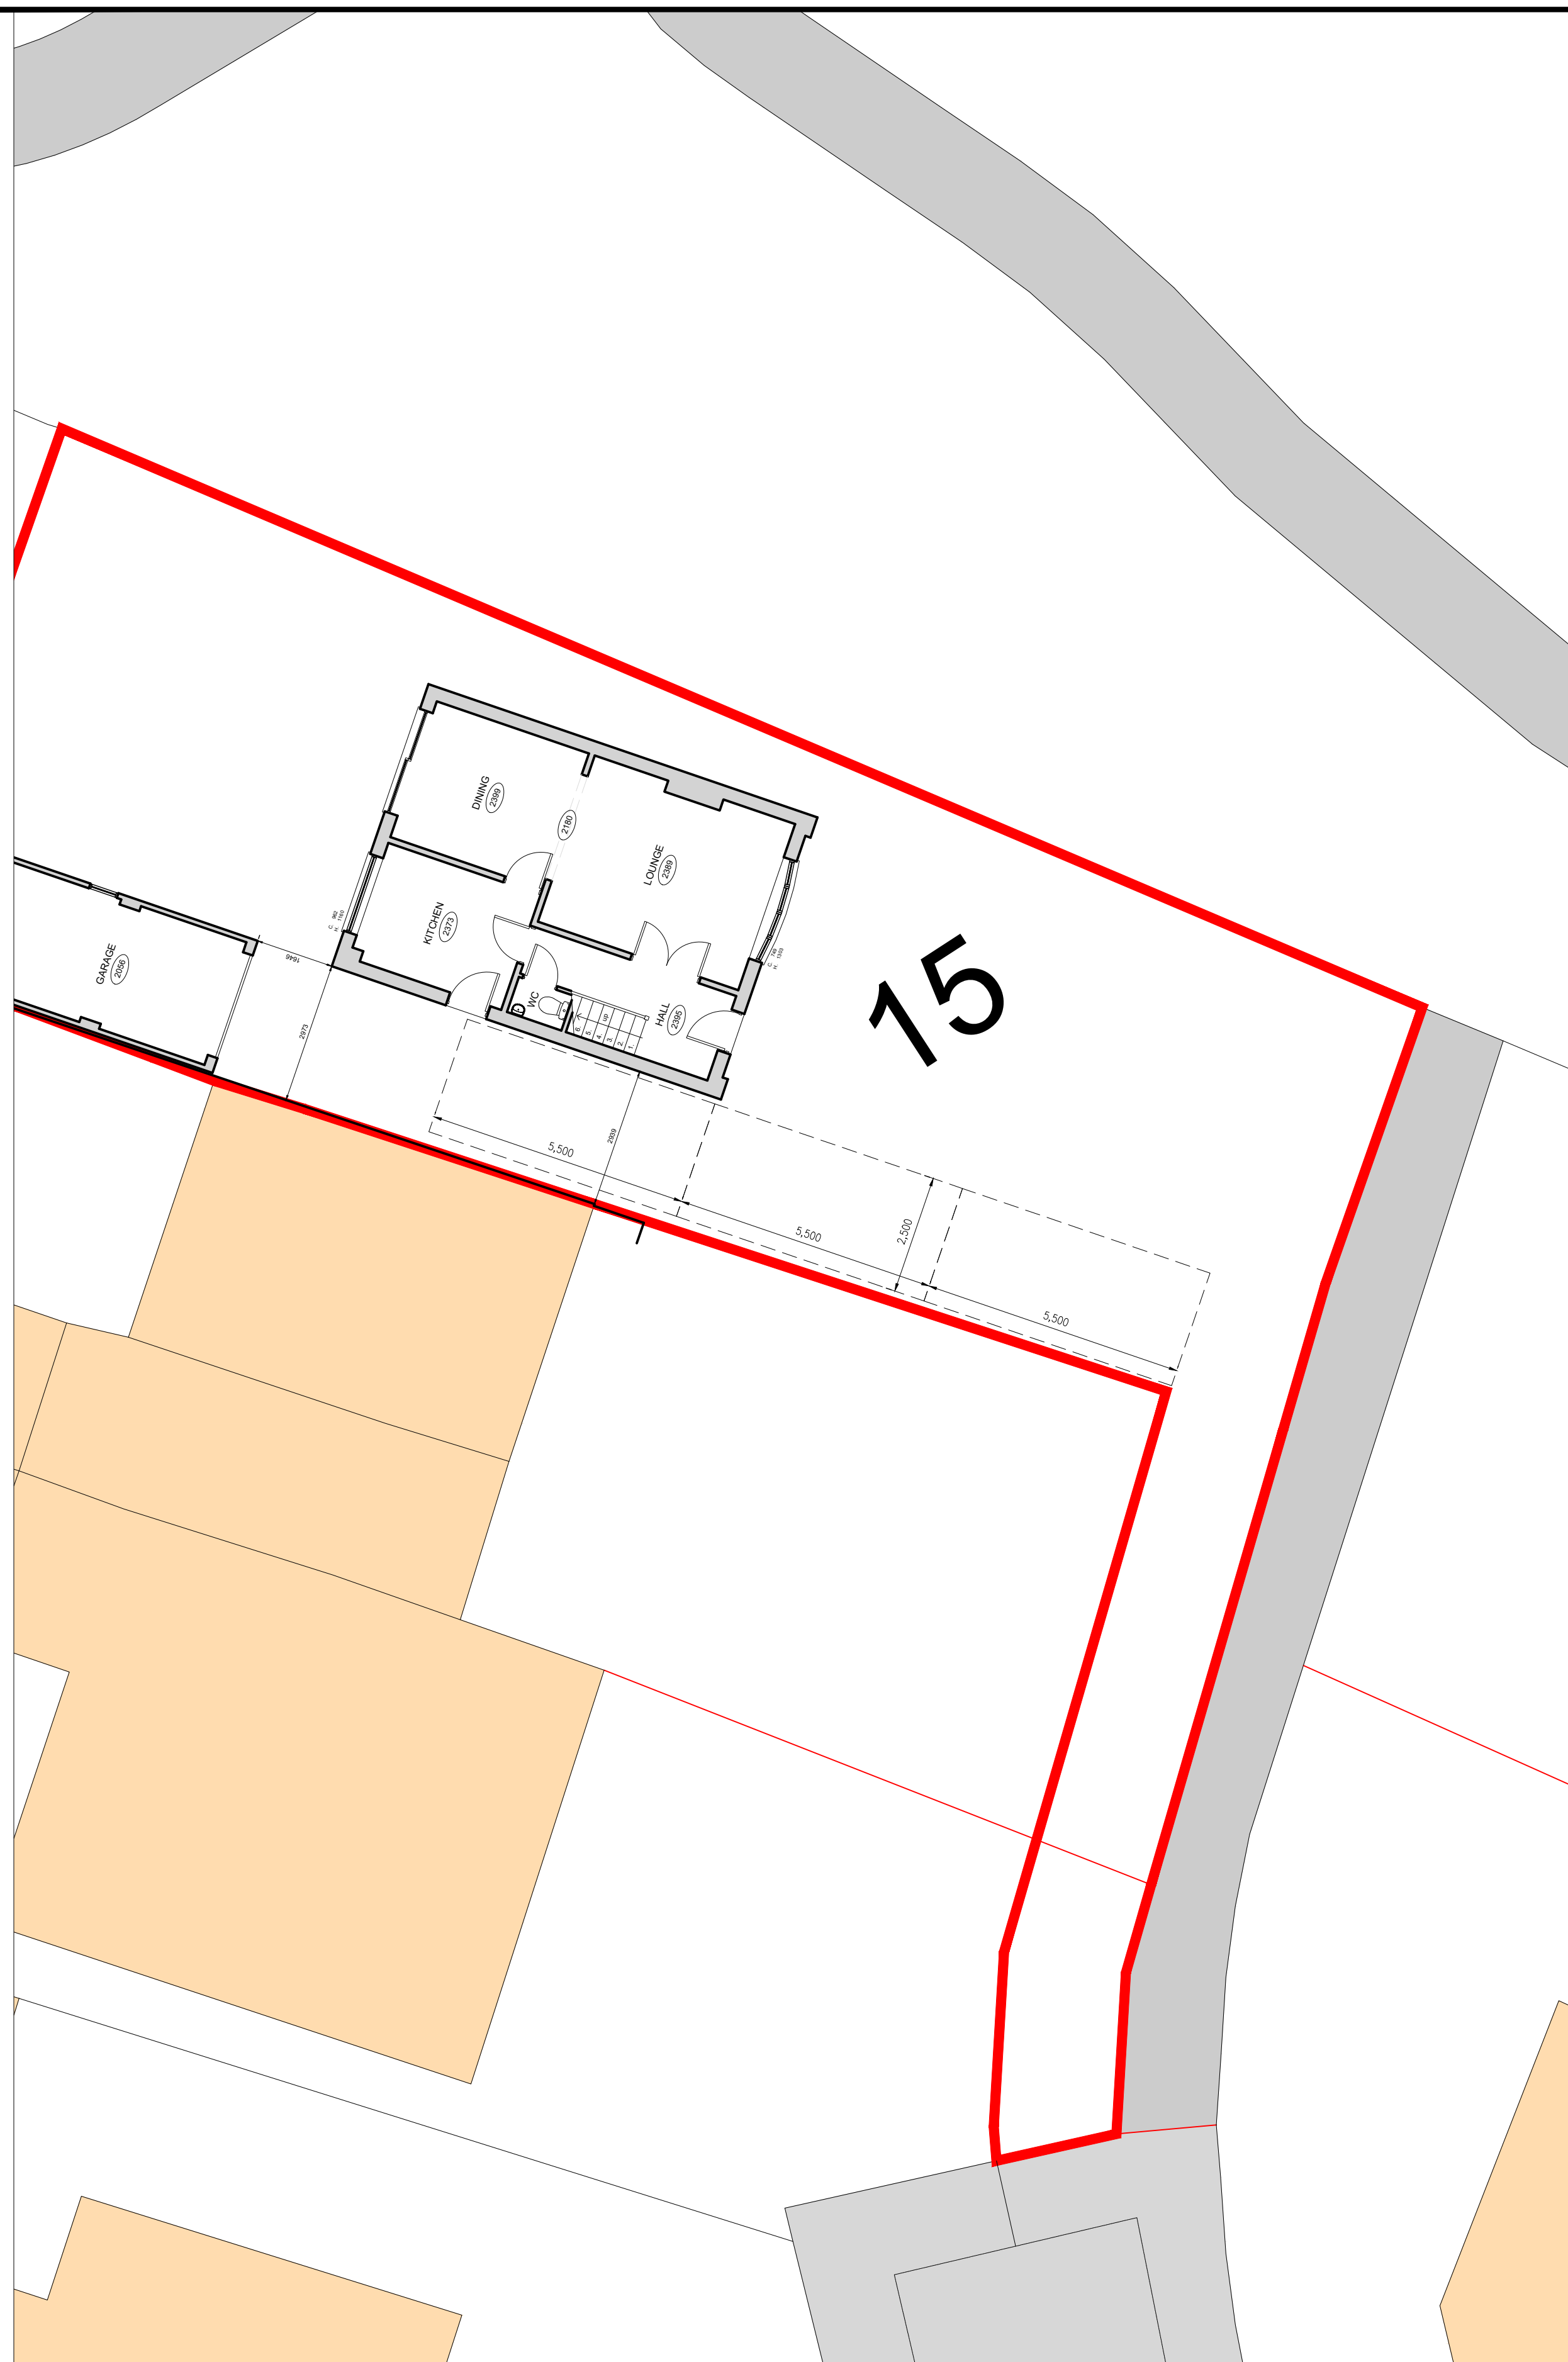


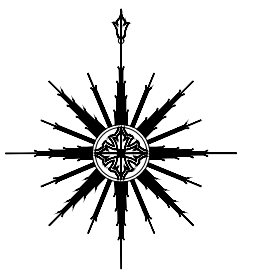

Existing Site Plan Scale 1:100

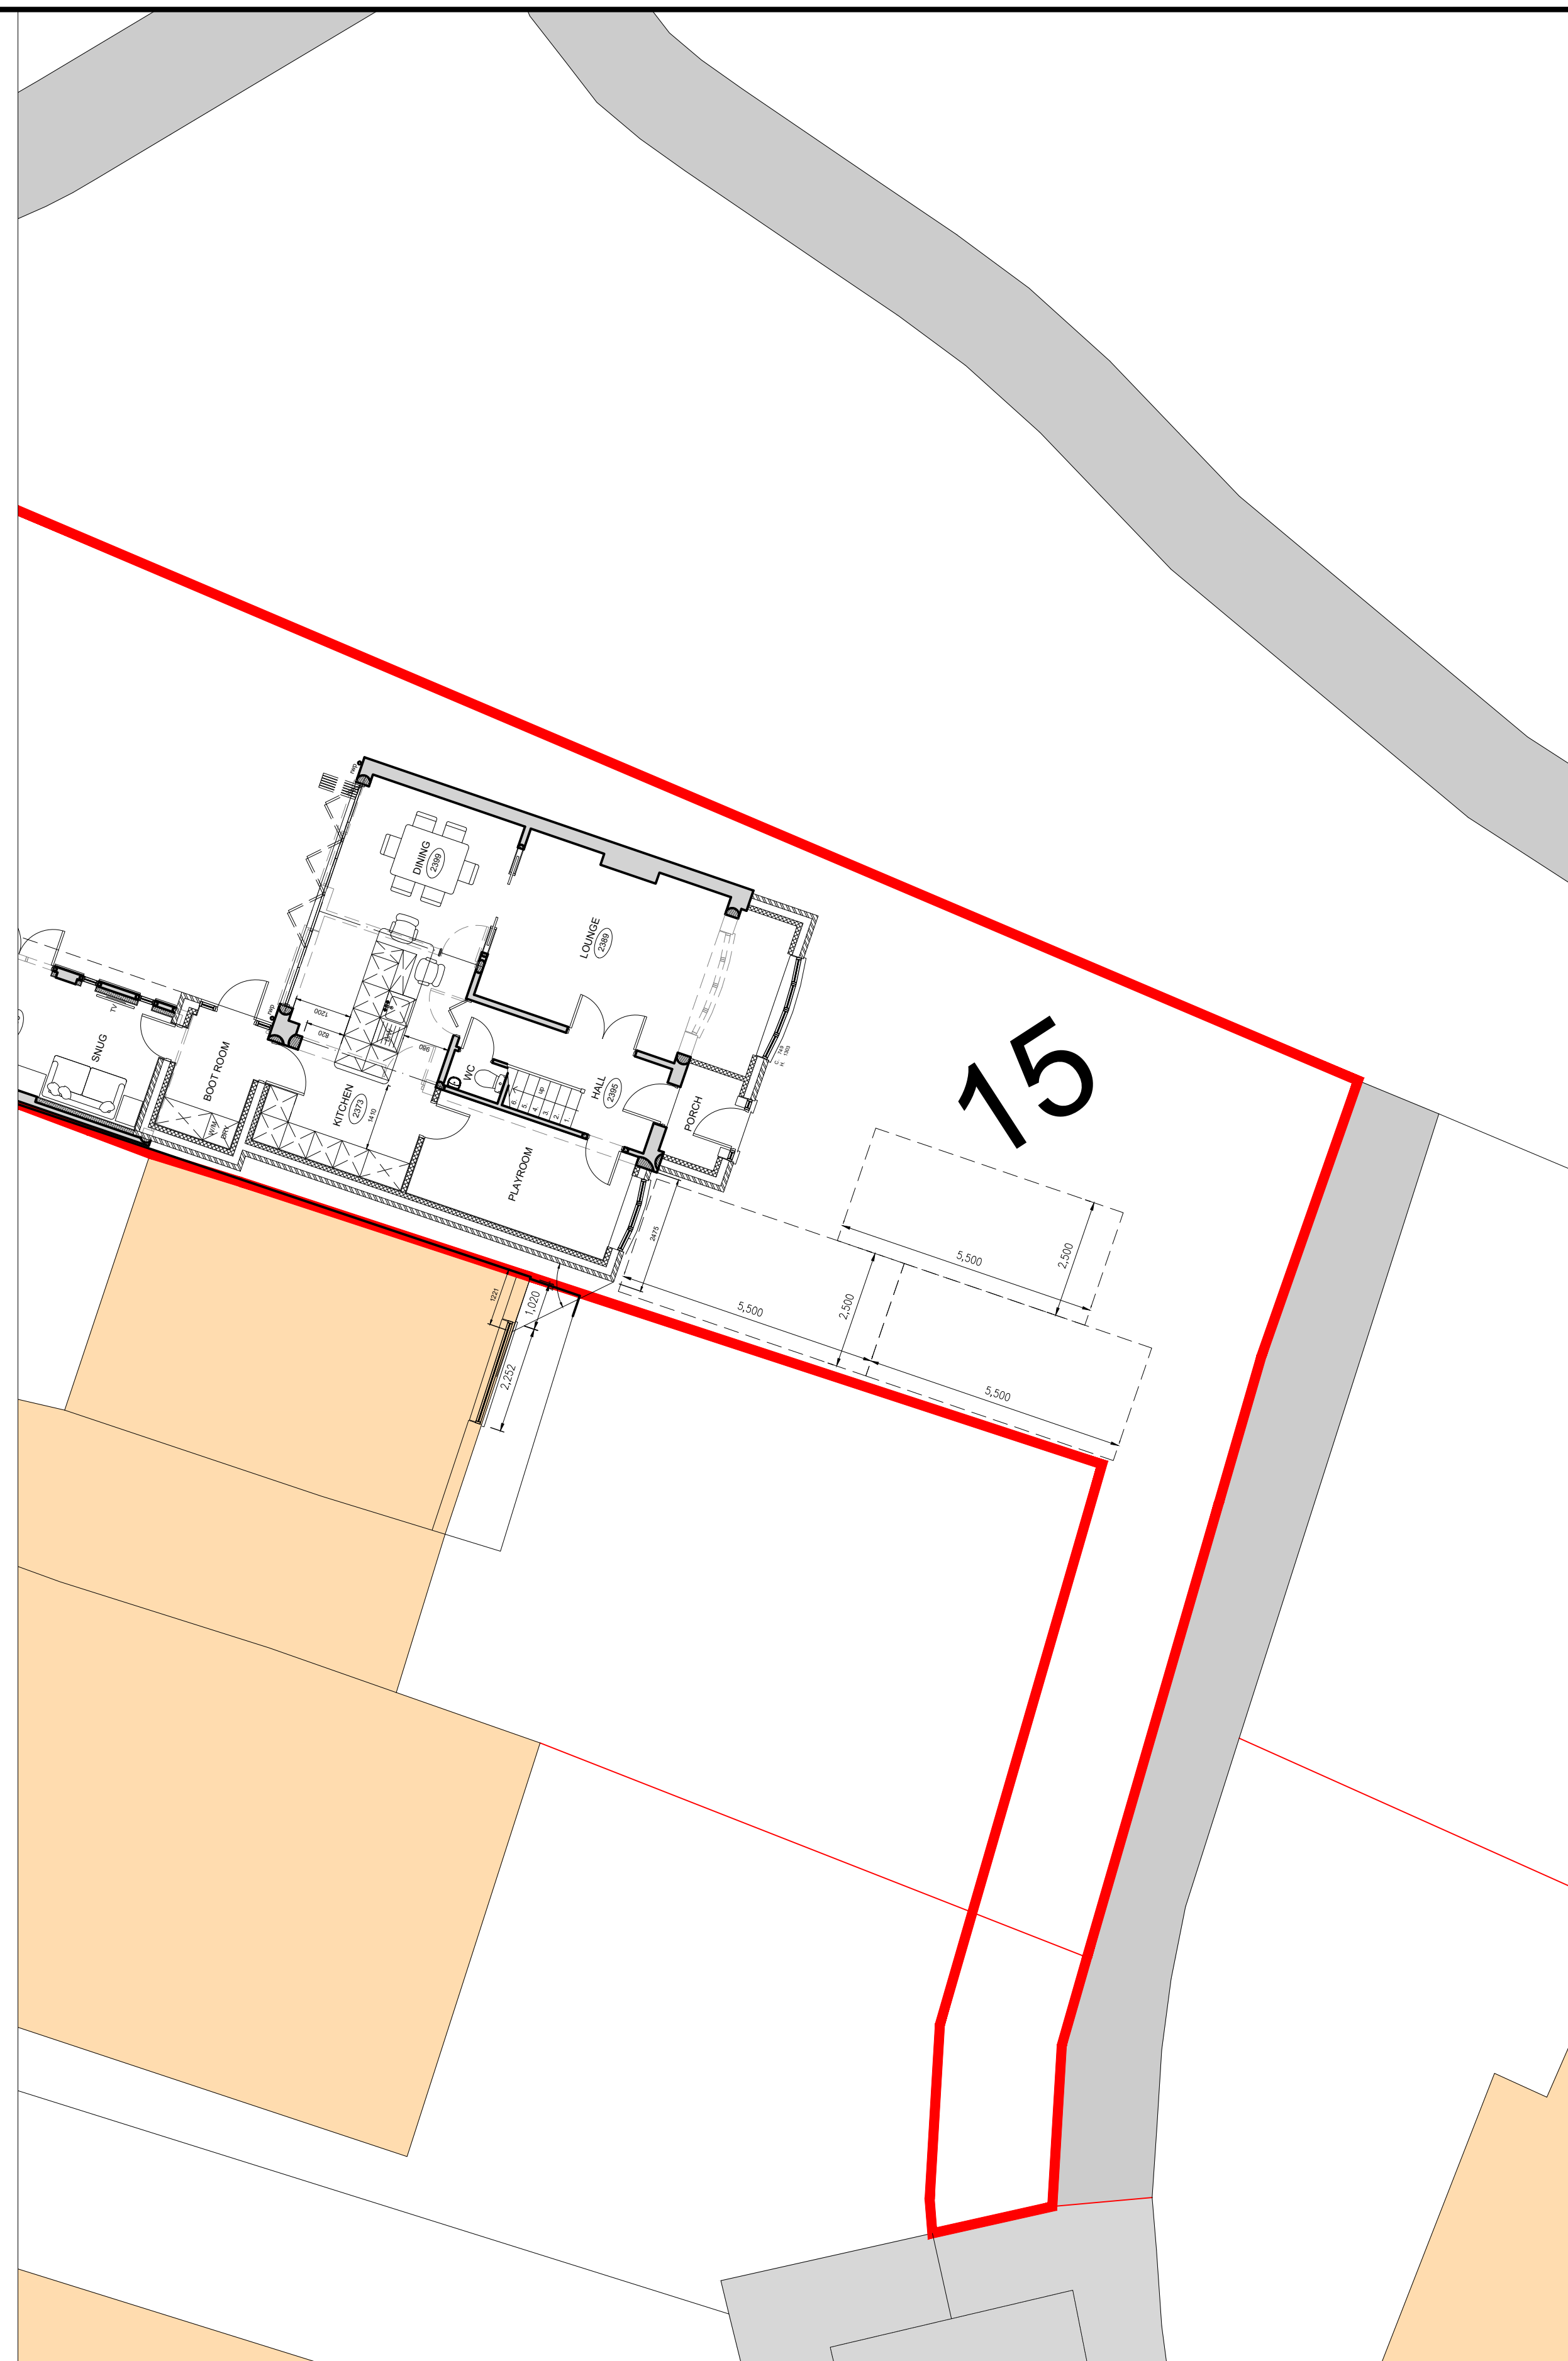

Proposed Site Plan Scale 1:100

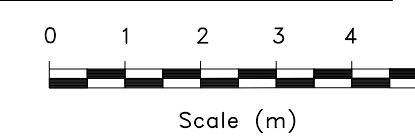

CLIENT:
Ed Highton
15 Beech Close
Markfield
Leicestershire
LE67 9RT

PROJECT:
Extension & Alterations to:
15 Beech Close

DRAWING: 1329.EH.24.004

ISSUE: A

DATE: Feb 2025

SCALE: 1:100

PLANNING APPLICATION:
EXISTING AND PROPOSED SITE

