





Site Plan
Scale 1:200

Single storey rear extension with brick wall and tiled roof to match existing building

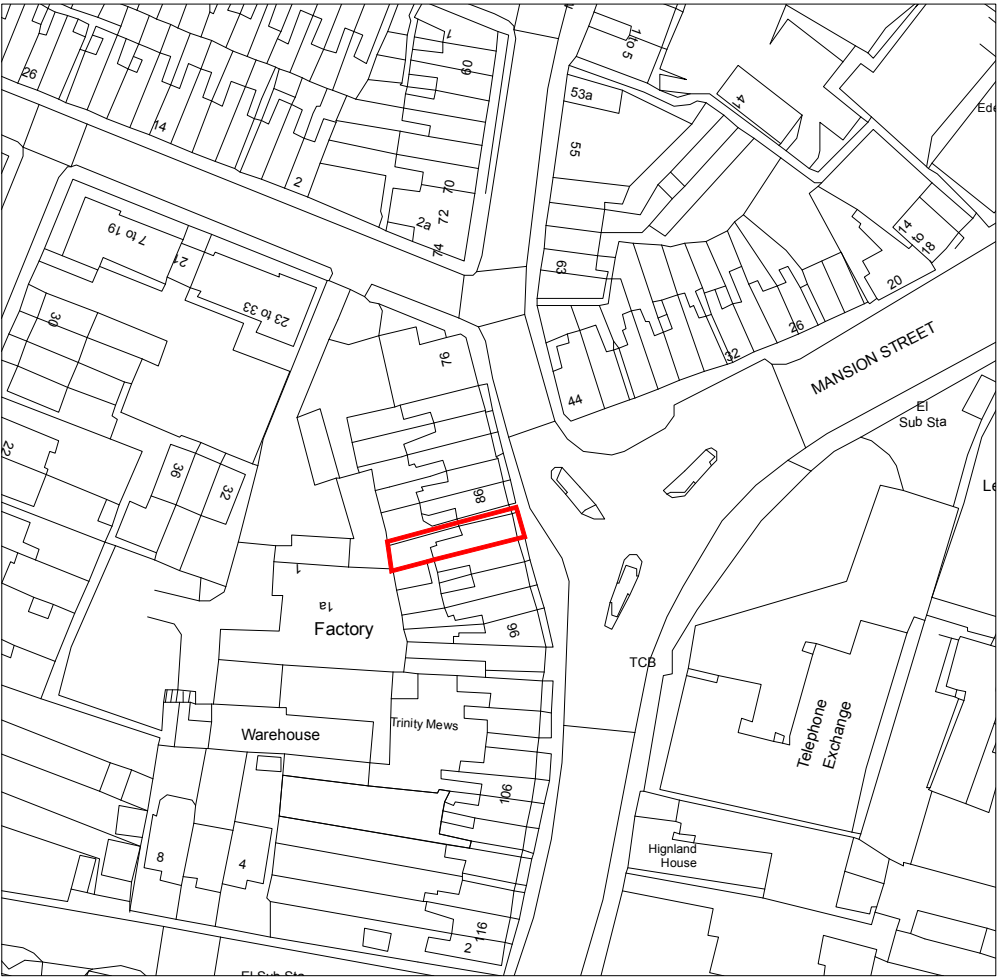

Location Plan
Scale 1:1250

 

Rev	Description	Date	chkd	Project: 88 Trinity Lane, Hinckley LE10 0BJ			
 ANJUM DESIGN Anjum Design Limited, Suite 104, 123 Stratford Road, Shirley, Solihull B90 3ND TEL: 0121 364 7650 E: info@anjumdesign.co.uk				Scale:	Drawn by:	Date:	Status:
				As shown @ A3	RM	Feb 2025	
				Title: Location Plan and Site Plan			
Drg. No. PL01				Rev:			