


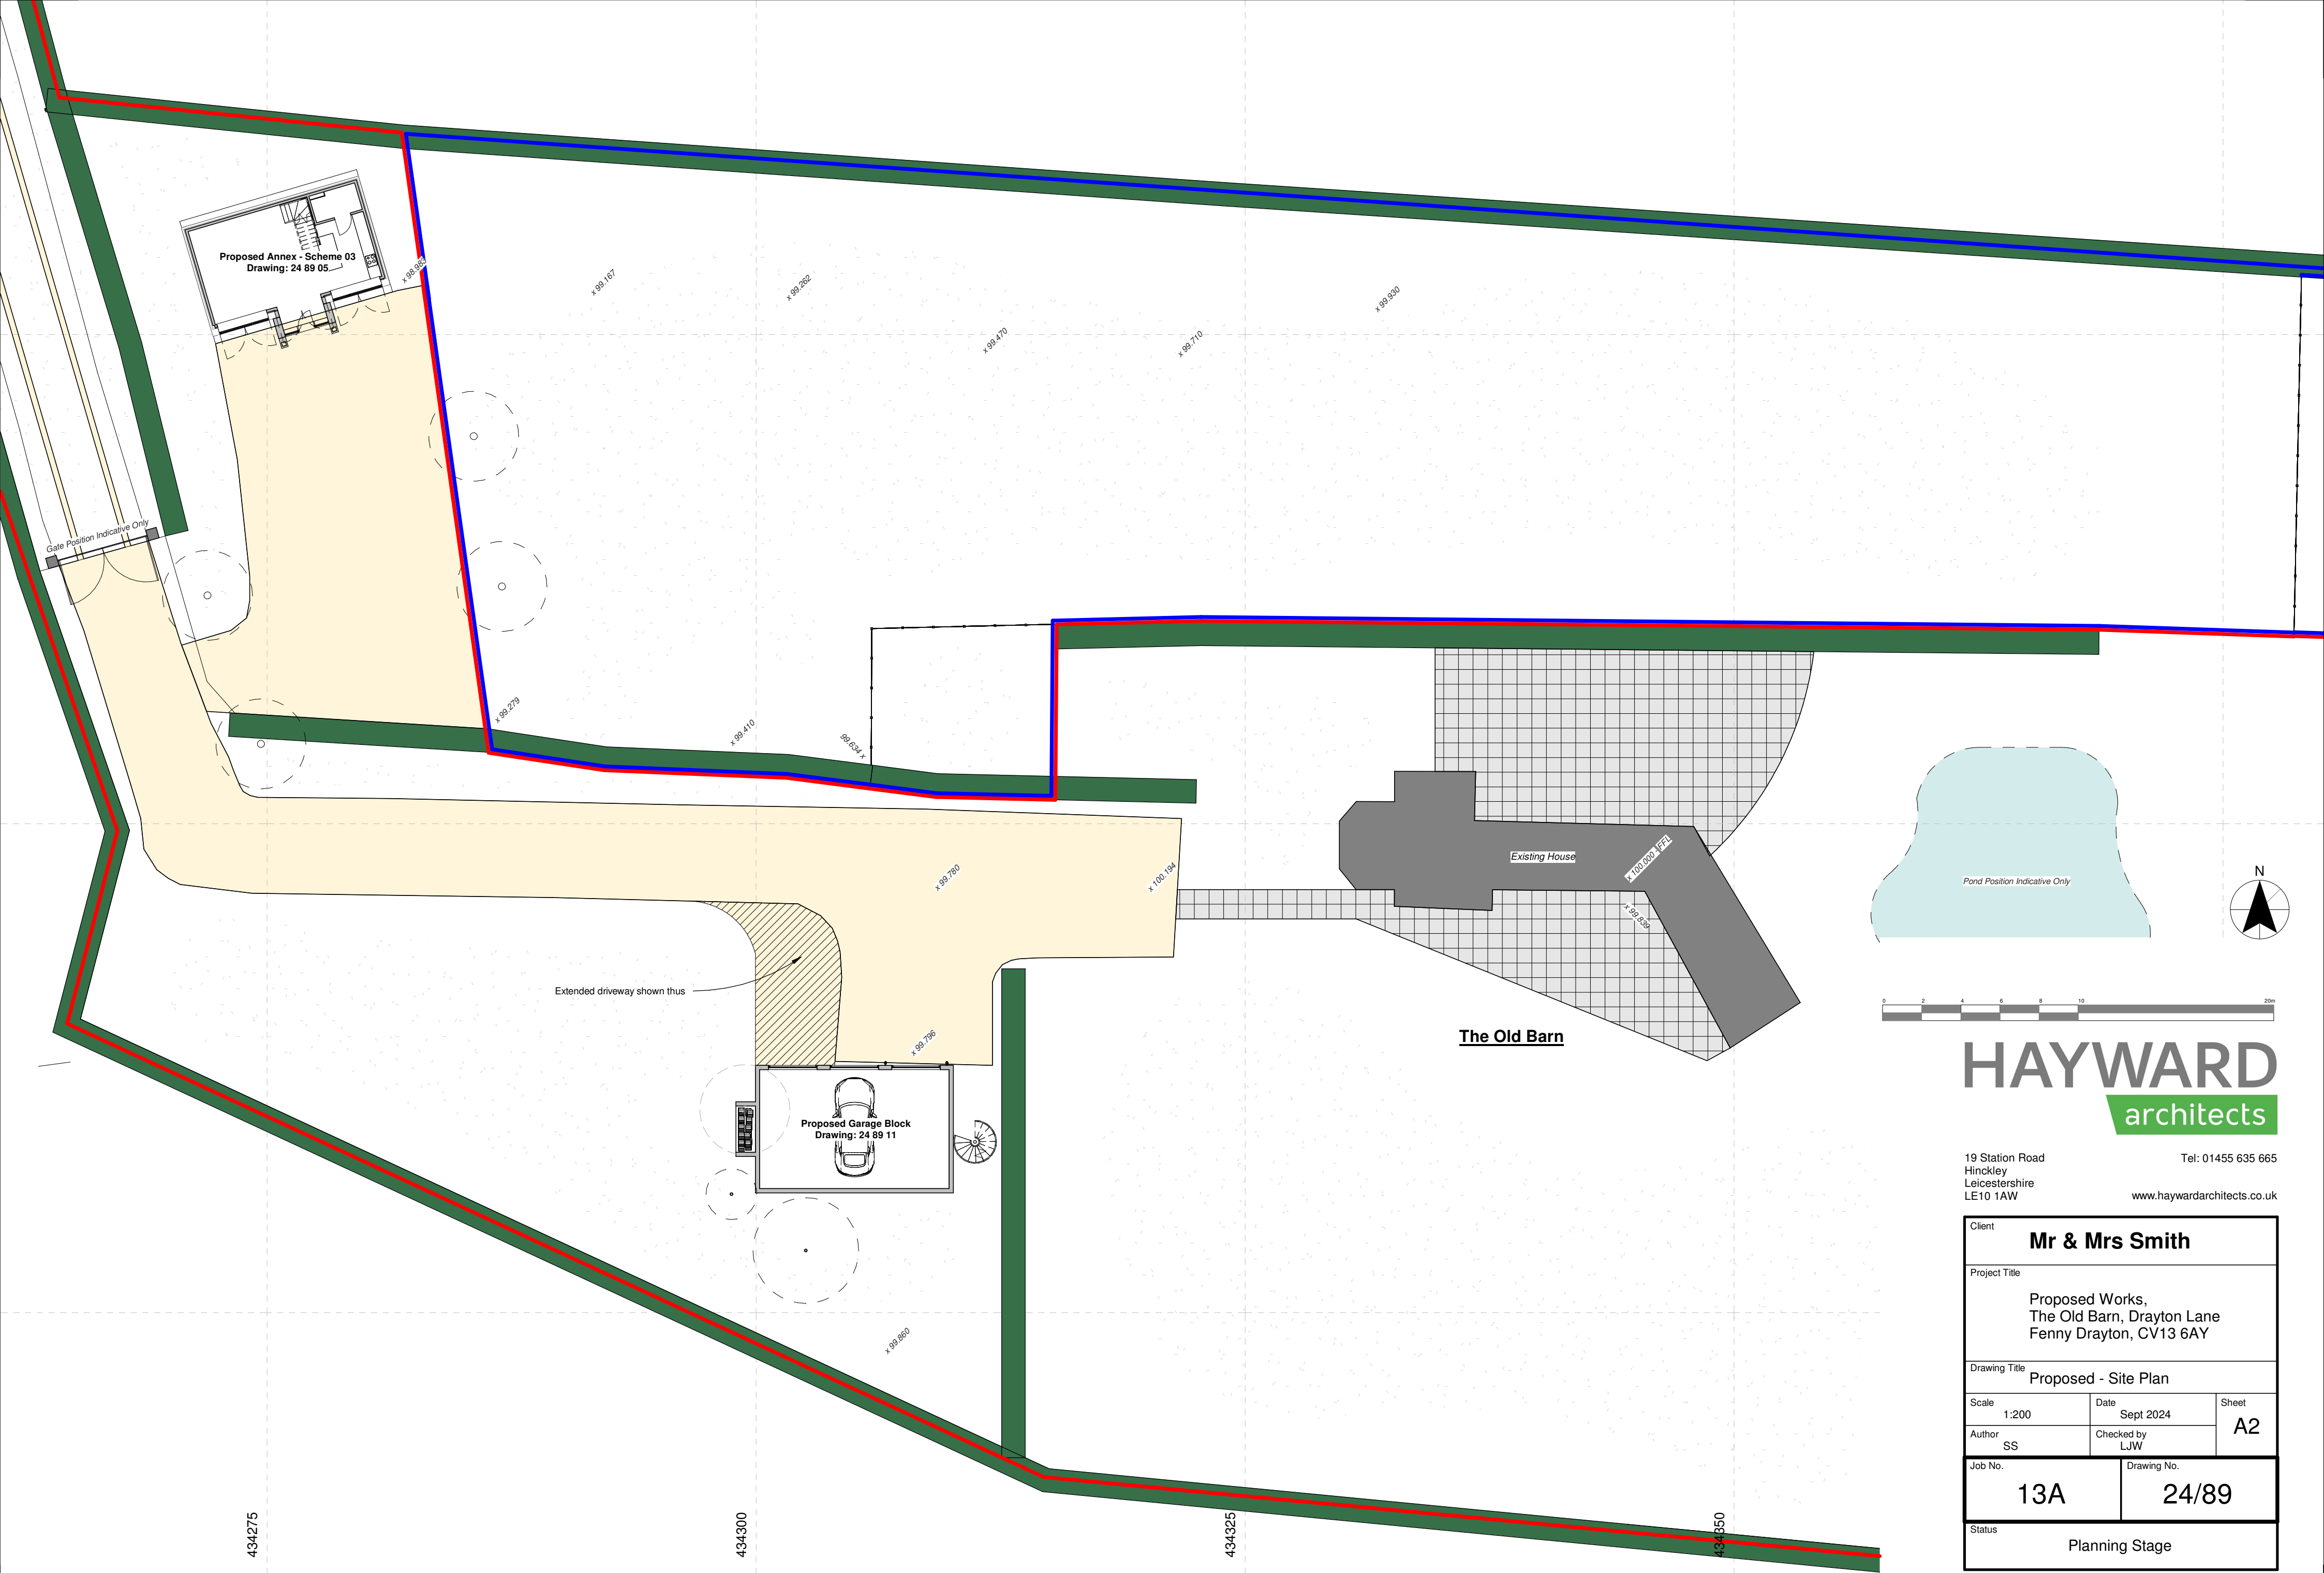

HAYWARD
architects

19 Station Road
Hinckley
Leicestershire
LE10 1AW

Tel: 01455 635 665
www.haywardarchitects.co.uk

Client Mr & Mrs Smith		
Project Title Proposed Works, The Old Barn, Drayton Lane Fenny Drayton, CV13 6AY		
Drawing Title Proposed - Site Plan		
Scale 1:200	Date Sept 2024	Sheet A2
Author SS	Checked by LJW	
Job No. 13A	Drawing No. 24/89	
Status Planning Stage		

THE COPYRIGHT OF THIS DRAWING IS VESTED IN HAYWARD ARCHITECTS LTD.
REPRODUCTION IN ANY FORM, EITHER IN WHOLE OR IN PART IS FORBIDDEN WITHOUT
THE PRIOR WRITTEN PERMISSION OF THE COPYRIGHT HOLDER. DO NOT SCALE FROM
DRAWING AND ONLY FIGURED DIMENSIONS ARE TO BE USED