




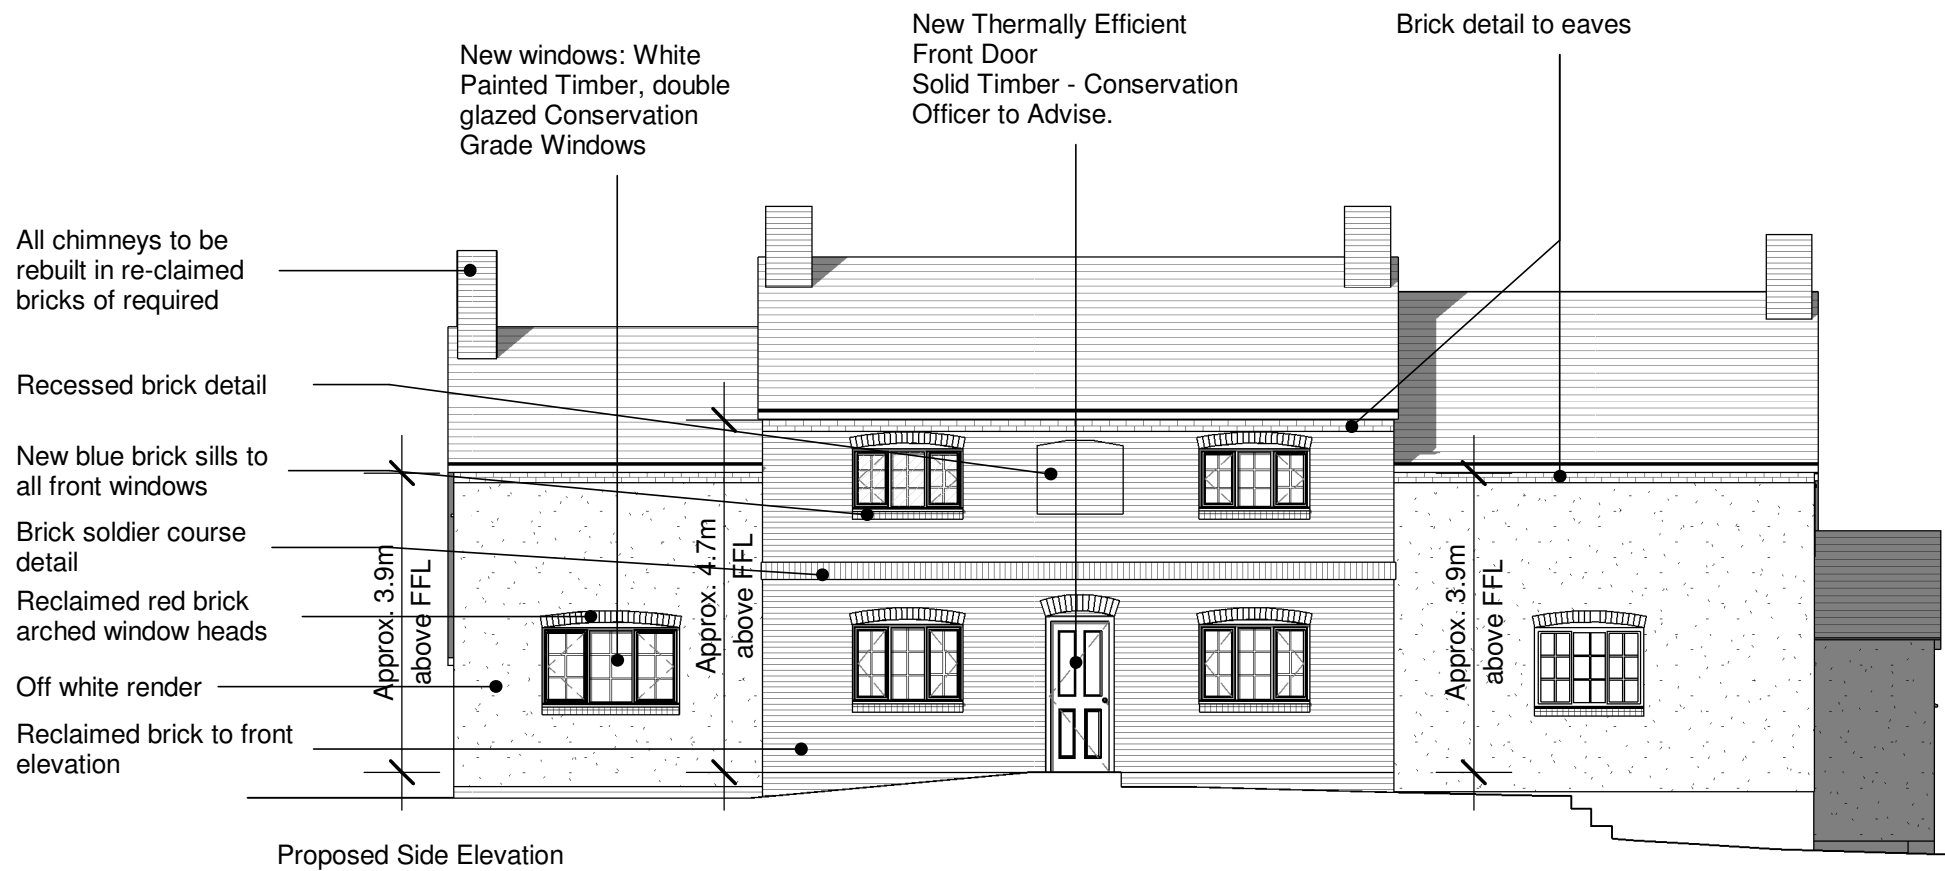


Proposed Side Elevation

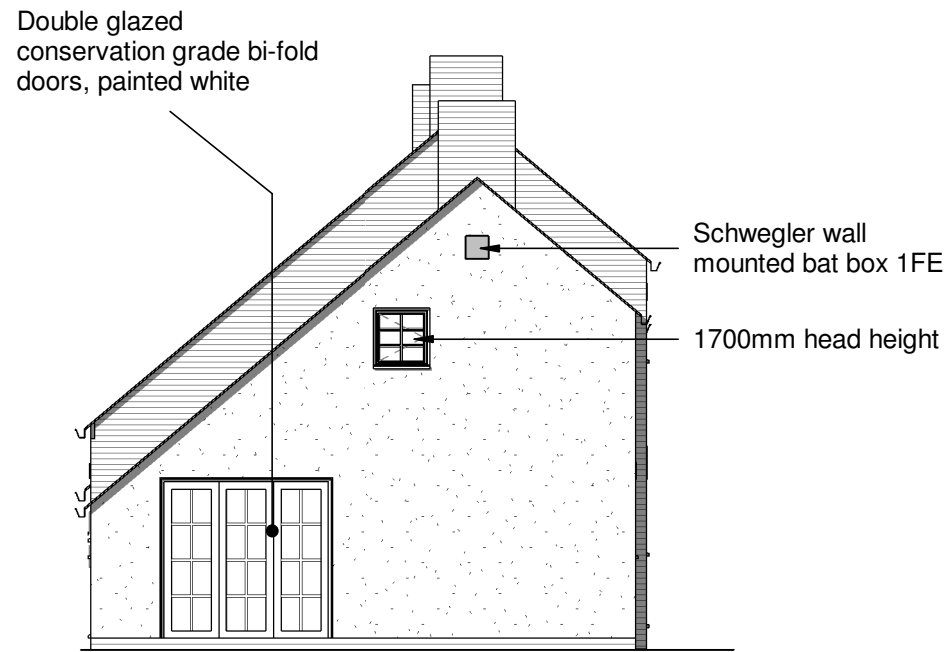


Proposed Rear Elevation

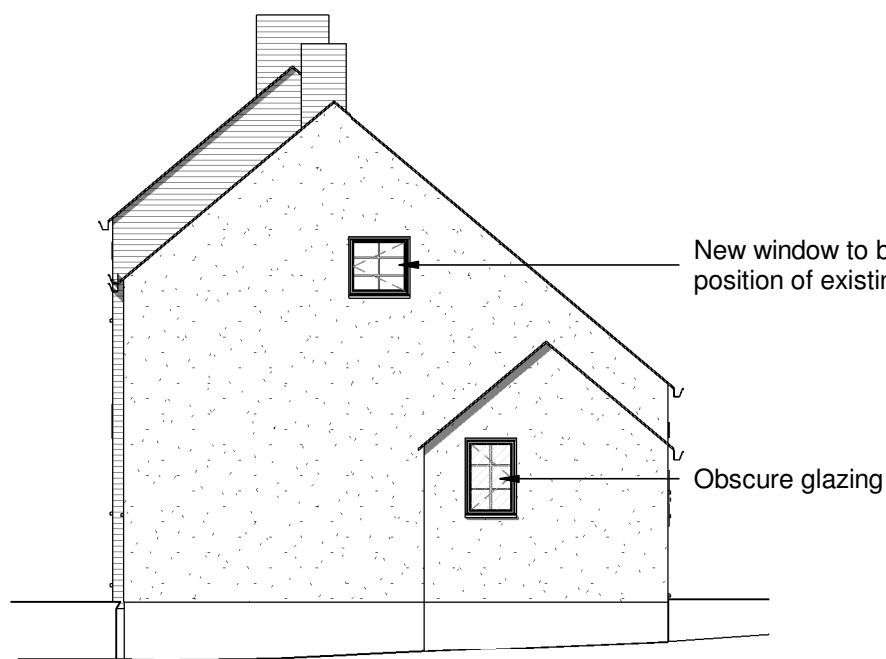


Proposed Front Elevation

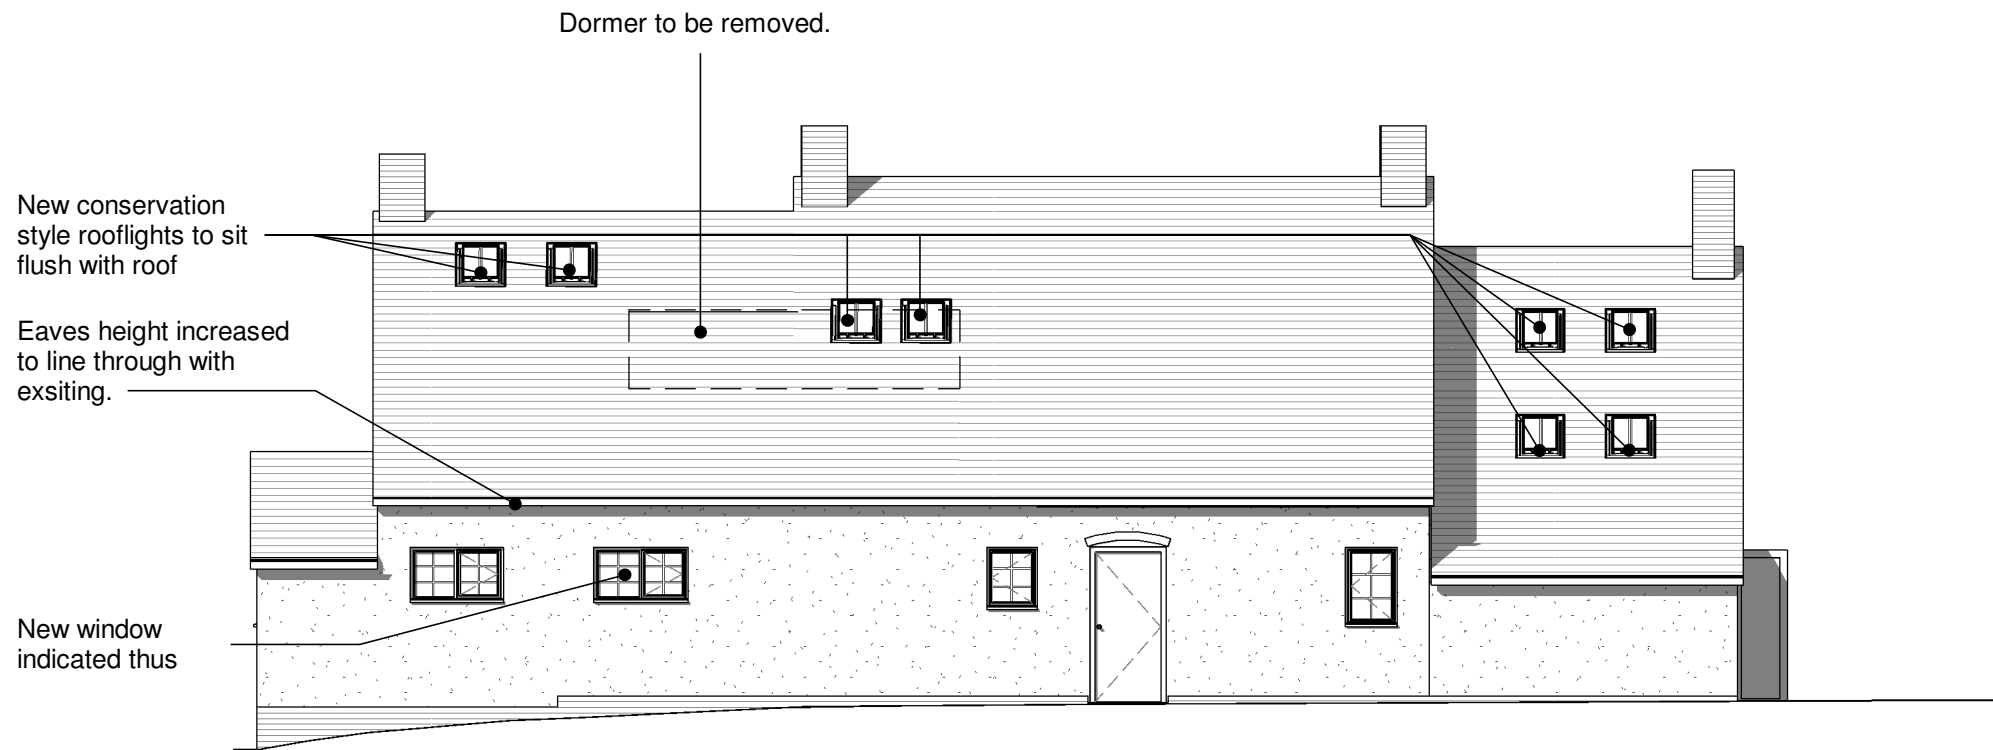

Proposed Side Elevation

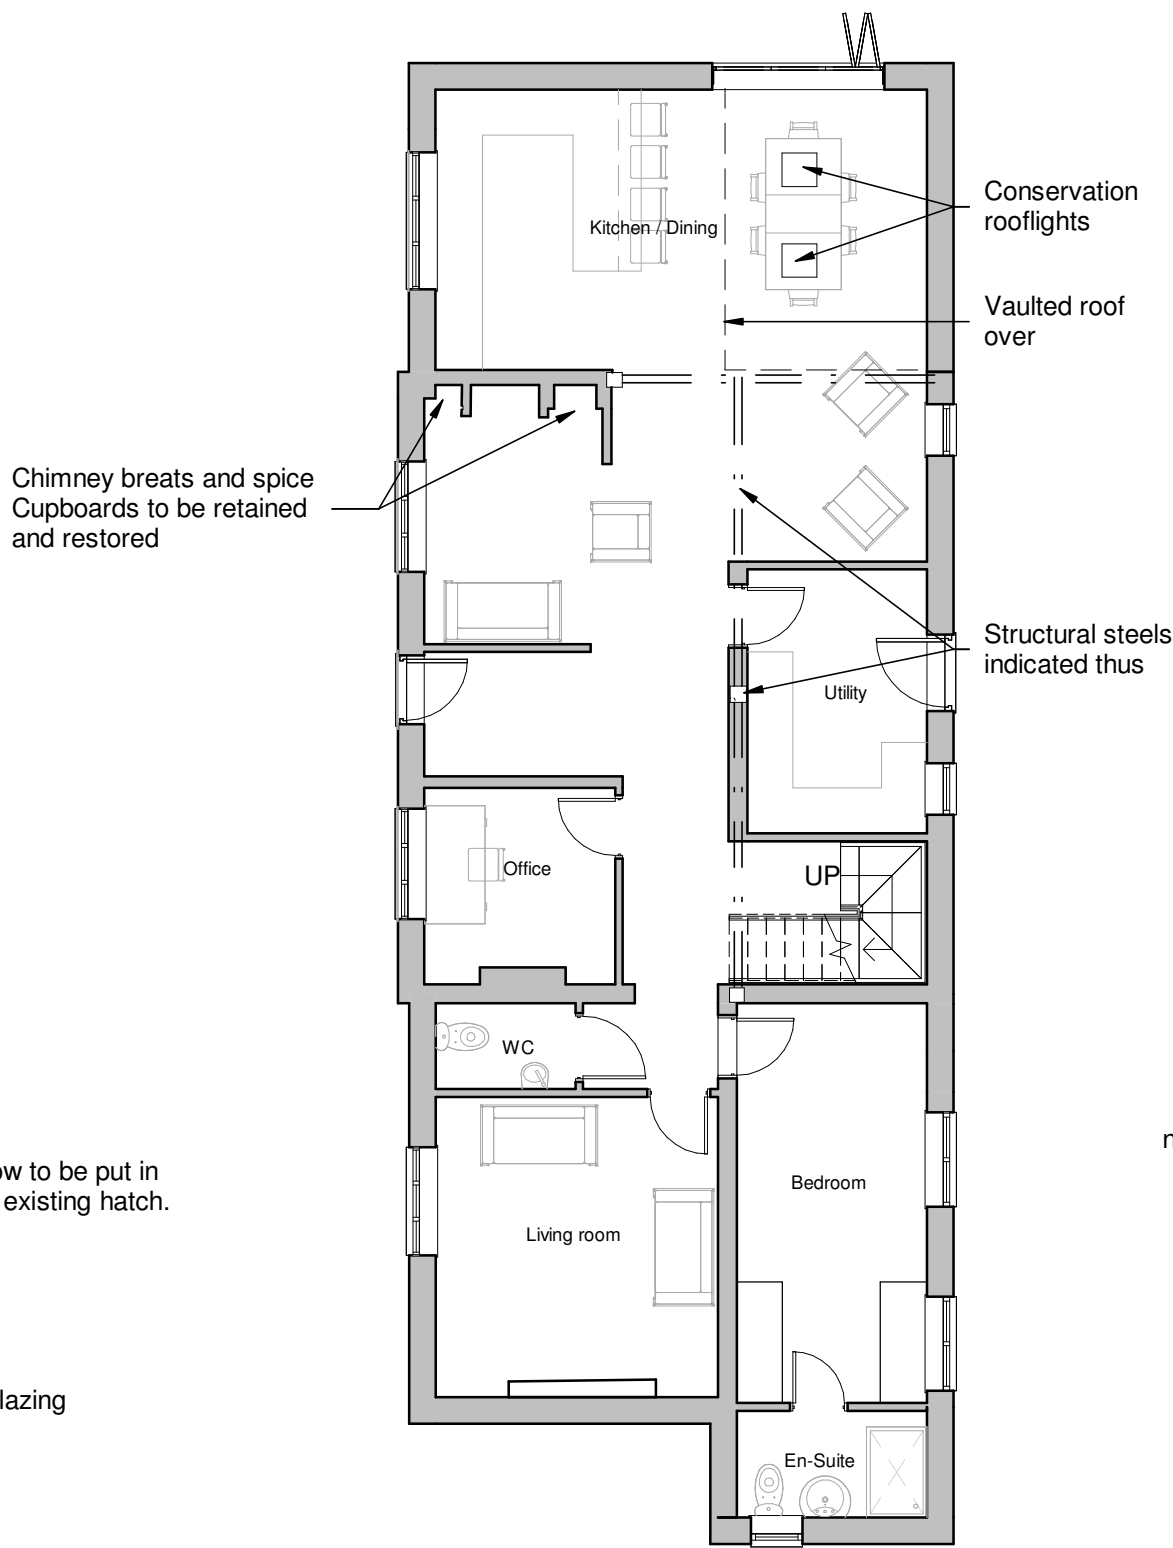

Proposed Ground Floor GA Plan

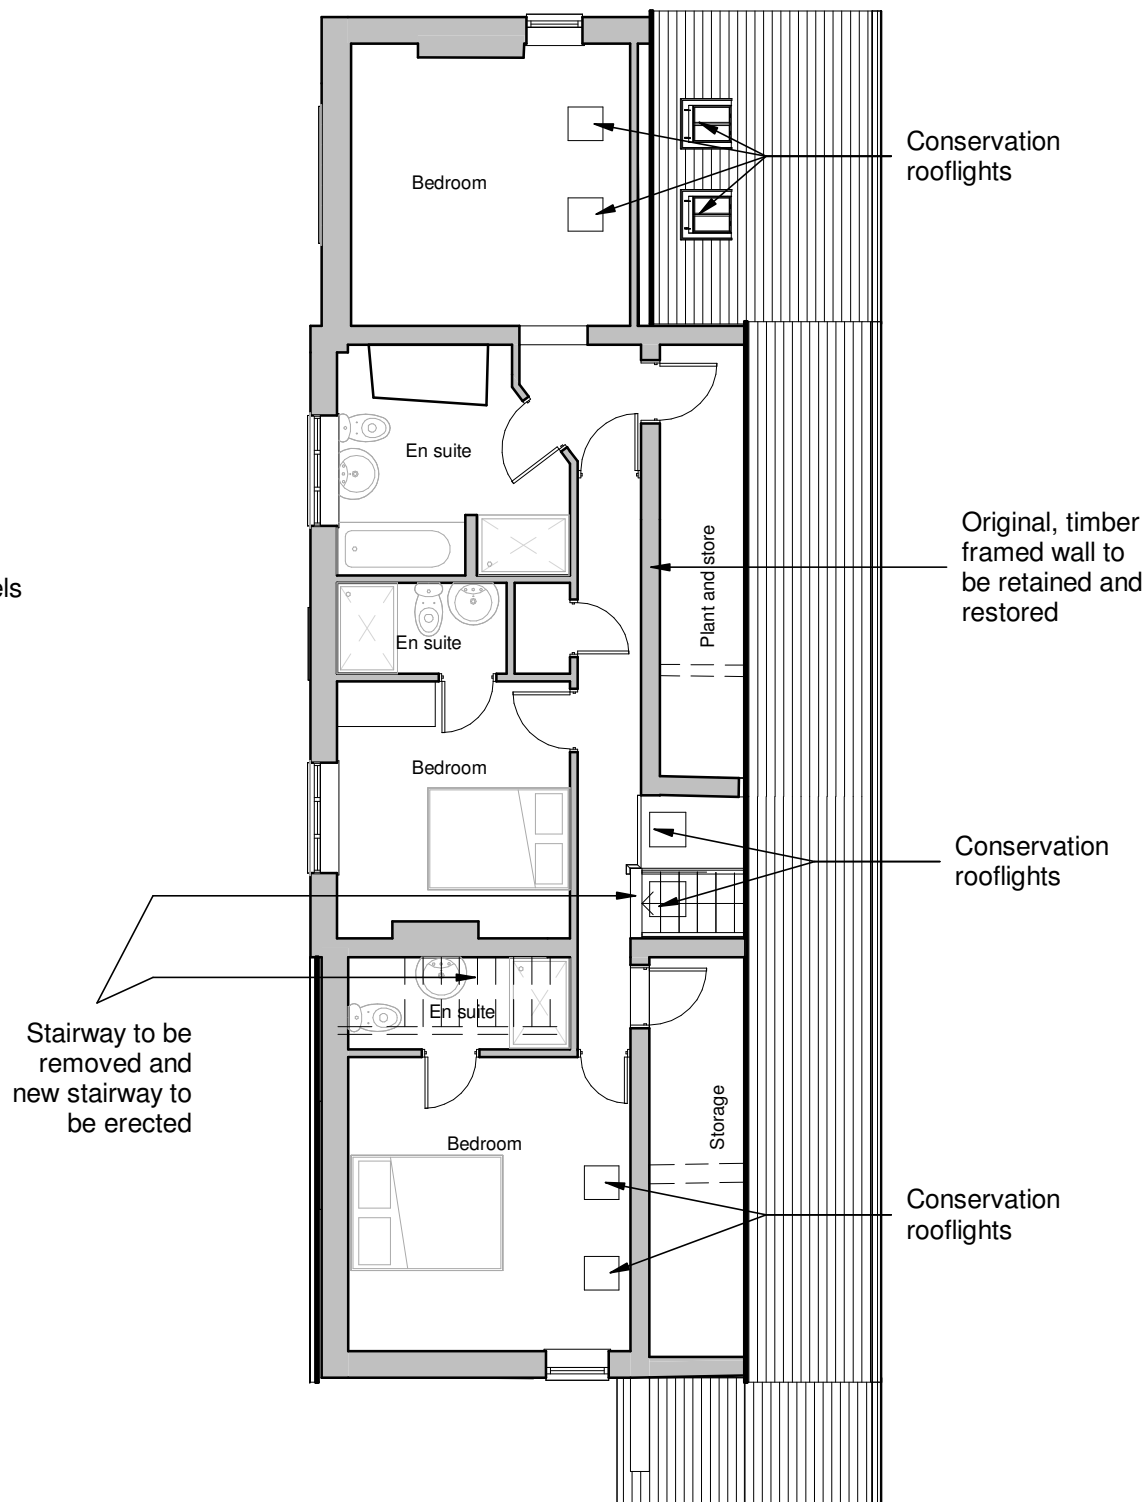

Proposed First Floor GA Plan

Rev.	Date	Description	By	Ckd
A	30/07/21	Replaced omitted door to top of stairs to access corridor	CB	-
B	31/08/21	Notation of upstairs bedroom updated. demonstration of beds in rooms	CB	-
C	12/07/23	Bat box added to rear elevation	ZLM	-
D	12/01/24	Render added to external walls. Internal layout amended	ZLM	-
E	18/01/24	Amendments to windows and additional notes added following site visit with conservation officer	ZLM	-
F	11/02/24	Amendments to layout and elevation following site visit with client	ZLM	-
G	14/02/24	Note added re. rooflights to be flush with roof	ZLM	-

Client Forsythe Estates NJ Limited			hayward ARCHITECTS LTD 	
Project Title Proposed Development Moore's Arms PH & Associated Outbuilding Norton Juxta Twycross				
Drawing Title Plot 1 - Proposed GA Plans and Elevations			19 Station Road Hinckley Leicestershire LE10 1AW Tel: 01455 635 665 Fax: 01455 618 971 www.hayward-architects.co.uk	
Scale 1:100 @ A2	Date JULY 2021	Sheet A2	Job No. 19/116	Drawing No. 08g
Author CB	Checked by ZM			
THE COPYRIGHT OF THIS DRAWING IS VESTED IN HAYWARD ARCHITECTS LTD. REPRODUCTION IN ANY FORM, EITHER IN WHOLE OR IN PART IS FORBIDDEN WITHOUT THE PRIOR WRITTEN PERMISSION OF THE COPYRIGHT HOLDER. DO NOT SCALE FROM DRAWING AND ONLY FIGURED DIMENSIONS ARE TO BE USED.			Status PLANNING	