
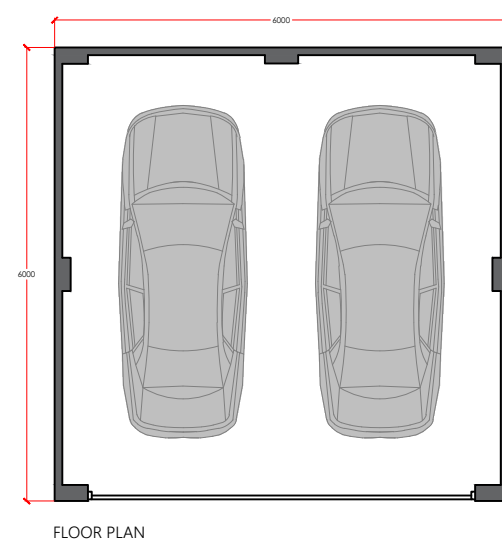
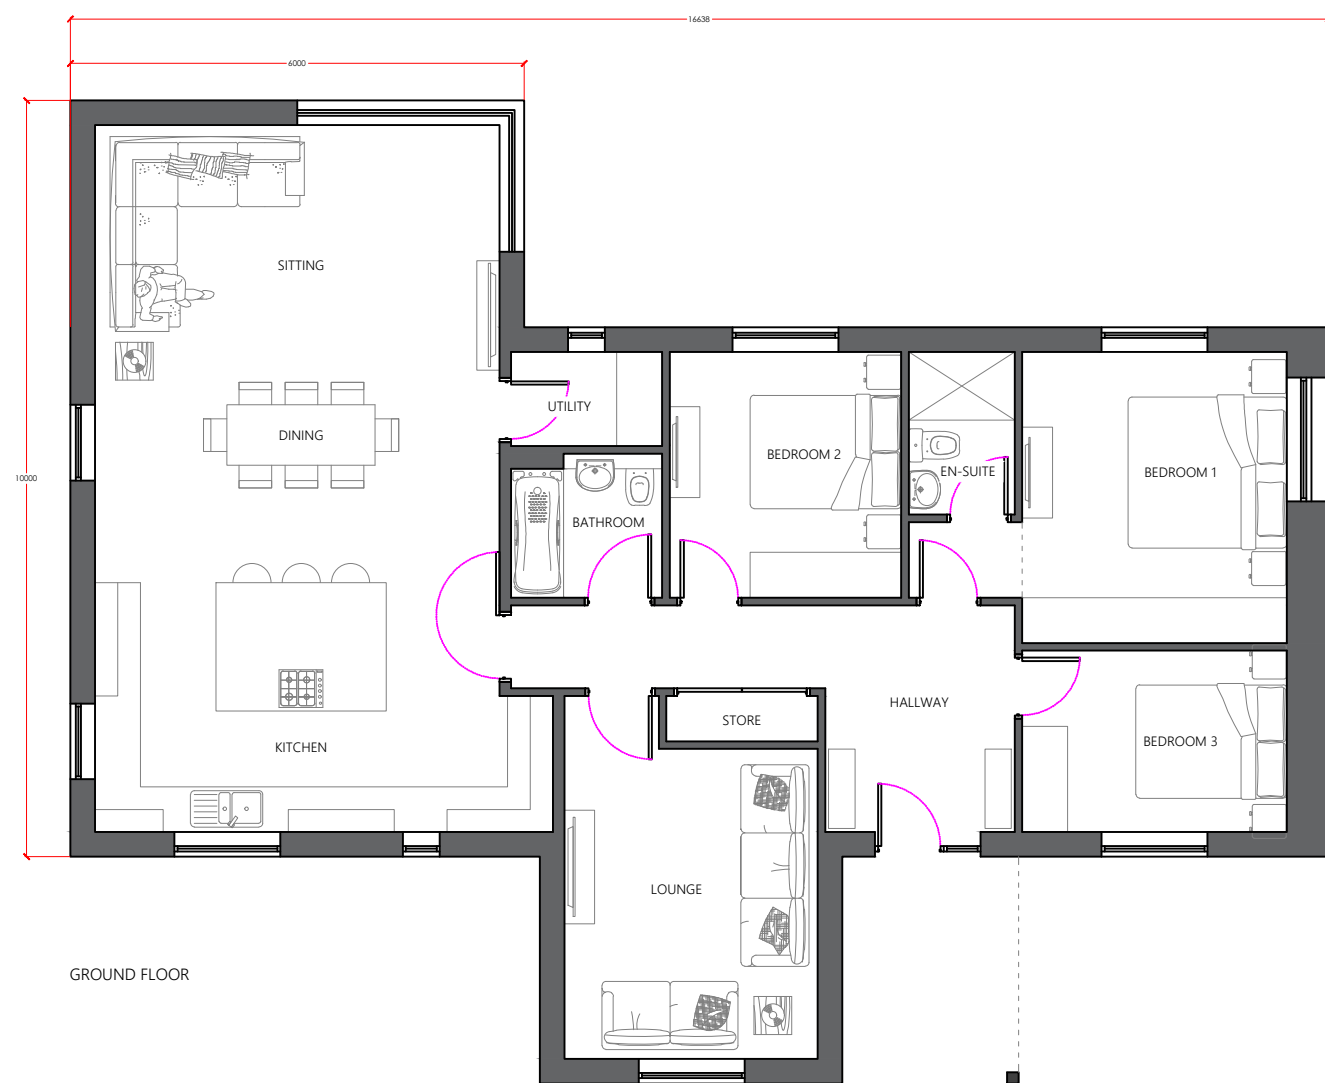



Actual Size.
0 10mm

NOTES:
All works to be carried out in accordance with the current Building Regulations, British Standards and Codes of Practice and to the satisfaction of the Local Authority Building Inspector.

All dimensions are to be checked on site prior to the commencement of the works. Any discrepancies to be reported prior to the commencement of the relevant works. Do not scale off this drawing.

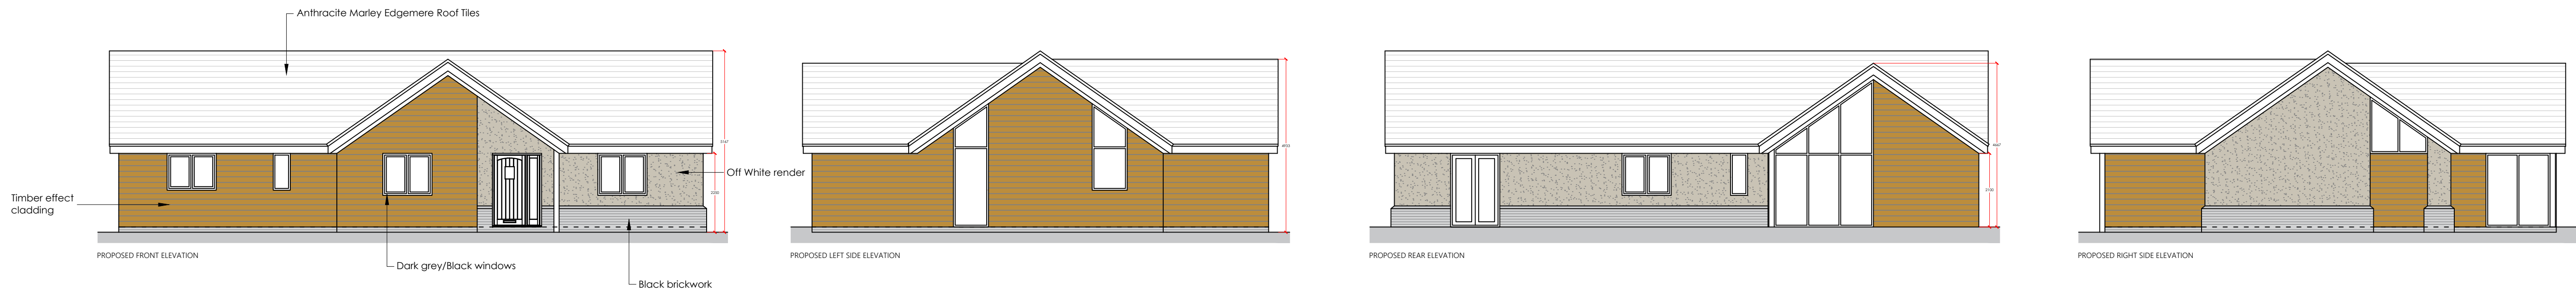

MATERIALS AND SPECIFICATION (Condition 3)

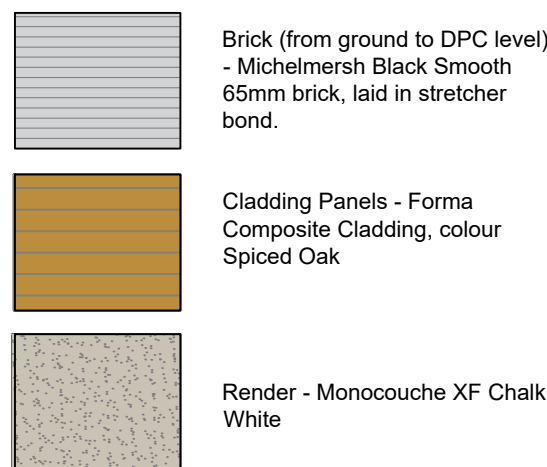

REV:	DATE:	DESCRIPTION:	BY:
 COVEST ARCHITECTURE			
PROJECT: Proposed New Build			
DRAWING TITLE: Bungalow - Proposed Floor Plans and Elevations			
PROJECT ADDRESS: 21 Sapcote Road			
CLIENT: Everton			
DATE: 28/10/2021	SCALE: NTS	FORMAT: A1	
DRAWN: AT	DRG NO: C / 004	REVISION: A	
CHECKED:			
APPROVED:			