




1. Drawings copyright of © Architectural Vistadesigns Ltd
2. Drawings not to be used without written consent.
3. Drawings should not be used for the purpose of construction or working drawings.
4. Drawings are for information only and do not constitute an offer of any service.
5. All dimensions must be checked and verified on site before commencing works.
6. OS data may have been used for the purpose of a Planning submission.
7. Do not scale from the drawings.

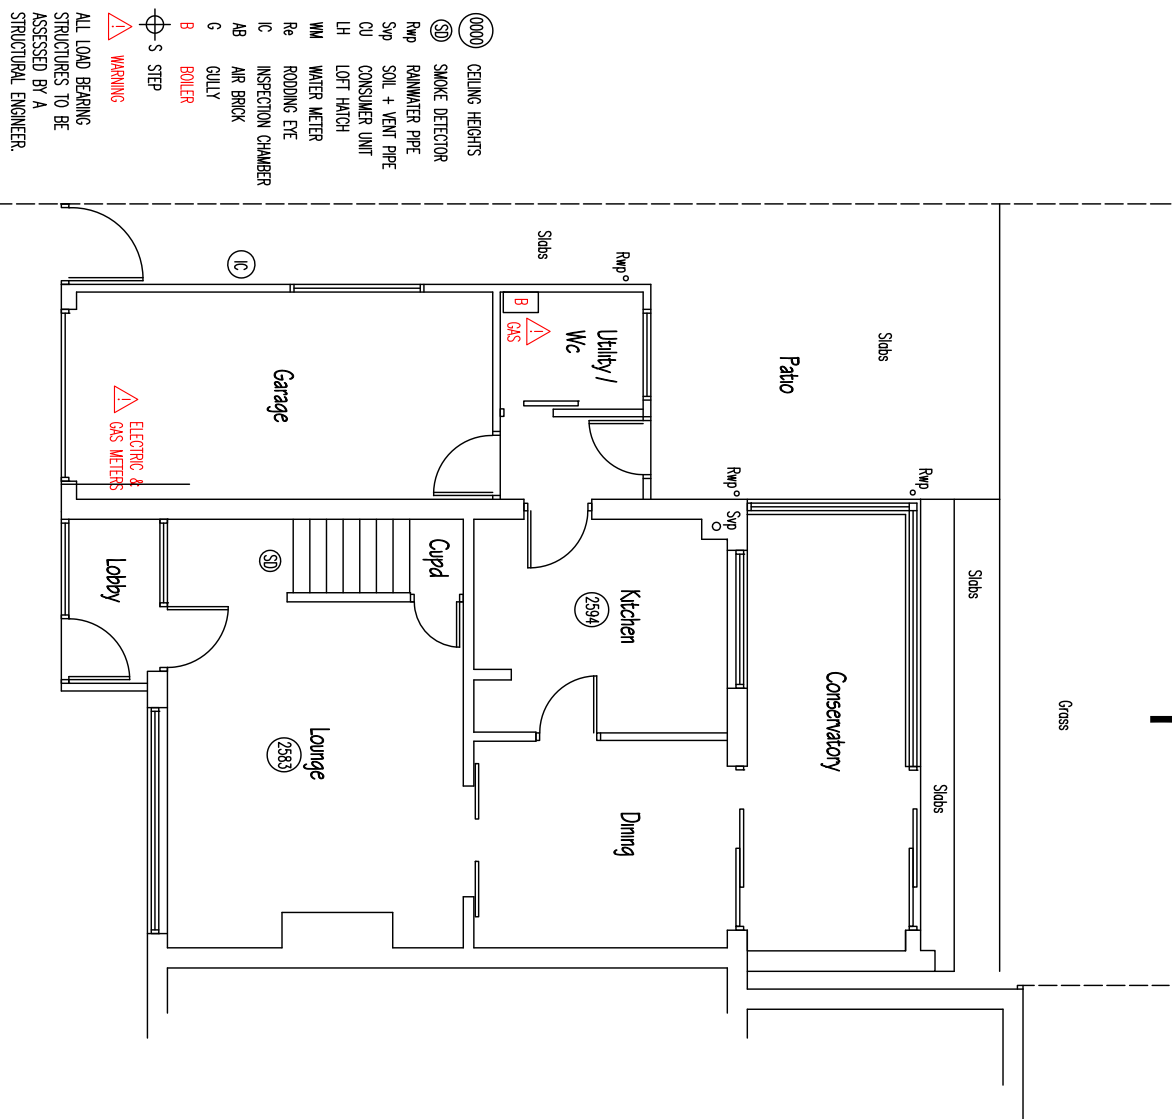


EXISTING GROUND FLOOR PLAN

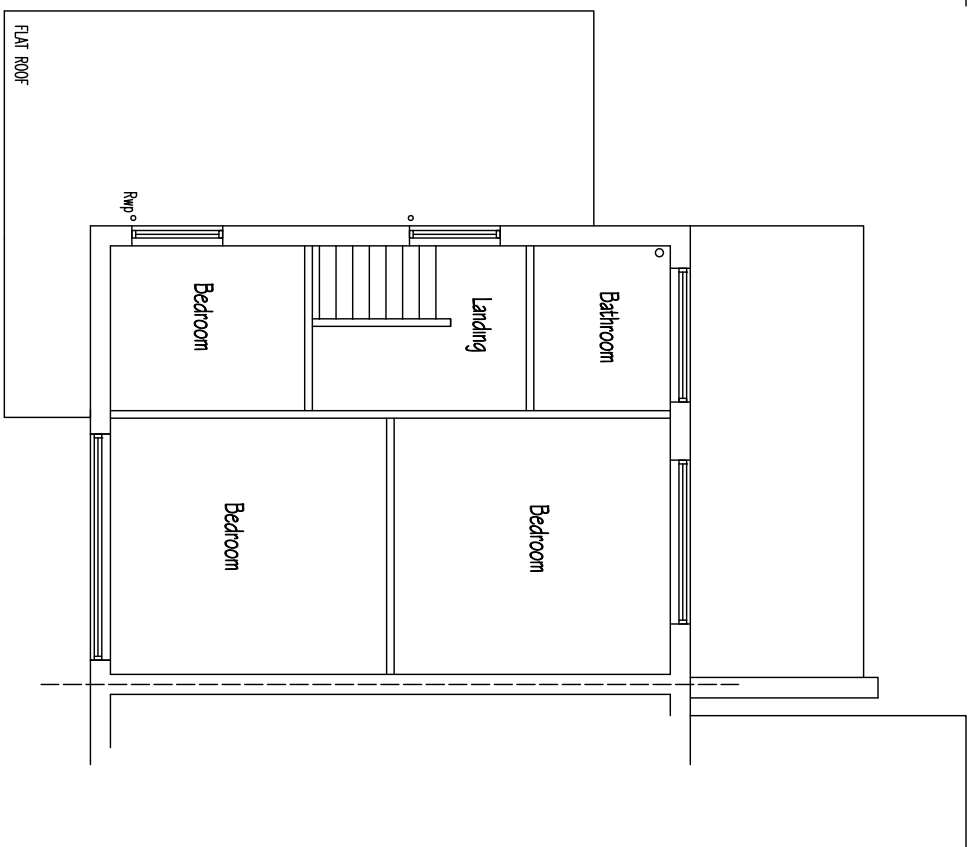


EXISTING SECOND FLOOR PLAN

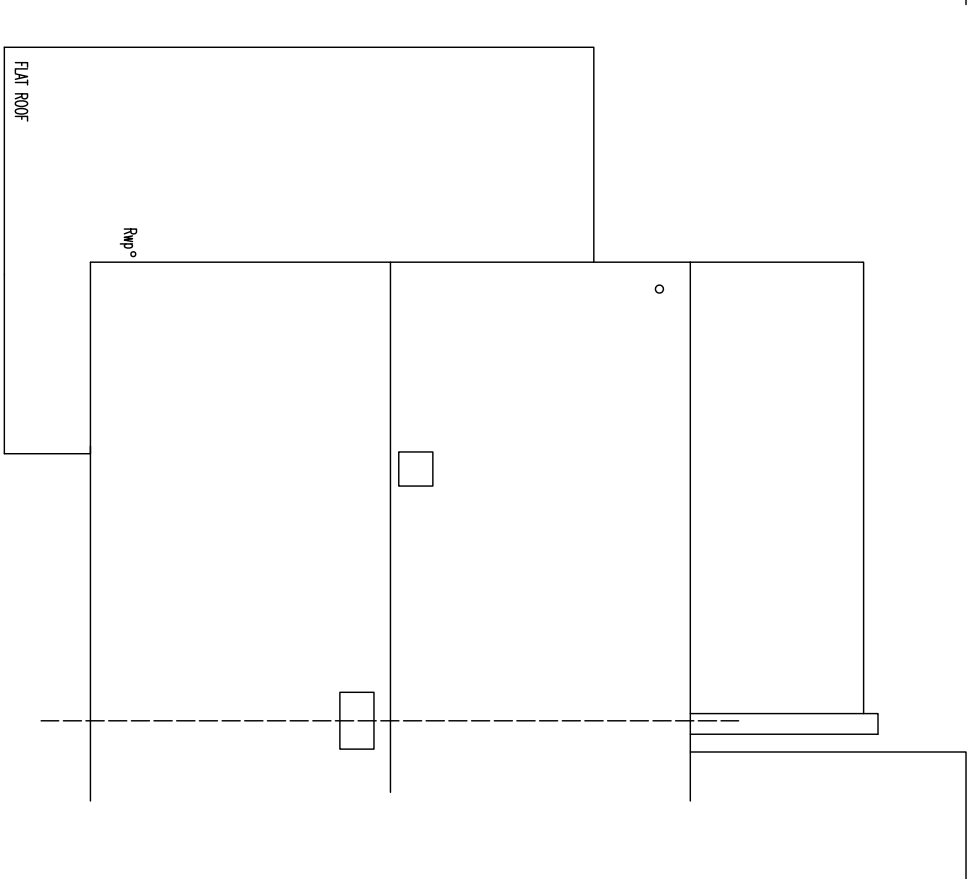


EXISTING ROOF PLAN

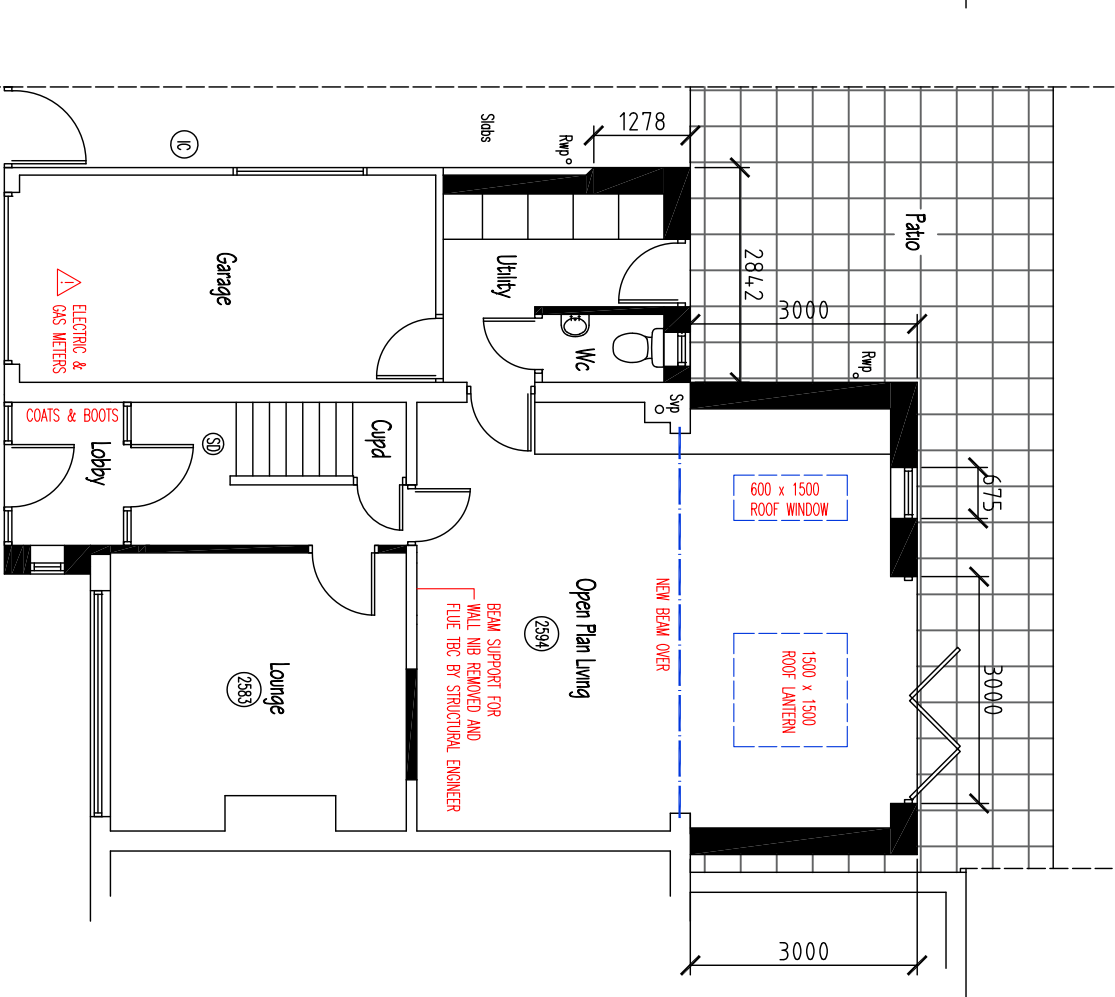


PROPOSED GROUND FLOOR PLAN

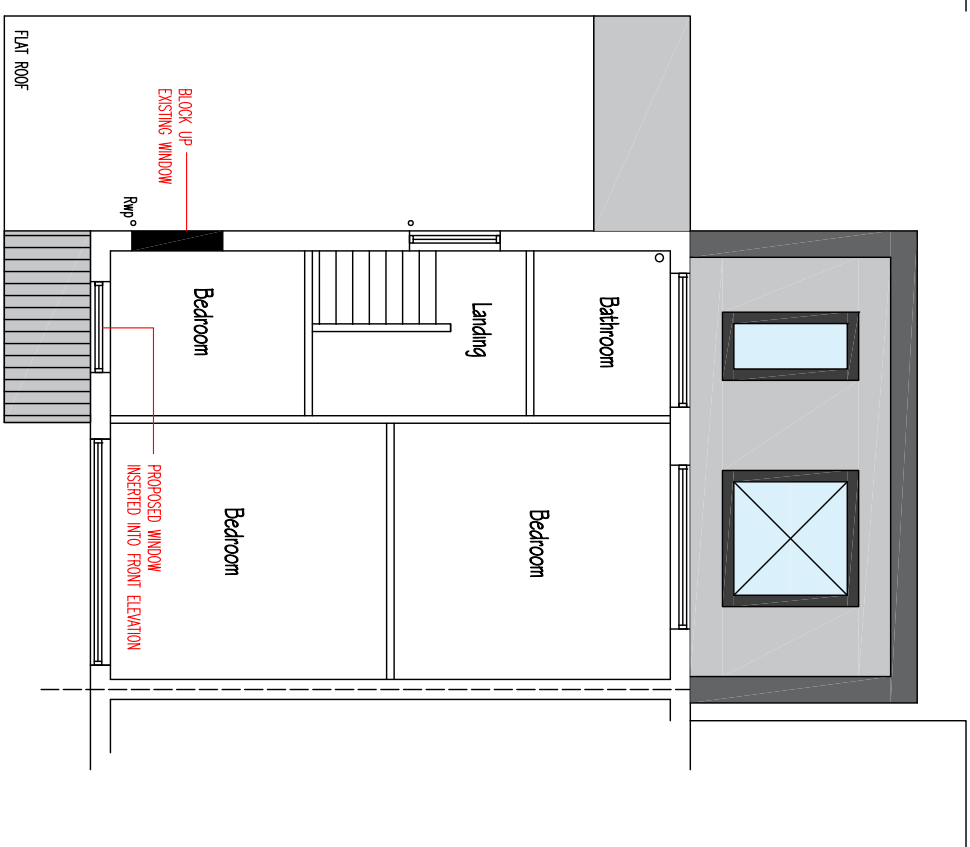


PROPOSED SECOND FLOOR PLAN

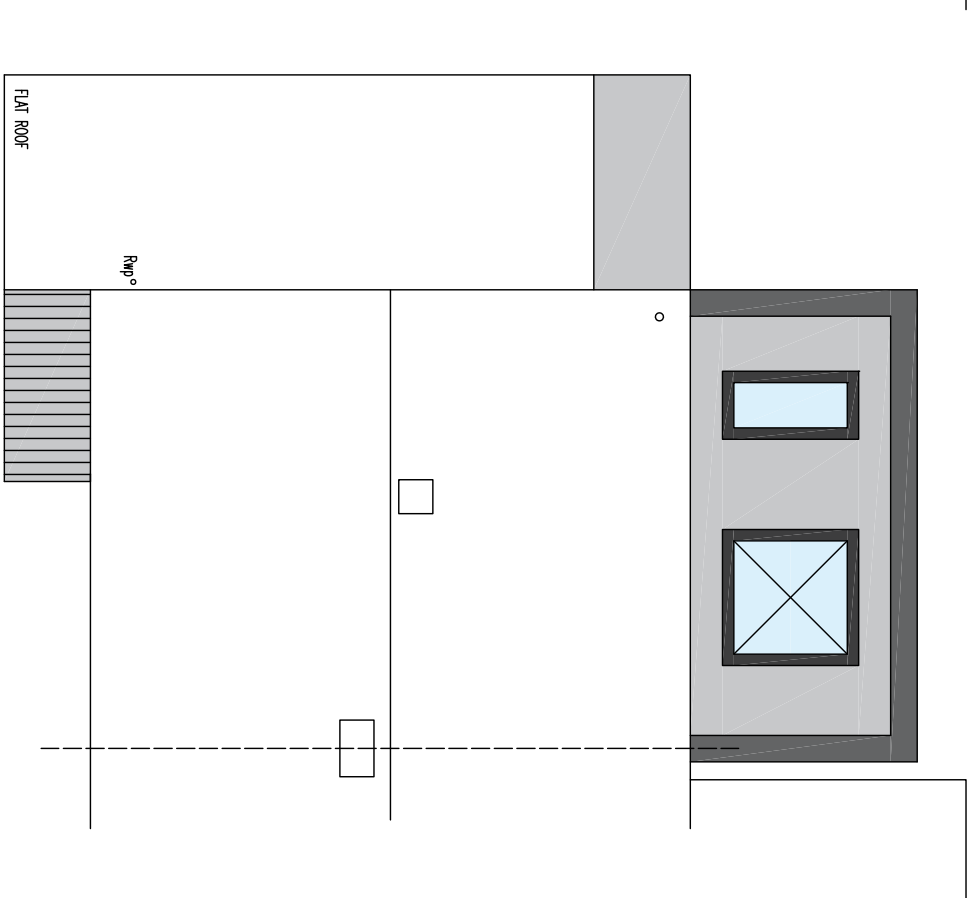


PROPOSED ROOF PLAN

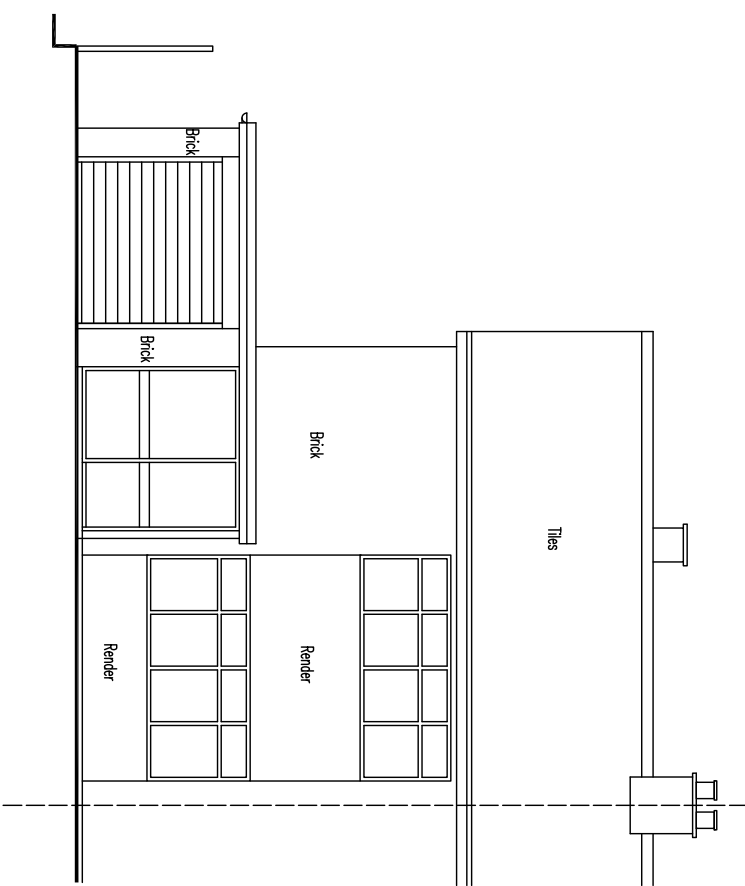


EXISTING FRONT ELEVATION

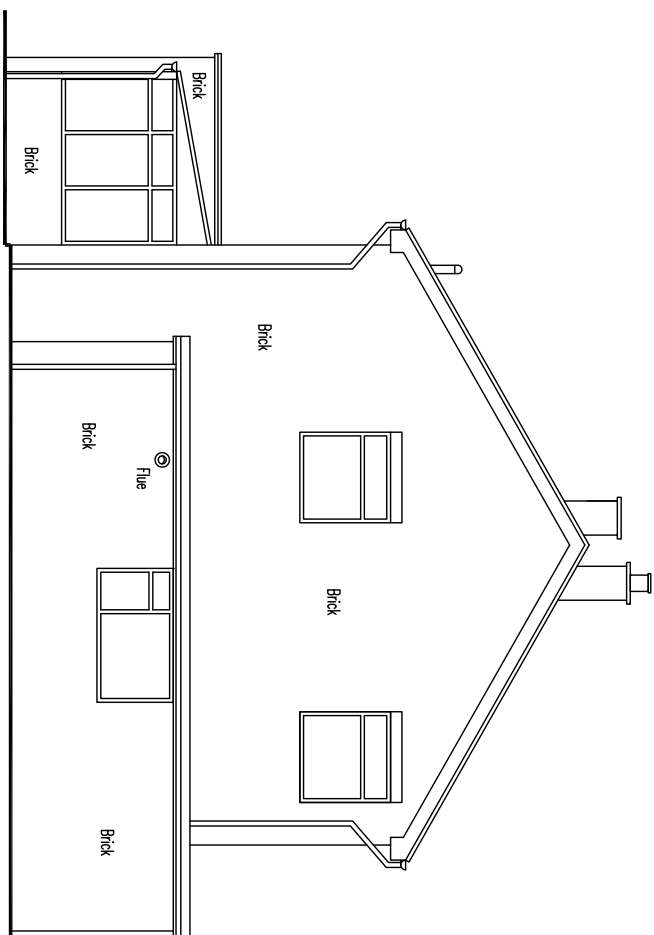


EXISTING SIDE ELEVATION

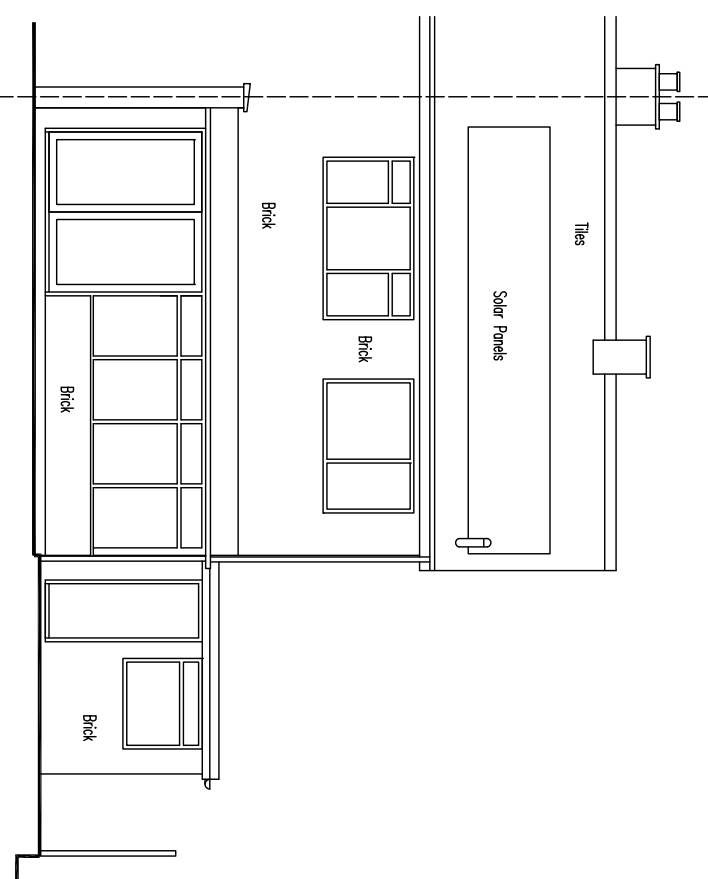


EXISTING REAR ELEVATION

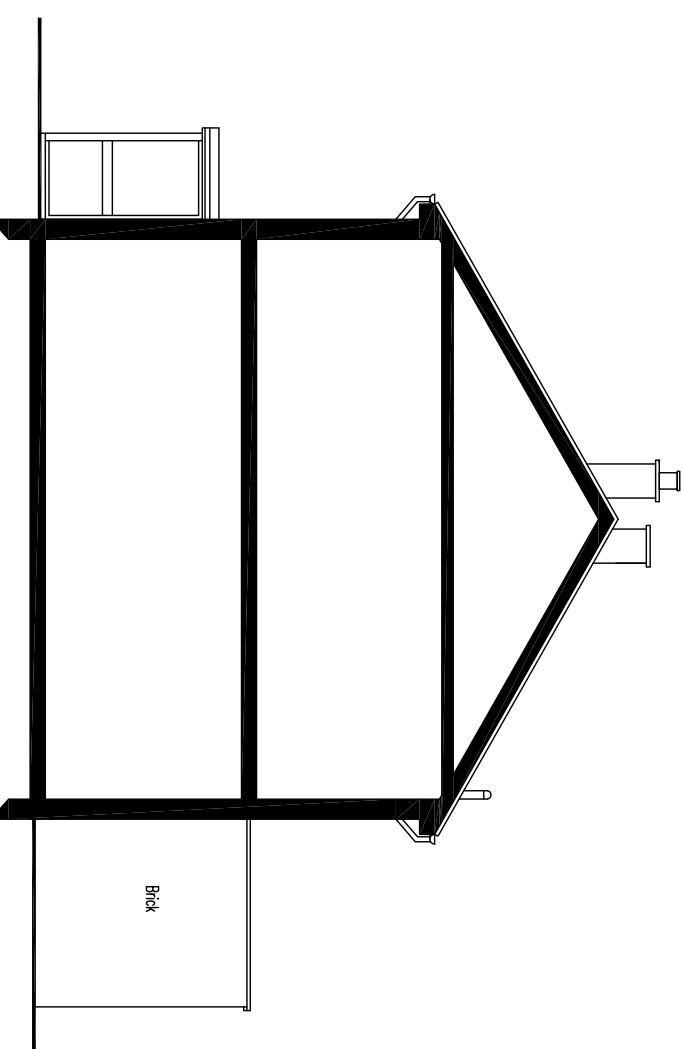


EXISTING SIDE ELEVATION

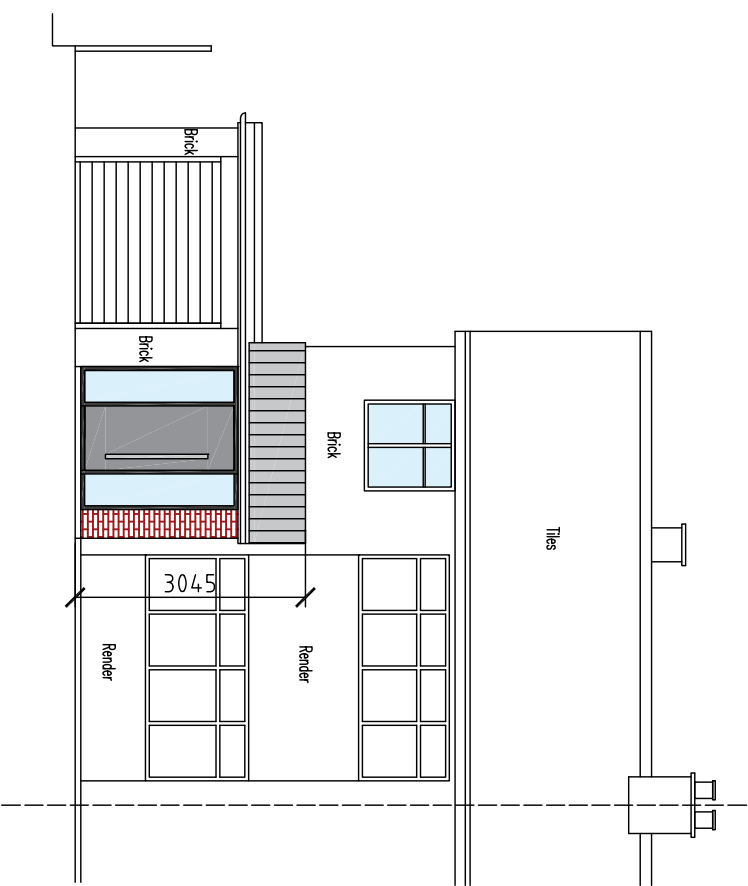


PROPOSED FRONT ELEVATION

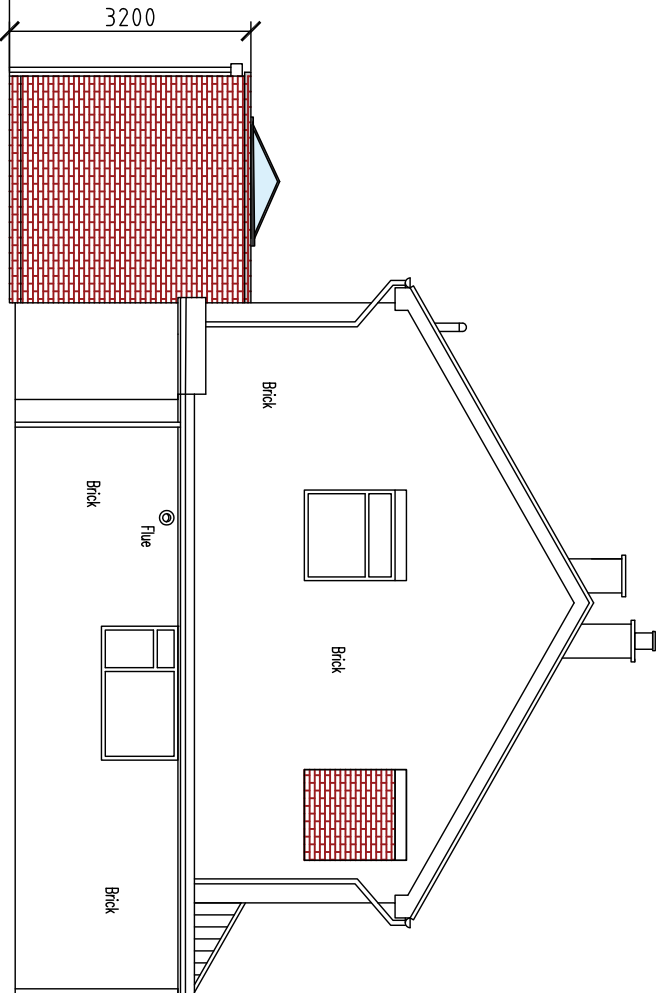



PROPOSED SIDE ELEVATION

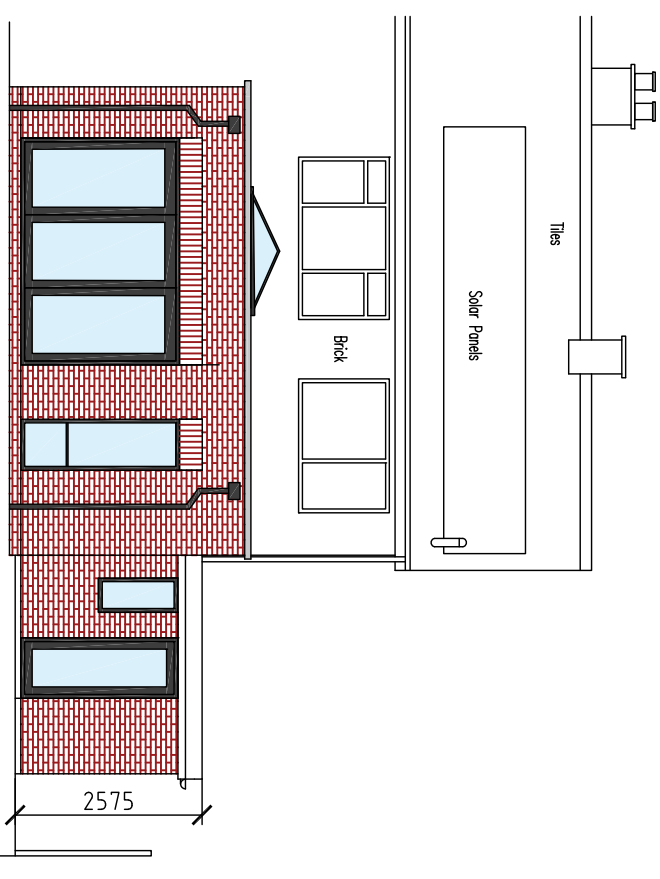


PROPOSED REAR ELEVATION

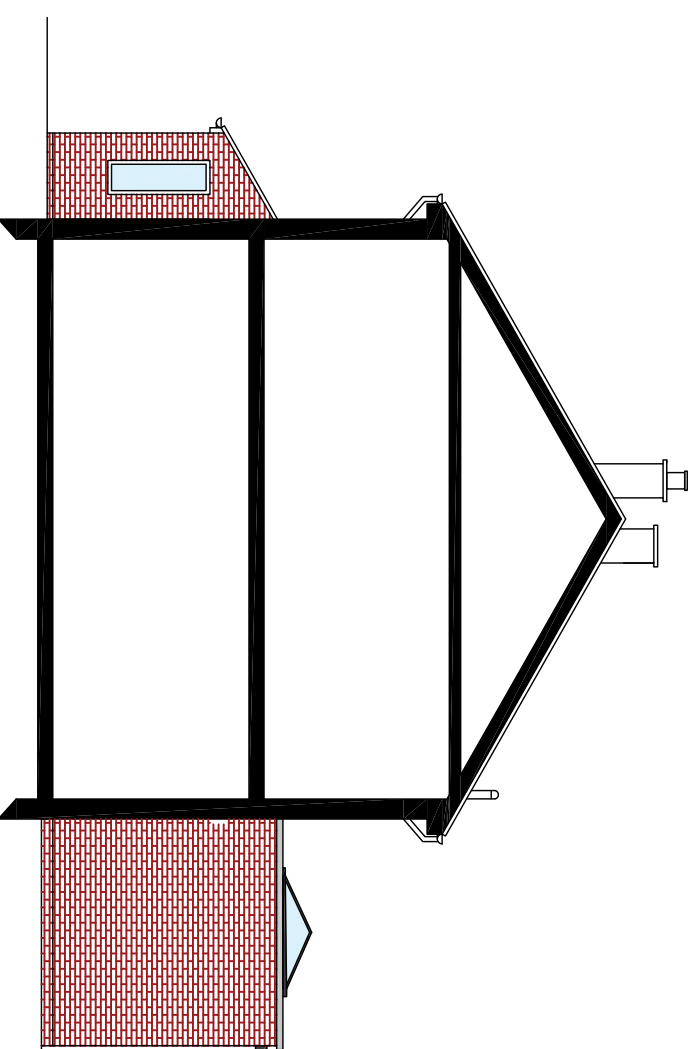

PROPOSED SIDE ELEVATION

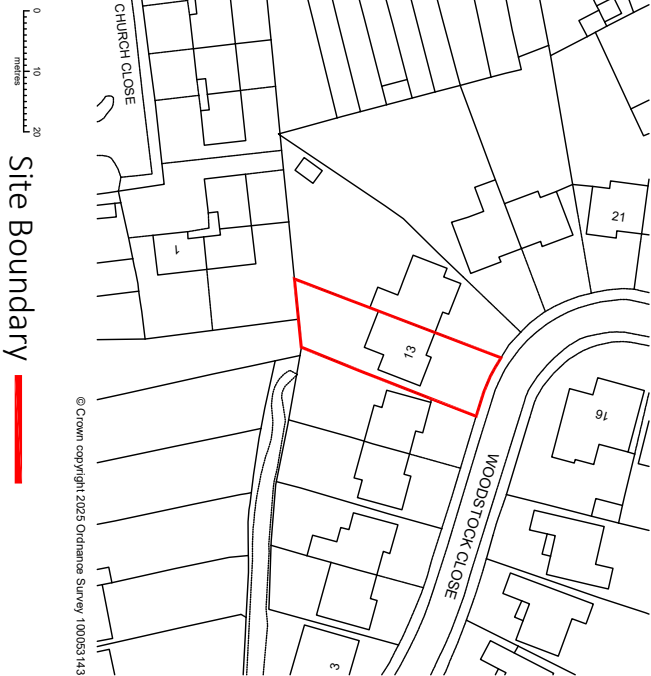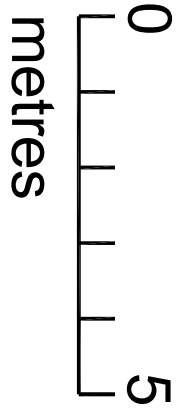


LOCATION PLAN - 1:1250

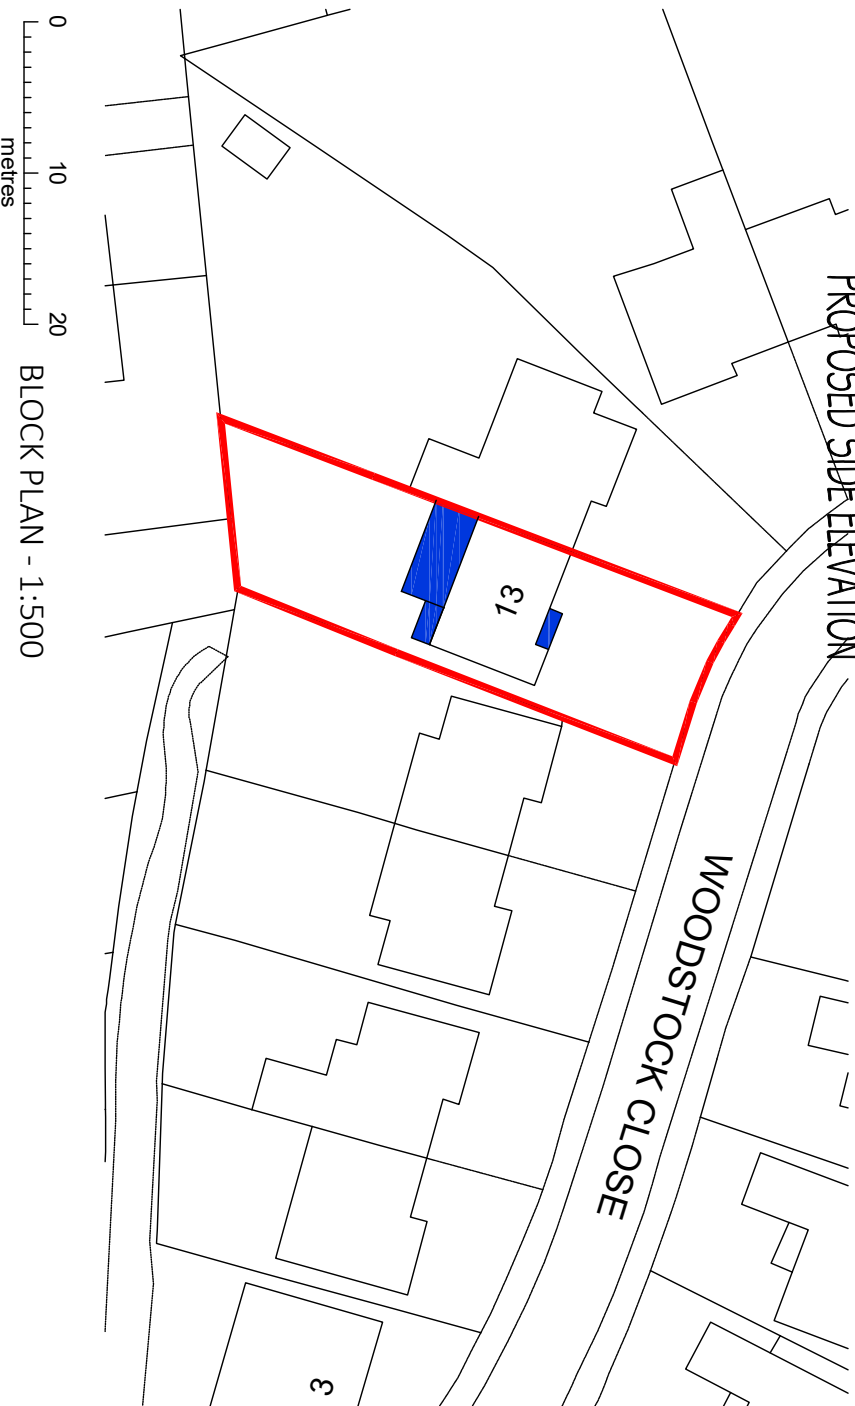

BLOCK PLAN - 1:500

Revisions		
Rev.	Date	Comments

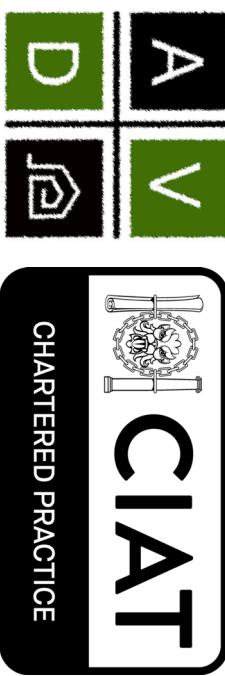

ArchitecturalVistadesigns Ltd
a: The Paddock, 118 Paddock Way, Hindley, Leics LE10 0BZ
m: 0785 453 2584 t: 01455 698 839

w: www.architecturalvistadesigns.co.uk
e: studio@architecturalvistadesigns.co.uk

Client: Nicholas Newman
Dwg Status: PLANNING

Dwg: Existing / Proposed Plans and Elevations

Project: Proposed Rear extensions and Proposed Lean-to Porch
Roof at No. 13 Woodstock Close, Bunting LE10 2EG

Scale: 1:100, 1:500 1:1250 @ A1

Date: 14.10.2025

Drawn By: map

Dwg No.

AVD-927-WCB-PL01

Rev.

A