




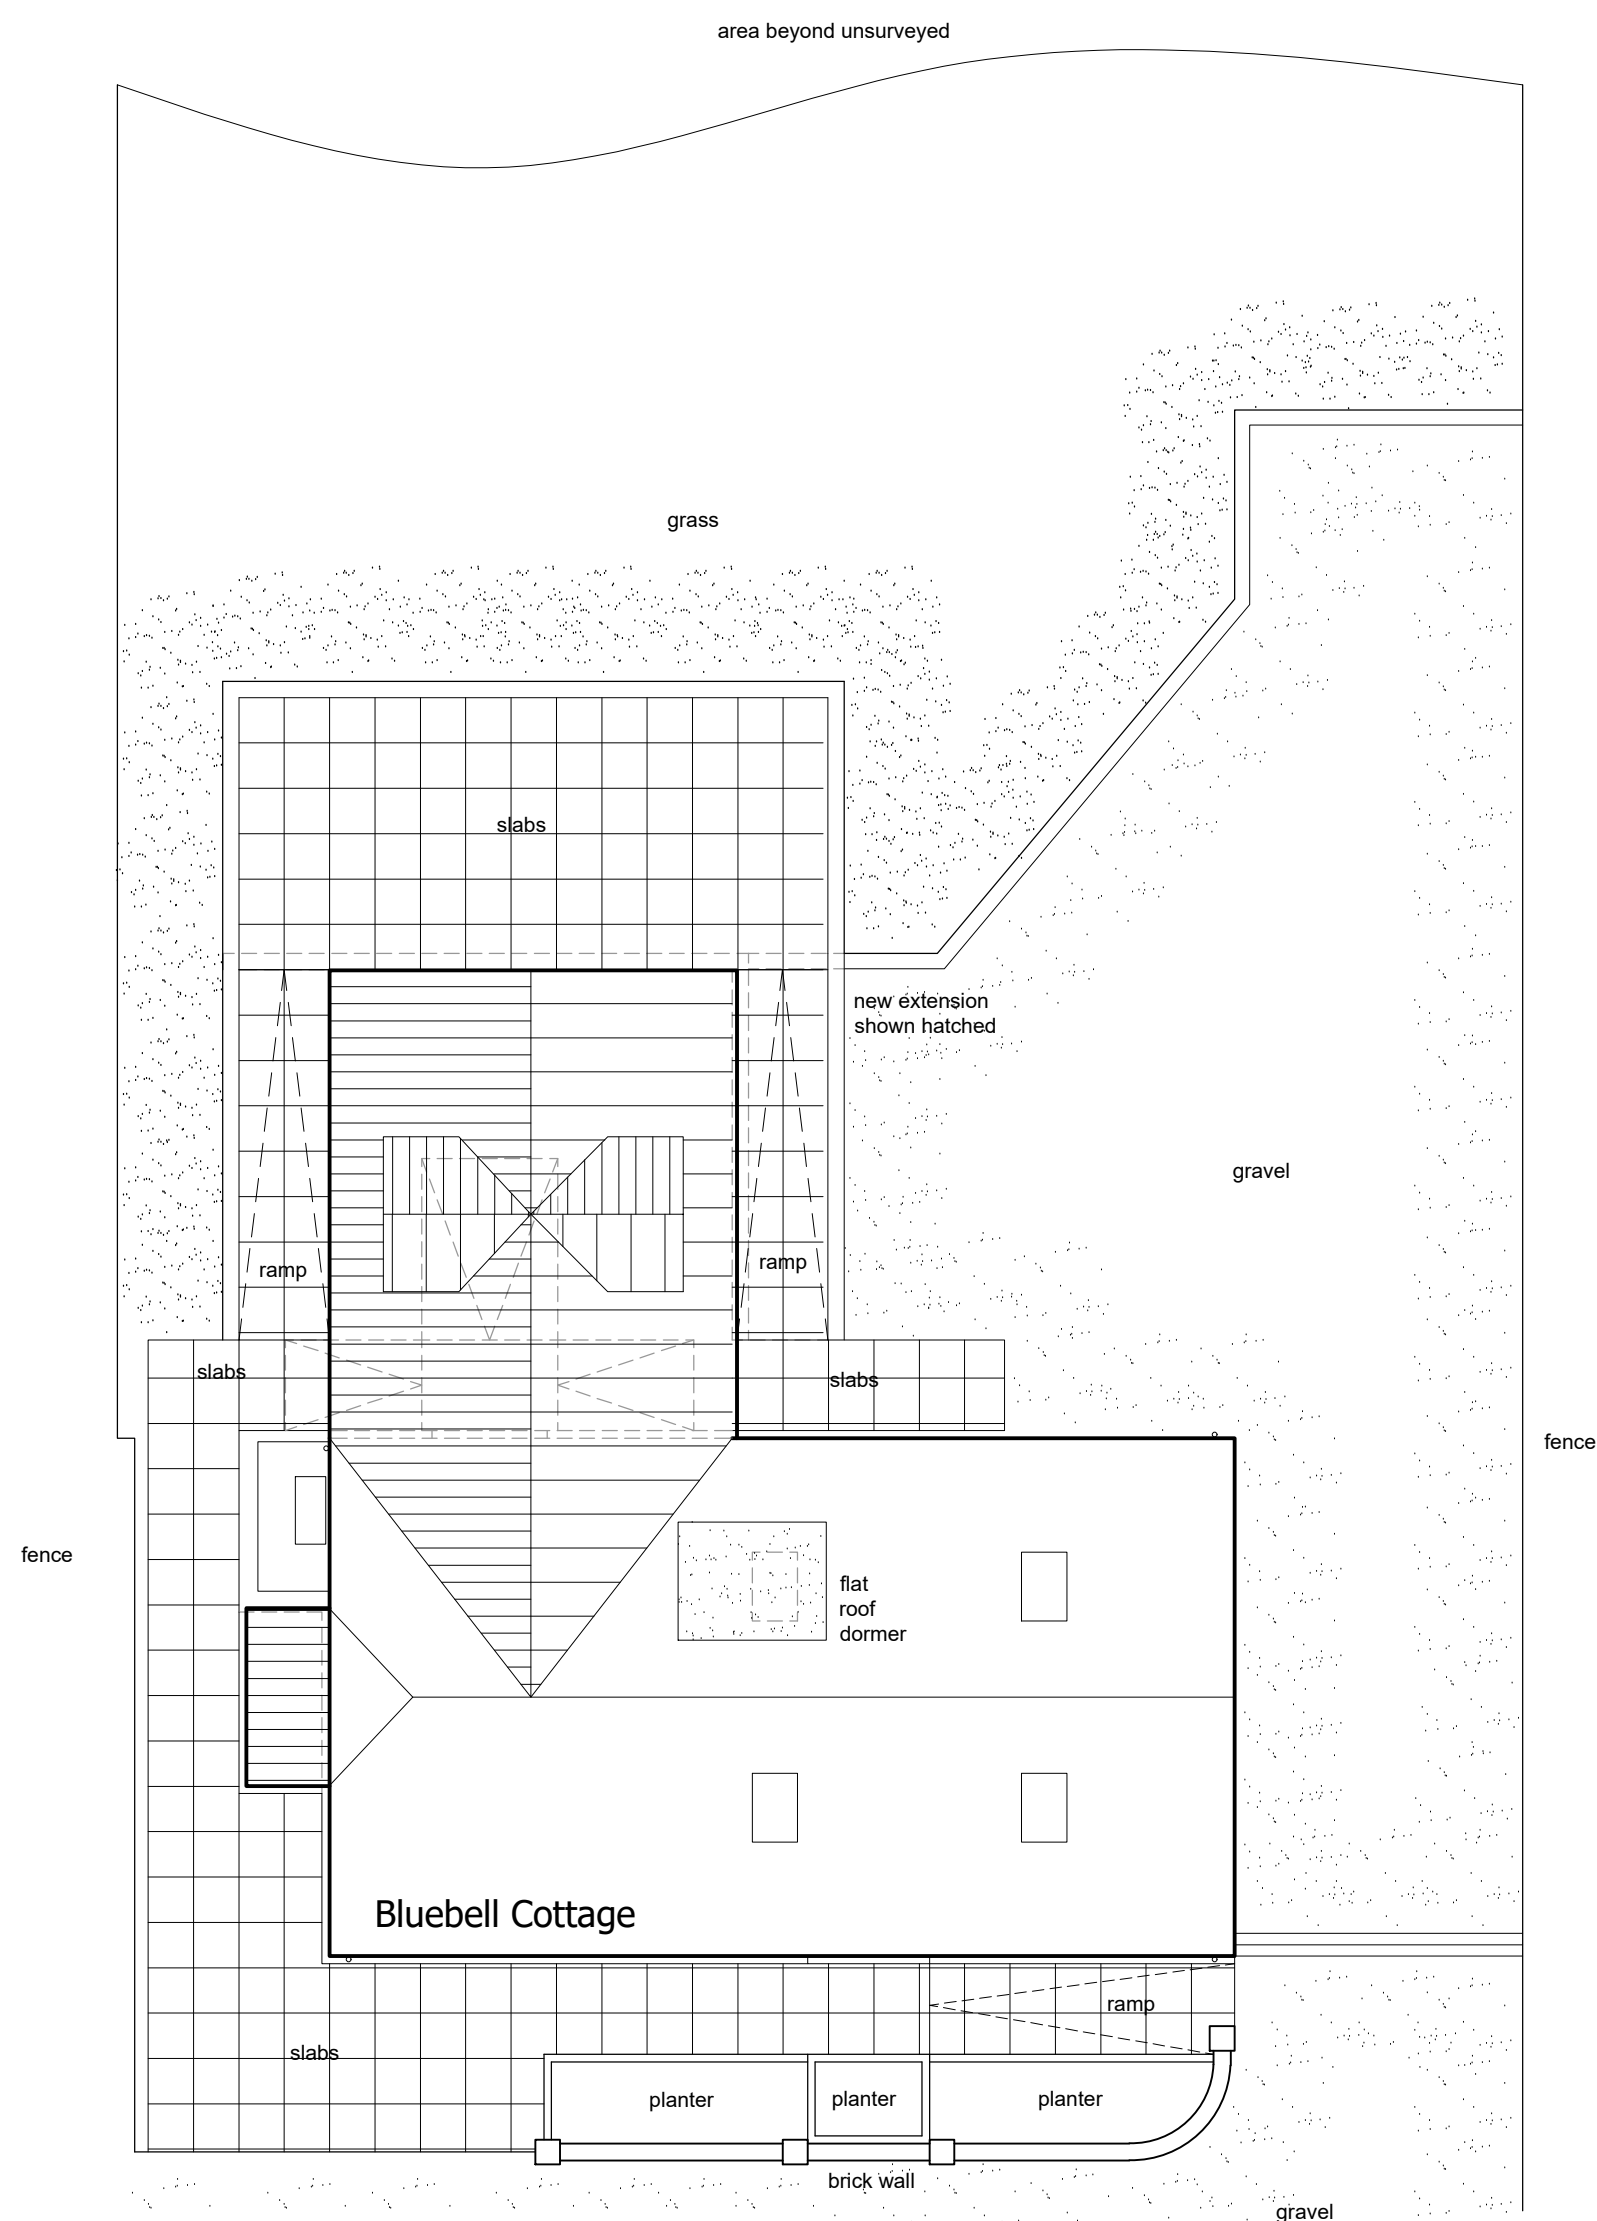


Proposed Site Plan
Scale 1:100

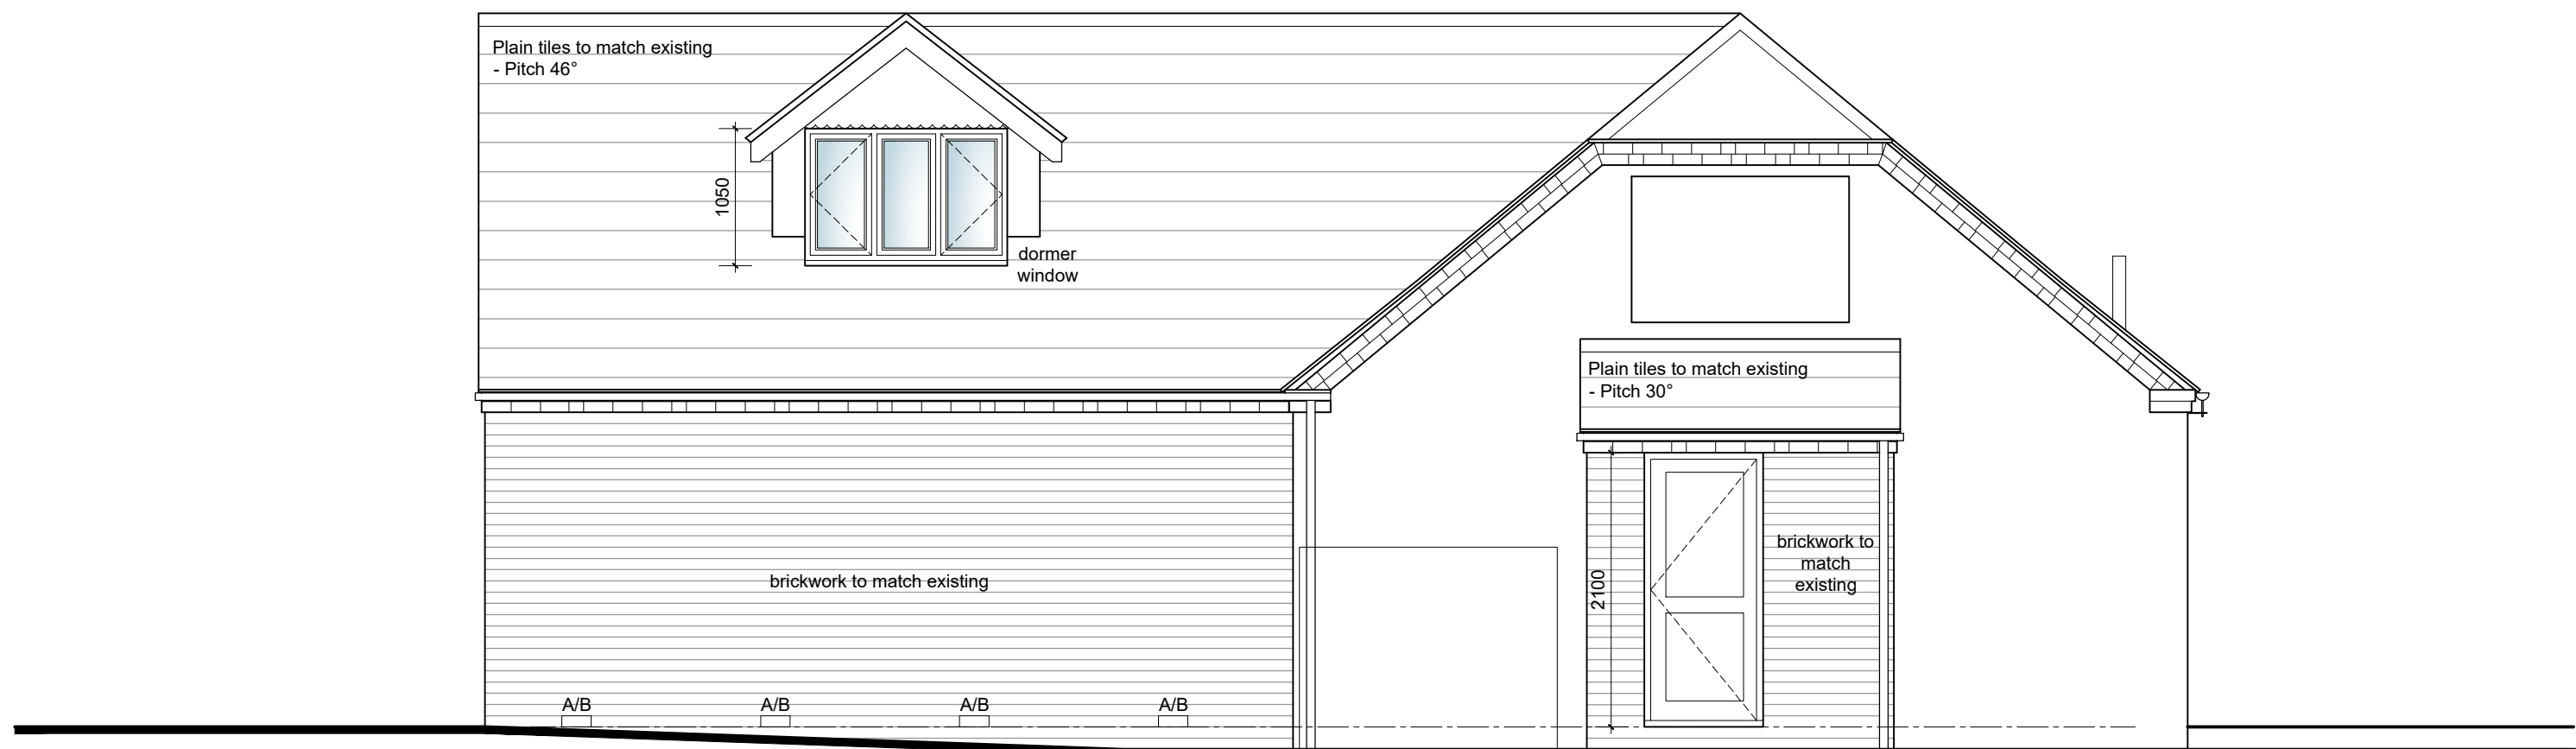


Side Elevation
Scale 1:50

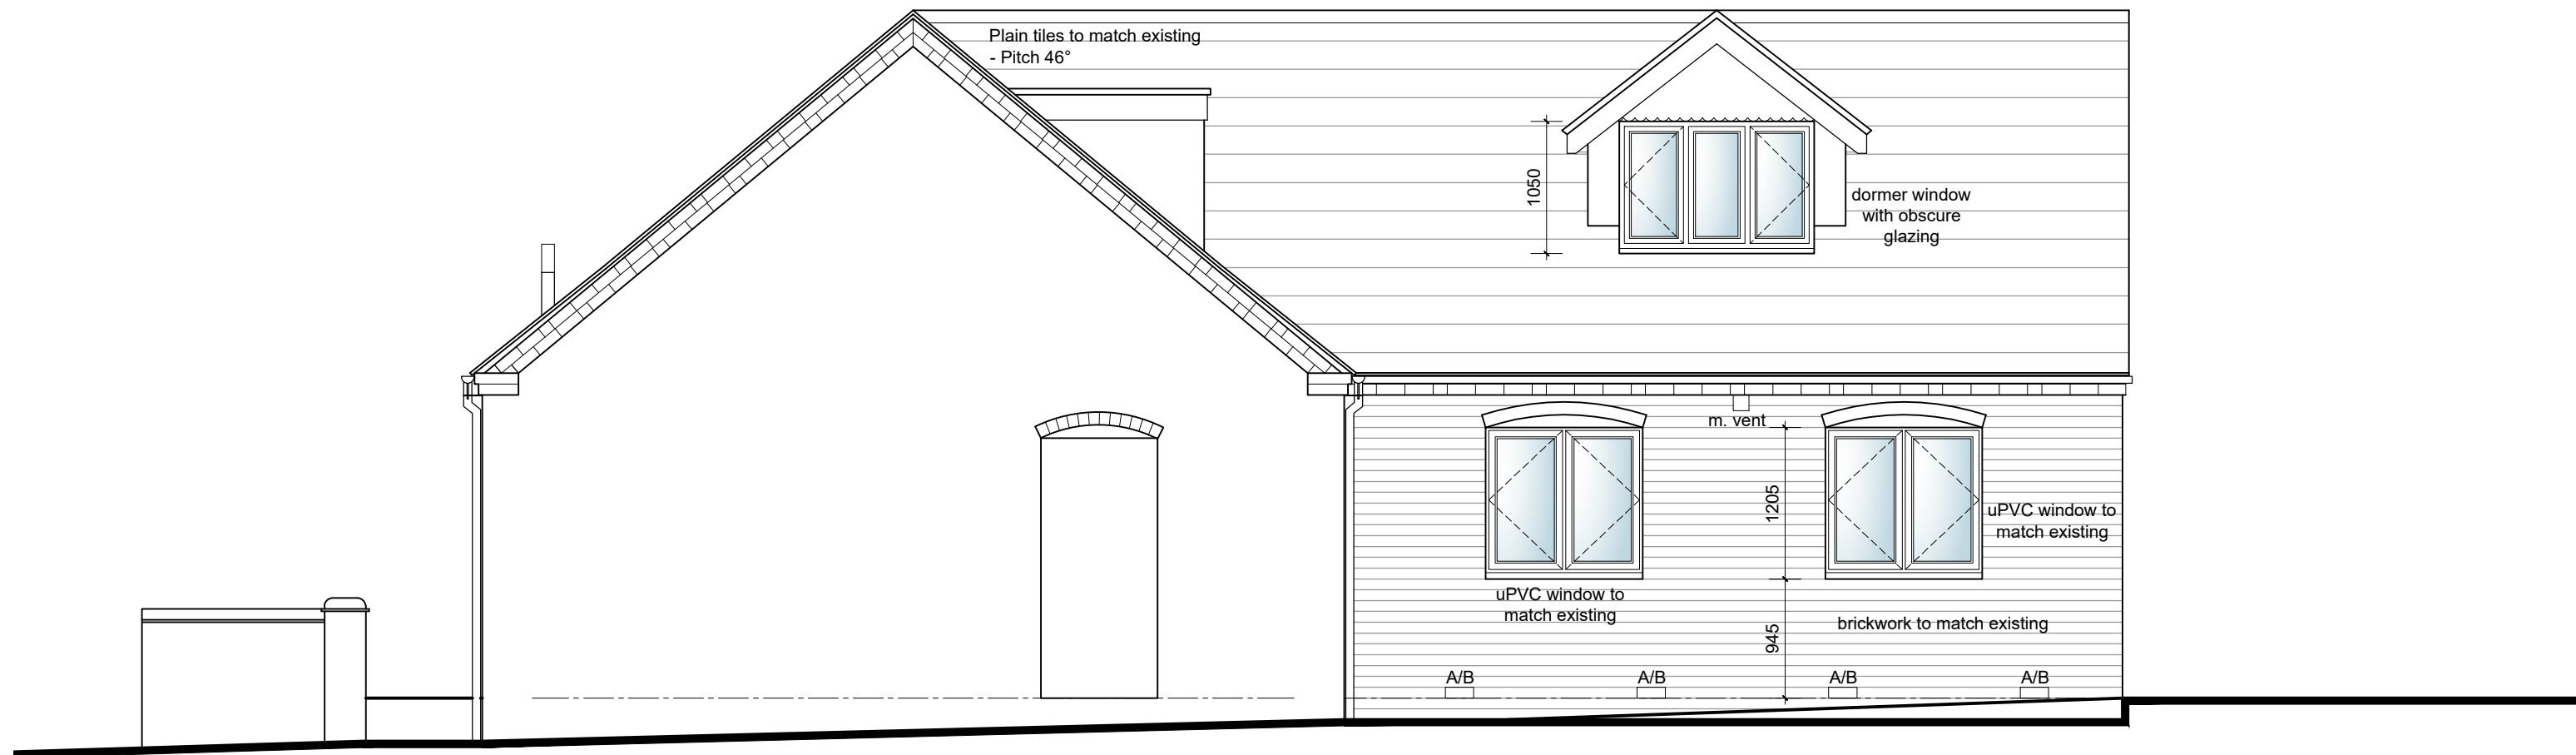


Side Elevation
Scale 1:50

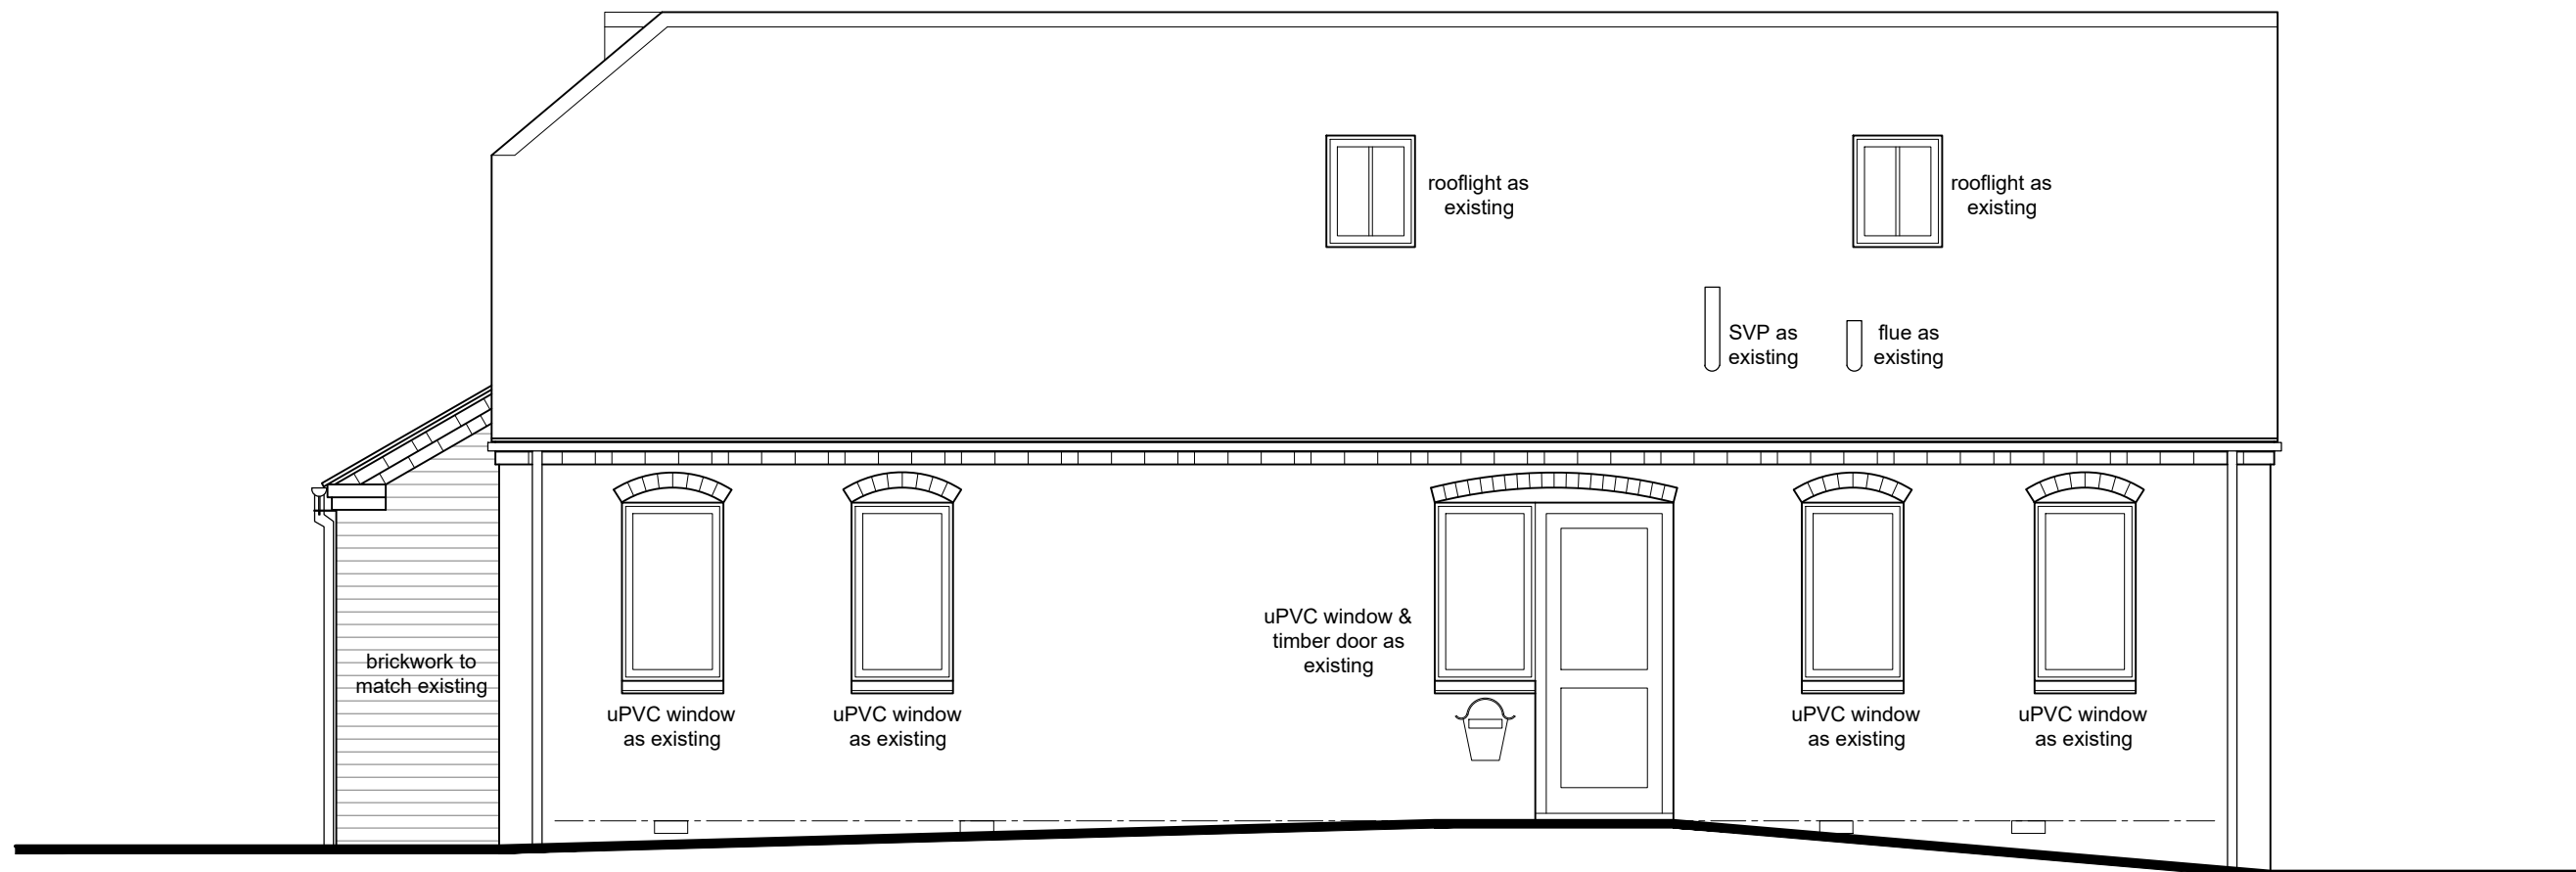

Front Elevation
Scale 1:50

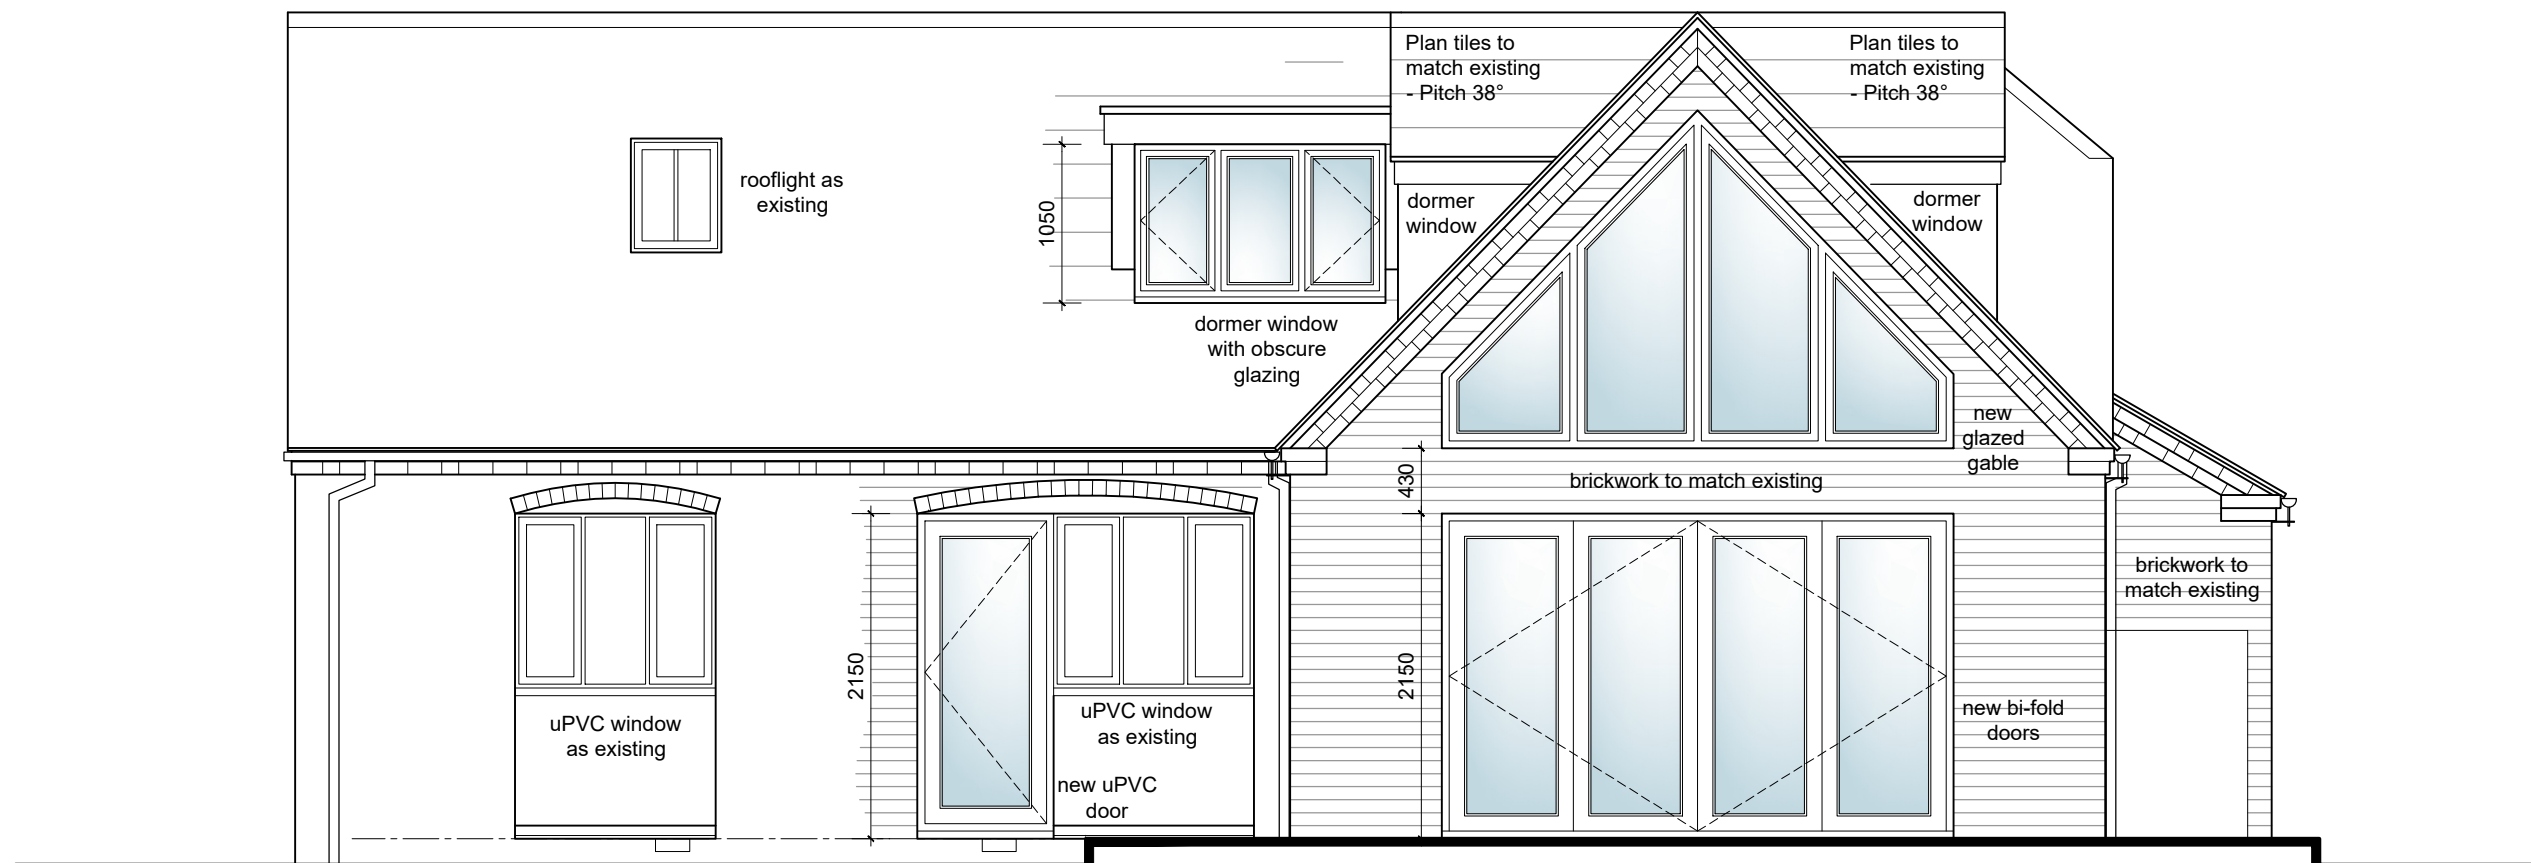

Rear Elevation
Scale 1:50

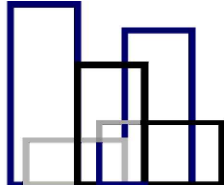B		CW		29.10.25		Dormer window made wider and now flat roof	
A		CW		25.09.25		Dormer window added to rear	
Rev	By	Date		Details			Chkd
Drawing Status				Construction			
 Construction Design Solutions Consulting Civil, Structural, Highway & Drainage Engineers 78 Wollaton Road, Tel: 0115 922 9491 Beeston, Fax: 0115 922 7451 Nottingham, General E-mail: design @ cdsconsulting .co .uk NG9 2NZ. Web Site: www. cdsconsulting .co .uk							
Client Mr S. Condon							
Project Bluebell Cottage, Nailstone Nuneaton, CV13 0QG							
Title Technical Drawings Site Plan & Elevations							
Scale (A1) As Shown		Drawn by. CW		Drg. No. 2025-10679-04B			
Date. August 2025		Checked by.					