


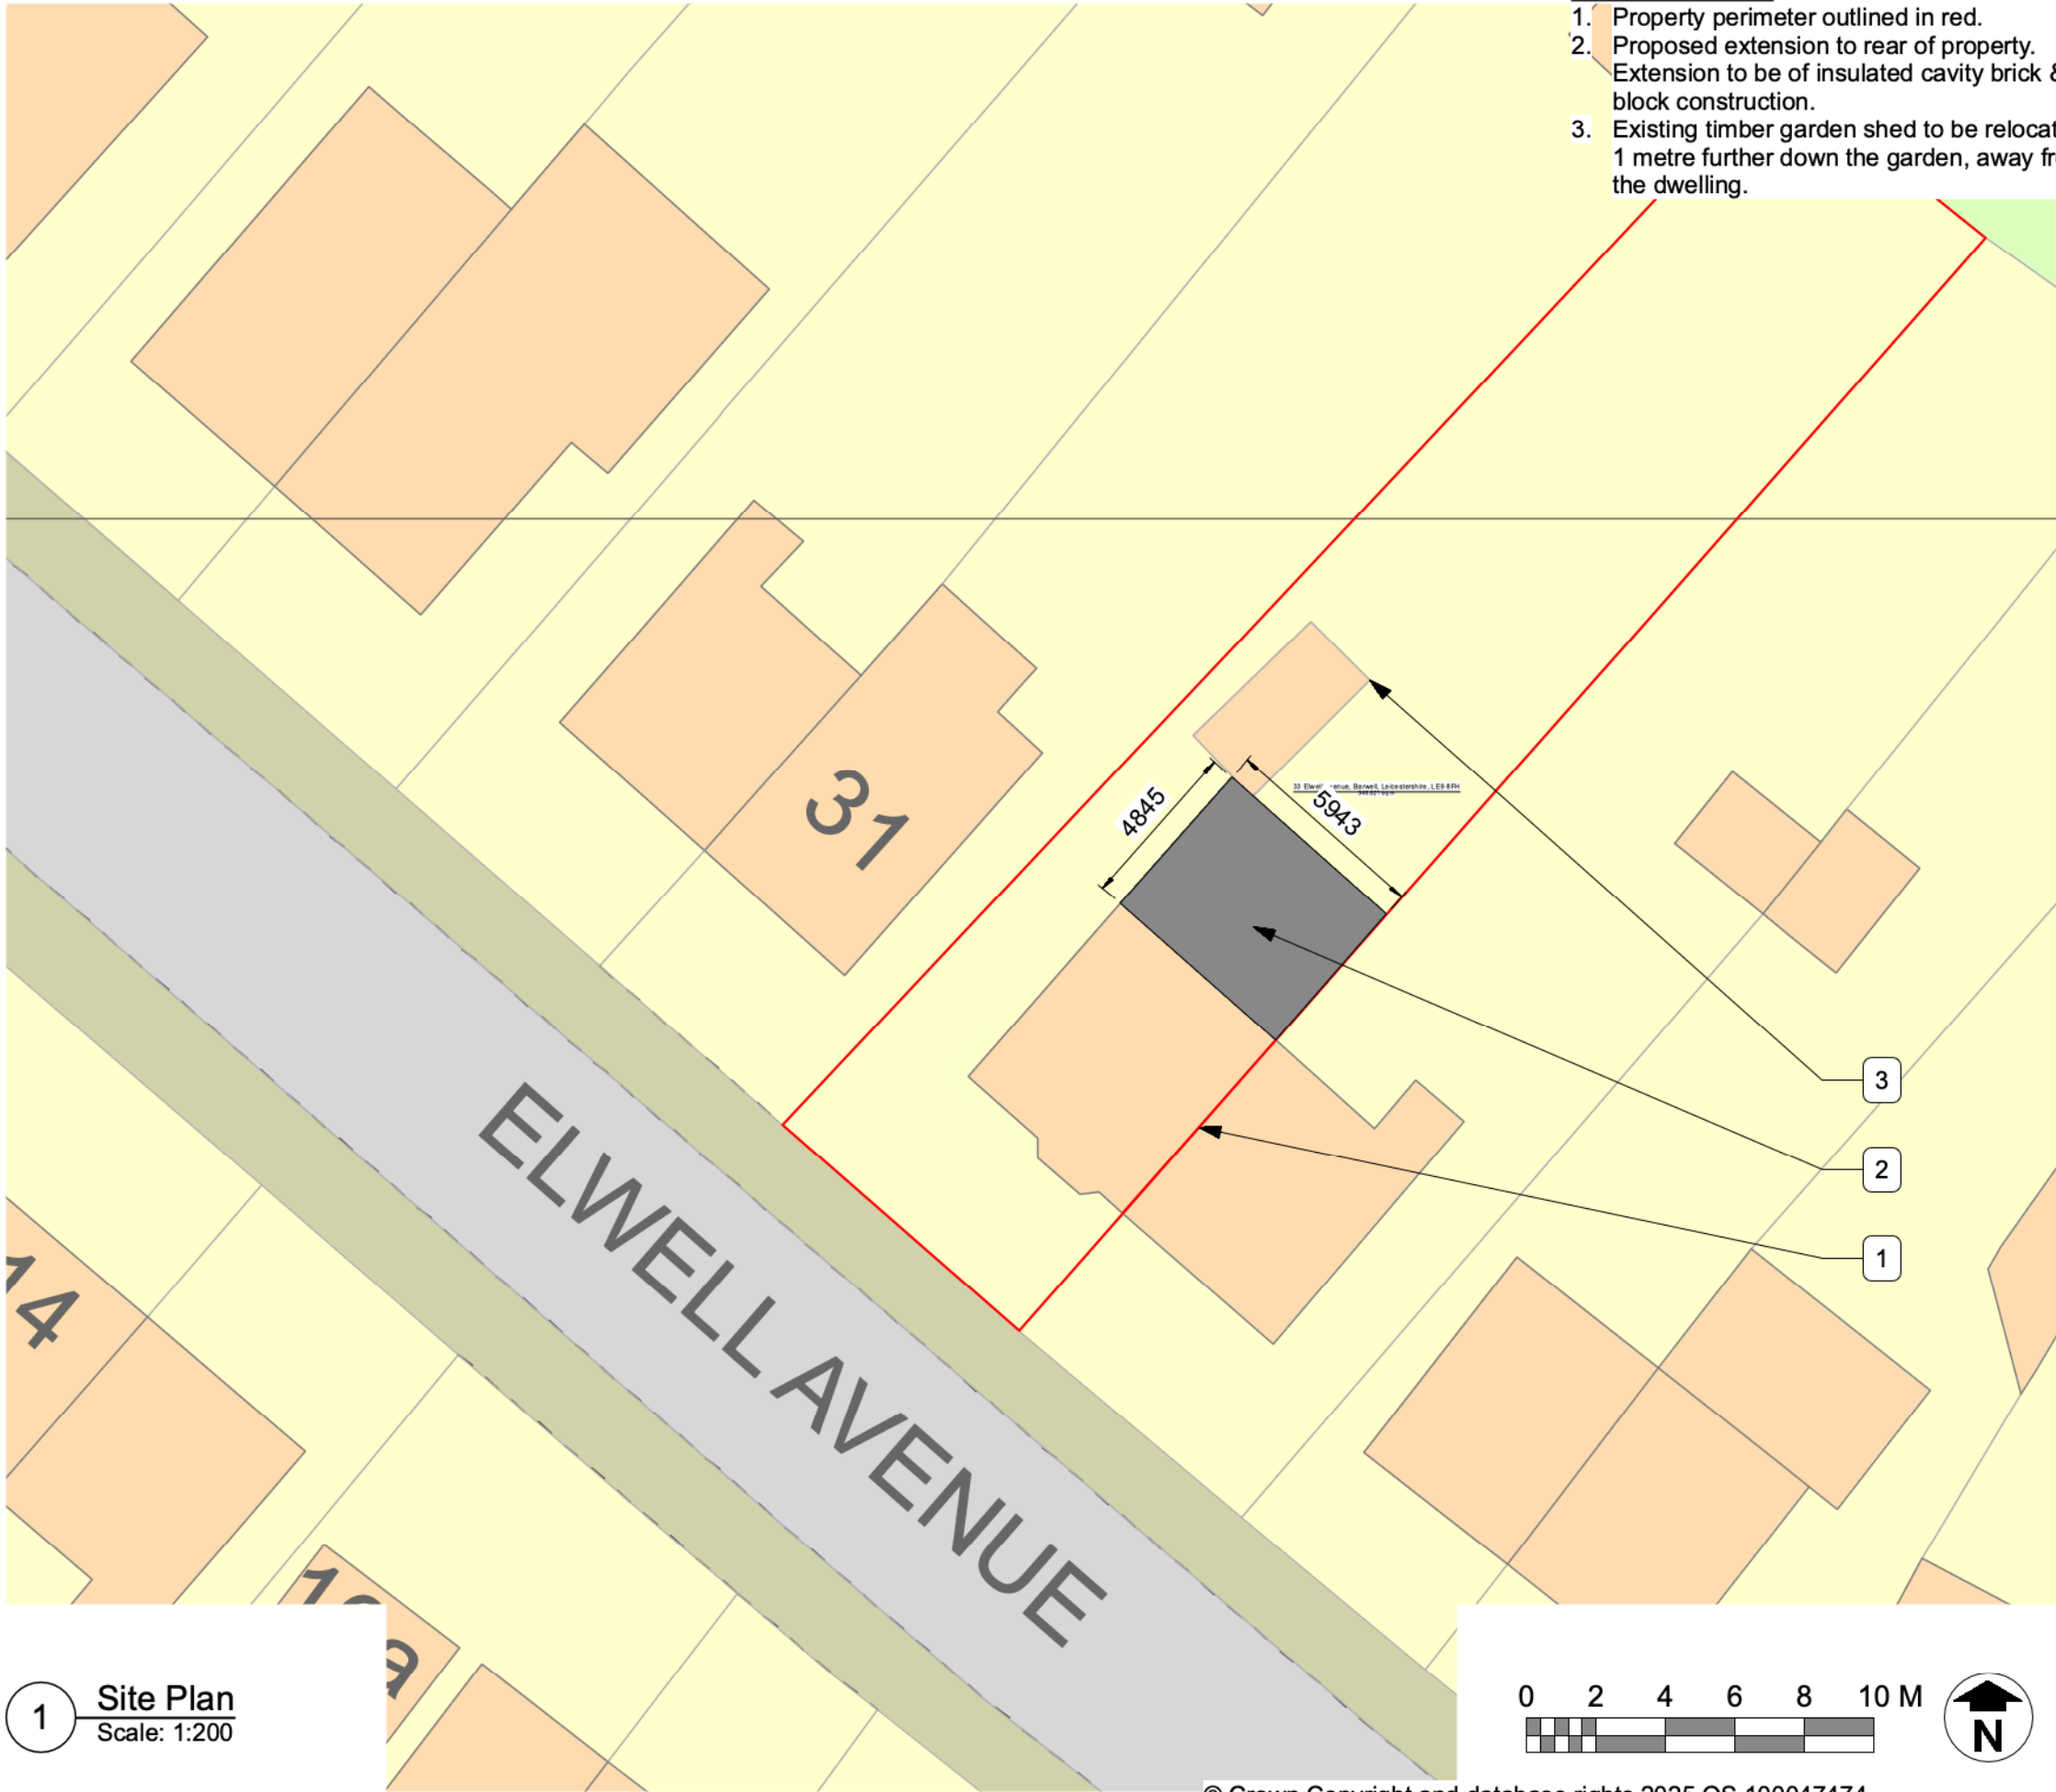

- Site Plan Notes**
1. Property perimeter outlined in red.
 2. Proposed extension to rear of property.
Extension to be of insulated cavity brick & block construction.
 3. Existing timber garden shed to be relocated 1 metre further down the garden, away from the dwelling.

THE DESIGN SOCIAL

134 Kirkby Road Barwell LE9 8FN UK
T: +44 (0)1455 446521 F: +44 (0)1455 446521
E: admin@thedesignsocial.com

GENERAL DRAWING NOTES

© This drawing is not to be shown to any Third Party unless agreed by The Design Social.

This drawing shows 'design intent' only.
It is the responsibility of the appointed contractor to finalise development, using specialists approved by The Design Social, & produce detailed working drawings.
ALL working drawings to be approved by The Design Social prior to manufacture.

REV.	DATE	NOTES	REV.
			BY

THE DESIGN SOCIAL

Roger Alger			
33 Elwell Avenue, Barwell, LE9 8FH			
Site Plan			
AUTHOR	L.R.	DATE	01/09/2025
APPROVED	R.A.		
SCALE	1:200 @ A3	READ WITH	0410 (A) GA 001
DRAWING No.	0410	(A)	GA 003
Project No.	Type	Area	Number
DRAWING STATUS			
Planning			