


Proposed GF Plan Notes

1. Proposed extension to rear of property.
Extension to be of insulated cavity rendered block construction.
2. New structural opening into new extension.
3. Steels placed overhead.
4. New sliding folding door, to rear of proposed extension.

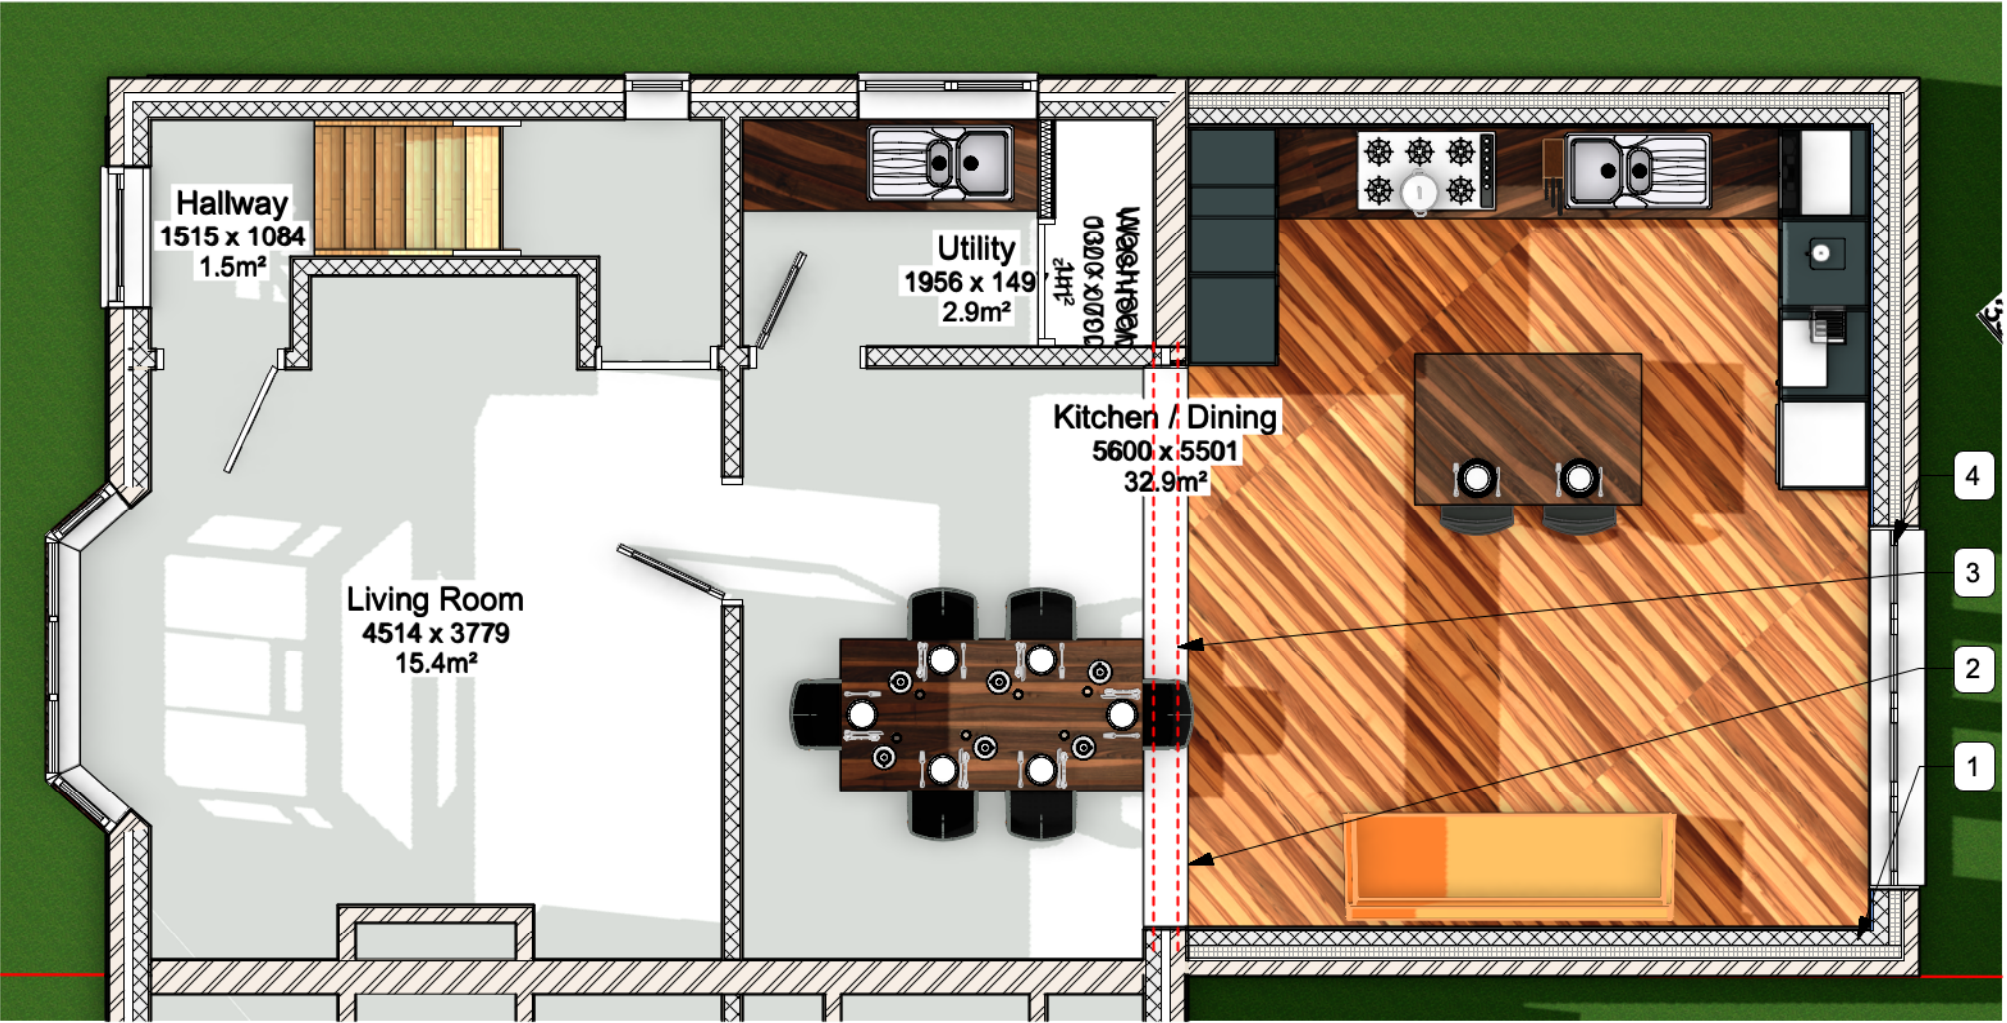

1 Ground Floor Plan - Proposed
Scale: 1:50

THE DESIGN SOCIAL

134 Kirkby Road Barwell LE9 8FN UK
T: +44 (0)1455 446521 F: +44 (0)1455 446521
E: admin@thedesignsocial.com

GENERAL DRAWING NOTES

© This drawing is not to be shown to any Third Party unless agreed by The Design Social.

This drawing shows 'design intent' only.
It is the responsibility of the appointed contractor to finalise development, using specialists approved by The Design Social, & produce detailed working drawings.
ALL working drawings to be approved by The Design Social prior to manufacture.

REV.	DATE	NOTES	REV. BY
------	------	-------	---------

THE DESIGN SOCIAL

Roger Alger			
33 Elwell Avenue, Barwell, LE9 8FH			
Proposed Ground Floor Plan			
AUTHOR	DATE	APPROVED	
L.R.	01/09/2025	R.A.	
SCALE	1:50 @ A3	READ WITH 0410 (A) GA 001	
DRAWING No.			
0410	(A)	GF	008
Project No.	Type	Area	Number
DRAWING STATUS			
Planning			