



3 South-East Elevation - Proposed
Scale: 1:100




4 North-East Elevation - Proposed
Scale: 1:100

Proposed Elevation Notes


1. Proposed extension to rear of property. Extension to be of insulated cavity rendered block construction.
2. New roof light in new flat roof, to proposed extension, mounted on 150mm kerb. Roof surface to be rubberised membrane, welded at all joints.
3. New obscure glazed window.
4. New sliding folding doors to be double glazed with uPVC frames.



1 South-West Elevation - Proposed
Scale: 1:100

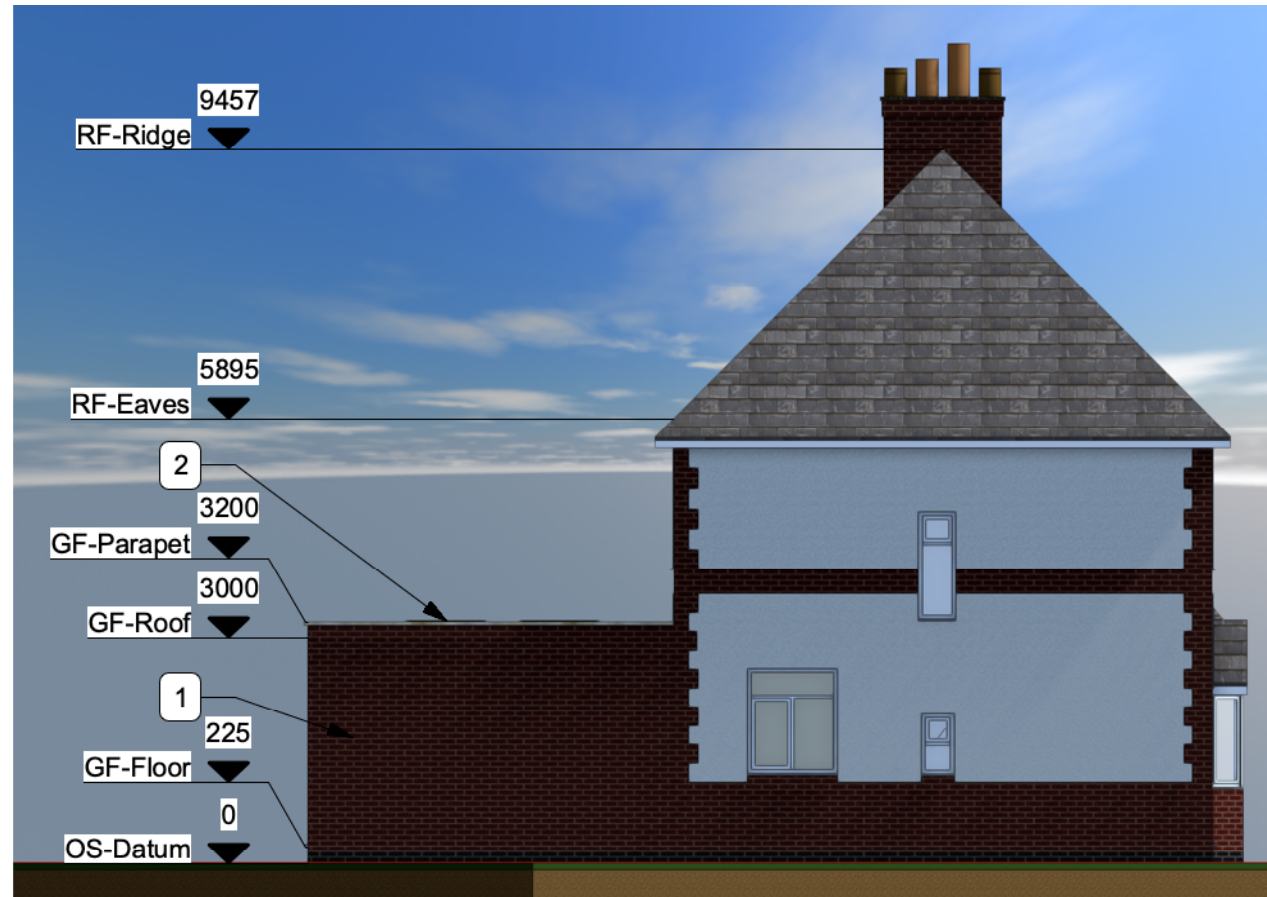

2 North-West Elevation - Proposed
Scale: 1:100

 

THE DESIGN SOCIAL

134 Kirkby Road Barwell LE9 8FN UK
T: +44 (0)1455 446521 F: +44 (0)1455 446521
E: admin@thedesignsocial.com

GENERAL DRAWING NOTES

© This drawing is not to be shown to any Third Party unless agreed by The Design Social.

This drawing shows 'design intent' only.
It is the responsibility of the appointed contractor to finalise development, using specialists approved by The Design Social, & produce detailed working drawings.
ALL working drawings to be approved by The Design Social prior to manufacture.

A	28/10/2025	Roof height reduced.	B.R.
REV.	DATE	NOTES	REV. BY

THE DESIGN SOCIAL

Roger Alger			
33 Elwell Avenue, Barwell, LE9 8FH			
Proposed Elevations			
AUTHOR	L.R.	DATE	01/09/2025
APPROVED	R.A.	SCALE	1:100 @ A3
READ WITH	0410 (A) GA 001	DRAWING No.	
0410	(L)	GA	010
Project No.	Type	Area	Number
DRAWING STATUS	Planning		