




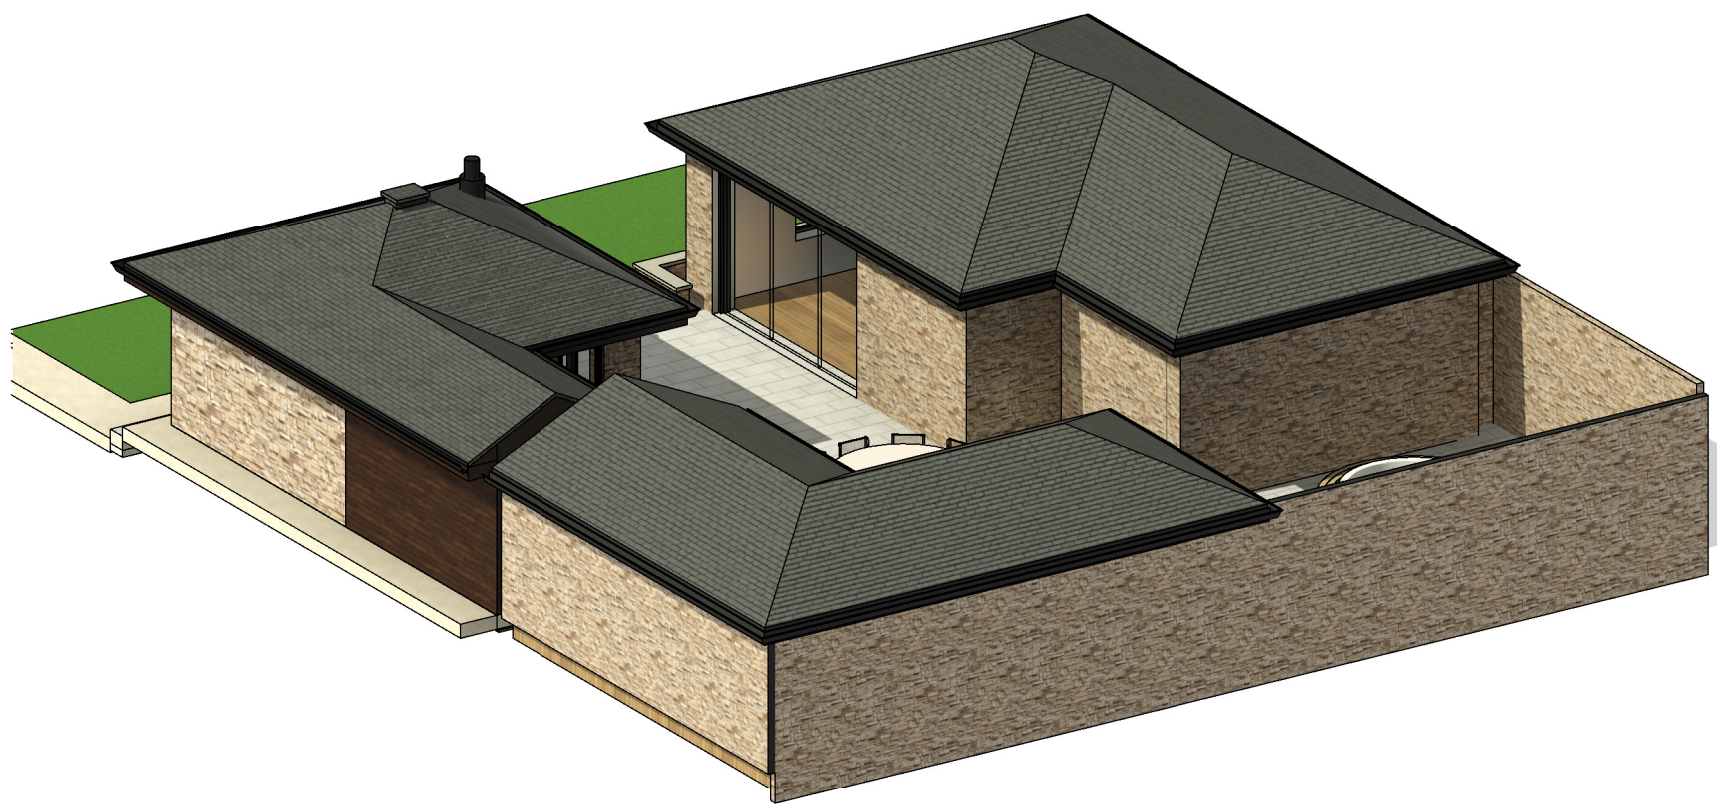

Roof Plan

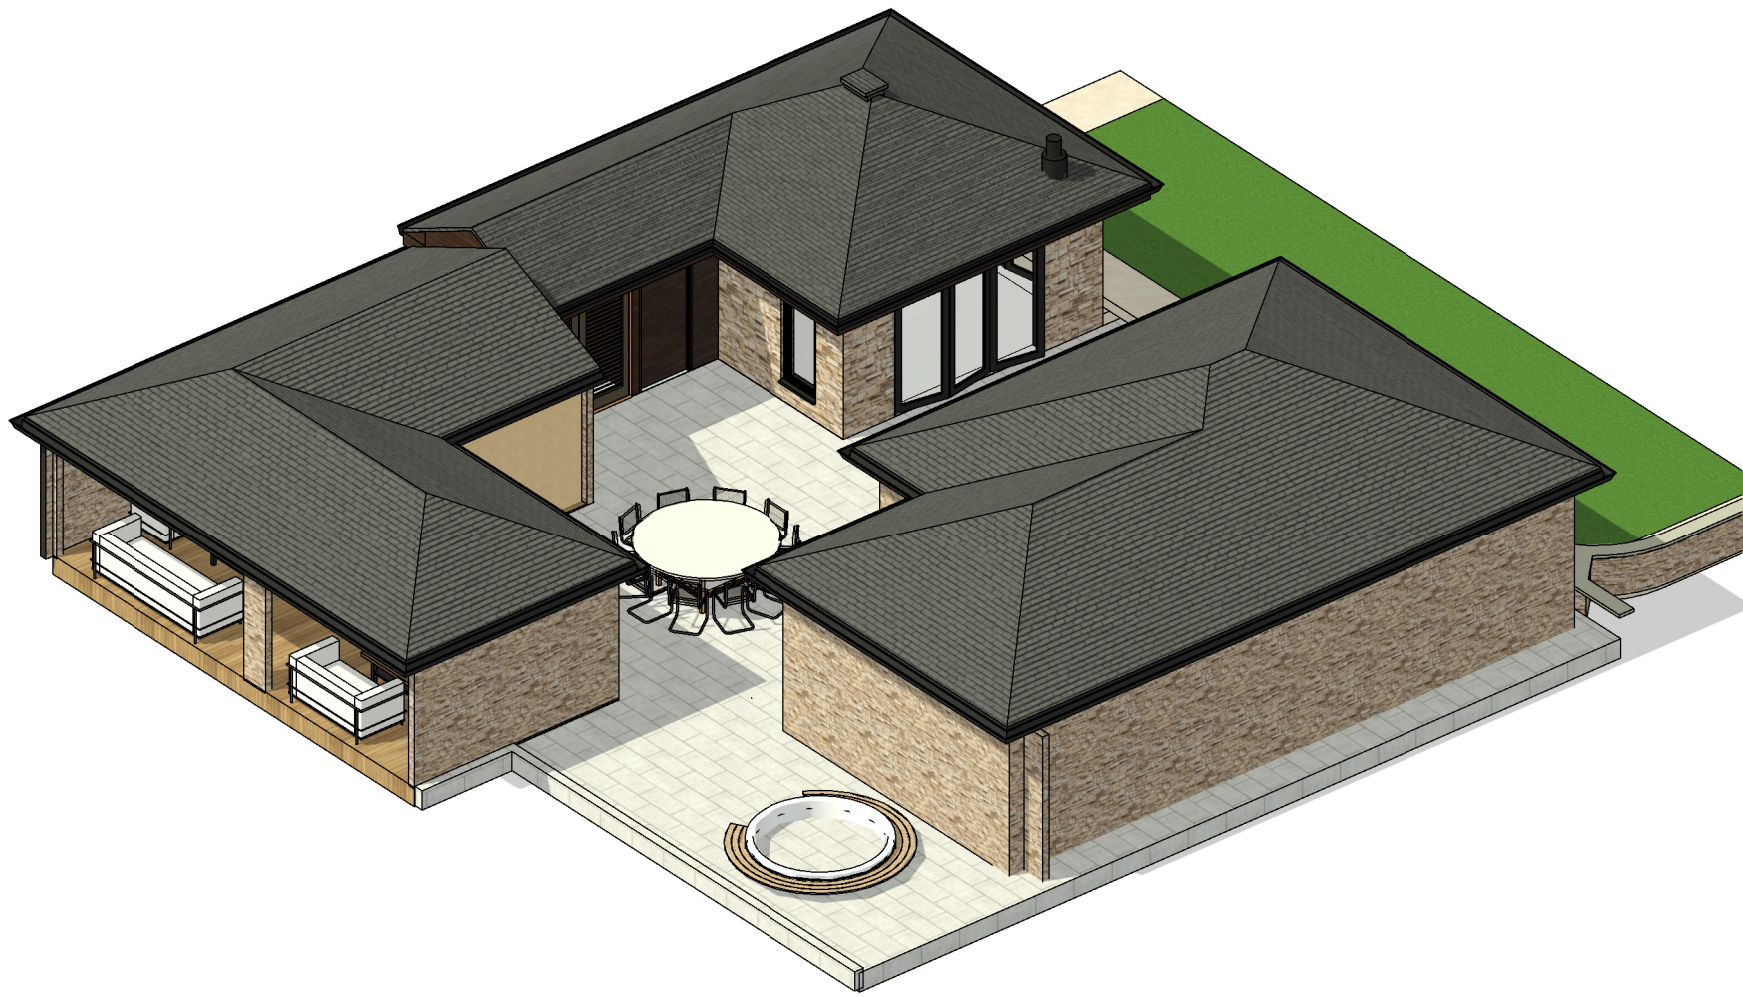

Ground Floor Plan

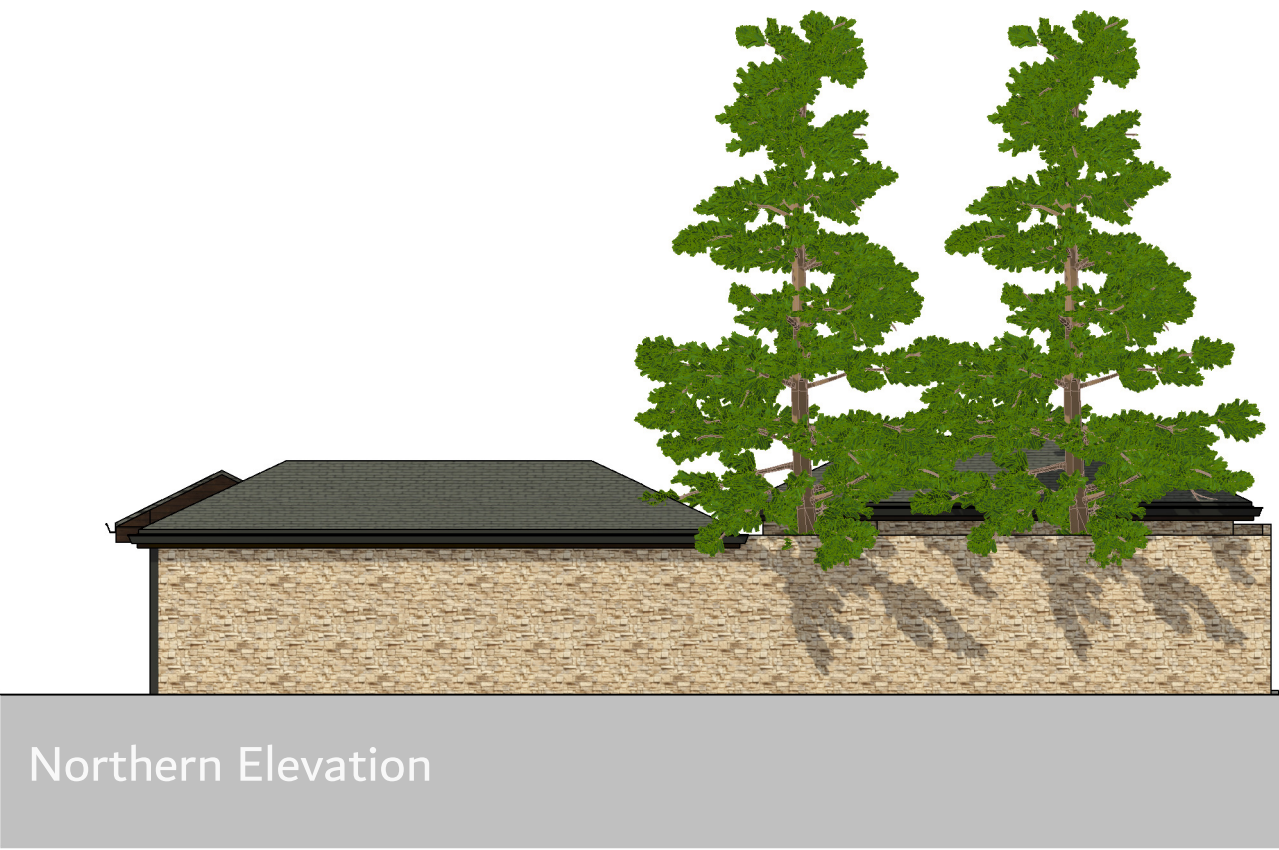


Northern Elevation




Southern Elevation



Eastern Elevation

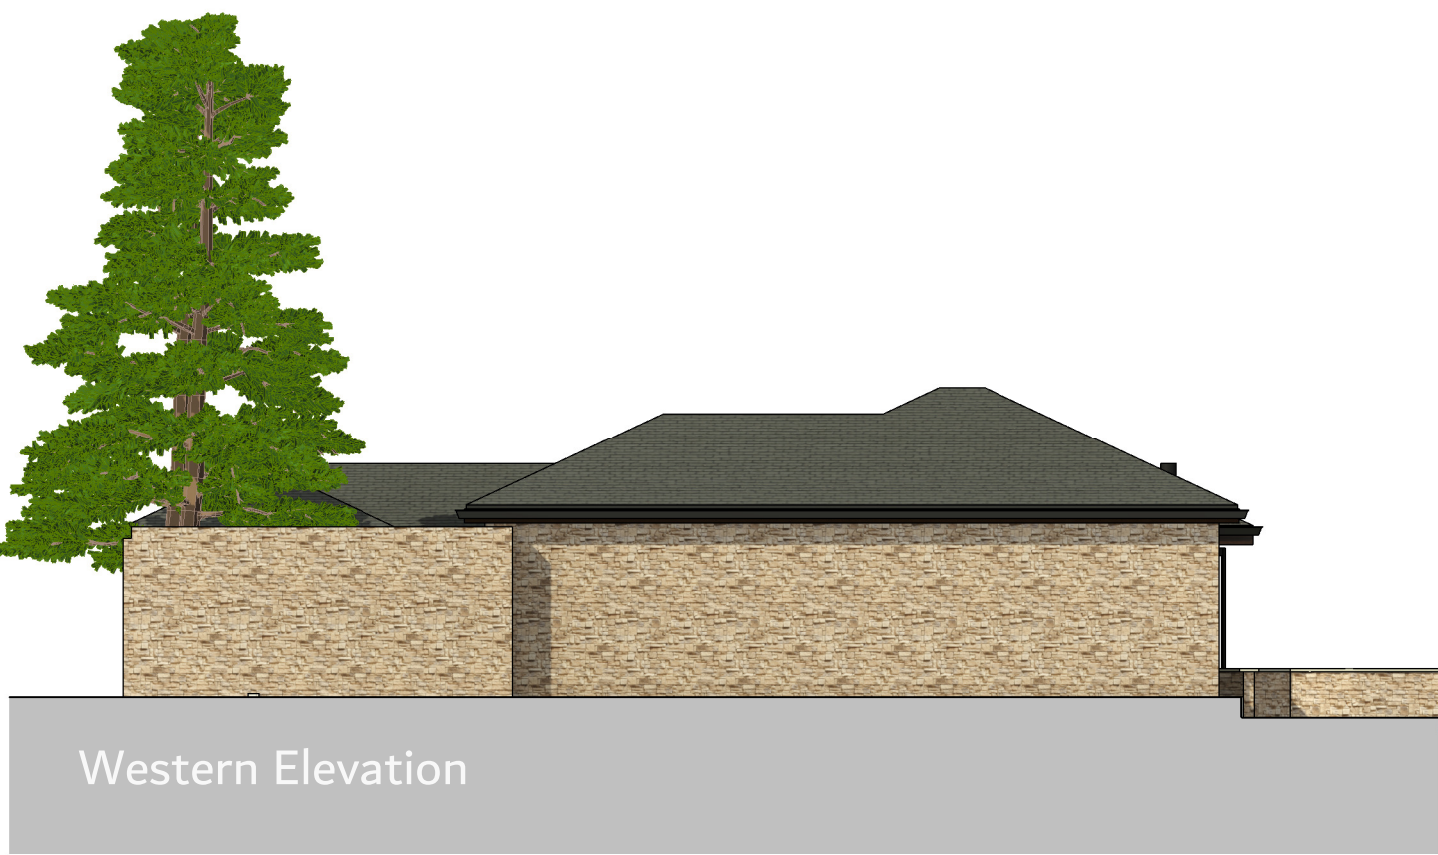

Western Elevation

 

SCALE 1:100 @ A1

Client Mr Halliday				HAYWARD architects 19 Station Road Hinckley Leicestershire LE10 1AW Tel: 01455 635 665 www.haywardarchitects.co.uk	
Project Title Merton House Grove Rd, Burbage Proposed Social Space					
Drawing Title Option 4					
Scale 1:100	Date Nov 24	Sheet A1	Job No. 24 96	Drawing No. 05 A	Status Design Development
Author JET	Checked by LJW				
THE COPYRIGHT OF THIS DRAWING IS VESTED IN HAYWARD ARCHITECTS LTD. REPRODUCTION FOR ANY OTHER EXCEPT BY THE PERMISSION FROM THE DESIGN RIGHTS REGISTRATION OF THE COPYRIGHT HOLDER, DOES NOT EXIST FROM DRAWING AND ONLY FILLED DRAWINGS ARE TO BE USED					