
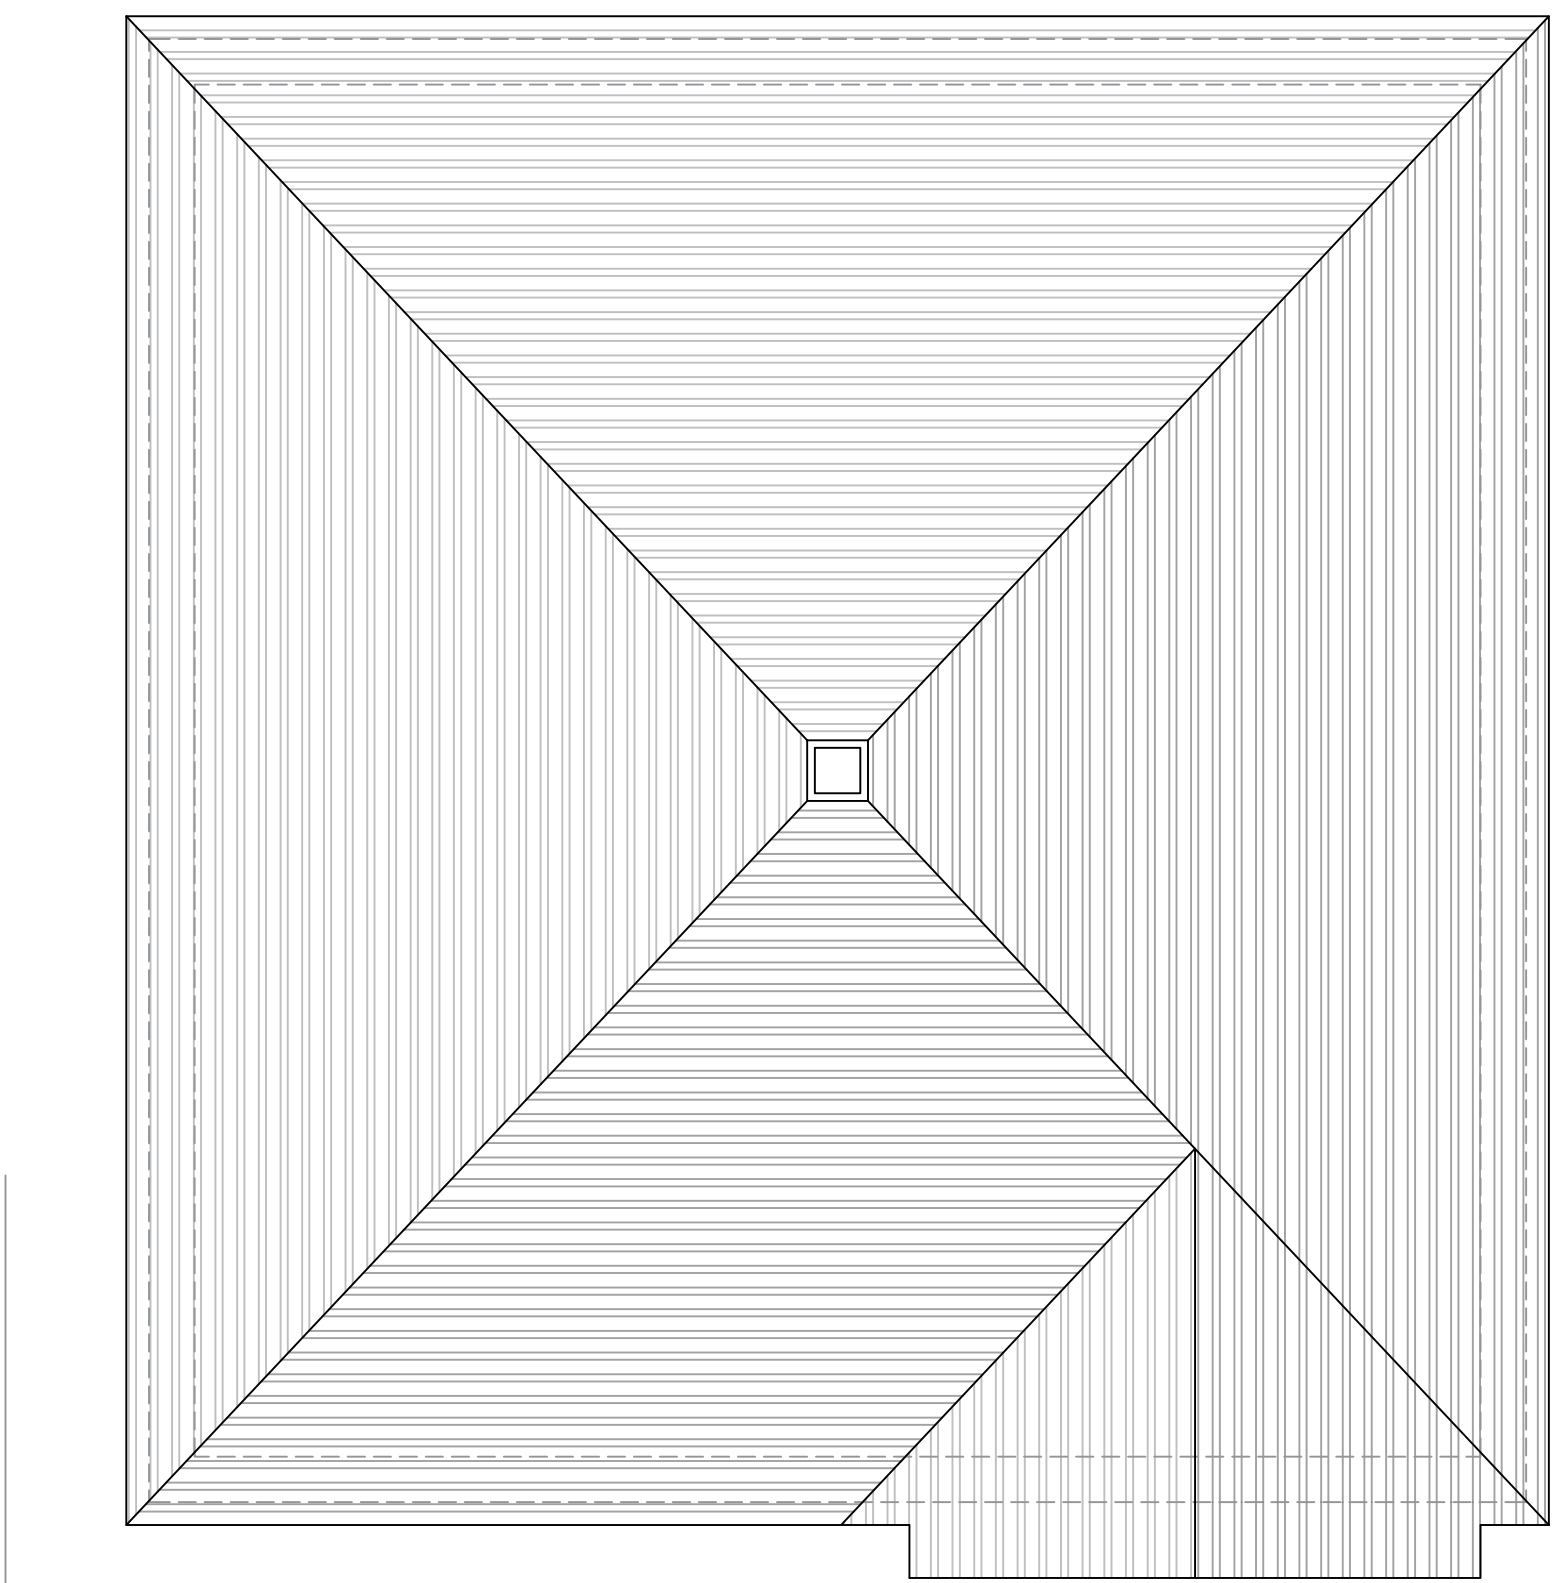


- | No | Note |
|----|---|
| 1. | ONLY TO BE SCALED WHEN PRINTED AT A1 |
| 2. | All dimensions in mm unless indicated. |
| 3. | Plans should be checked by the client, structural engineer and building control, no responsibility will be given to the designer. |

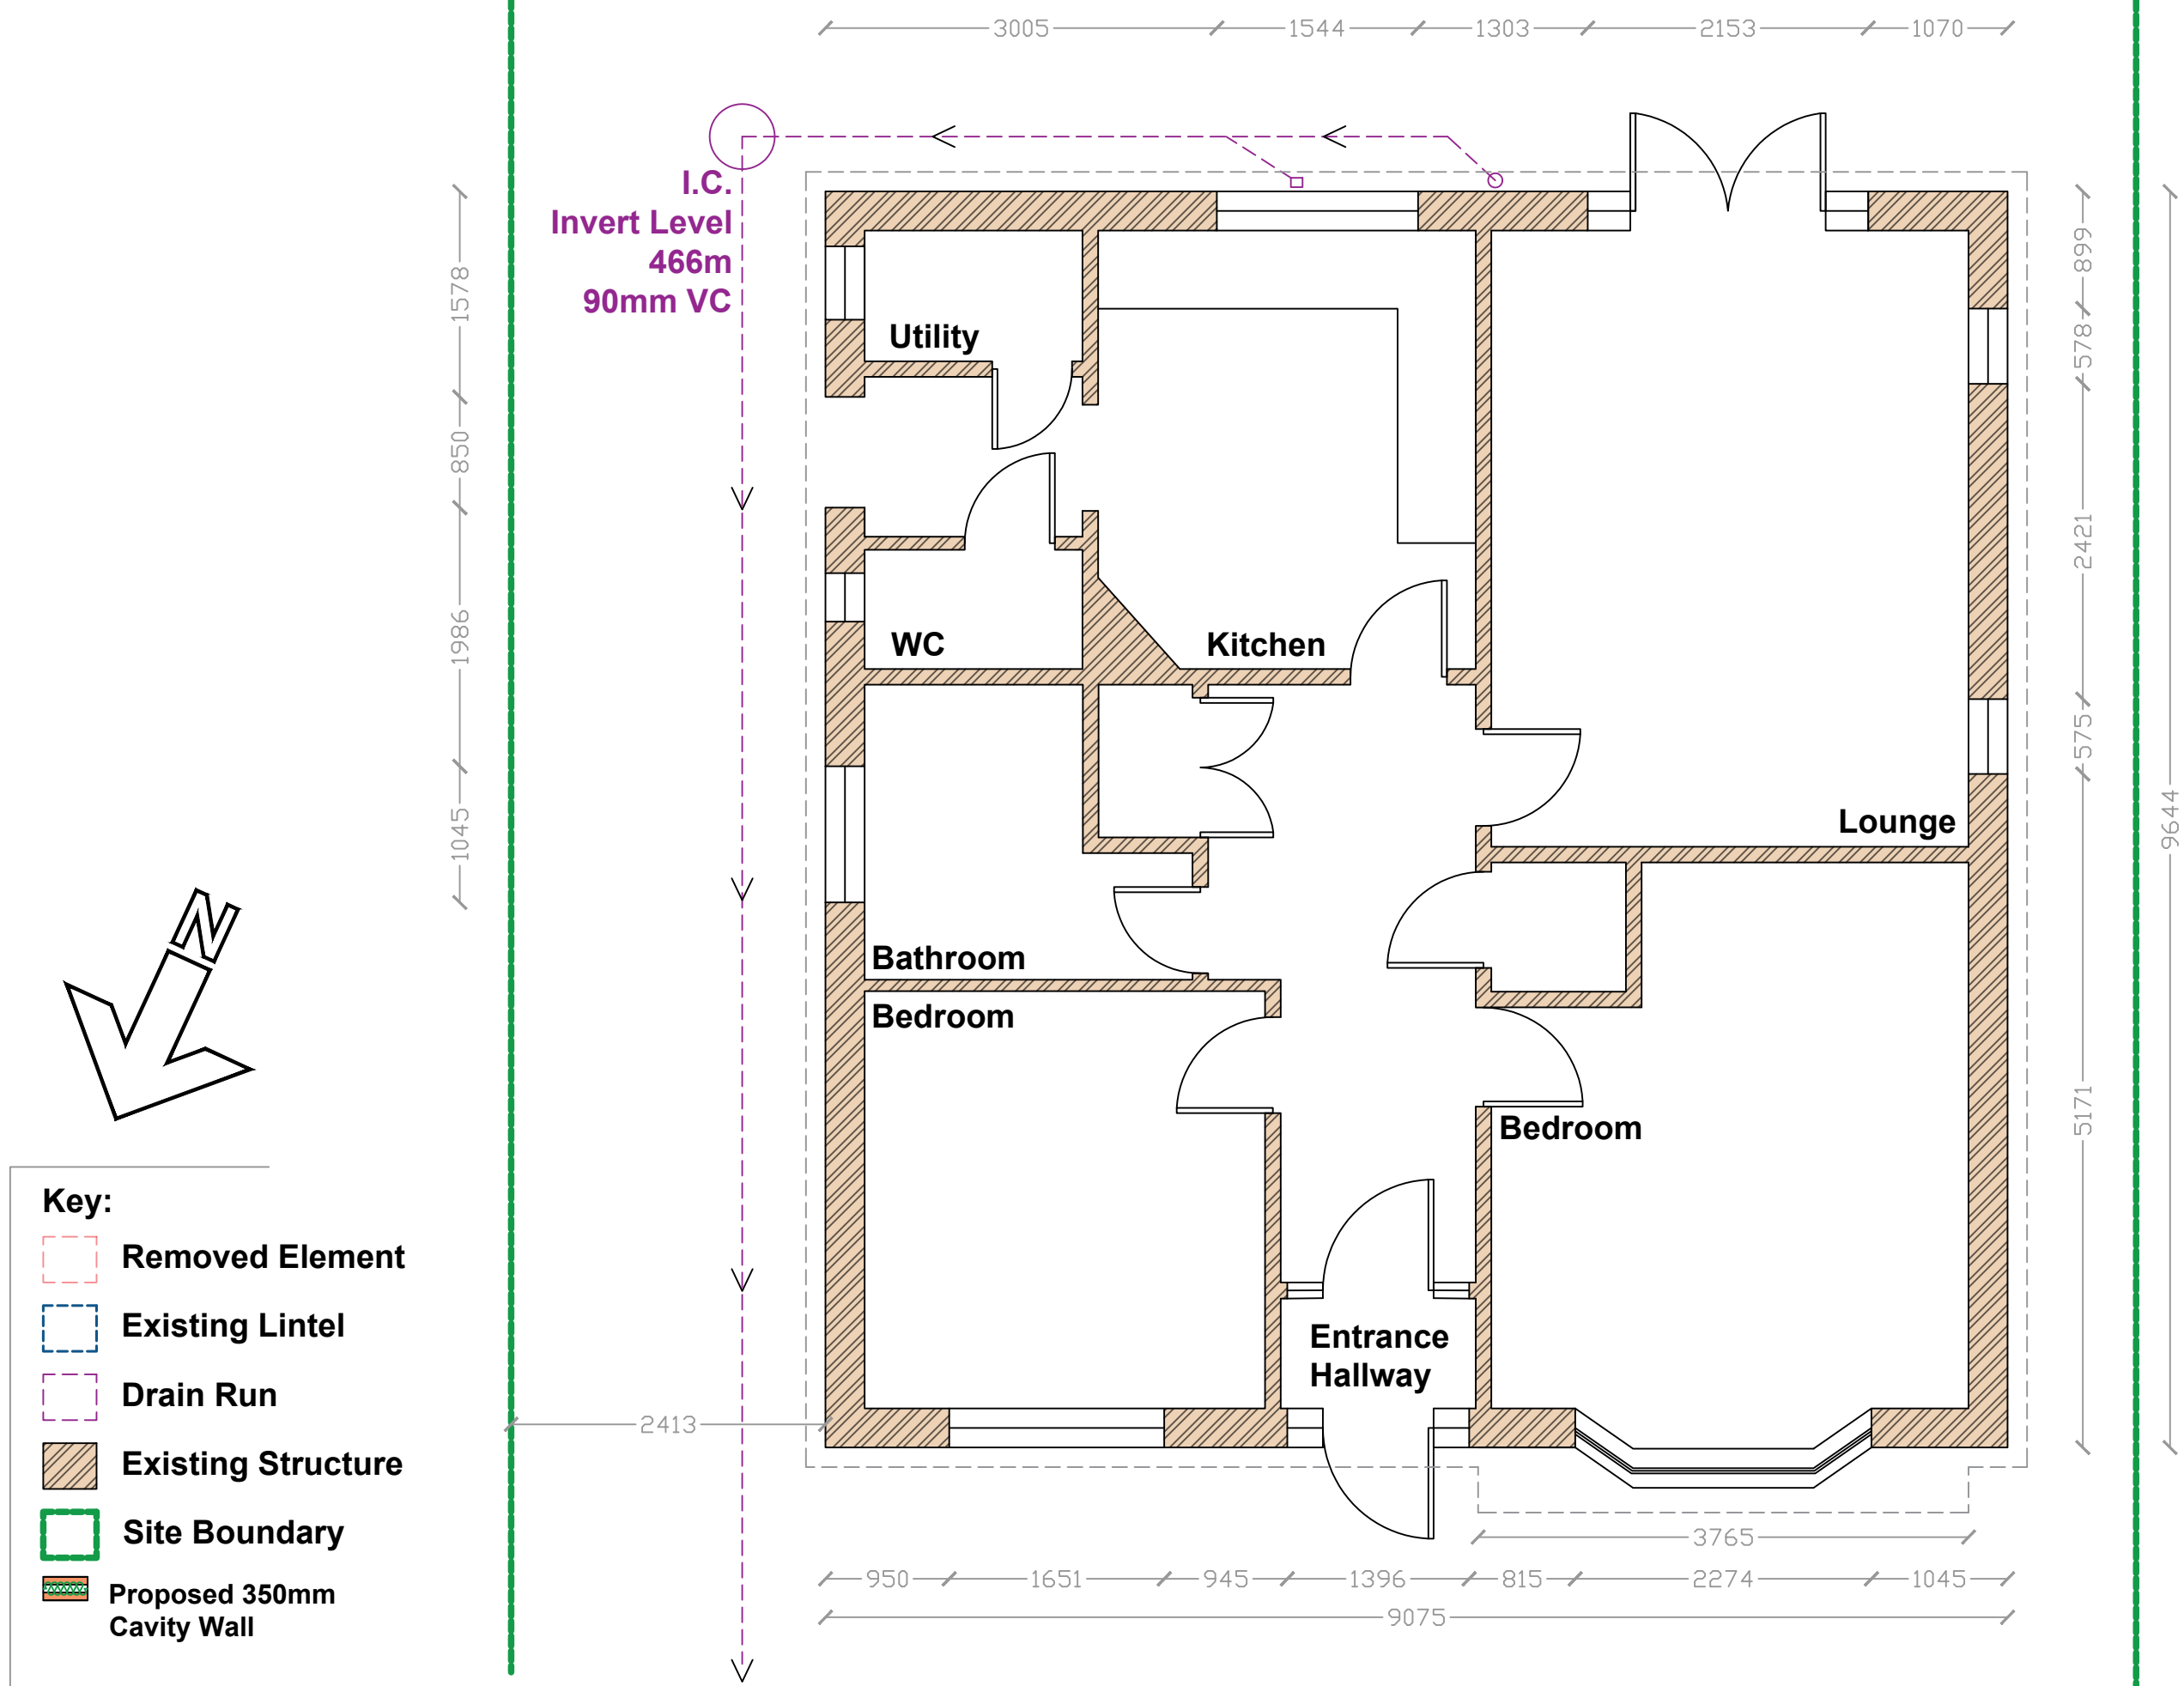

Rev	By	Date	Description	Chk'd
Ladbury Architectural Design WILLIAM LADBURY 11 SEDGEMERE ROAD MARKET BOSWORTH CV13 0AY TEL : 07841354894 william@ladburyad.com				
Project: 17 YORK ROAD, HINCKLEY LR10 0RH				
Drawing Title: EXISTING FLOOR PLAN EXISTING ROOF PLAN				
A1				
Drawn	Chk'd	Appd	Status	Date
WLADBURY			PLANNING	30.09.25
			Scale @ A1	1:50
Drawing No:				Rev
17YORK-PS25-1				