




- | No | Note |
|----|---|
| 1. | ONLY TO BE SCALED WHEN PRINTED AT A1 |
| 2. | All dimensions in mm unless indicated. |
| 3. | Plans should be checked by the client, structural engineer and building control, no responsibility will be given to the designer. |

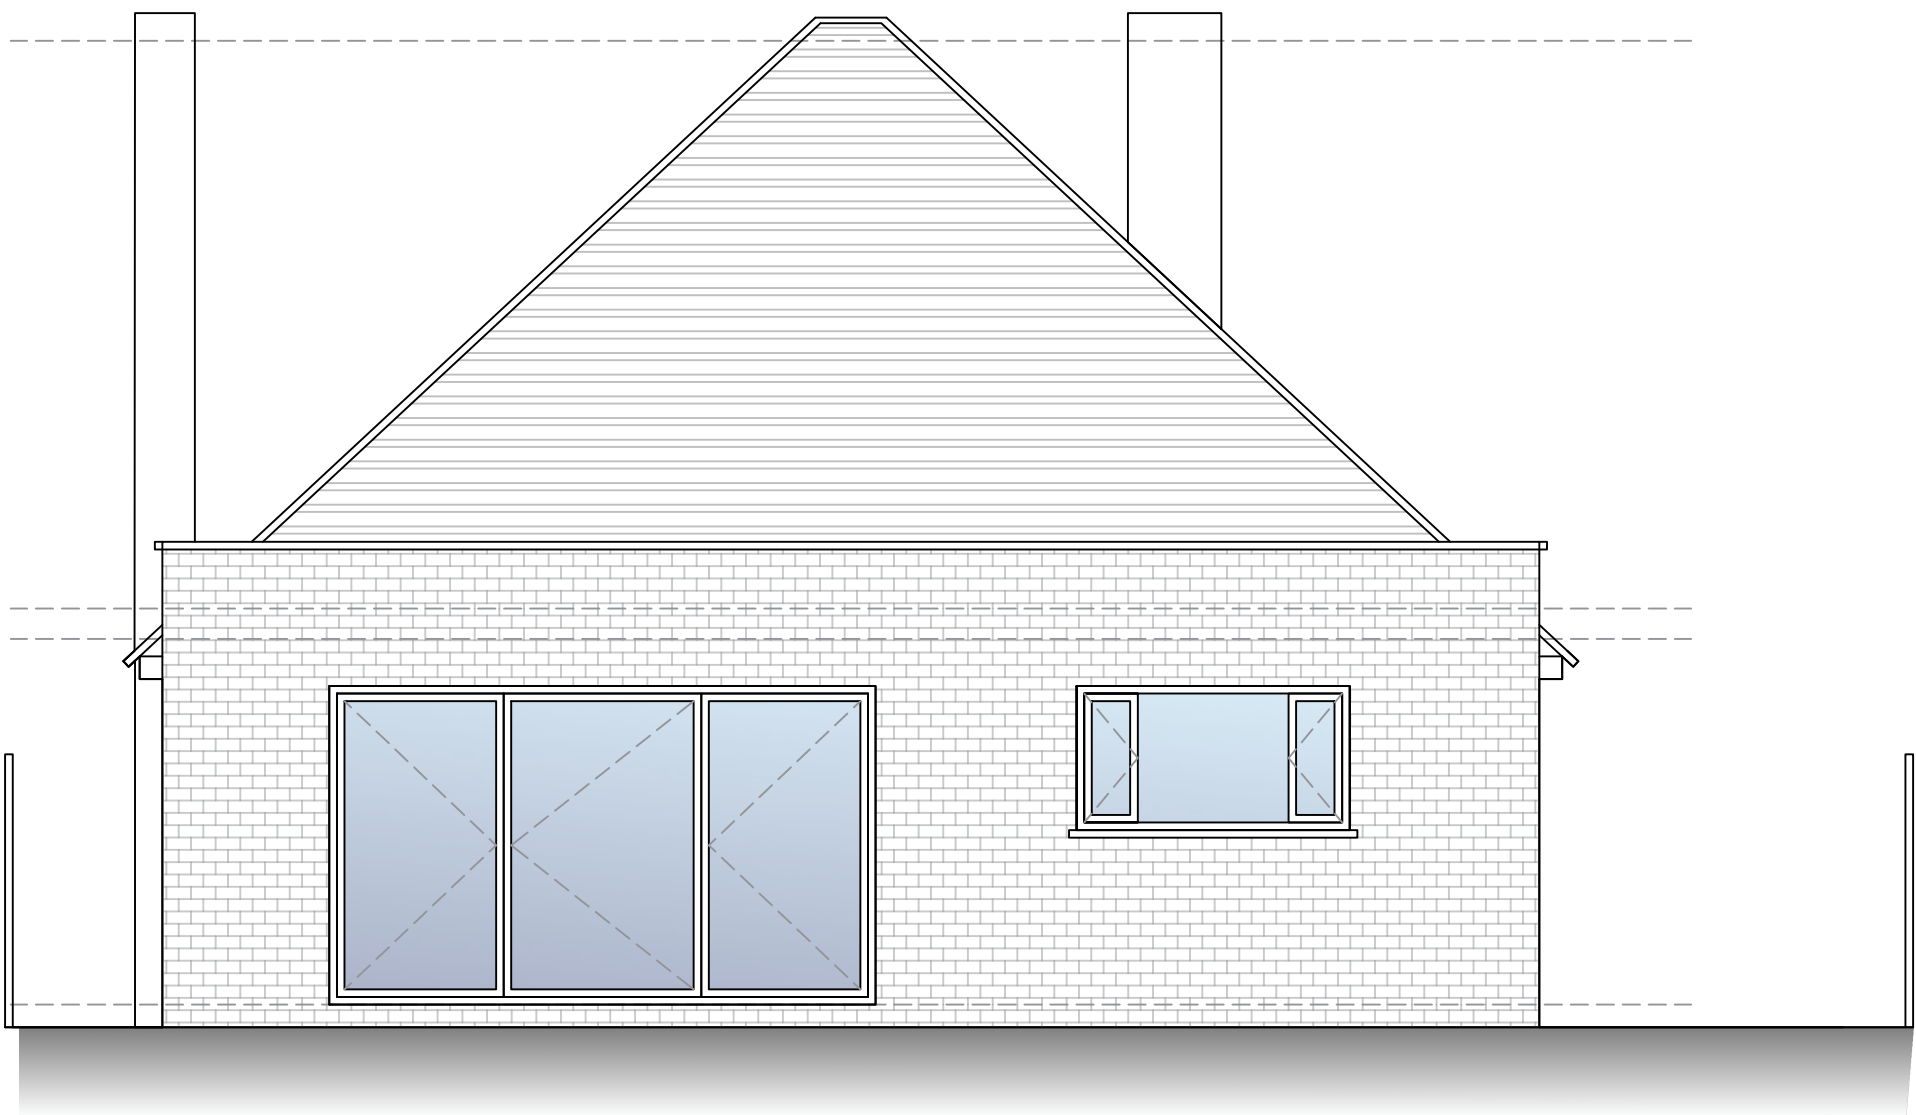



17 York Road, Hinckley - Proposed Rear Elevation South

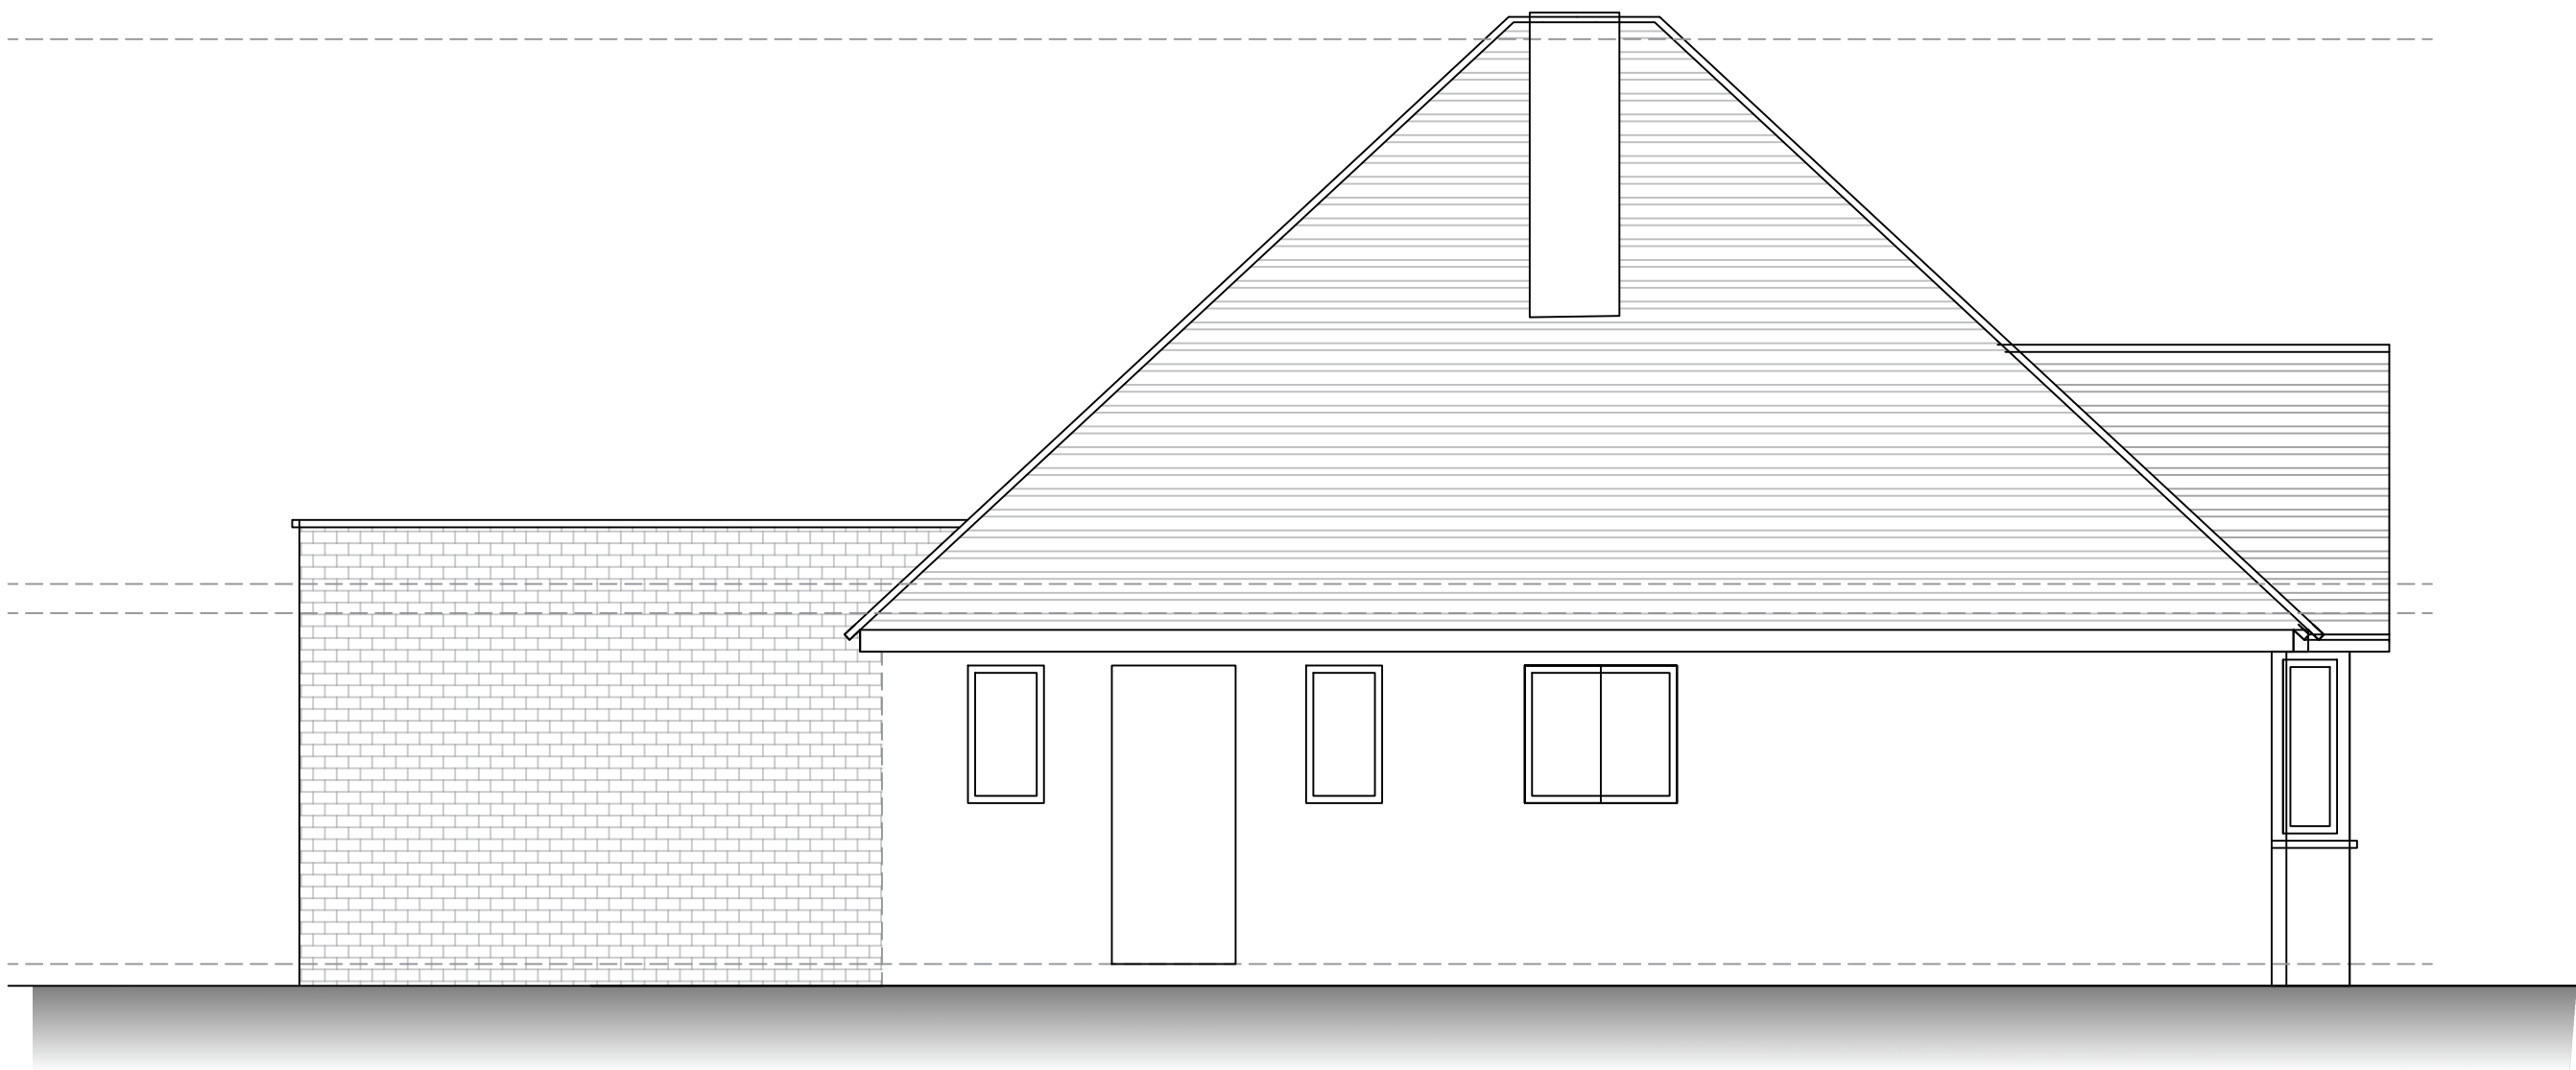



17 York Road, Hinckley - Proposed Side Elevation West

 

17 York Road, Hinckley - Existing Proposed Elevation North

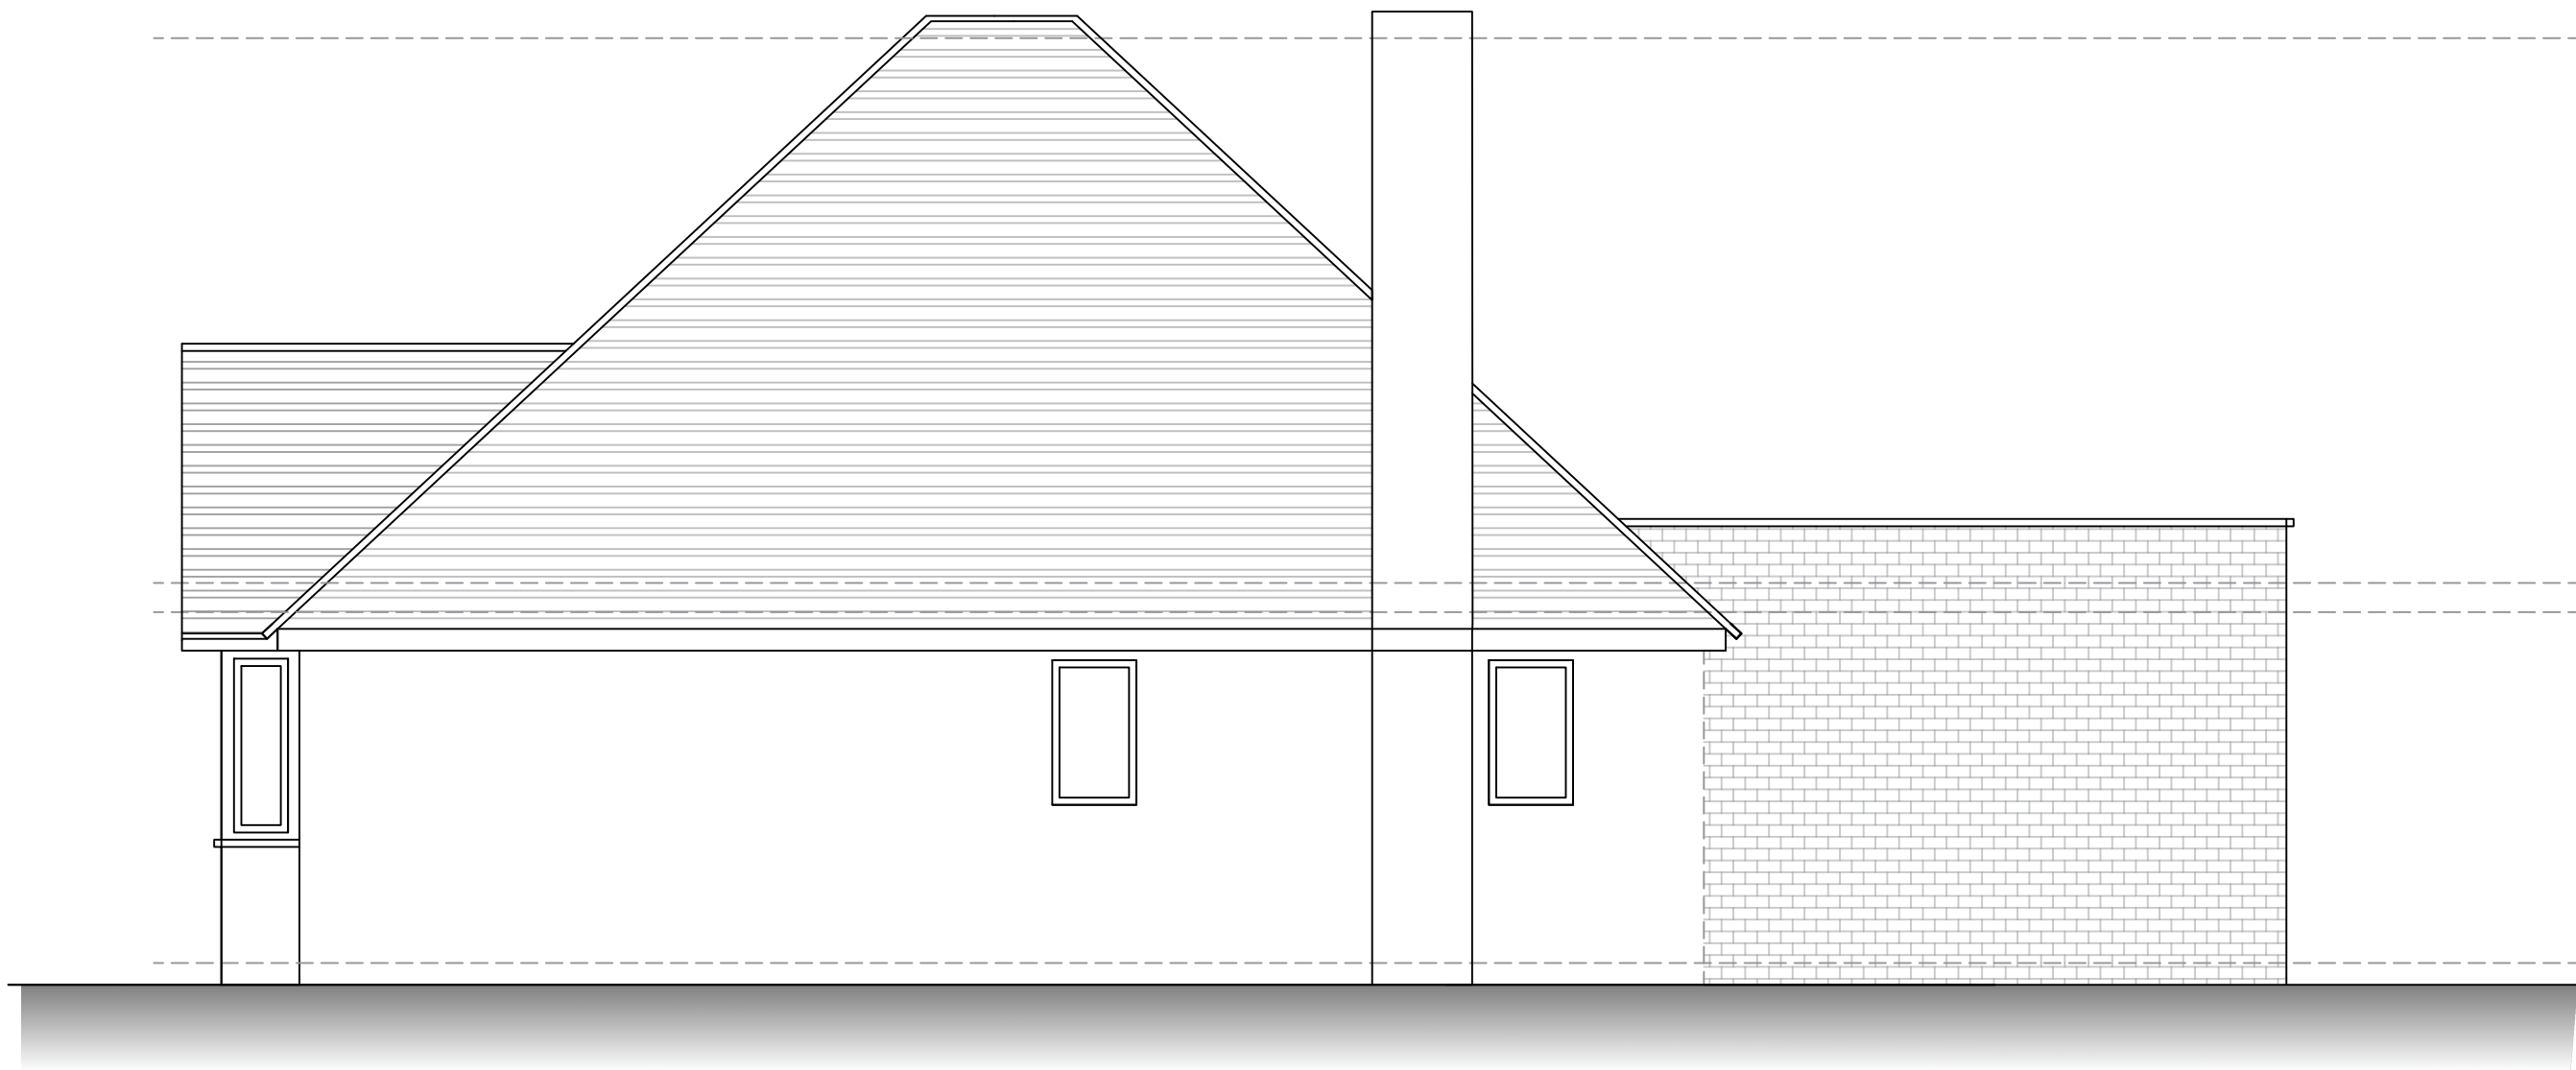 

17 York Road, Hinckley - Proposed Side Elevation East

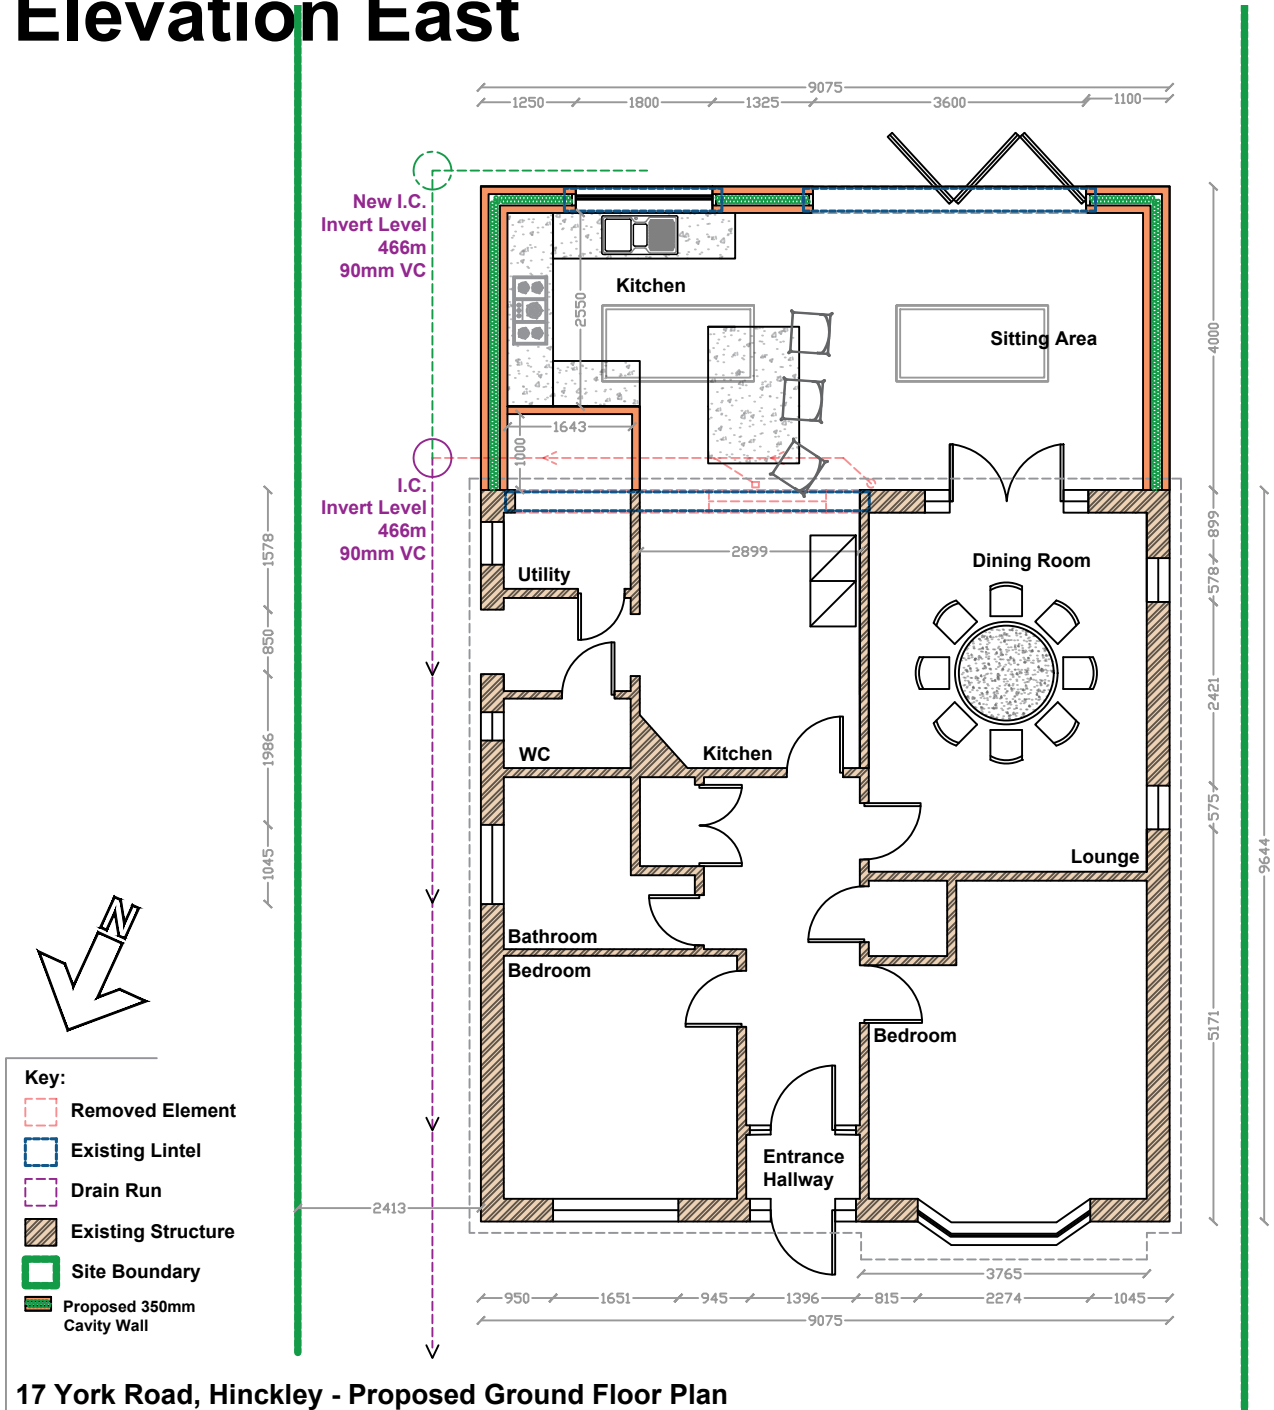 

17 York Road, Hinckley - Proposed Ground Floor Plan

Rev	By	Date	Description	Chk'd	
Ladbury Architectural Design WILLIAM LADBURY 11 SEDGEMERE ROAD MARKET BOSWORTH CV13 0AY TEL : 07841354894 william@ladburyad.com					
Project: 17 YORK ROAD, HINCKLEY LR10 0RH					
Drawing Title: PROPOSED ELEVATIONS					
A1					
Drawn	Chk'd	Appd	Status	Date	
WLADBURY			PLANNING	30.09.25	
			Scale @ A1	1:50 1:100	
Drawing No: 17YORK-PS25-4					Rev