


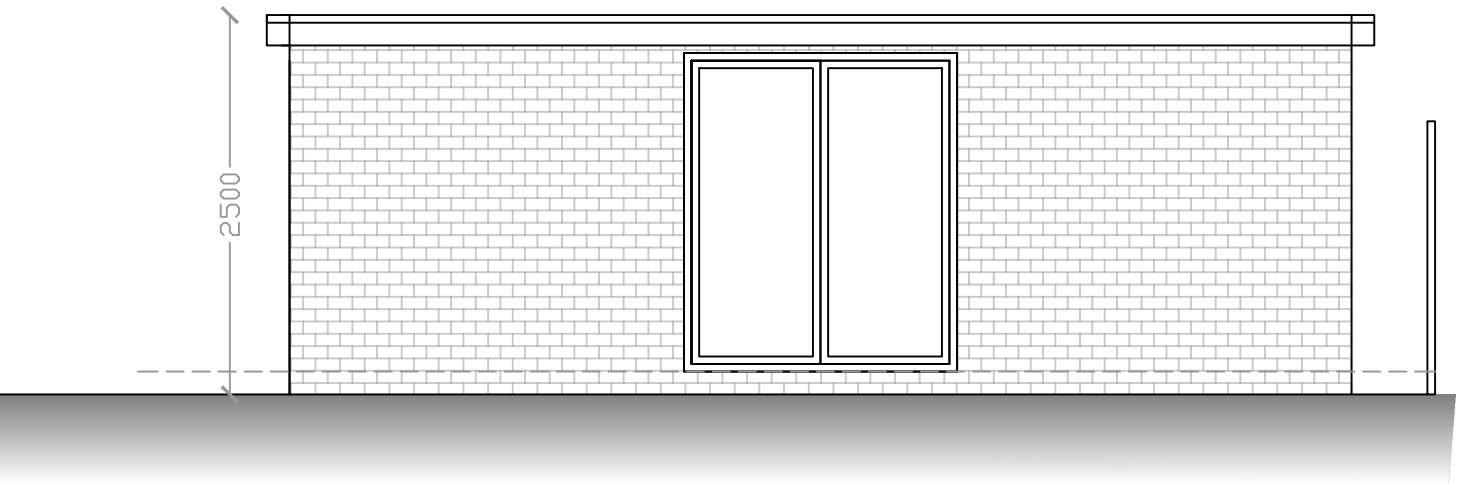
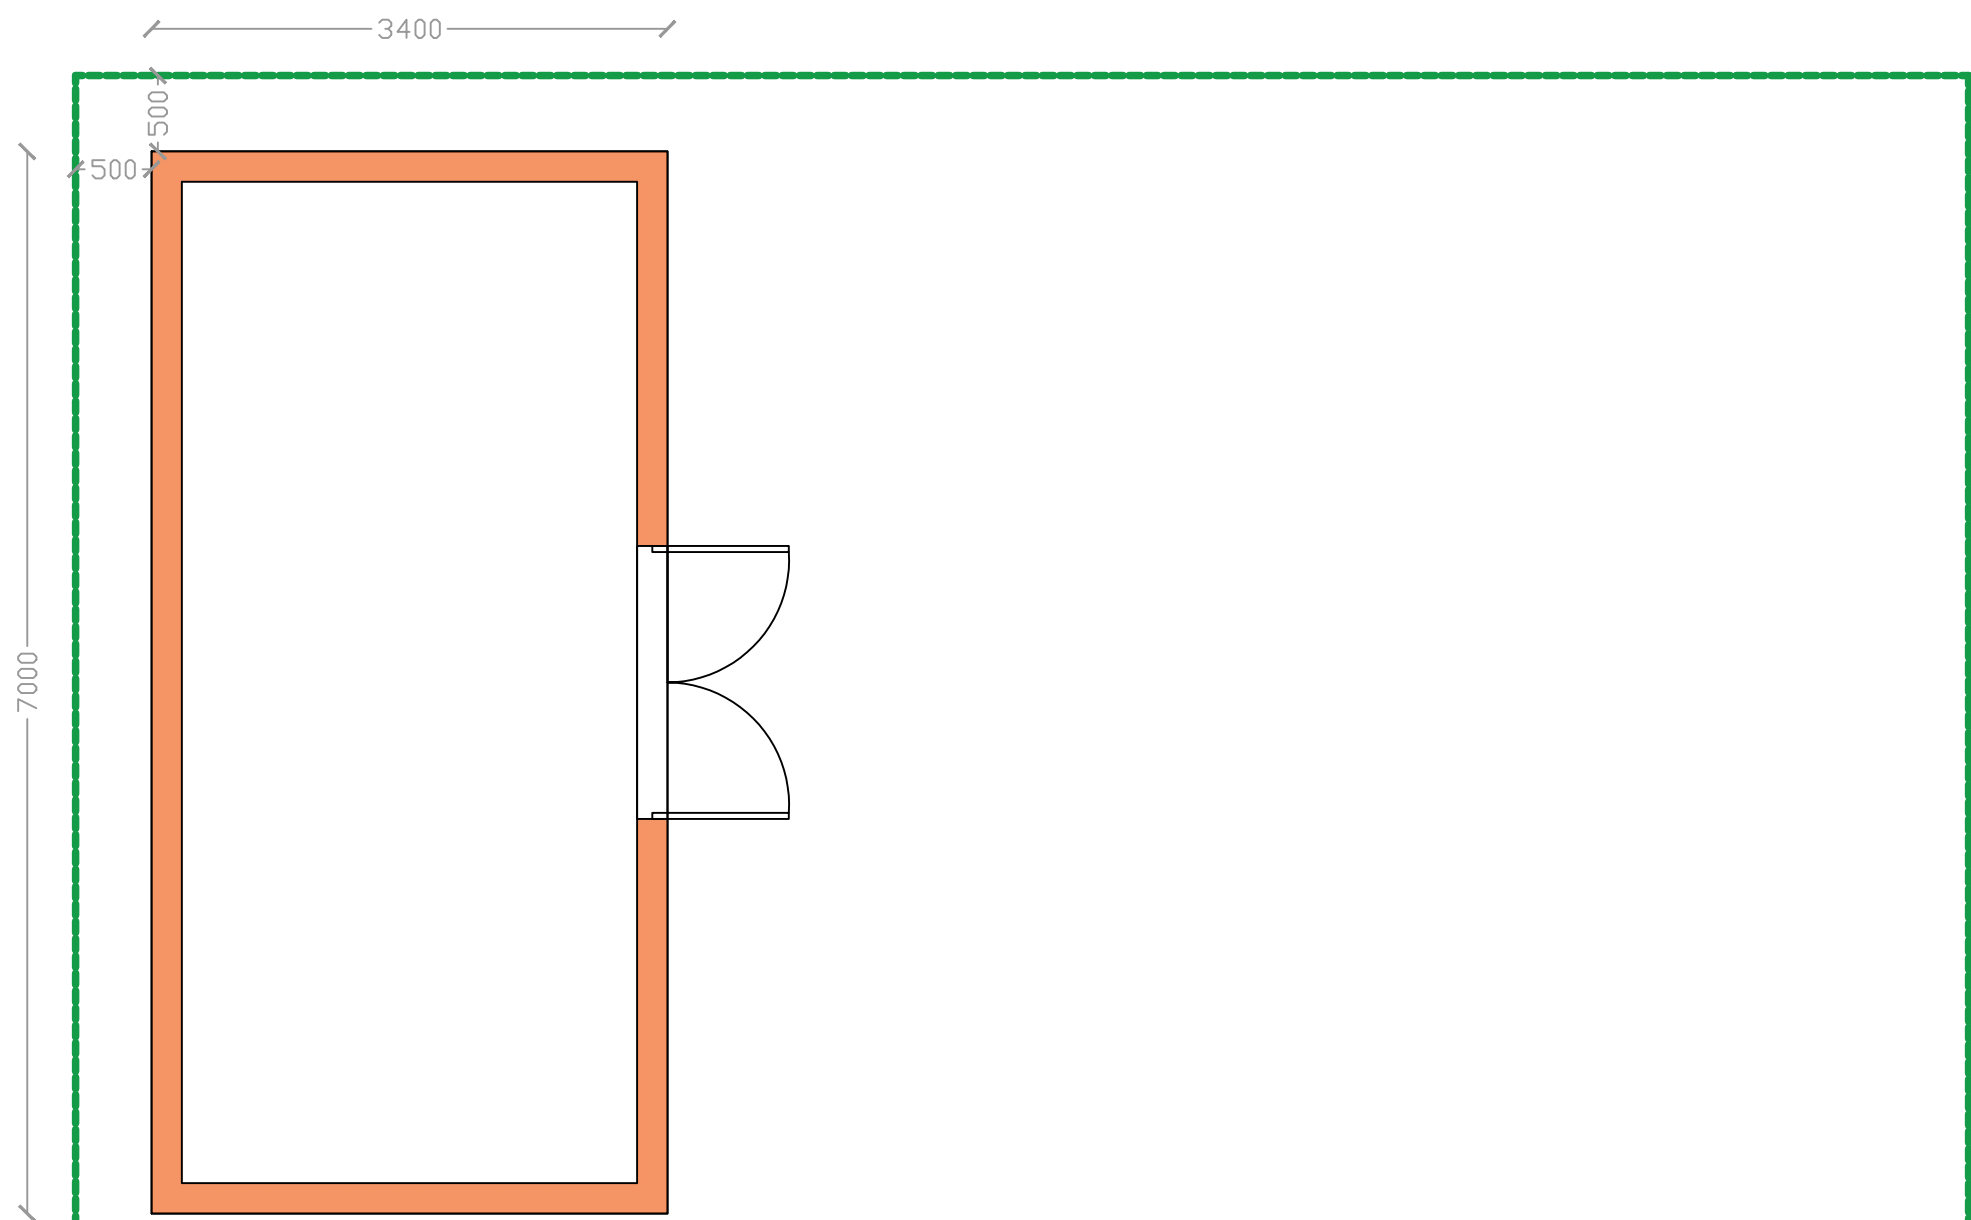


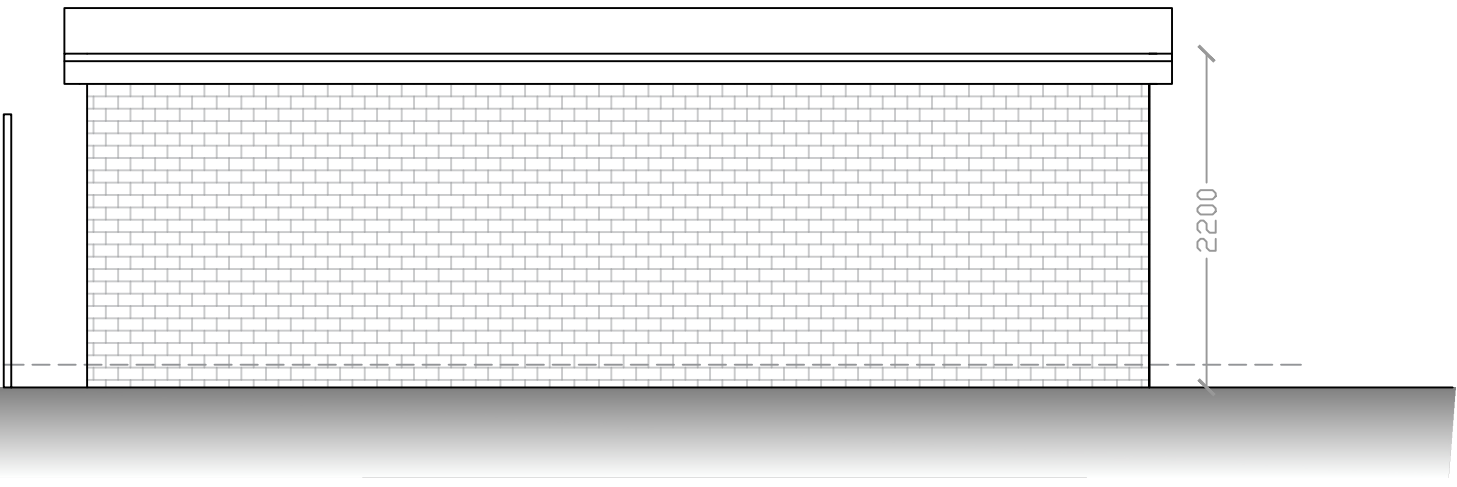



17 York Road - Proposed Outbuilding Front Elevation East

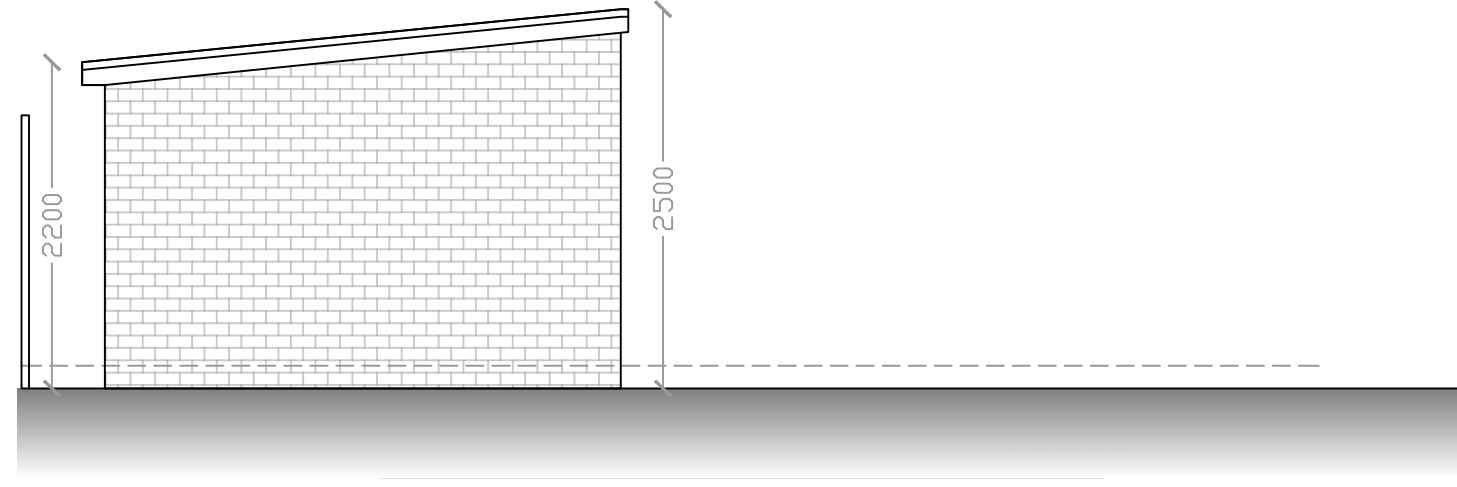


17 York Road - Proposed Outbuilding Rear Elevation West

 

17 York Road - Proposed Outbuilding Side Elevation North

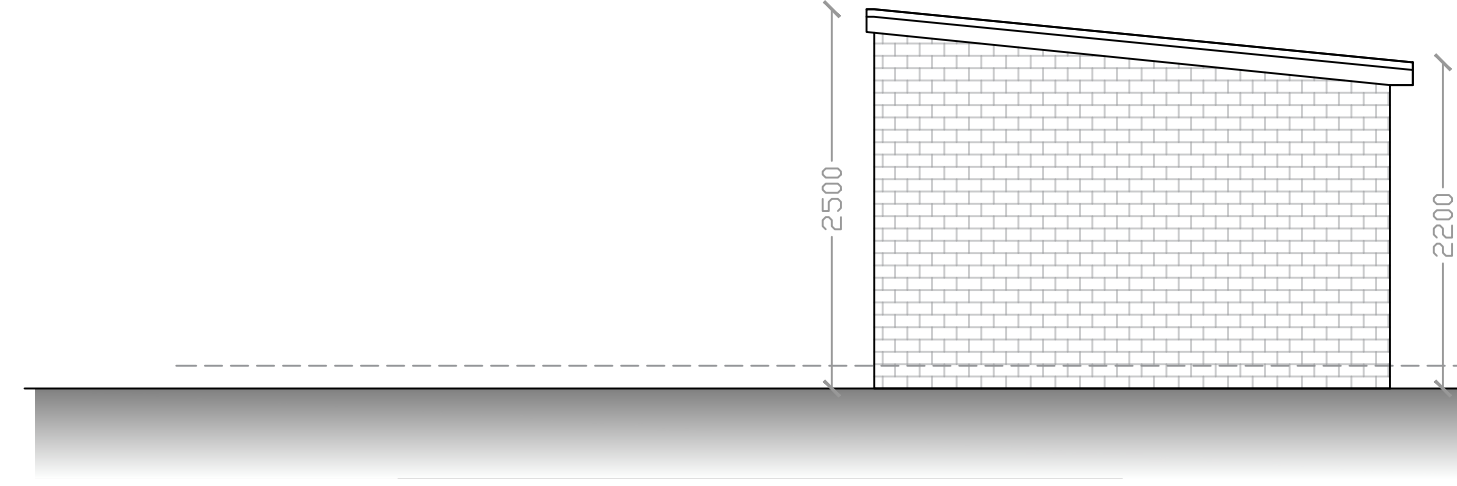 

17 York Road - Proposed Outbuilding Side Elevation South

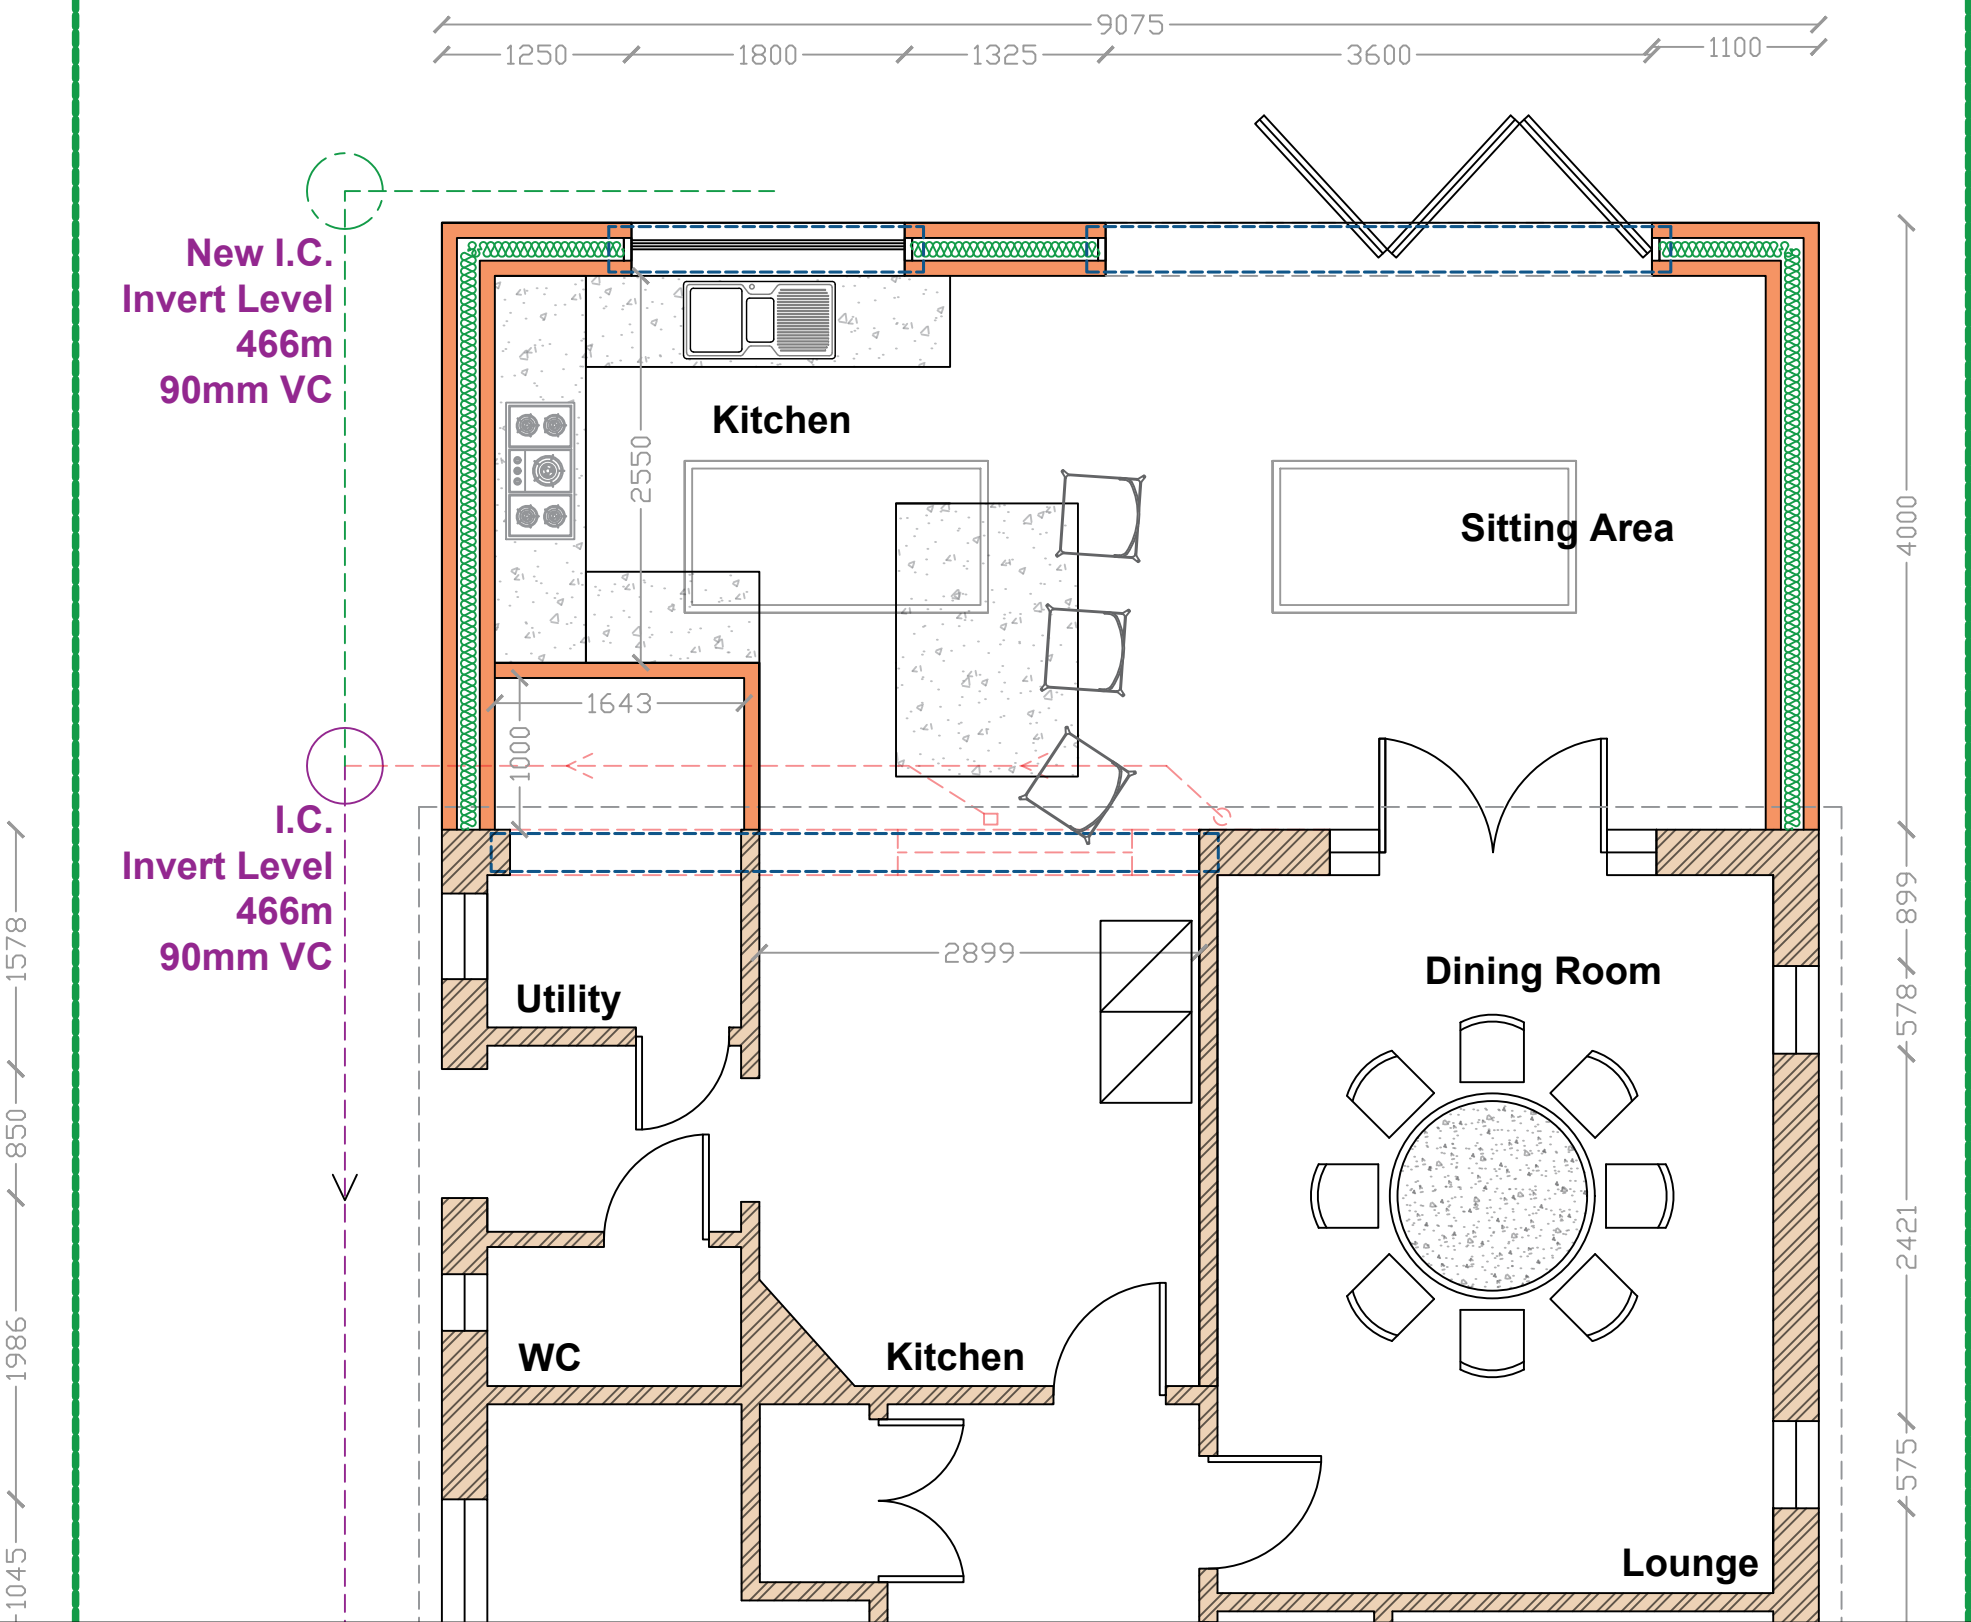

- | No | Note |
|----|---|
| 1. | ONLY TO BE SCALED WHEN PRINTED AT A1 |
| 2. | All dimensions in mm unless indicated. |
| 3. | Plans should be checked by the client, structural engineer and building control, no responsibility will be given to the designer. |

Rev	By	Date	Description	Chk'd
Ladbury Architectural Design WILLIAM LADBURY 11 SEDGEMERE ROAD MARKET BOSWORTH CV13 0AY TEL : 07841354894 william@ladburyad.com				
Project: 17 YORK ROAD, HINCKLEY LR10 0RH				
Drawing Title: PROPOSED GARAGE OUTBUILDING				
Drawn	Chk'd	Appd	Status	Date
WLADBURY			PLANNING	30.09.25
Scale @ A1				1:50
Drawing No: 17YORK-PS25-5				
Rev				