


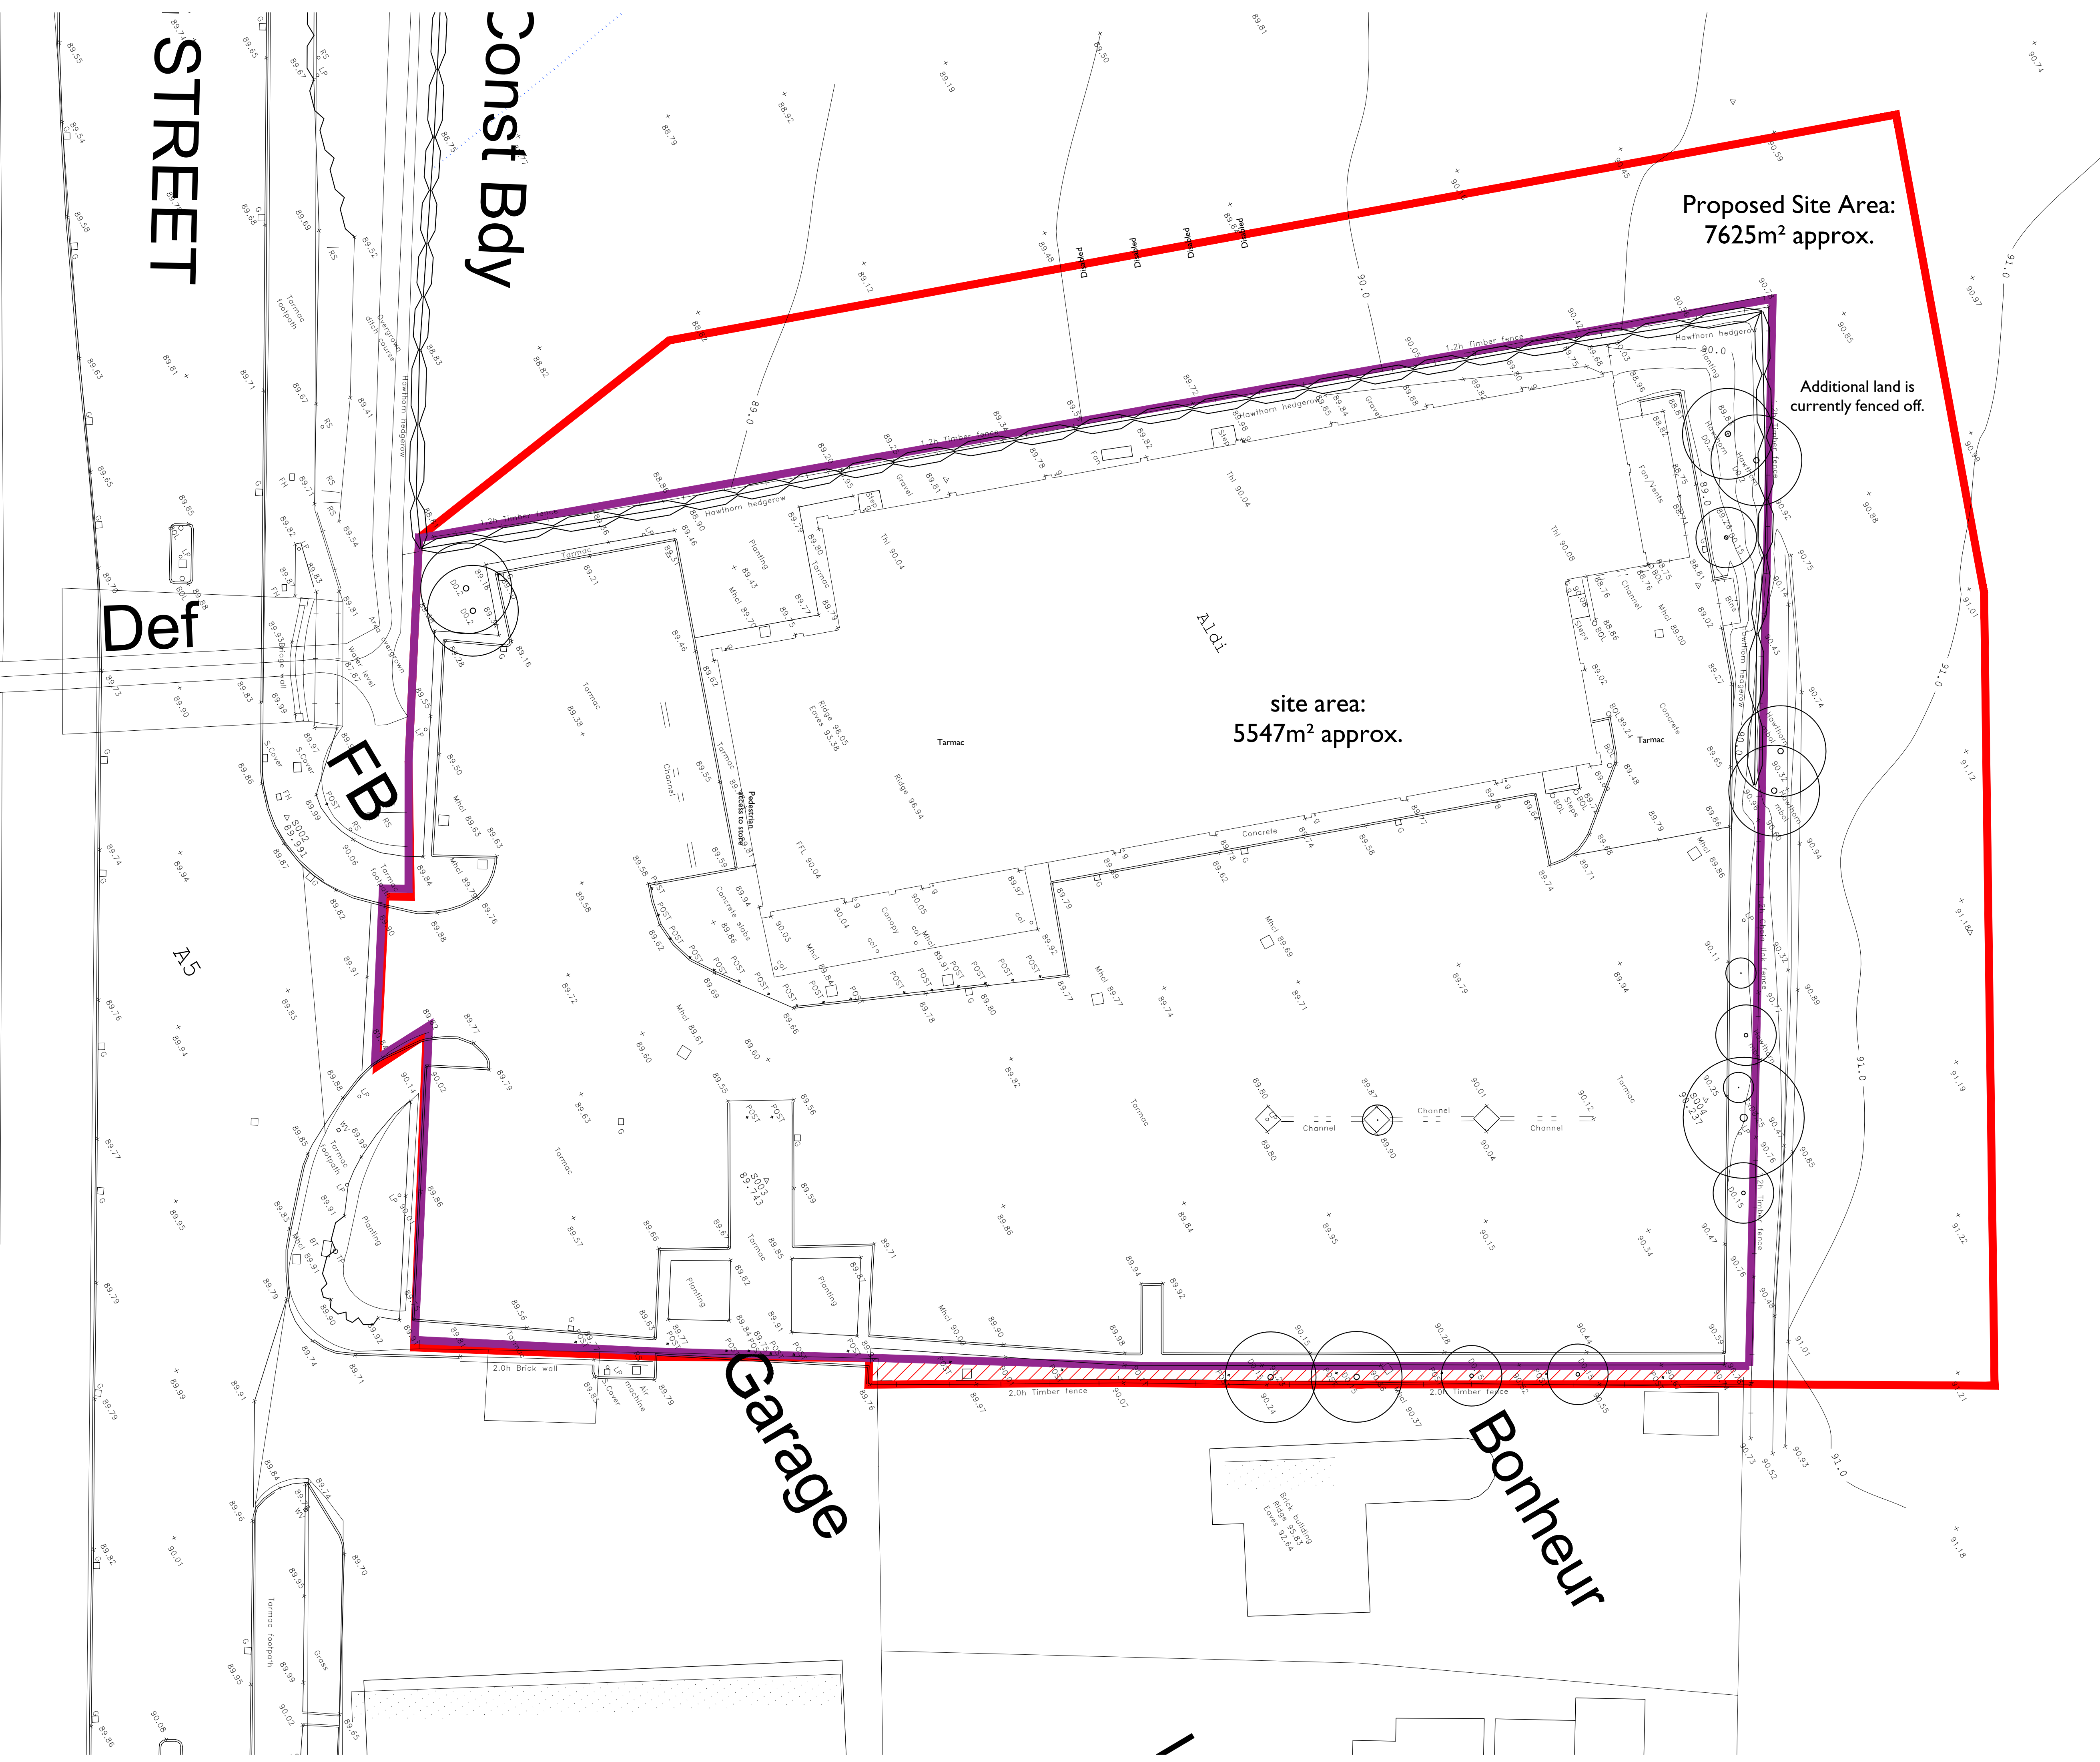


Planning Boundary

Existing Ownership Boundary

Unregistered land to be acquired under option

SITE AREA:		
EXISTING:	5547 sq m	(1.3 acres approx)
PROPOSED:	7625 sq m	(1.8 acres approx)
CUSTOMER CAR SPACES	88 No. Approx.	(2.4 x 4.8m)
CYCLE SPACES	8 No.	

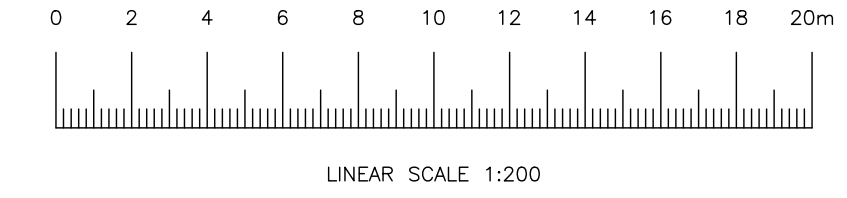

A	Note added to plan	18.04.2023	SI	SPK
Revision	Description	Date	Drawn	Checked

STOAS Architects Ltd

PLANNING

STOAS

ARCHITECTS

THE LODGE - COLESHILL MANOR - BIRMINGHAM - B46 1DL - TEL 0121 747 1943
DUNSTON PLACE - DUNSTON ROAD - CHESTERFIELD - S41 8NL - TEL 01246 389 860

CLIENT	ALDI STORES LIMITED
PROJECT	WATLING STREET, HINCKLEY, LEICESTERSHIRE
TITLE	EXISTING SITE PLAN

DATE	05.01.2022	SCALE	1:200 @ A1
DRAWN	SI	CHECKED	SB
		NORTH	
DWG No.	K22A02 - P002	REVISION	A

ALL DRAWINGS TO BE APPROVED BY THE LOCAL AUTHORITY BEFORE ANY CONSTRUCTION WORK COMMENCES. ANY CHANGES TO THE DRAWINGS MUST BE APPROVED BY THE LOCAL AUTHORITY BEFORE ANY CONSTRUCTION WORK COMMENCES. THE DRAWINGS ARE THE PROPERTY OF STOAS ARCHITECTS LTD AND ARE NOT TO BE REPRODUCED OR USED IN ANY MANNER WITHOUT THE WRITTEN CONSENT OF STOAS ARCHITECTS LTD.