

Proposed Change of Use to Residential Care Home to Include New Build & Internal & External Alterations.

Comfort Inn, 32 Wood Street,
Earl Shilton, LE9 7ND


Owner: Mr A Shiraz
Architect: Paul Humphries Architects Ltd.
Statutory Authority: HINCKLEY & BOSWORTH BOROUGH COUNCIL

Sheet No. Sheet Index

T1 Title Sheet

Architectural

- S1 Site Plan As Existing
- S2 Ground Floor Plan As Existing
- S3 First & Second Floor Plan As Existing
- S4 Elevations and Section A-A As Existing
- A1 Site Plan As Proposed
- A2 Ground Floor Plan As Proposed
- A3 First & Second Floor Plan As Proposed
- A4 Elevations and Section A-A As Proposed
- A5 Photomontage View

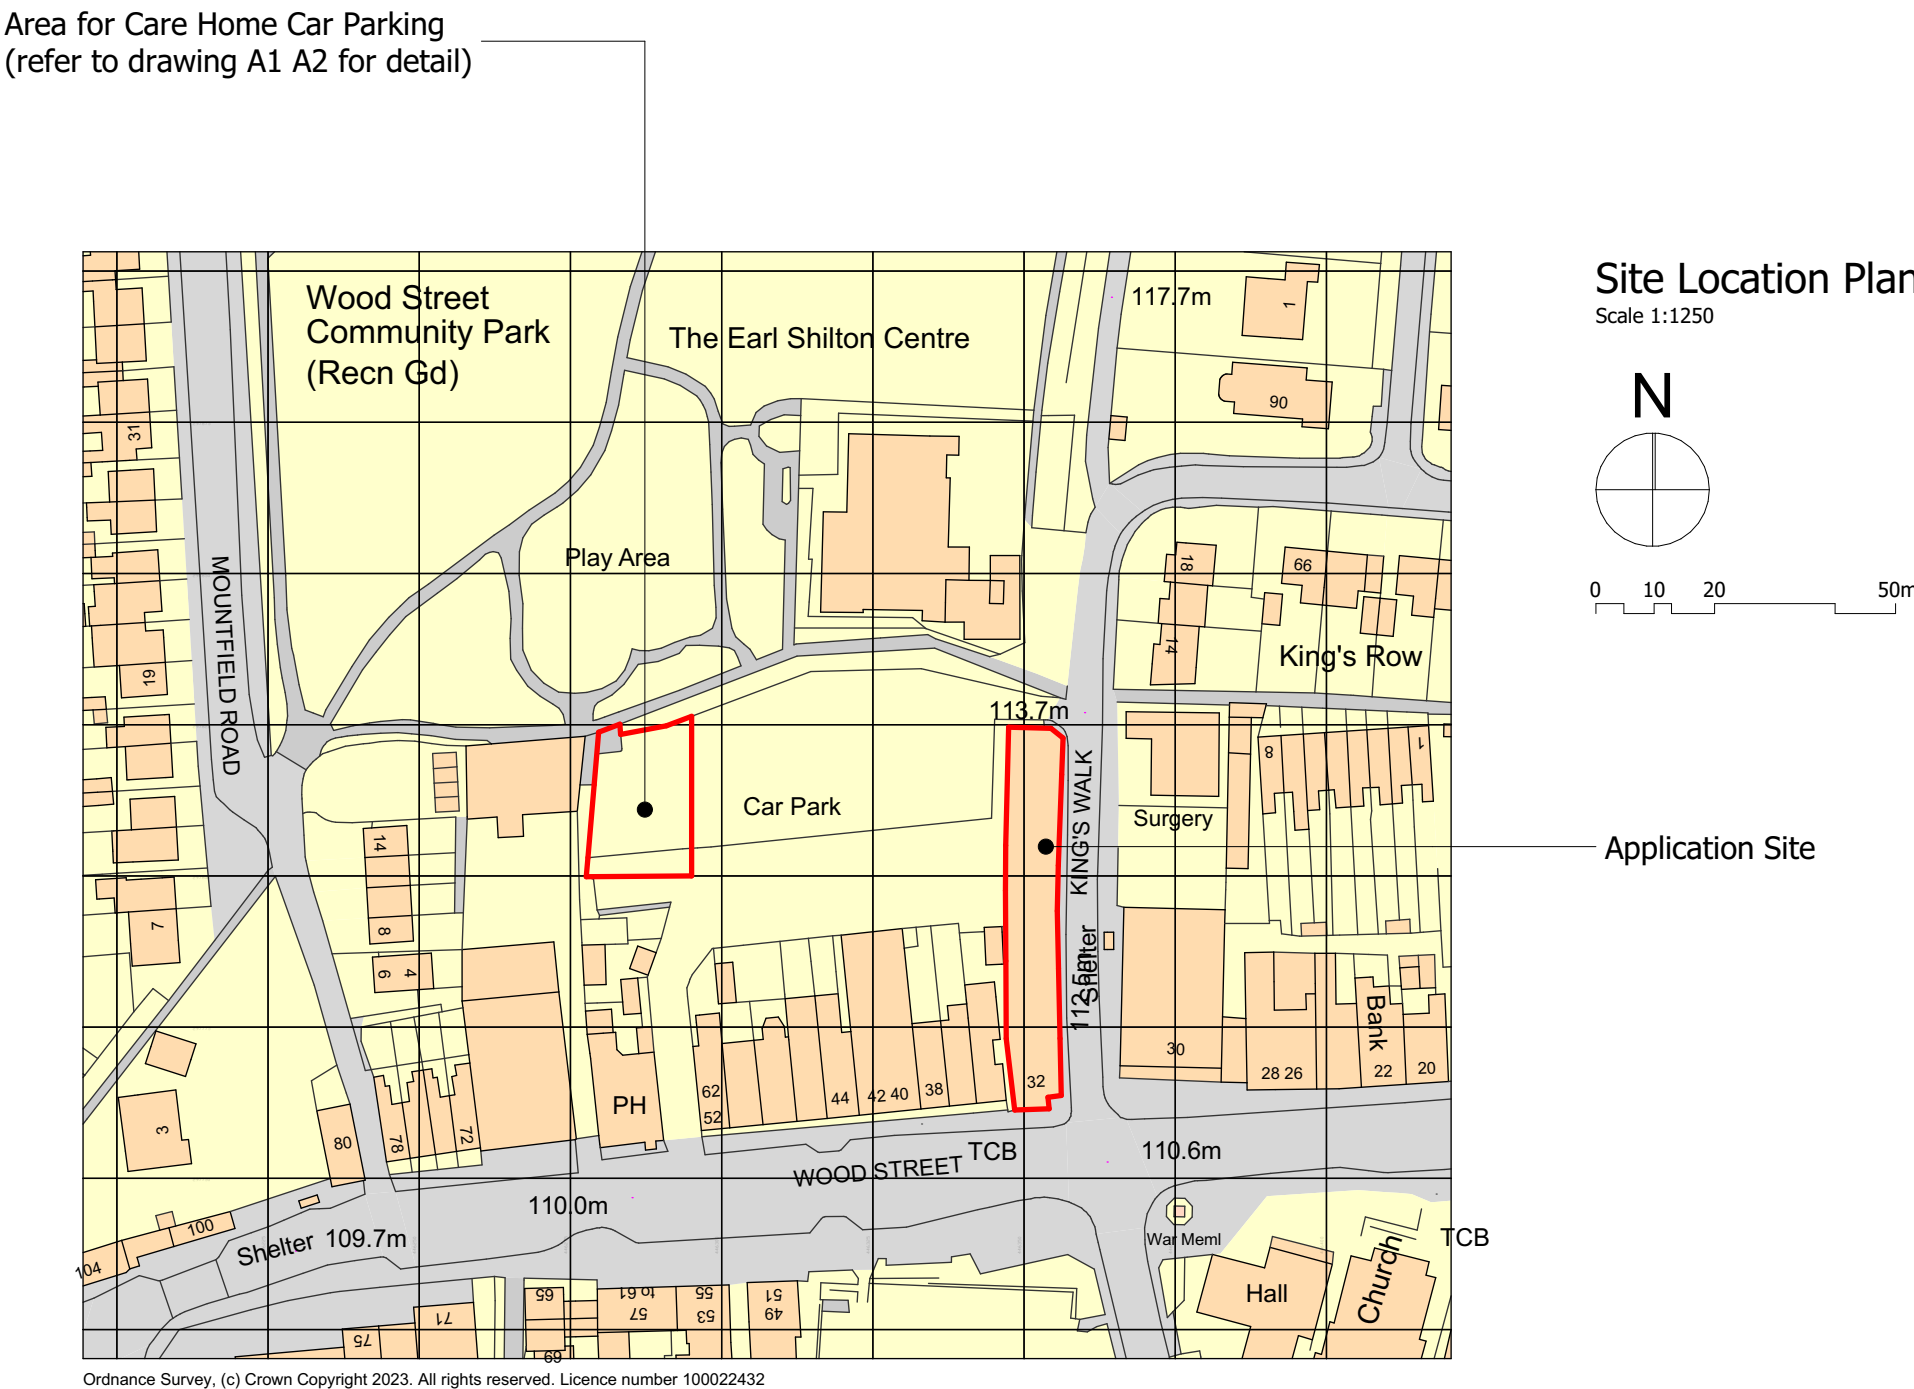

NOTE: DO NOT SCALE FROM THIS
DRAWING. ALL DIMENSIONS ARE TO BE
VERIFIED ON SITE.
ALL DIMENSIONS ARE STATED IN
MILLIMETERS.
ALL SPOT HEIGHTS AND LEVELS ARE
INDICATED IN METERS.

NOTE: THIS DRAWING IS FOR PLANNING
APPLICATION PURPOSES ONLY AND IS
NOT TO BE USED FOR THE PURPOSES
OF CONSTRUCTION

© THIS DRAWING (AND ALL DESIGN
INFORMATION THEREON) ARE THE
PROPERTY OF THE ARCHITECT.
THIS DRAWING MAY NOT BE
REPRODUCED - IN WHOLE OR IN
PART - WITHOUT PRIOR WRITTEN
CONSENT FROM THE ARCHITECT

**Paul Humphries
ARCHITECTS**
49 Sallerton Road,
Exmouth,
Devon EX8 2EF
t: 01395 276598
f: 01395 222800
email:
info@paulhumphriesarchitects.co.uk
www.paulhumphriesarchitects.co.uk

Paul J. Humphries
MR Inst. Rev. (Arch) MR Inst. (Arch)
AND MR. (Arch)

Proposed Change of Use to Residential Care Home
to Include New Build & Internal & External Alterations

Client: Mr A Shiraz

Job No: 08-429

Title Sheet

No.	Revision	Date

Job No: 08-429

Scale: N.T.S. Drawn: T.J.D.

Date: June 2023 Drawing: T1