


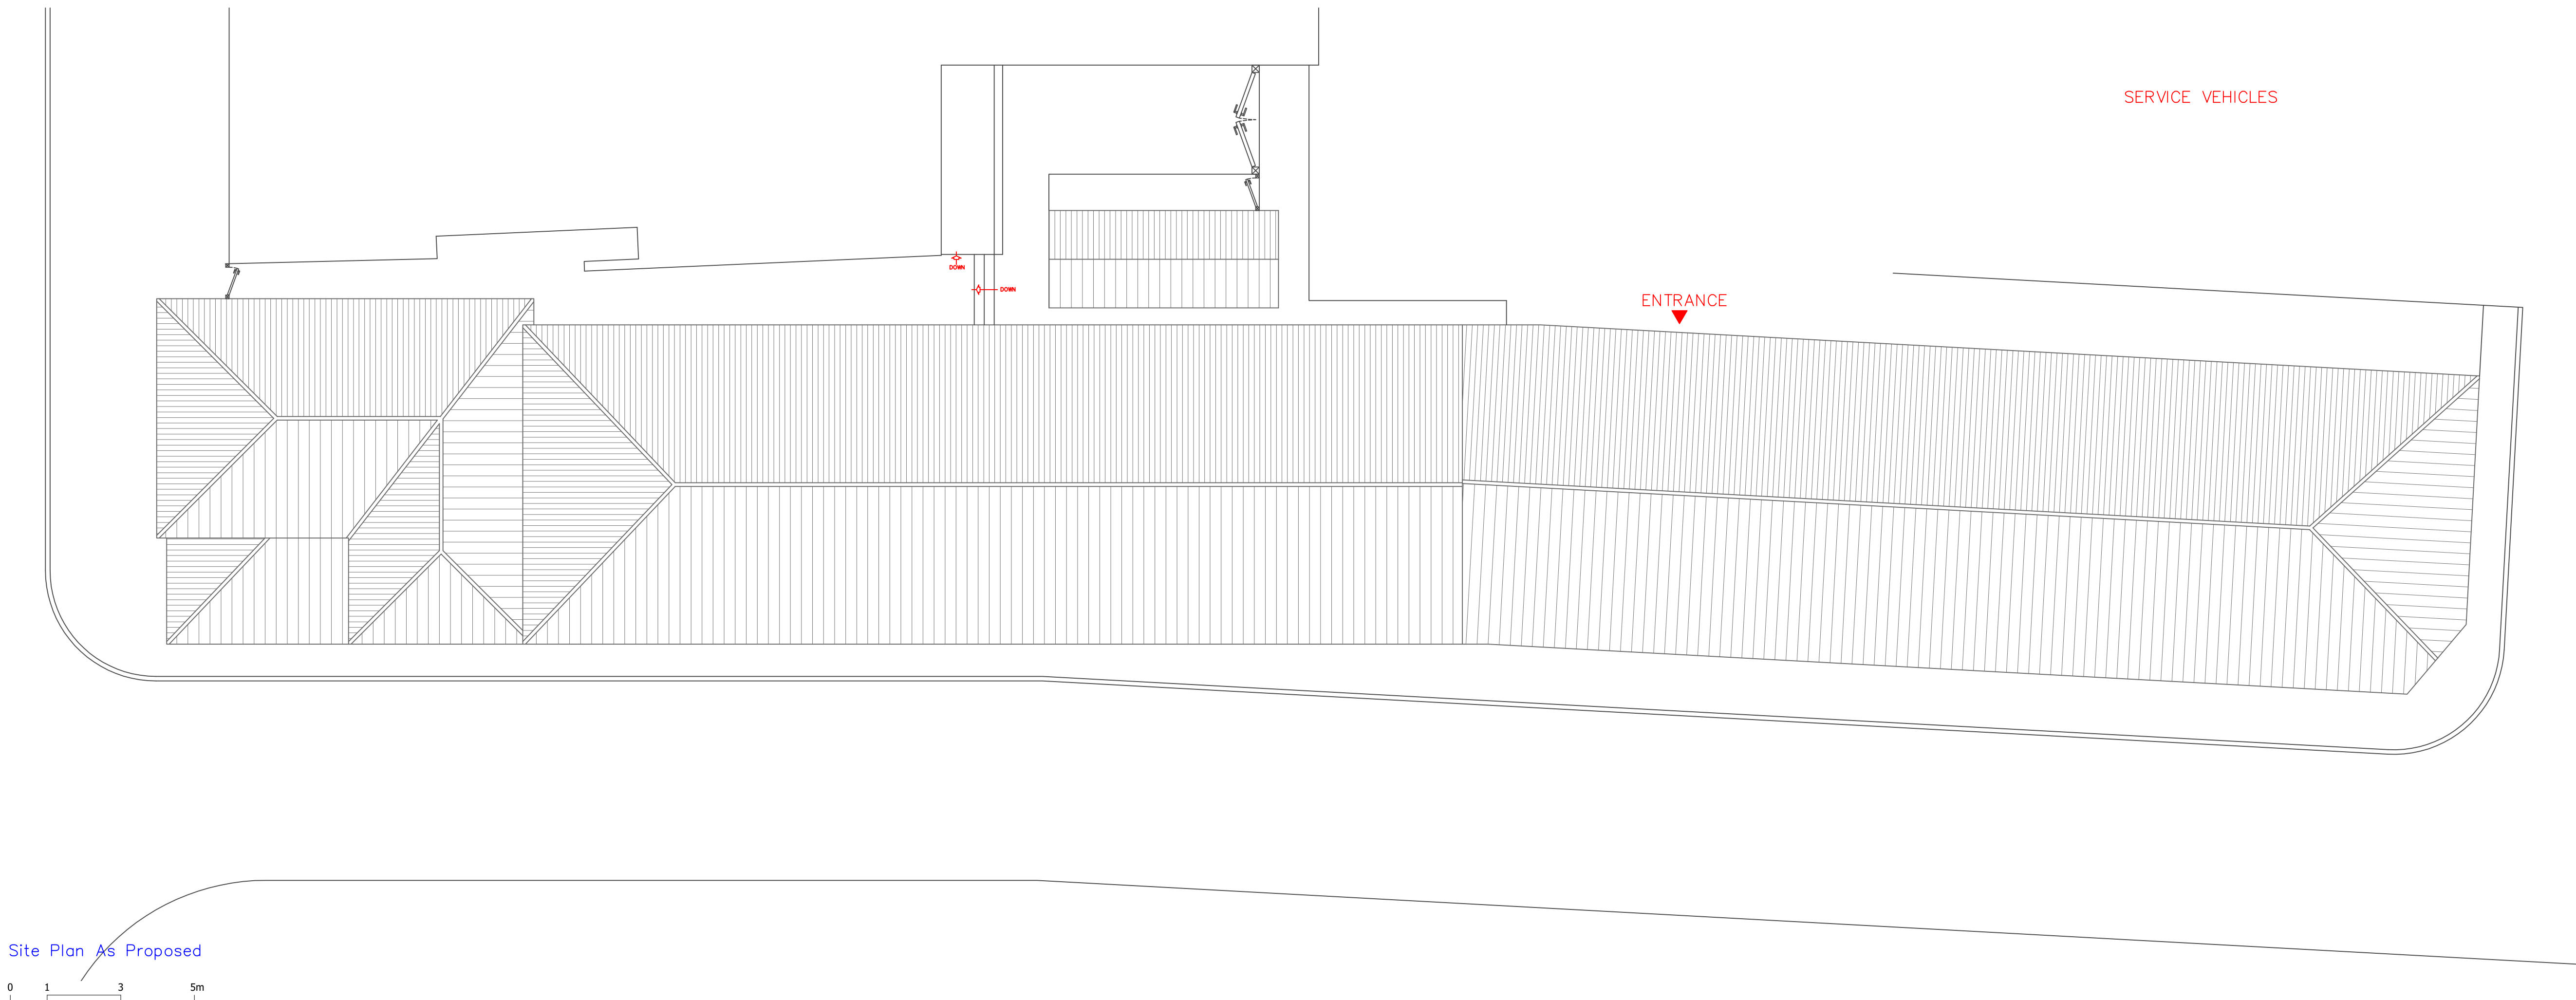

Site Plan As Proposed



NOTE: DO NOT SCALE FROM THIS DRAWING. ALL DIMENSIONS ARE TO BE VERIFIED ON SITE. ALL DIMENSIONS ARE STATED IN MILLIMETERS. ALL SPOT HEIGHTS AND LEVELS ARE INDICATED IN METERS.

NOTE: THIS DRAWING IS FOR PLANNING APPLICATION PURPOSES ONLY AND IS NOT TO BE USED FOR THE PURPOSES OF CONSTRUCTION

© THIS DRAWING (AND ALL DESIGN INFORMATION THEREON) ARE THE PROPERTY OF THE ARCHITECT. THIS DRAWING MAY NOT BE REPRODUCED - IN WHOLE OR IN PART - WITHOUT PRIOR WRITTEN CONSENT FROM THE ARCHITECT

Paul J. Humphries

ARCHITECTS

49 Sallerton Road,
Exmouth,
Devon EX8 2EF
t: 01395 276598
f: 01395 222800
enquiries@pjharchitects.co.uk
www.pjharchitects.co.uk

Paul J. Humphries
Architect
100, New Street, Exmouth, Devon
EX8 2EF
01395 276598

Proposed Change of Use to Residential Class 1
to include New Build to House 6 External Amenities

Consultation
on Local Plan
100, New Street
EX8 2EF

Client: Mr. A. Shiraz

Site Plan As
Proposed

1	changes requested by planning office	04.08.2008
No.	Revision	Date

Job No:08-429

Scaled: 1:100
Date: June 2023

Drawn: T.J.D.
Drawing: A1