


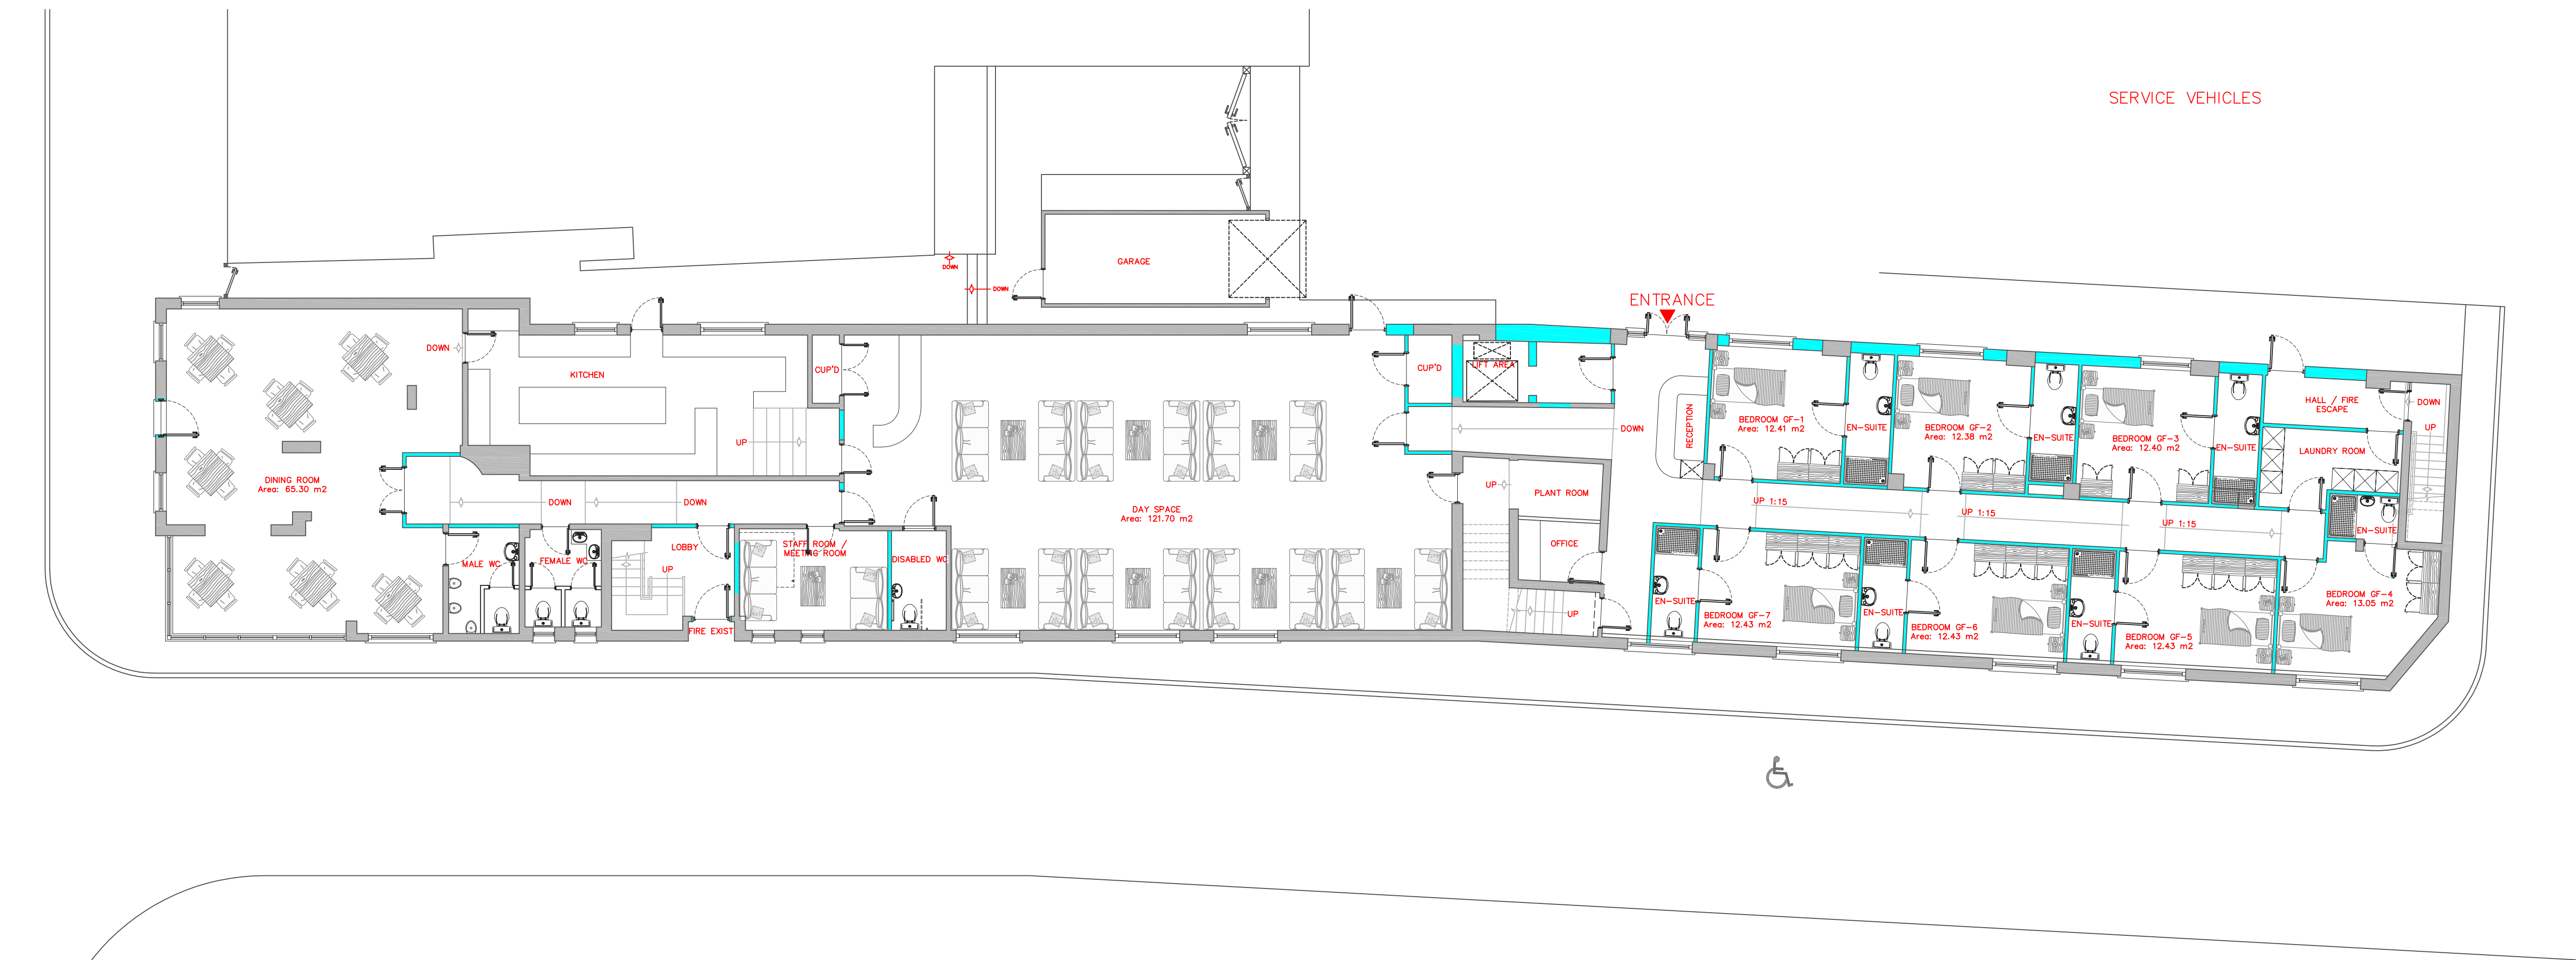

Ground Floor Plan As Proposed –
(7 Rooms)

0 1 3 5m

NOTE: DO NOT SCALE FROM THIS DRAWING. ALL DIMENSIONS ARE TO BE VERIFIED ON SITE. ALL DIMENSIONS ARE STATED IN MILLIMETERS. ALL SPOT HEIGHTS AND LEVELS ARE INDICATED IN METERS.

NOTE: THIS DRAWING IS FOR PLANNING APPLICATION PURPOSES ONLY AND IS NOT TO BE USED FOR THE PURPOSES OF CONSTRUCTION

© THIS DRAWING (AND ALL DESIGN INFORMATION THEREON) ARE THE PROPERTY OF THE ARCHITECT. THIS DRAWING MAY NOT BE REPRODUCED – IN WHOLE OR IN PART – WITHOUT PRIOR WRITTEN CONSENT FROM THE ARCHITECT

PAUL HUMPHRIES

ARCHITECTS

49 Salferton Road,
Exmouth,
Devon EX8 2EF
t: 01395 276598
f: 01395 228900
enr@ph-architects.co.uk
info@ph-architects.co.uk
www.ph-architects.co.uk

Paul J. Humphries
Architect
Architectural Services Limited
Architects
Architects

Proposed Change of Use to Residential Care Home
in Exmouth Road, Exmouth, Devon
Contact:
Paul Humphries
01395 276598
01395 228900

Client: Mr. A. Shiraz
Ground Floor Plan
As Proposed

1	changes requested by planning officer	04.08.2008
No.	Revision	Date

Job No:08-429

Scaled: 1:100
Date: June 2023
Drawn: T.J.D.
Drawing: A2