



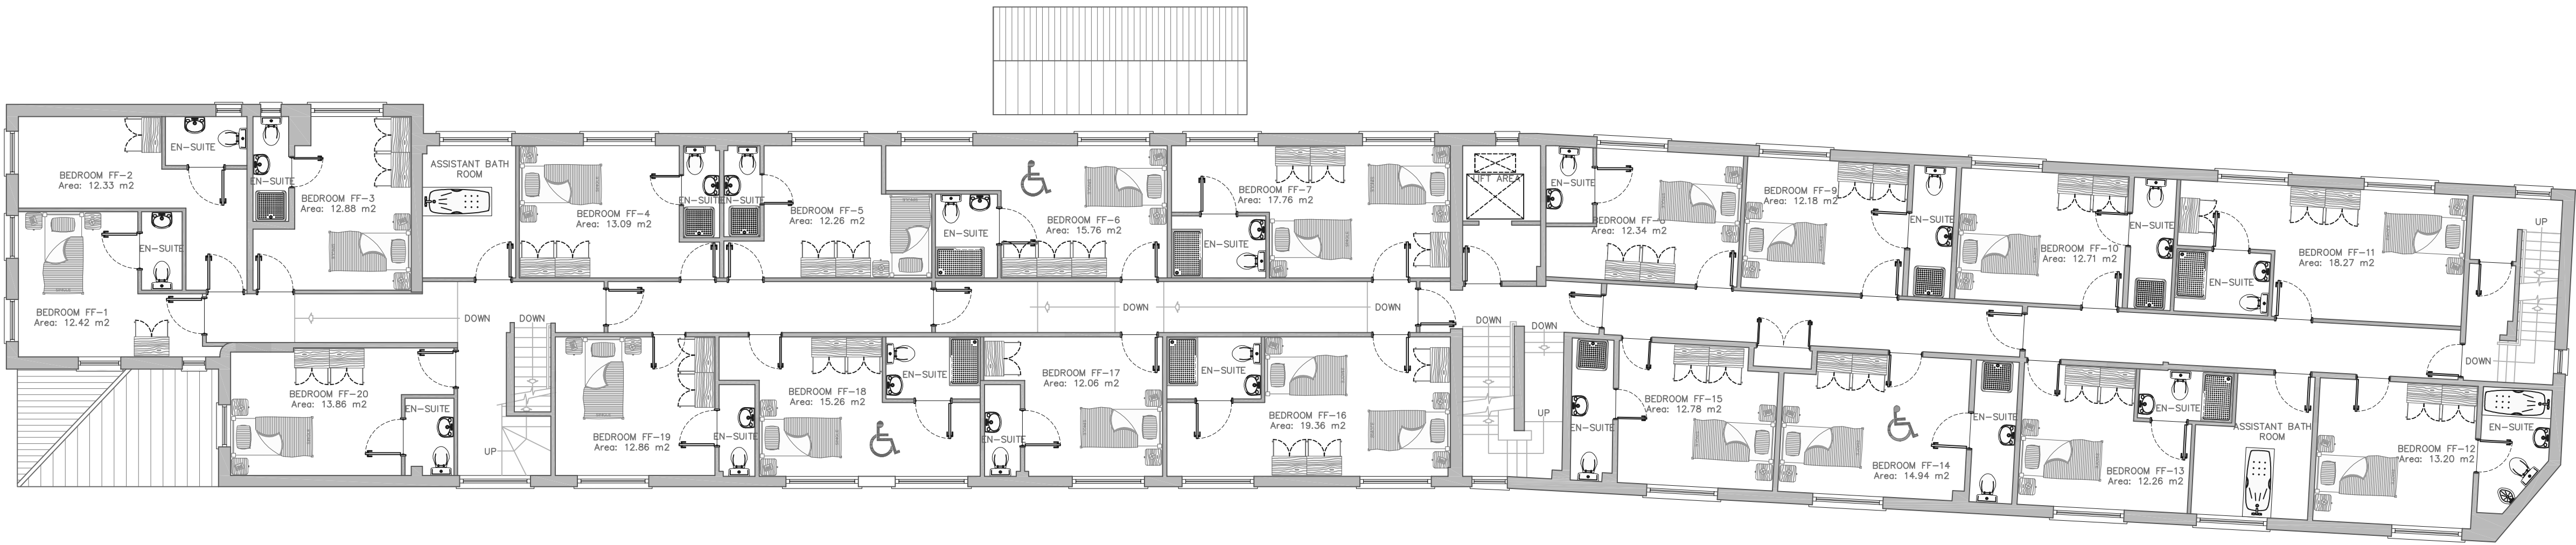

First Floor Plan As Proposed –
(20 Rooms)

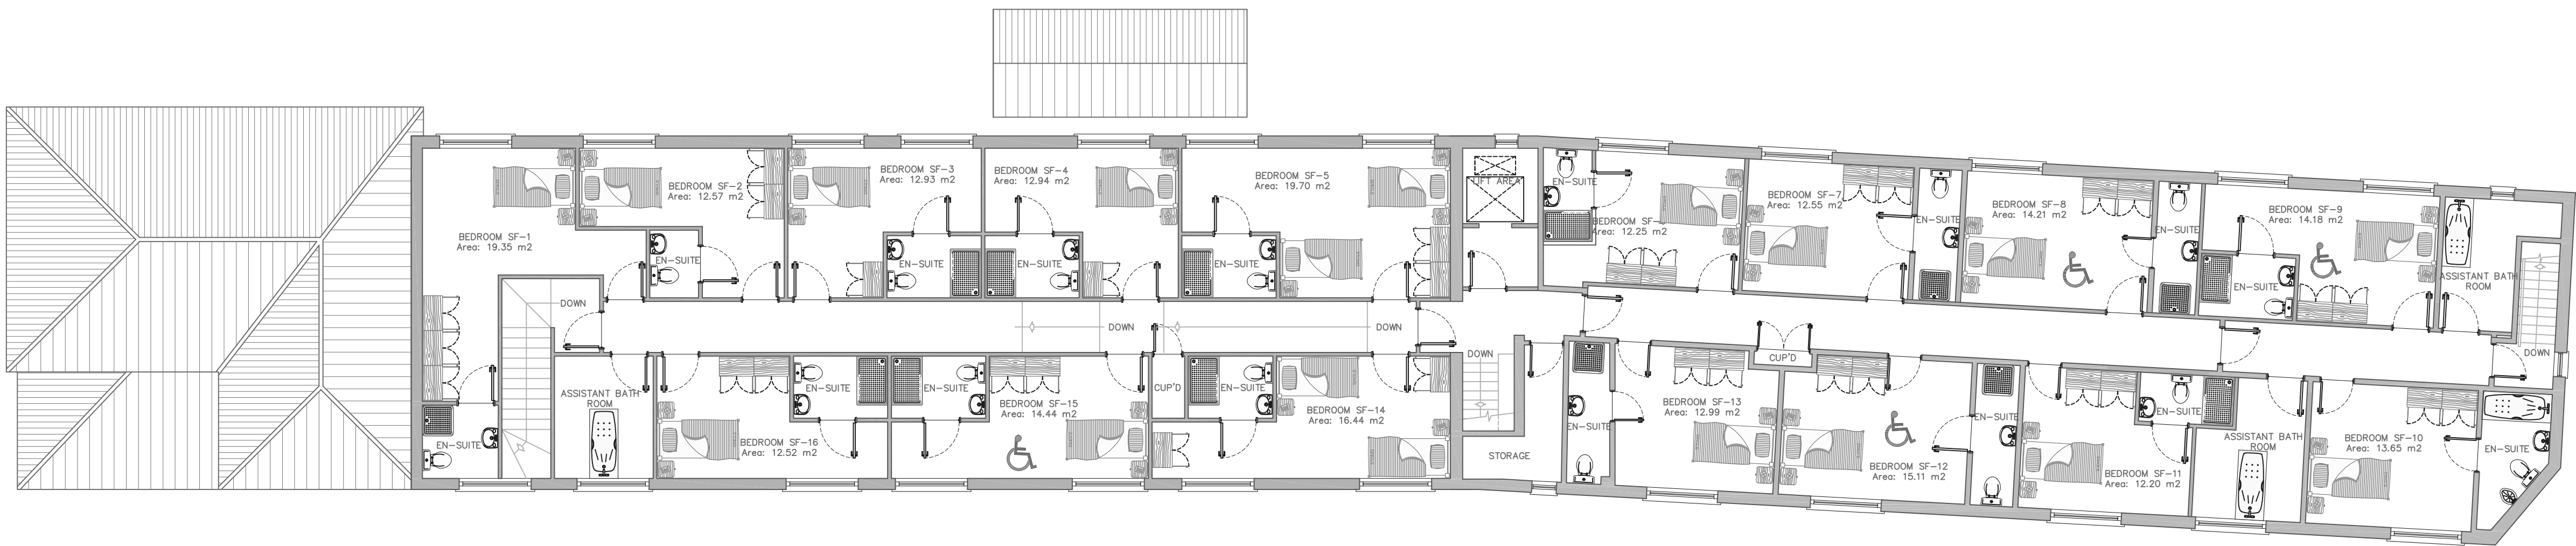

Second Floor Plan As Proposed –
(16 Rooms)



NOTE: DO NOT SCALE FROM THIS DRAWING. ALL DIMENSIONS ARE TO BE VERIFIED ON SITE. ALL DIMENSIONS ARE STATED IN MILLIMETERS. ALL SPOT HEIGHTS AND LEVELS ARE INDICATED IN METERS.

NOTE: THIS DRAWING IS FOR PLANNING APPLICATION PURPOSES ONLY AND IS NOT TO BE USED FOR THE PURPOSES OF CONSTRUCTION.

© THIS DRAWING (AND ALL DESIGN INFORMATION THEREON) ARE THE PROPERTY OF THE ARCHITECT. THIS DRAWING MAY NOT BE REPRODUCED – IN WHOLE OR IN PART – WITHOUT PRIOR WRITTEN CONSENT FROM THE ARCHITECT.

PAUL J. HUMPHRIES

ARCHITECTS

49 Salferton Road,
Exmouth,
Devon EX8 2EF
t: 01395 276598
f: 01395 226900
enb@pauljhumphries.co.uk
www.pauljhumphries.co.uk

Paul J. Humphries
MR Inst. Rev. Arch. Assoc. (RIBA)
ARCH 1661482

Proposed Change of Use to Residential Care Home
to replace New Road to provide 36 care places

Consultants:
Mr. David Brown
Mr. David Brown
1257 7467

First Floor Plan As
Proposed

No.	Revision	Date

Job No:08-429

Scale: 1:100 Drawn: T.J.D.
Date: June 2023 Drawing: A3