


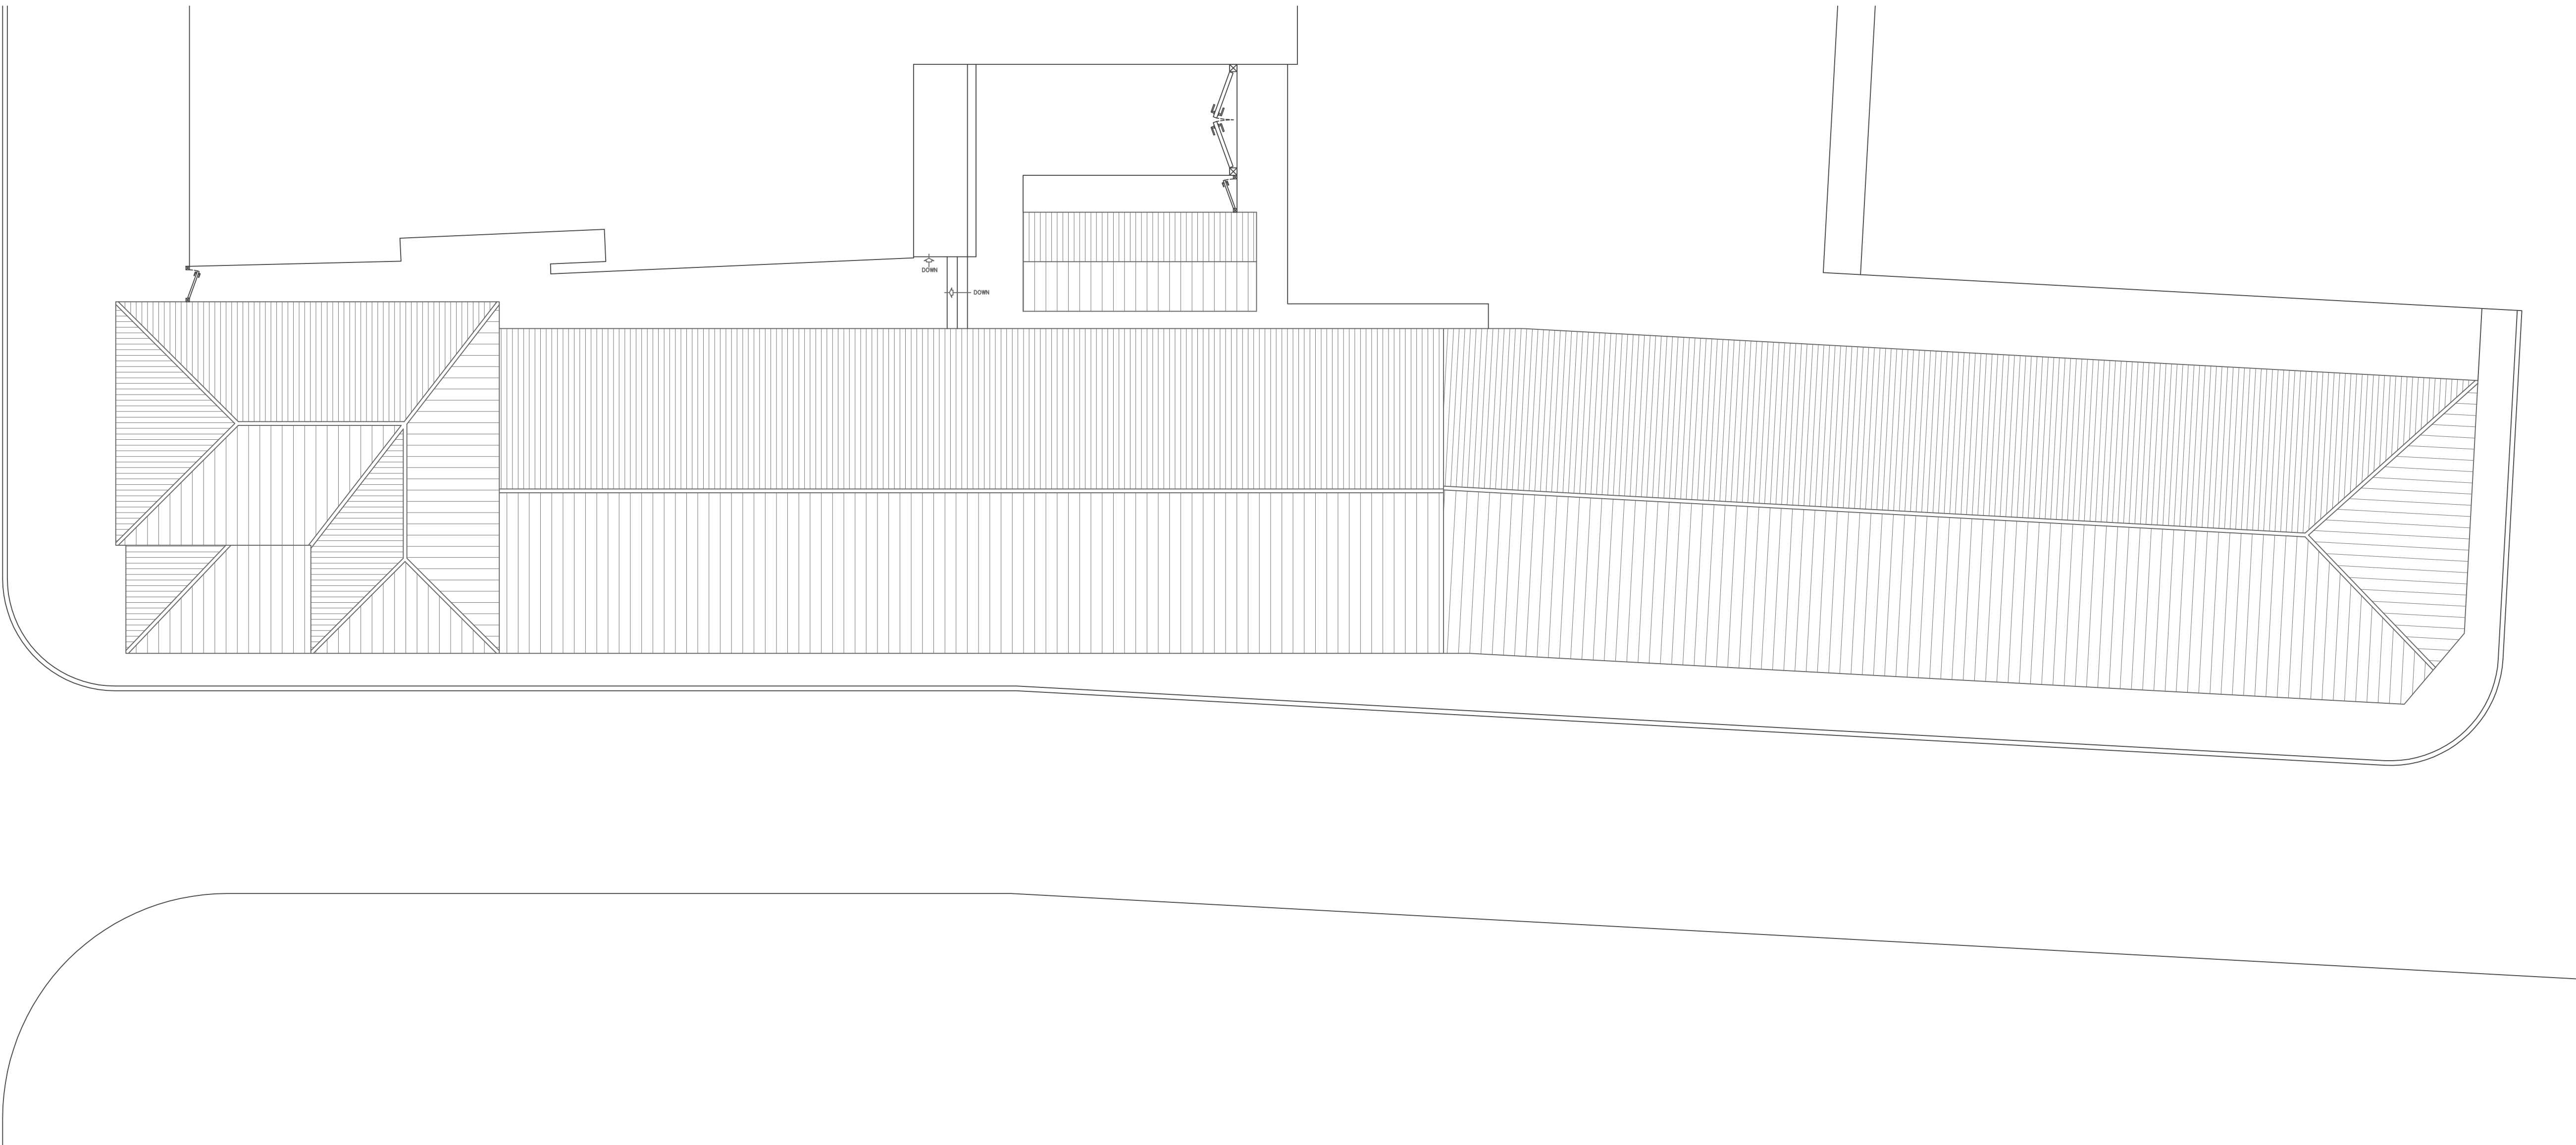

Site Plan As Existing



NOTE: DO NOT SCALE FROM THIS DRAWING. ALL DIMENSIONS ARE TO BE VERIFIED ON SITE. ALL DIMENSIONS ARE STATED IN MILLIMETERS. ALL SPOT HEIGHTS AND LEVELS ARE INDICATED IN METERS.

NOTE: THIS DRAWING IS FOR PLANNING APPLICATION PURPOSES ONLY AND IS NOT TO BE USED FOR THE PURPOSES OF CONSTRUCTION.

© THIS DRAWING (AND ALL DESIGN INFORMATION THEREON) ARE THE PROPERTY OF THE ARCHITECT. THIS DRAWING MAY NOT BE REPRODUCED — IN WHOLE OR IN PART — WITHOUT PRIOR WRITTEN CONSENT FROM THE ARCHITECT.

Paul J. Humphries

ARCHITECTS

49 Sallerton Road,
Exmouth,
Devon EX8 2EF
t: 01395 276598
f: 01395 222800
info@pauljhumphries.co.uk
www.pauljhumphries.co.uk

Paul J. Humphries
Architect
Architectural Services Ltd
Architect
Architectural Services Ltd

Proposed Change of Use to Residential Class 2
to include New Build & Conversion of Existing Structures
Consultation
20/06/2023
20/06/2023
20/06/2023

Client: Mr. A. Shiraz

Site Plan As Existing

No.	Revision	Date
-----	----------	------

Job No: 08-429

Scale: 1:100
Date: June 2023
Drawn: T.J.D.
Drawing: S1