


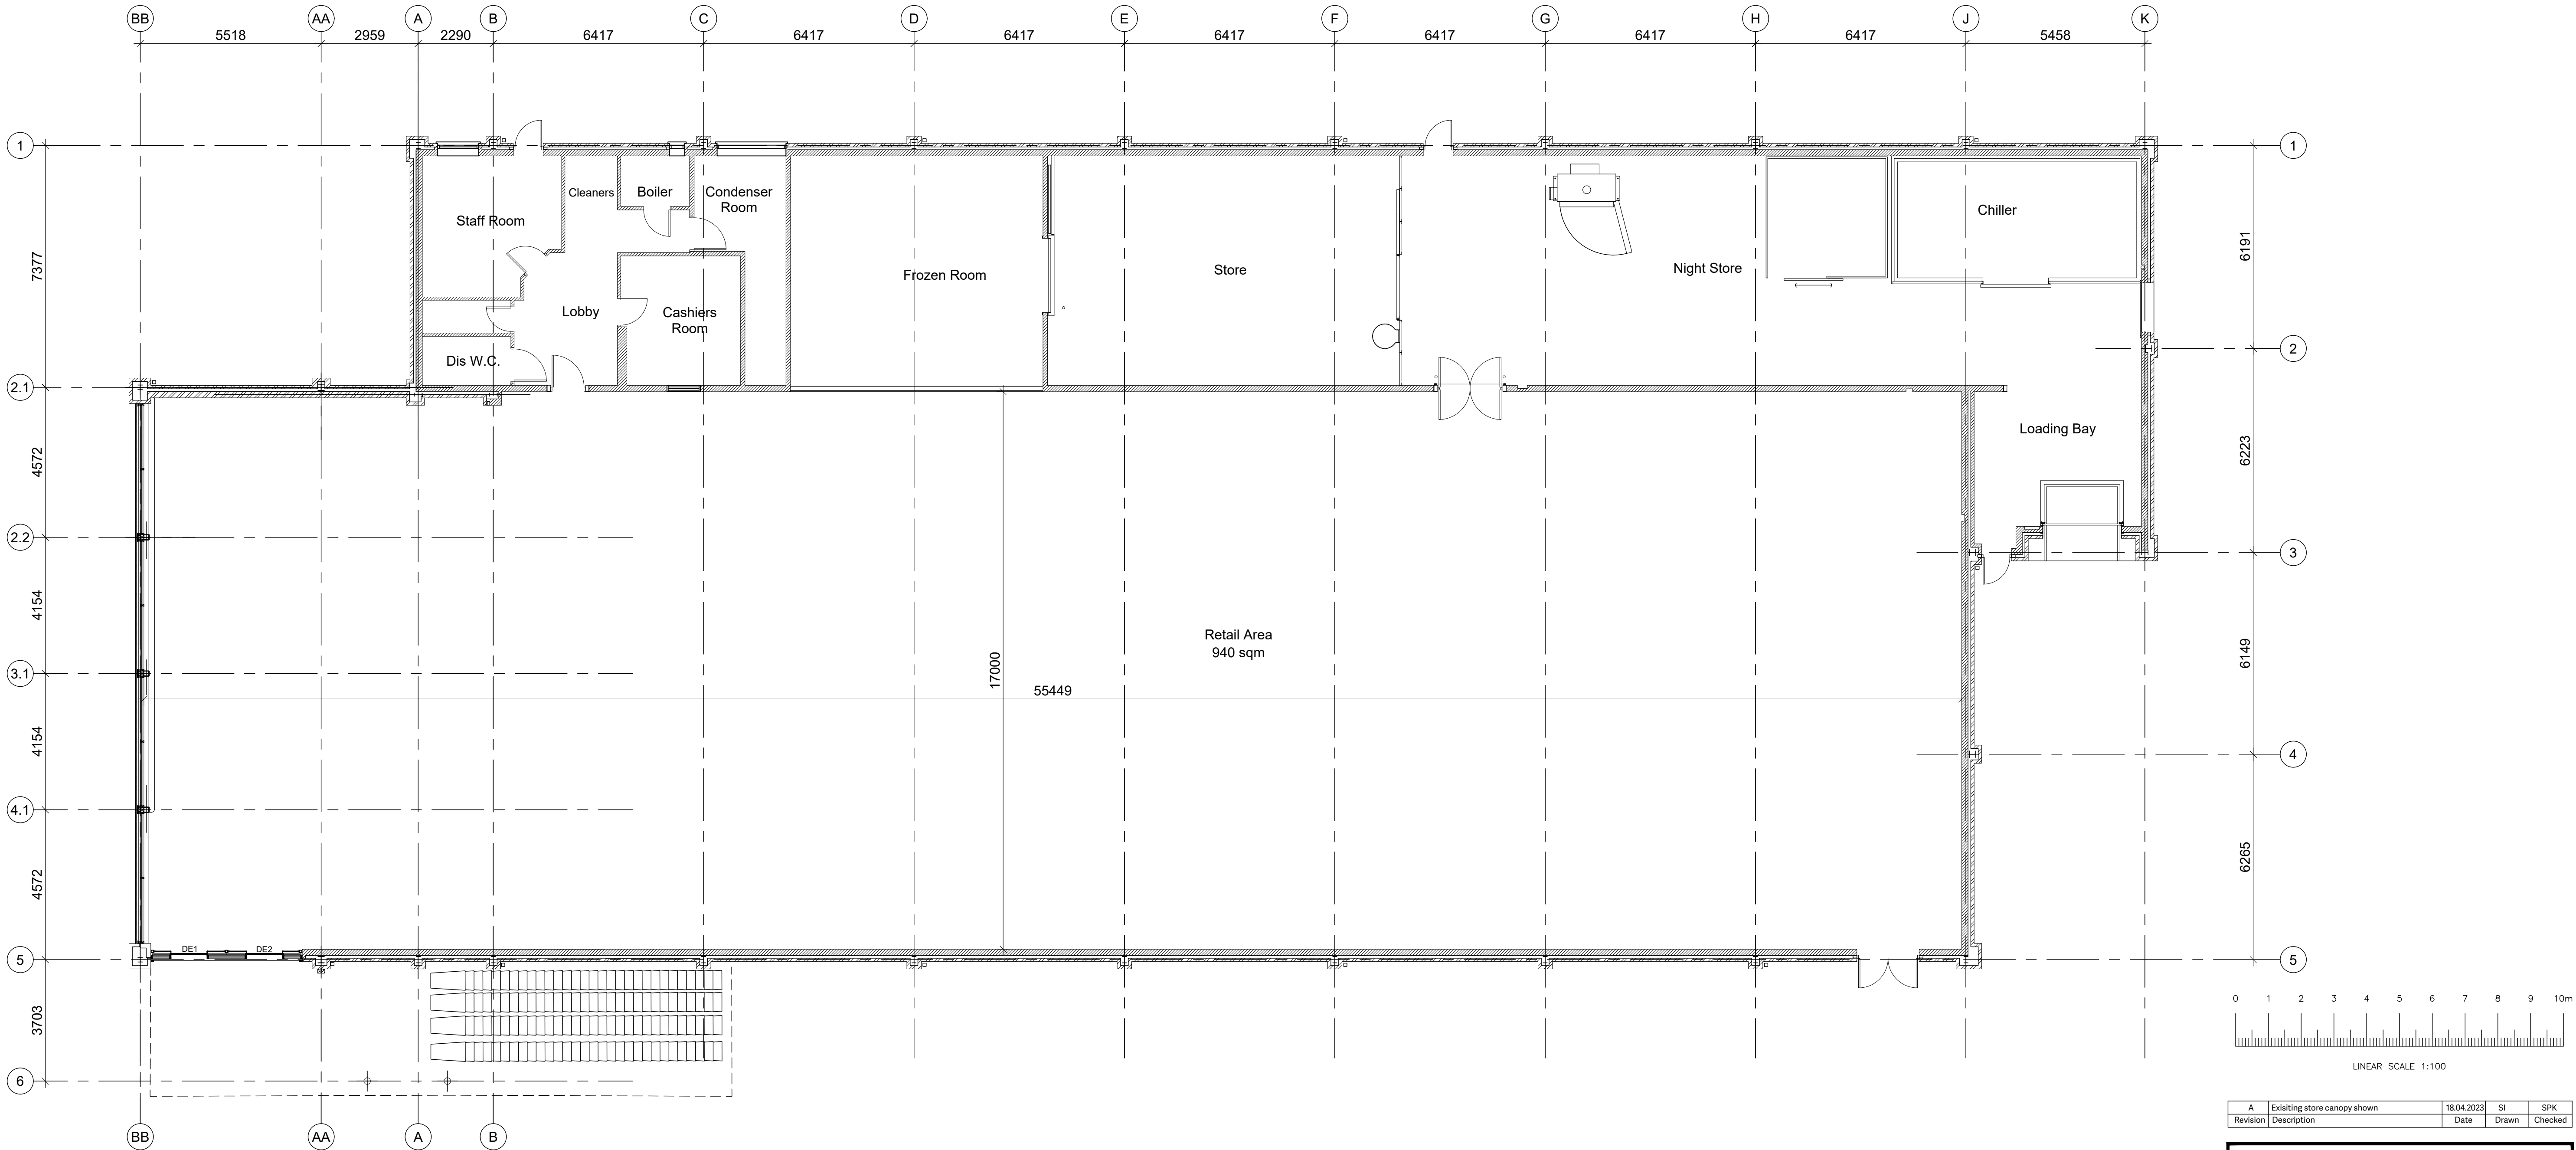

ALDI STORE		
GROSS EXTERNAL AREA	1408 sq m	15,155 sq ft
GROSS INTERNAL AREA	1338 sq m	14,402 sq ft
RETAIL AREA 55.45 m (L) x 24.19m (W) (suspended ceiling height from FFL 3.5m)	940 sq m	10,118 sq ft
WELFARE BLOCK (Including Condenser Room)	77 sq m	828 sq ft
LOADING BAY (Inc. Frozen room, Store, Night Store, Chiller)	312 sq m	3358 sq ft

A	Existing store canopy shown	18.04.2023	SI	SPK
Revision	Description	Date	Drawn	Checked

STOAS Architects Ltd

PLANNING

STOAS

ARCHITECTS

THE LODGE - COLESHILL MANOR - BIRMINGHAM - B46 1DL - TEL 0121 747 1943

DUNSTON PLACE - DUNSTON ROAD - CHESTERFIELD - S41 8NL - TEL 01246 389 8602

CLIENT	ALDI STORES LIMITED
PROJECT	WATLING STREET, HINCKLEY, LEICESTERSHIRE
TITLE	EXISTING FLOOR PLAN

DATE	06.01.2022	SCALE	1:100 @ A1
DRAWN	SI	CHECKED	SB
NORTH			
DWG No.	K22A02 - P199	REVISION	A

ALL DIMENSIONS TO BE VERIFIED ON SITE PRIOR TO ANY CONSTRUCTION. ANY DIMENSIONS TO BE REPORTED TO STOA ARCHITECTS BEFORE ANY WORK STARTS. STOA ARCHITECTS SHALL NOT BE RESPONSIBLE FOR ANY ERRORS OR OMISSIONS IN THE DRAWINGS. THE DRAWINGS SHALL BE THE PROPERTY OF STOA ARCHITECTS. ANY REUSE OR REPRODUCTION OF THE DRAWINGS WITHOUT THE WRITTEN CONSENT OF STOA ARCHITECTS IS STRICTLY PROHIBITED.