




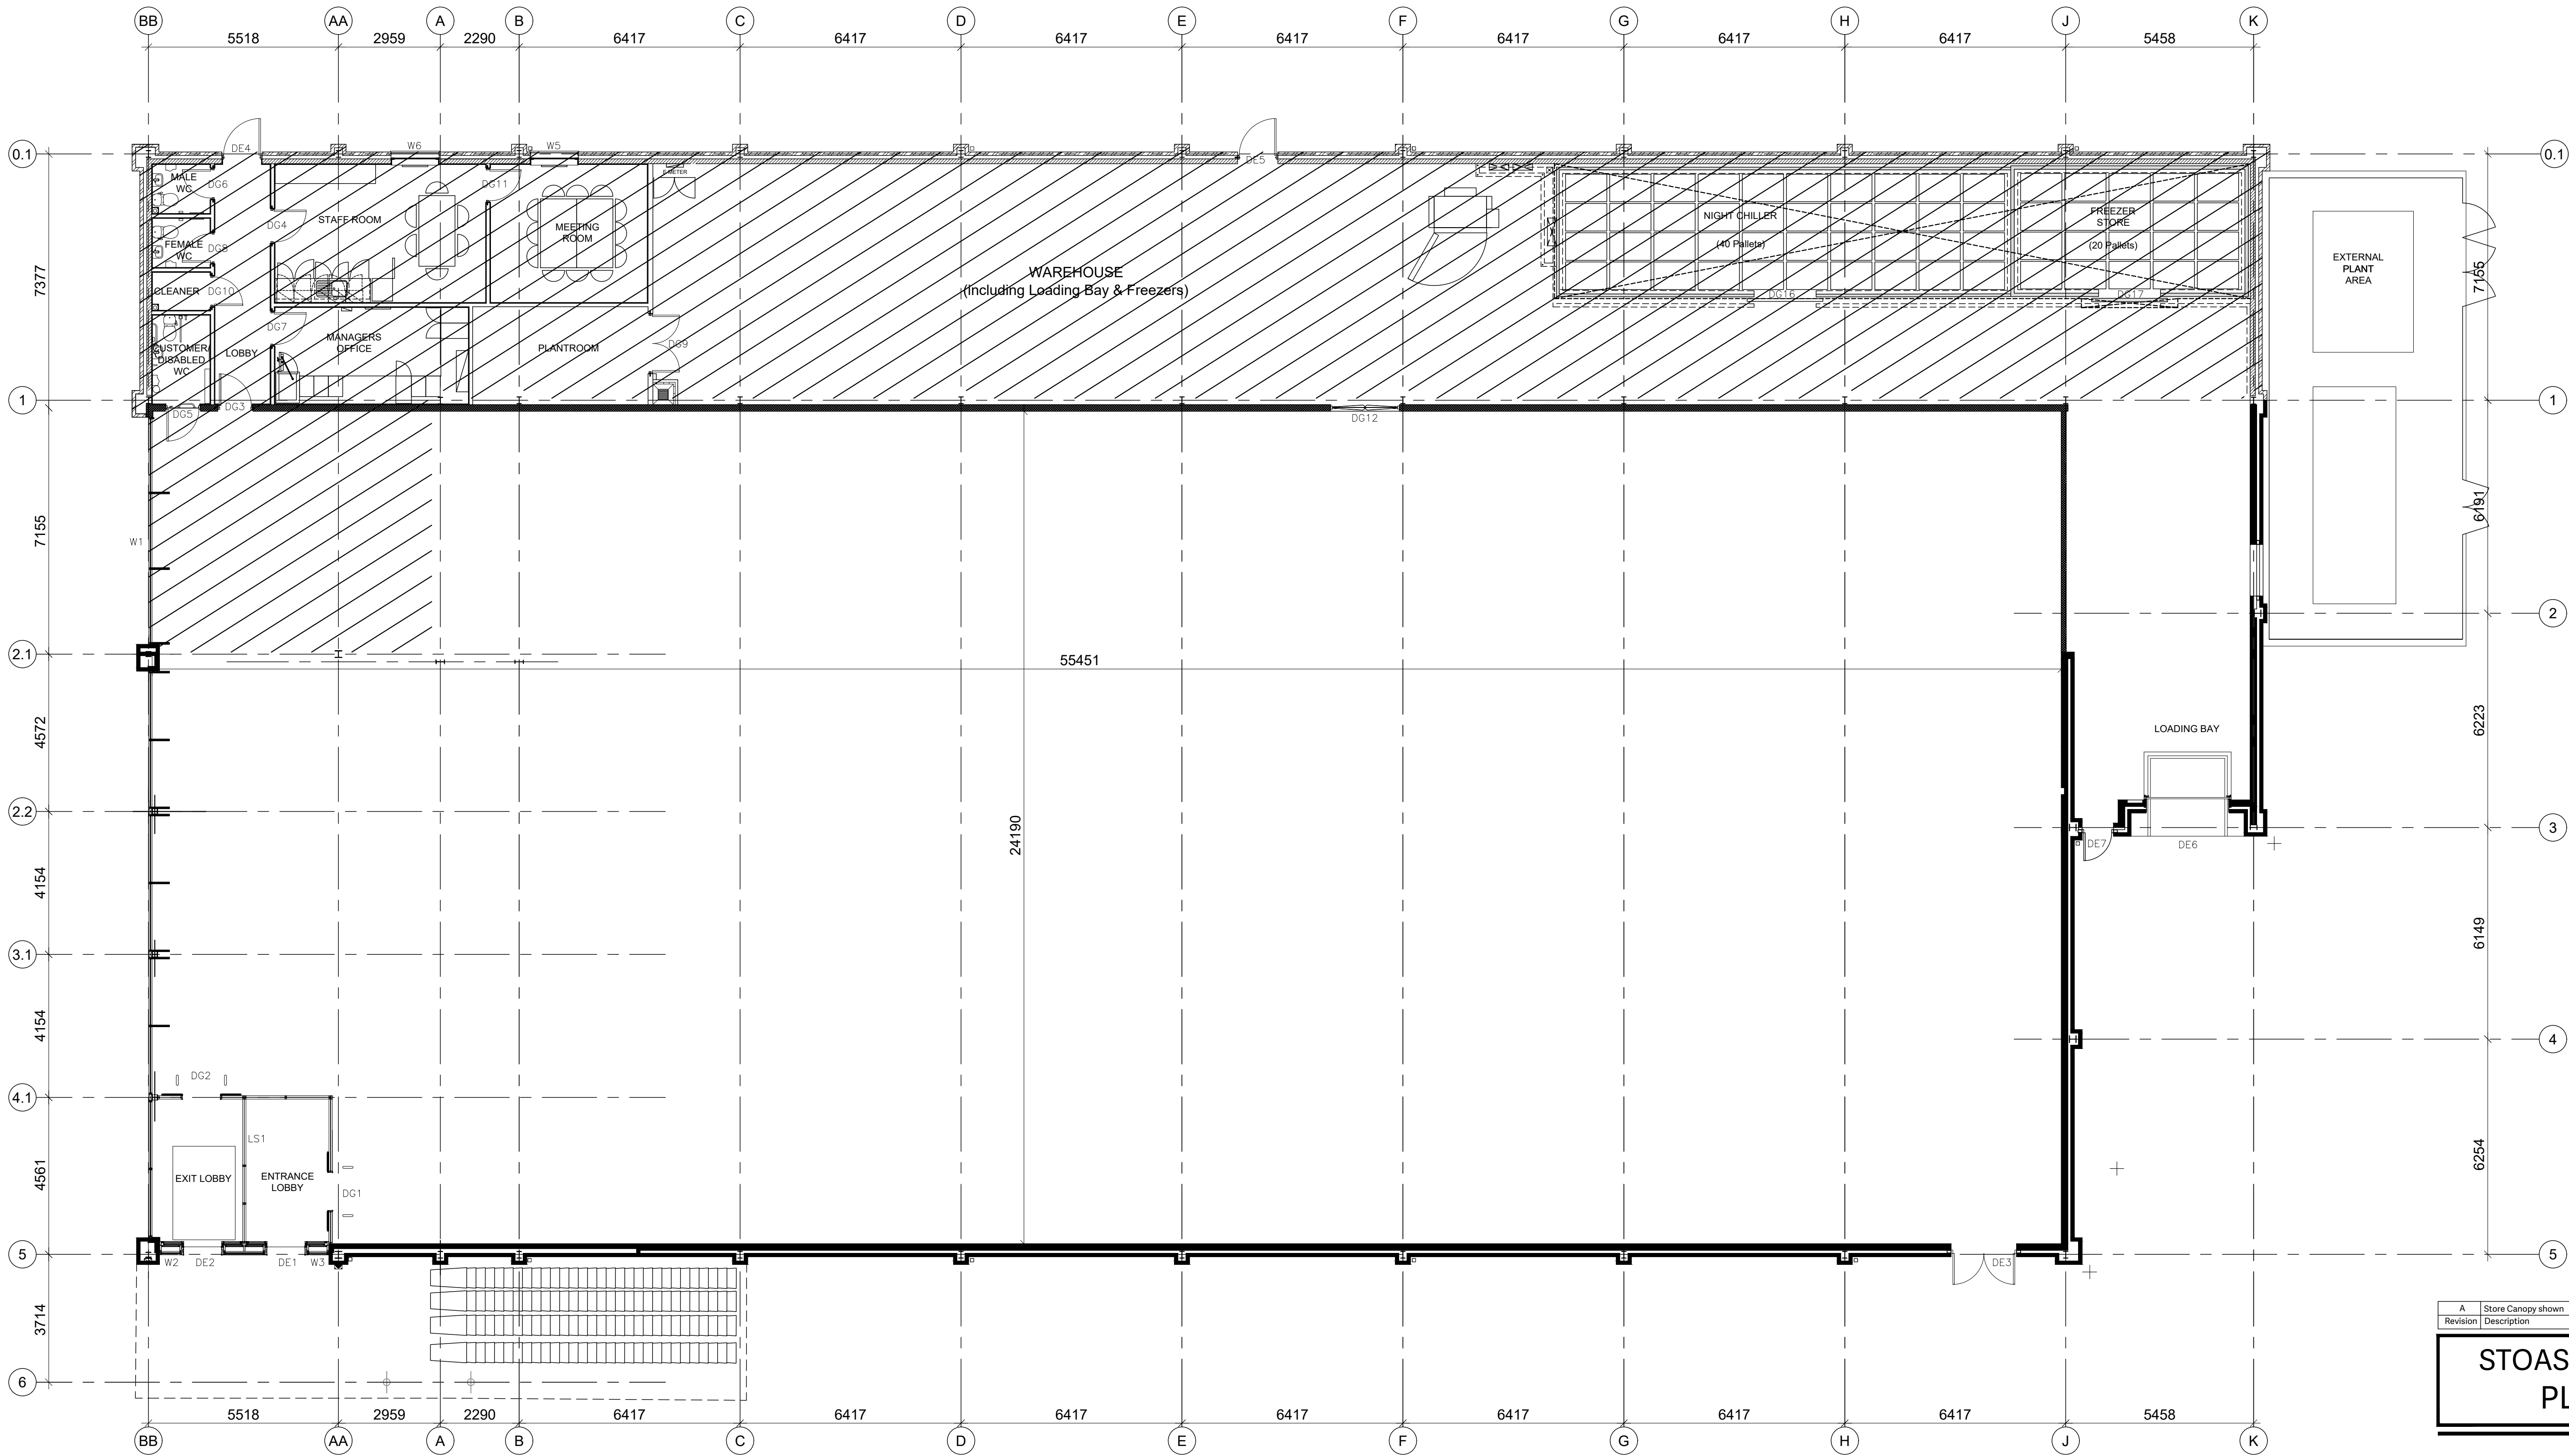

ALDI STORE		
GROSS EXTERNAL AREA	1907 sq m	20,526 sq ft
GROSS INTERNAL AREA	1842 sq m	19,827 sq ft
RETAIL AREA 55.45 m (L) x 24.19m (W) (suspended ceiling height from FFL 3.5m)	1340 sq m	14,423 sq ft
WELFARE BLOCK (including Plant Room)	101 sq m	1087 sq ft
WAREHOUSE (including Loading Bay & Freezers)	386 sq m	4154 sq ft

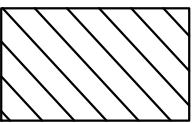

PROPOSED EXTENSION - APPROX. 499 sqm

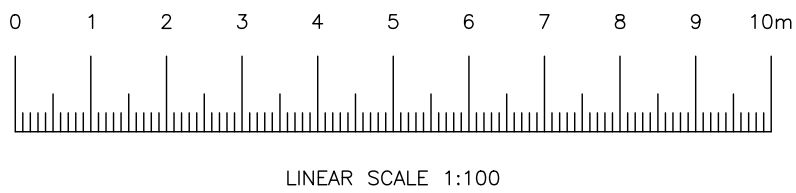

A	Store Canopy shown	18.04.2023	SI	SPK
Revision	Description	Date	Drawn	Checked

STOAS Architects Ltd PLANNING



THE LODGE - COLESHILL MANOR - BIRMINGHAM - B46 1DL - TEL 0121 747 1943
1 DUNSTON PLACE - DUNSTON ROAD - CHESTERFIELD - S41 8NL - TEL 01246 389 860

CLIENT ALDI STORES LIMITED

PROJECT WATLING STREET,
HINCKLEY,
LEICESTERSHIRE

TITLE PROPOSED FLOOR PLAN

DATE 14.01.2022 SCALE 1:100 @ A1

DRAWN SI CHECKED SB

NORTH

DWG No. K22A02 - P200 REVISION A

ALL DIMENSIONS TO BE VERIFIED ON SITE PRIOR TO ANY CONSTRUCTION. ANY DIMENSIONS TO BE VERIFIED TO THE DIMENSIONS SHOWN ON THIS DRAWING. THE DIMENSIONS SHOWN ON THIS DRAWING ARE NOT TO BE USED FOR ANY OTHER PURPOSE. 