



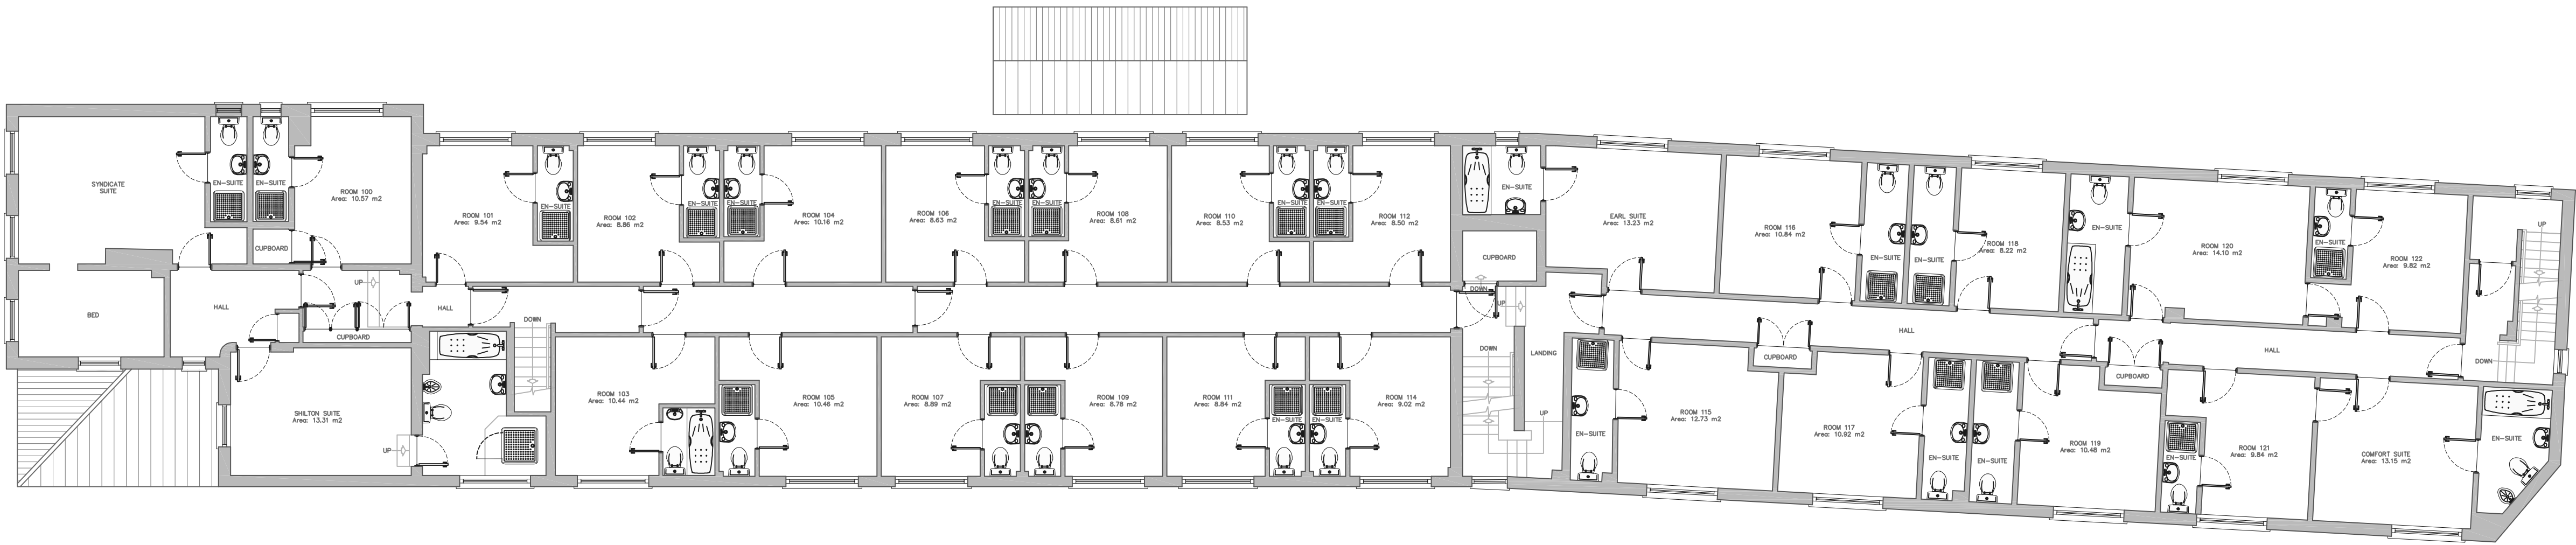

First Floor Plan As Existing

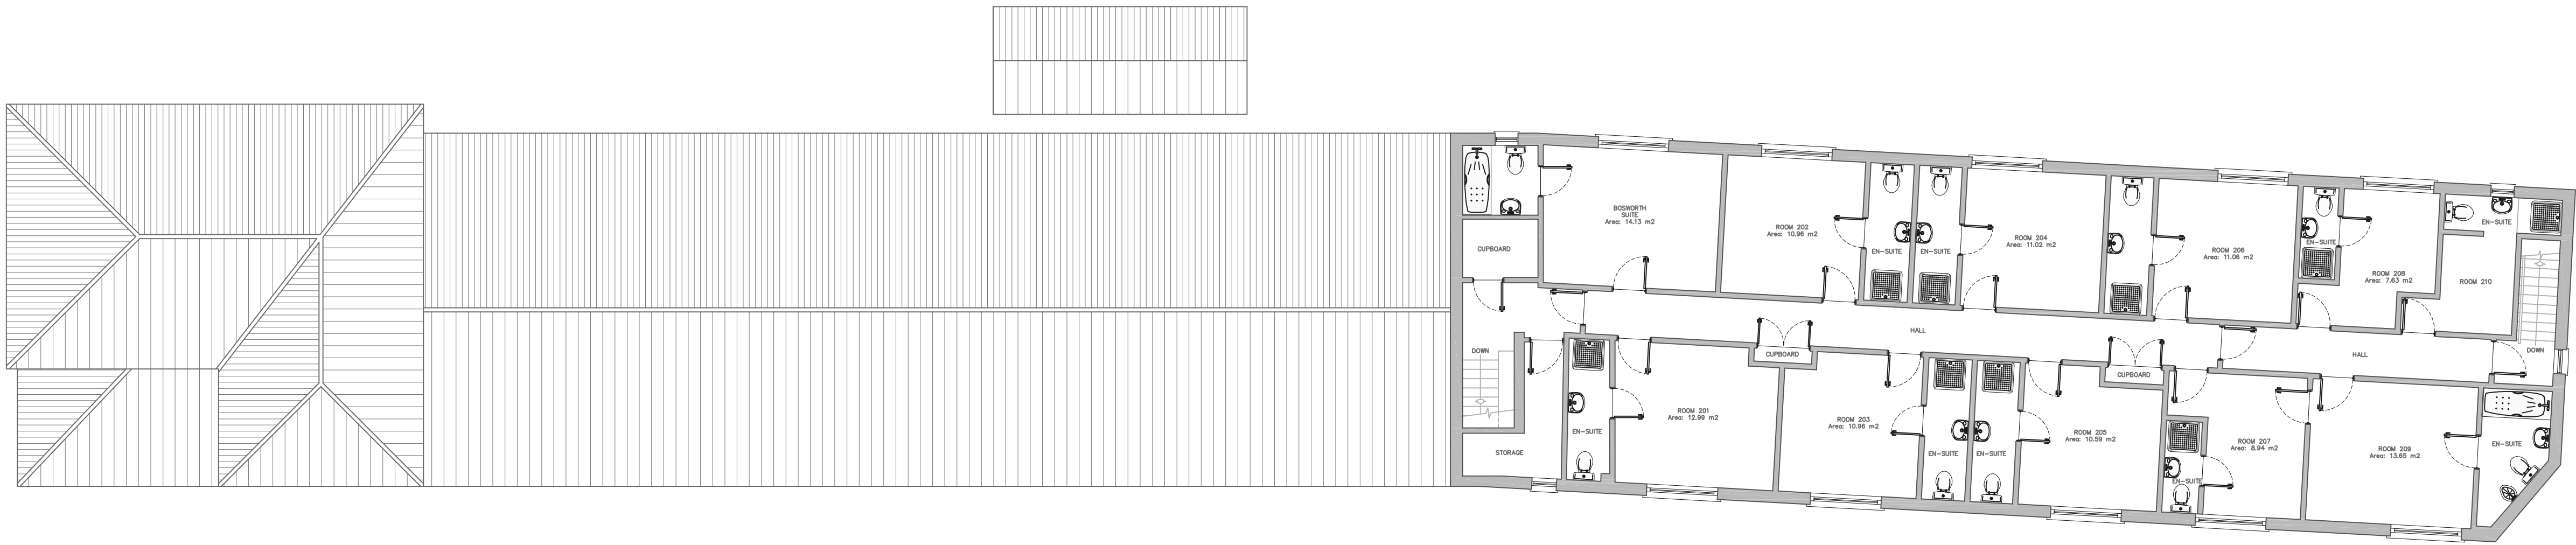

Second Floor Plan As Existing



NOTE: DO NOT SCALE FROM THIS DRAWING. ALL DIMENSIONS ARE TO BE VERIFIED ON SITE. ALL DIMENSIONS ARE STATED IN MILLIMETERS. ALL SPOT HEIGHTS AND LEVELS ARE INDICATED IN METERS.

NOTE: THIS DRAWING IS FOR PLANNING APPLICATION PURPOSES ONLY AND IS NOT TO BE USED FOR THE PURPOSES OF CONSTRUCTION.

© THIS DRAWING (AND ALL DESIGN INFORMATION THEREON) ARE THE PROPERTY OF THE ARCHITECT. THIS DRAWING MAY NOT BE REPRODUCED - IN WHOLE OR IN PART - WITHOUT PRIOR WRITTEN CONSENT FROM THE ARCHITECT.

PAUL J. HUMPHRIES
ARCHITECTS

49 Salferton Road,
Exmouth,
Devon EX8 2EF
t: 01395 276598
f: 01395 222800
email:
info@pjharchitects.co.uk
www.pjharchitects.co.uk

Paul J. Humphries
Architect
Architectural Services Ltd
Architects
Architects

Proposed Change of Use to Residential Care Home
to include New Build & Internal & External Alterations
Confirmation:
on behalf of the Client
Date:
12/01/2023

Client: Mr. A. Shiraz
First Floor Plan As Existing

No.	Revision	Date

Job No: 08-429

Scale: 1:100
Date: June 2023
Drawn: T.J.D.
Drawing: S3