


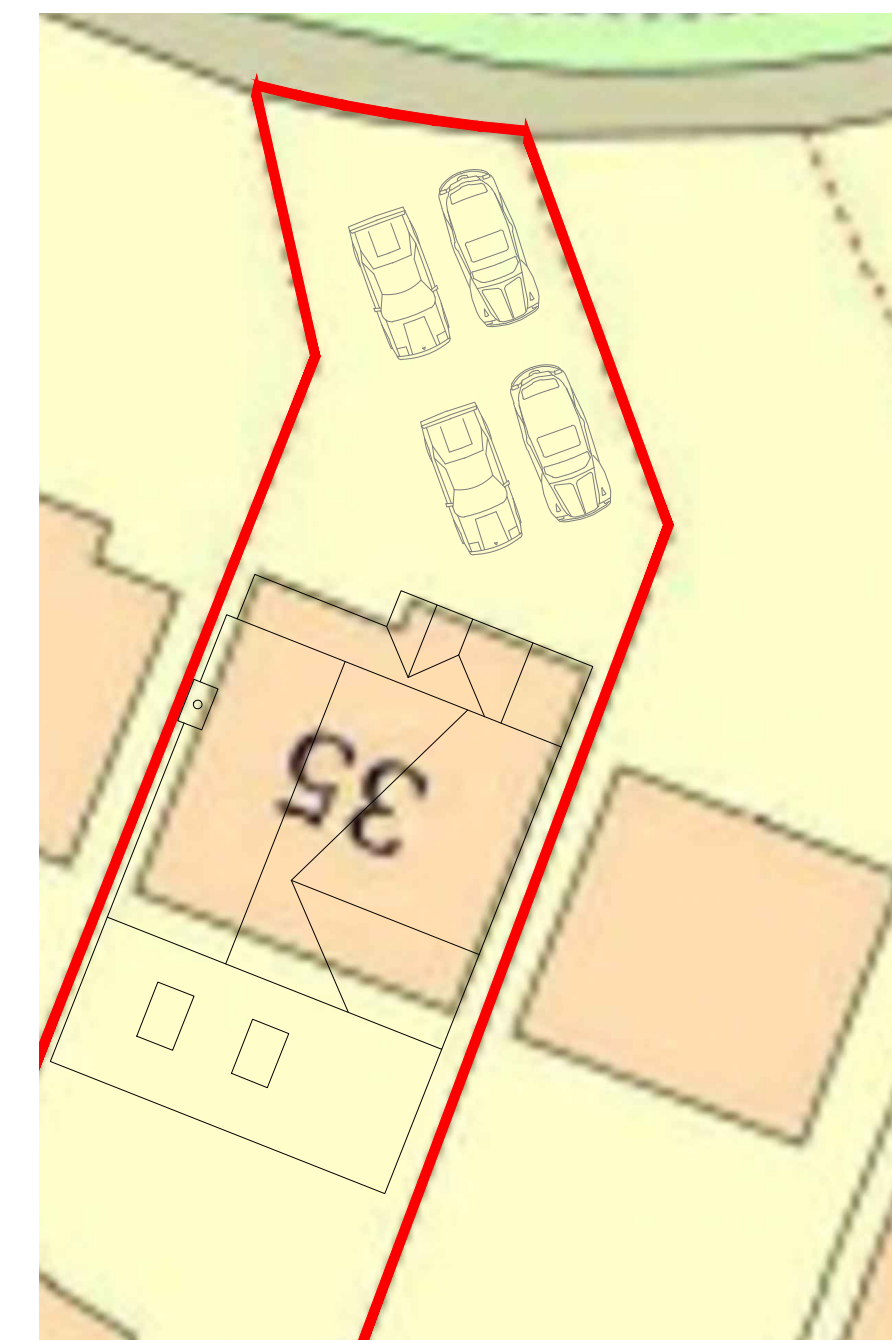
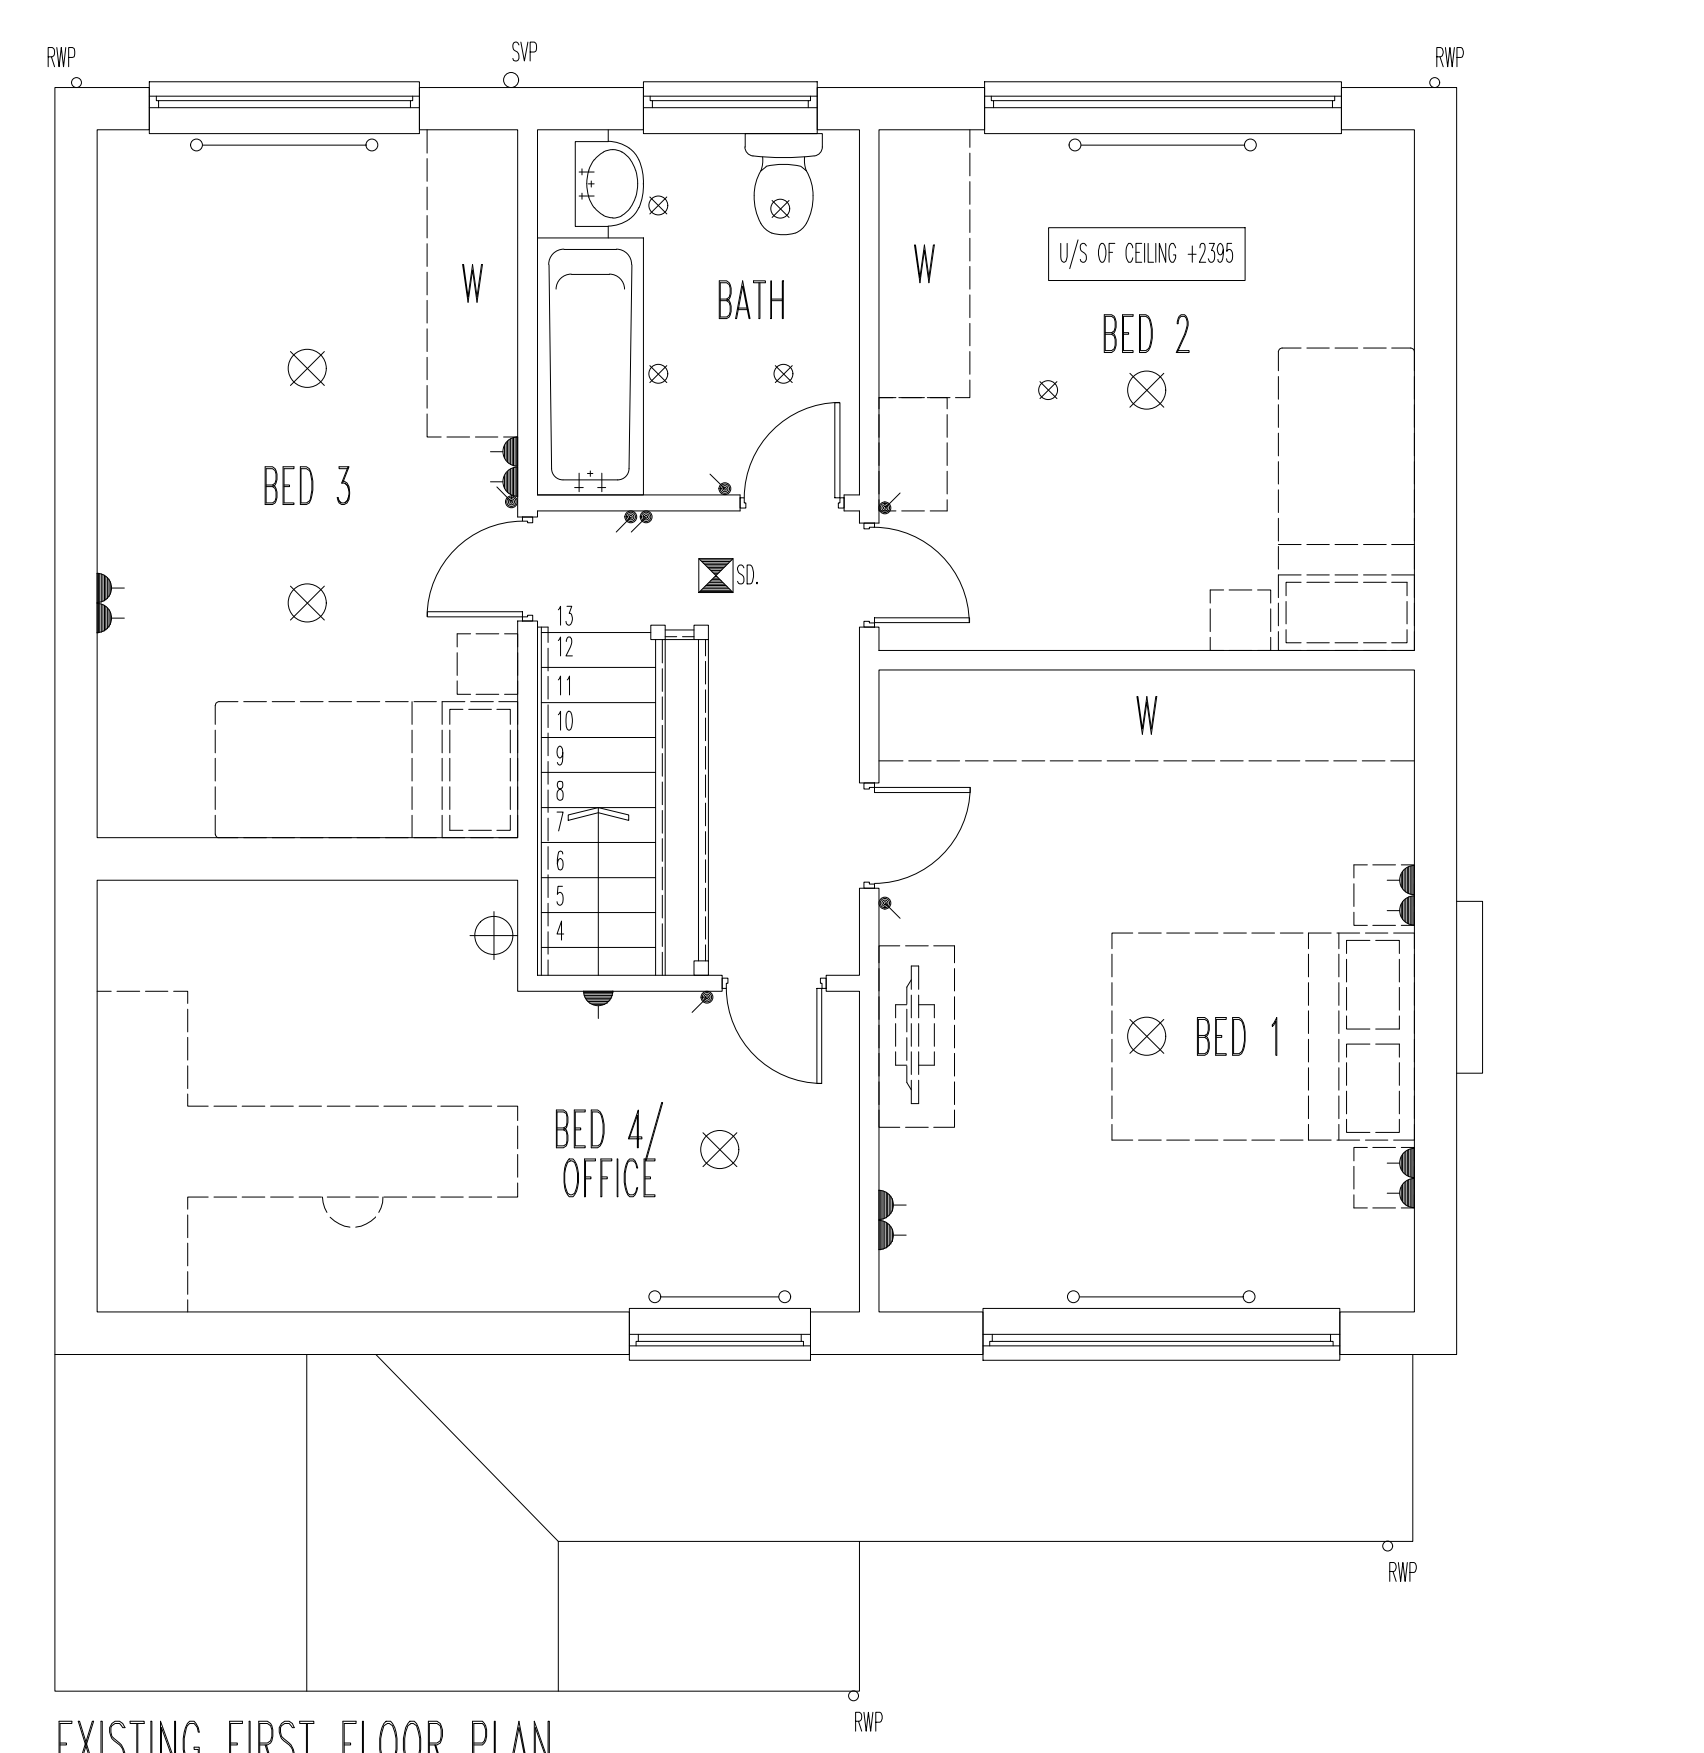
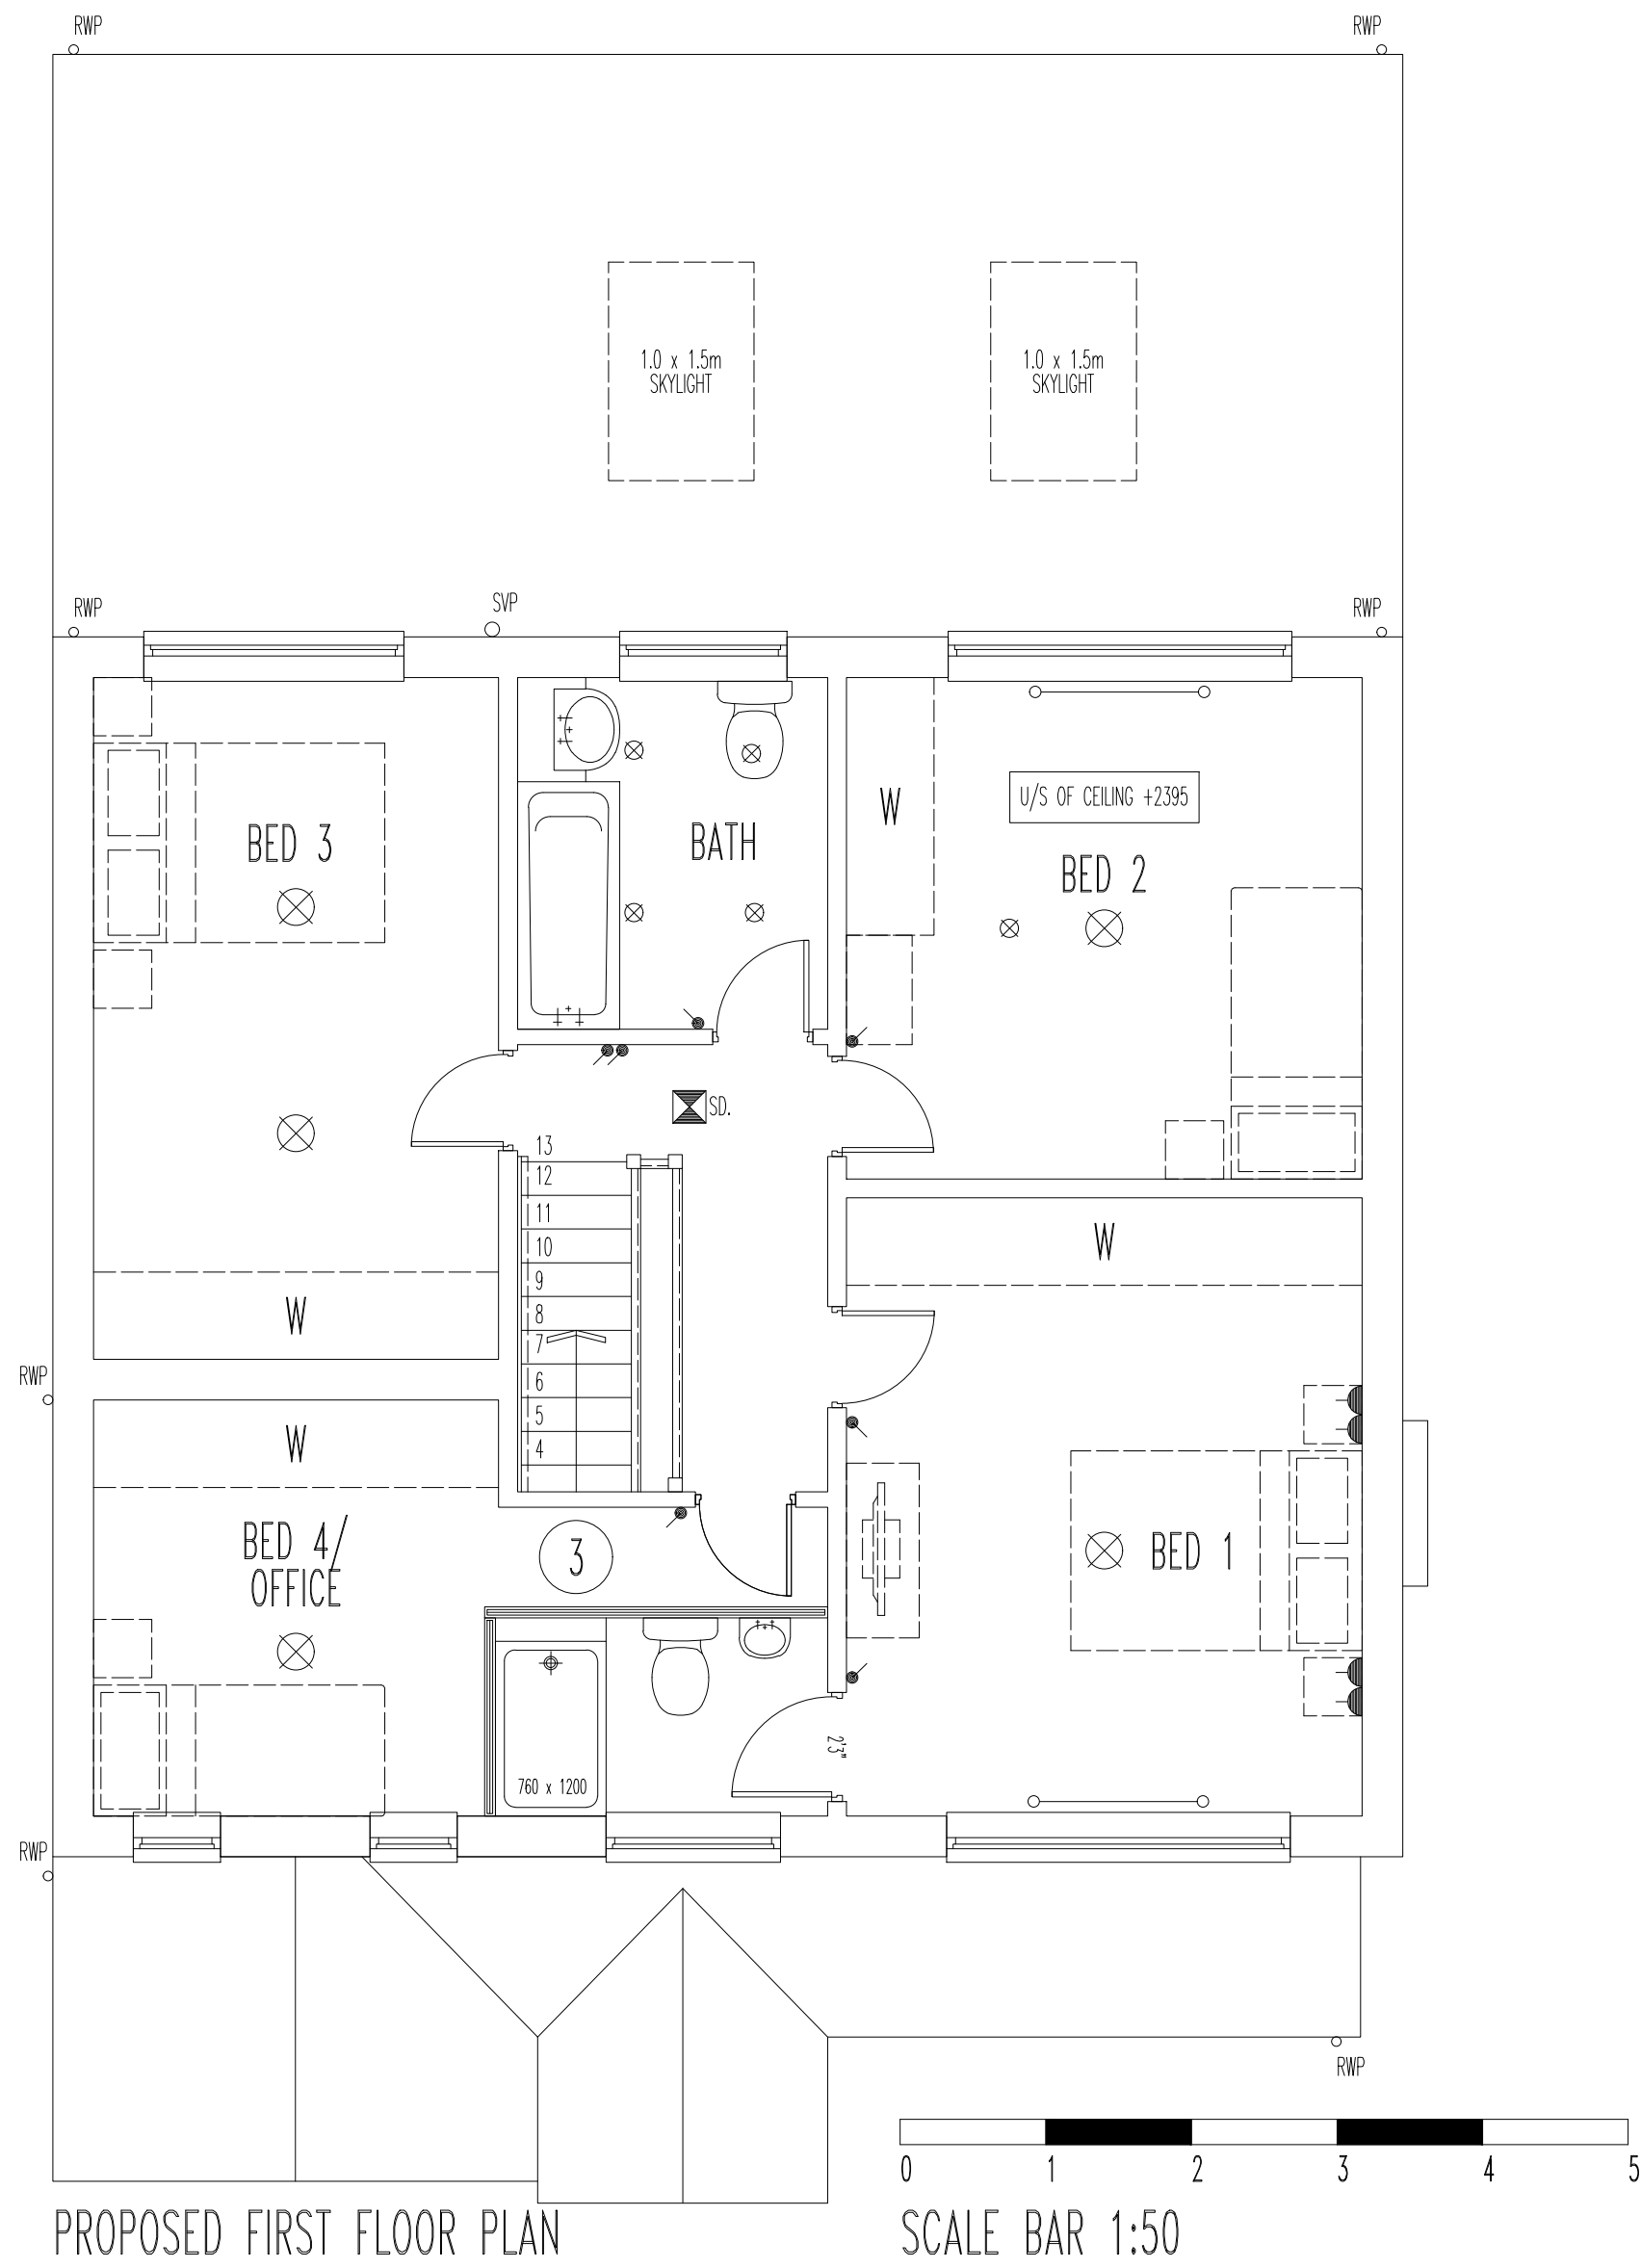


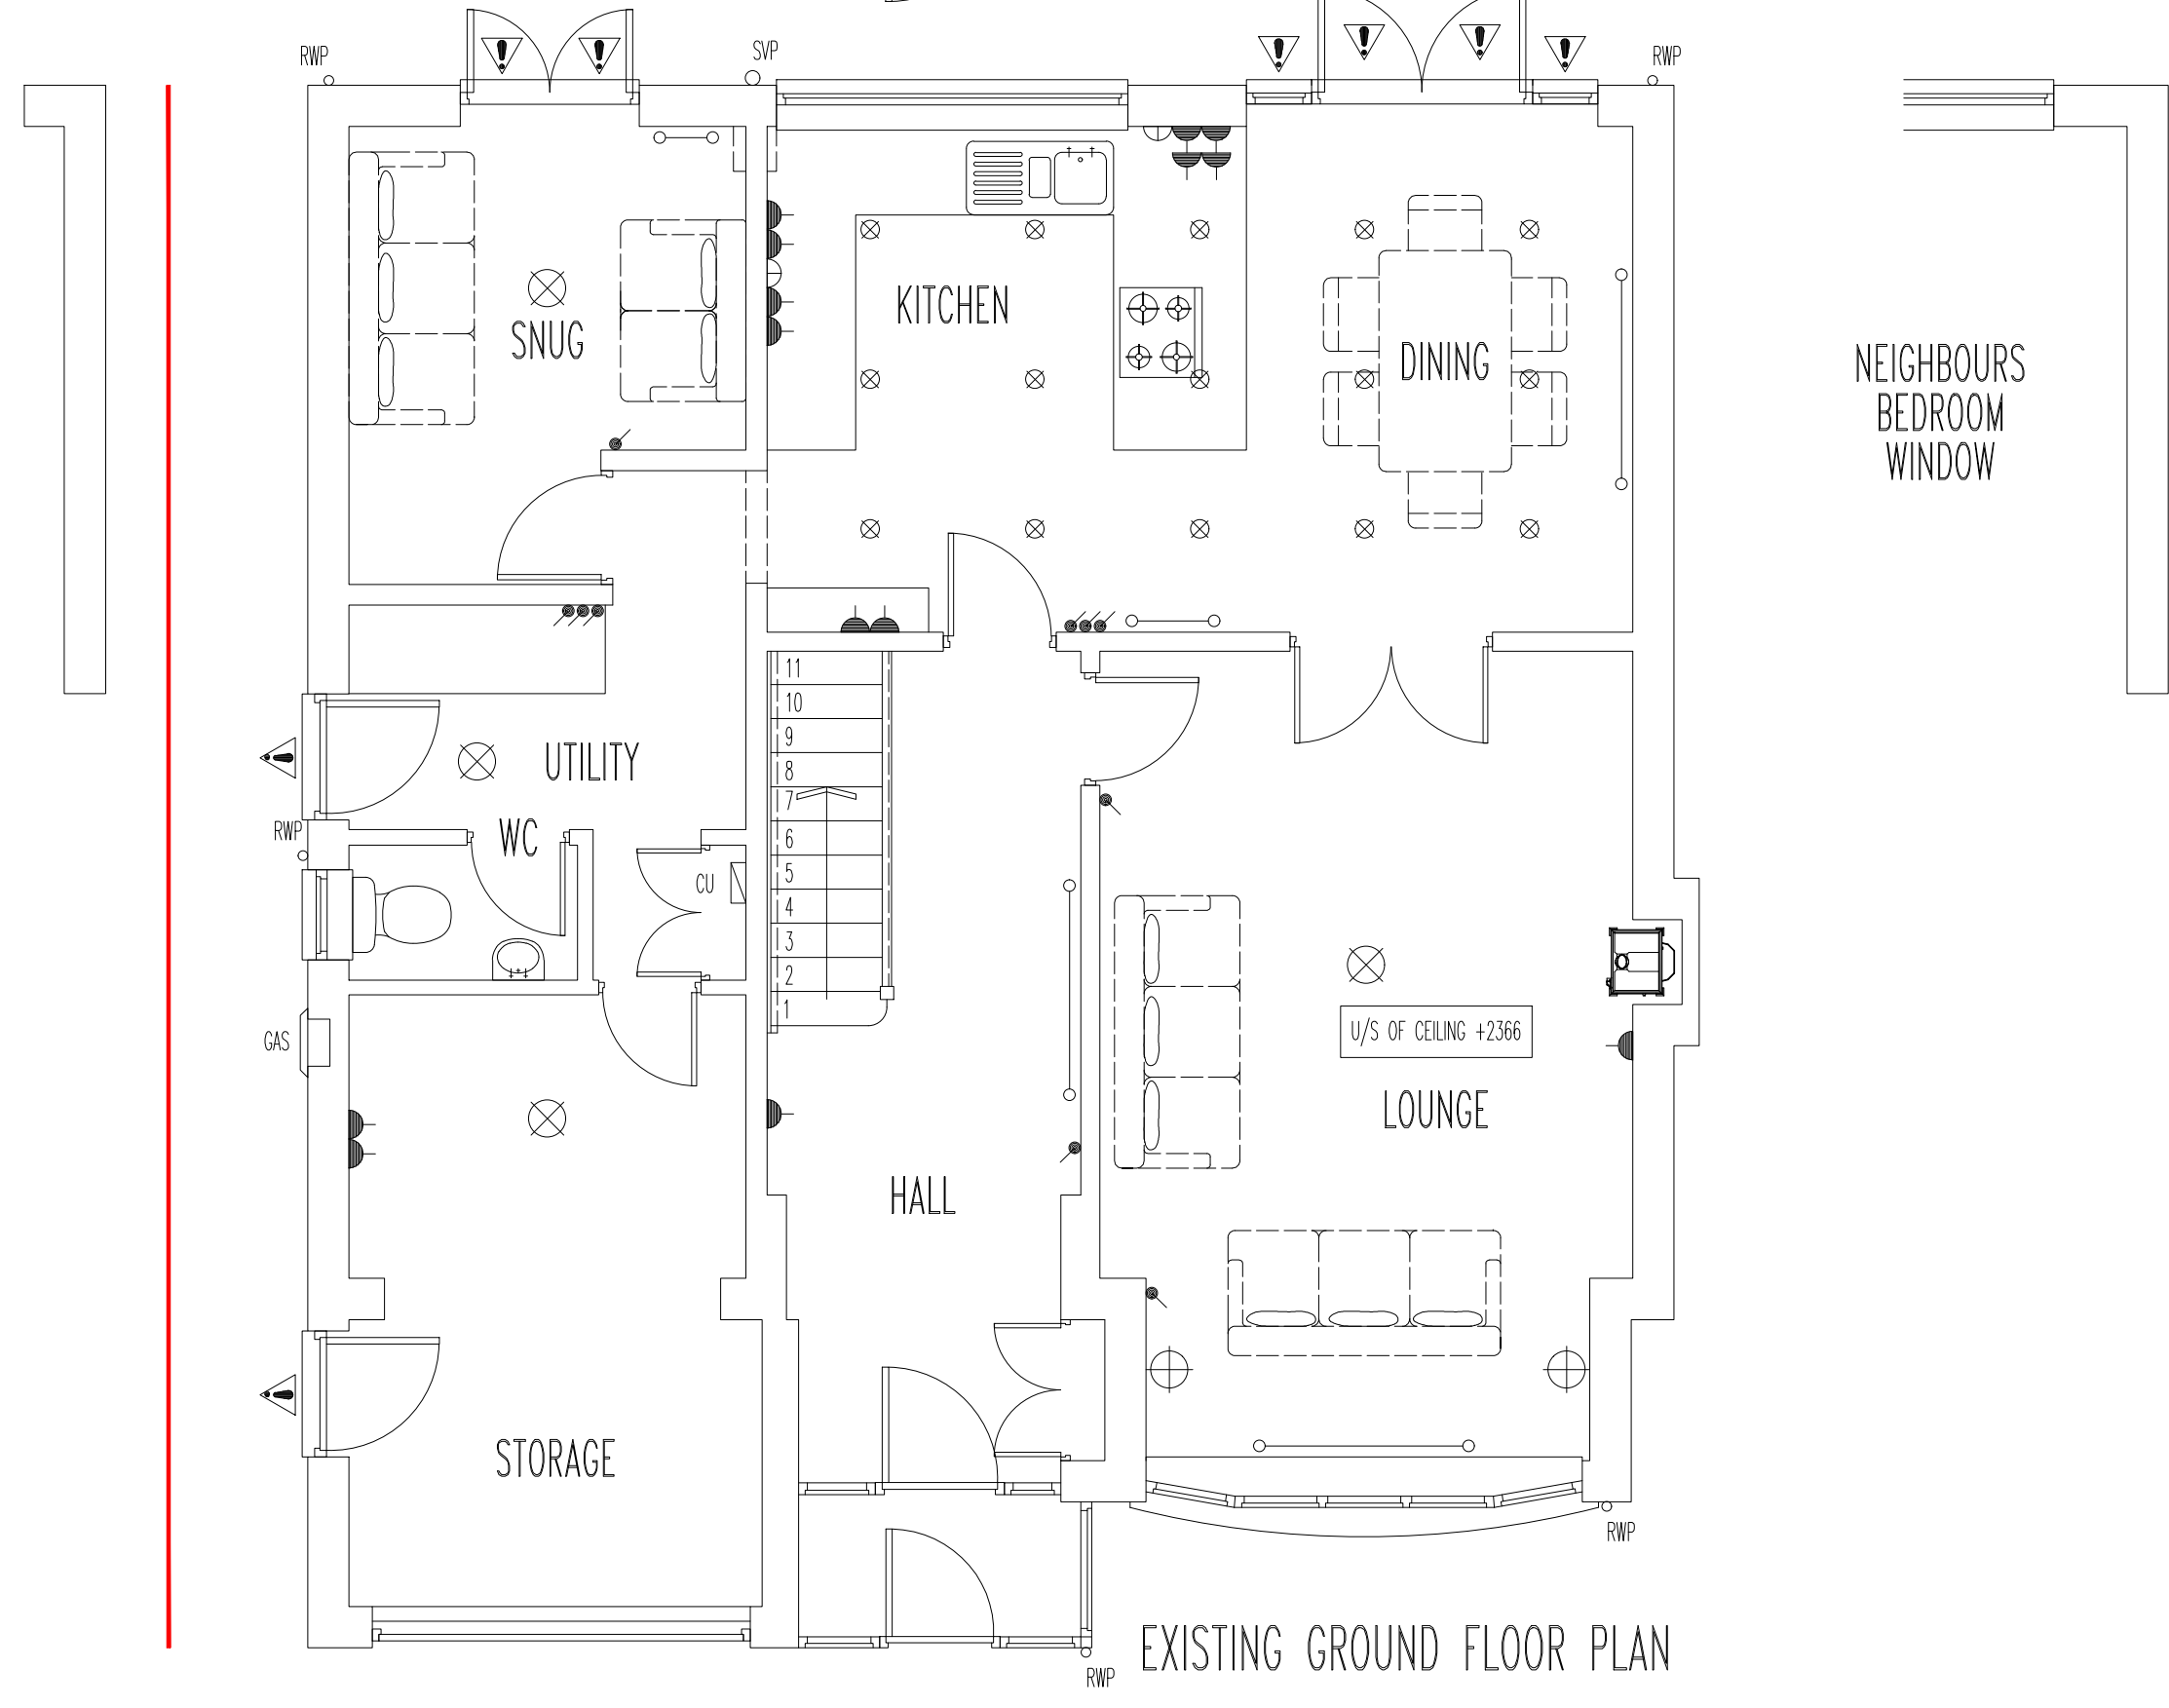


PROPOSED PARKING PROVISION  
SCALE BAR 1:200

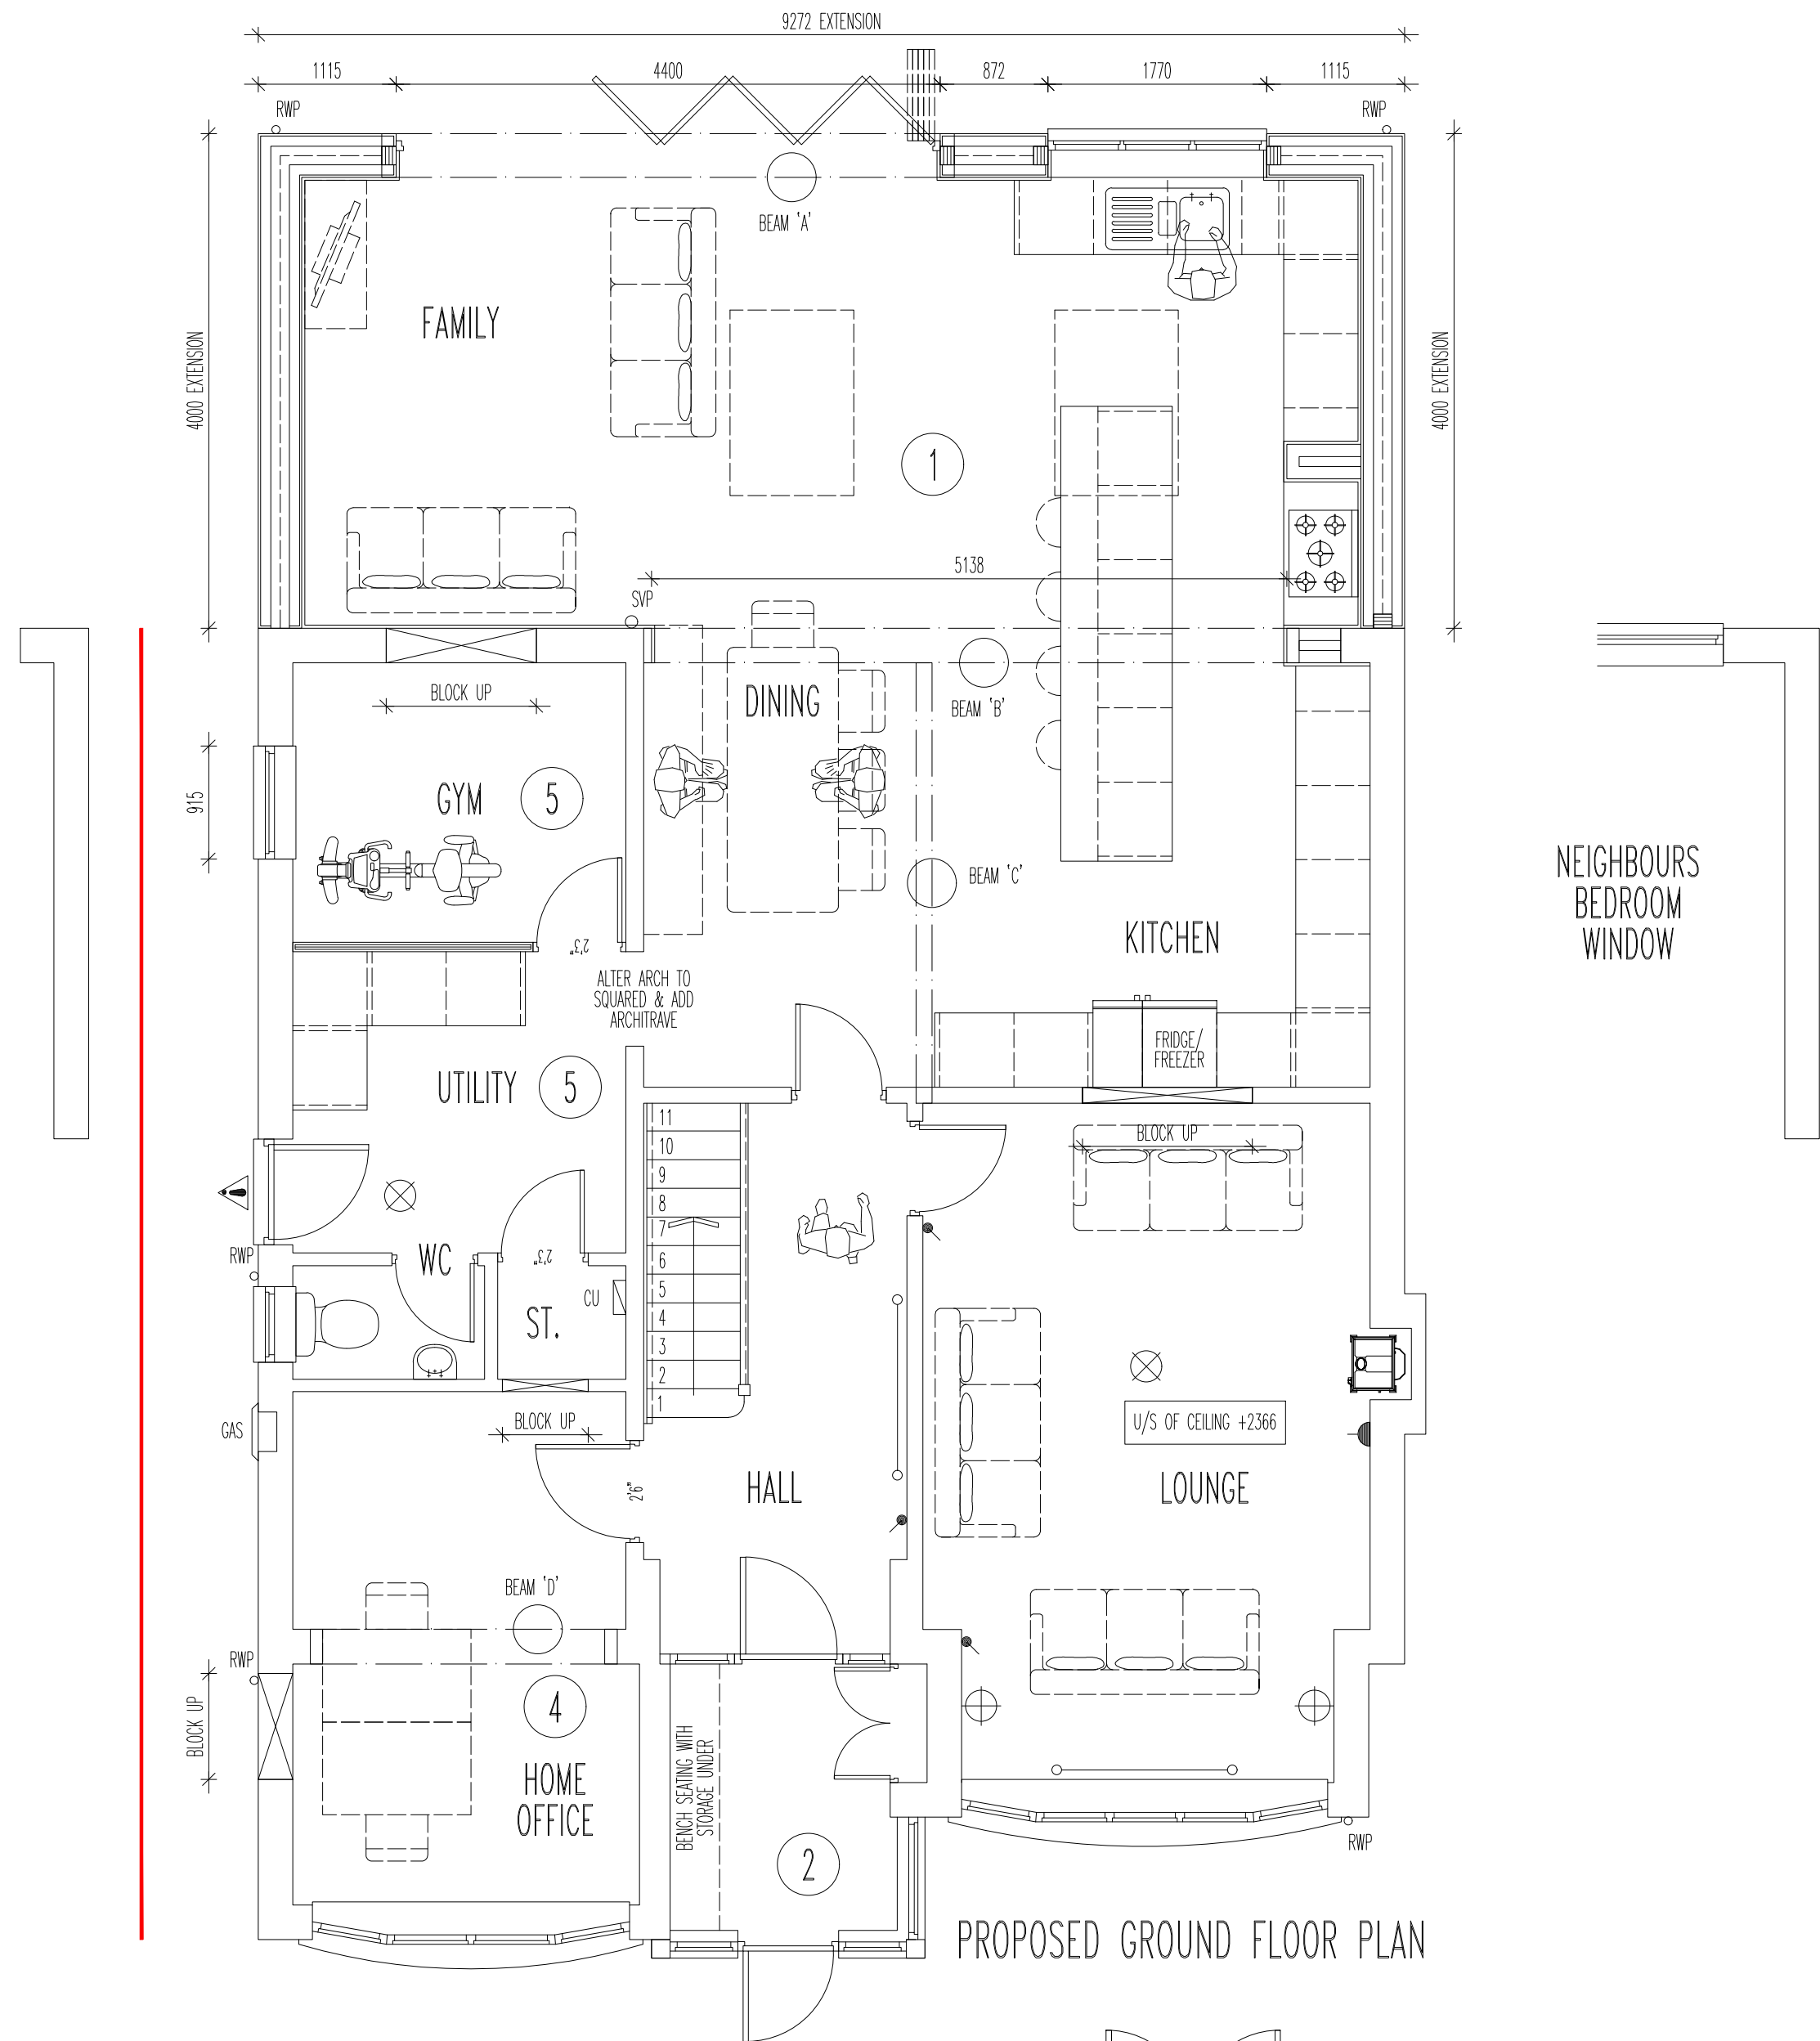

EXISTING PARKING PROVISION  
SCALE BAR 1:200

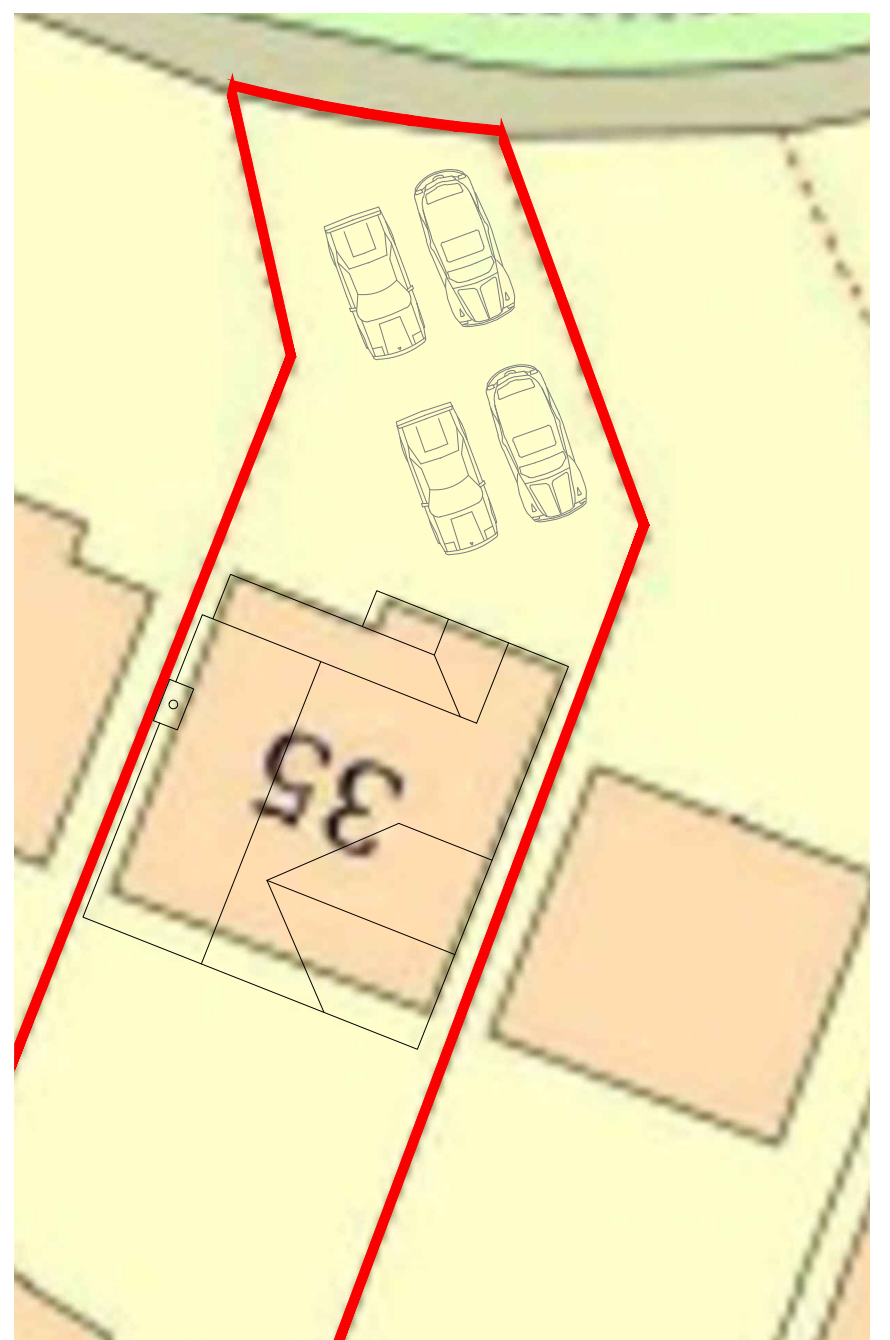

PROPOSED SITE PLAN  
SCALE BAR 1:500

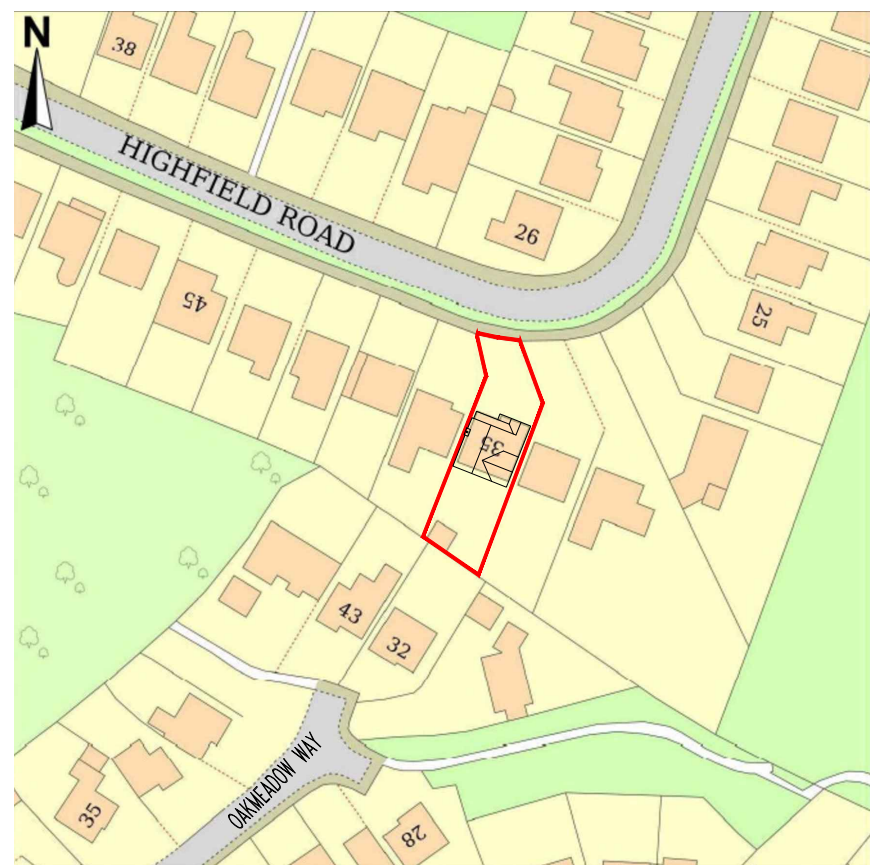

EXISTING SITE LOCATION PLAN  
SCALE BAR 1:1250

- NOTE TO BUILDER/CONTRACTOR AND IN ORDER OF PRIORITY :-
1. SINGLE STOREY REAR EXTENSION
  2. NEW PORCH DESIGN & INTERNAL DOOR
  3. NEW EN-SUITE & ALTER ROOF CONFIGURATION TO BED 4/OFFICE AND INSERT 2 WINDOWS
  4. GARAGE CONVERSION
  5. GYM/UTILITY ALTERATIONS
  6. IF POSSIBLE, PROVIDE A QUOTATION FOR NEW WINDOWS THROUGHOUT FROM <https://superiortradeframes.com/>



Drawings may be scaled for planning purposes only. All dimensions to be checked. The contractor is responsible for checking dimensions before ordering or starting work.

| Rev.                                                                               | Date     | Description                                                                            | By                  | Chk'd      |
|------------------------------------------------------------------------------------|----------|----------------------------------------------------------------------------------------|---------------------|------------|
| F                                                                                  | 21.06.24 | GRADUALLY SLOPING PITCHED ROOF OVER BED 4 AND TILE CLADDING DETAIL ABOVE GARAGE WINDOW | SJN                 |            |
| E                                                                                  | 30.05.24 | FLAT ROOF OVER BED 4 REVERTED BACK TO DUAL PITCHED ROOF                                | SJN                 |            |
| D                                                                                  | 09.05.24 | FLAT ROOF ADDED ABOVE BED 4                                                            | SJN                 |            |
| C                                                                                  | 25.04.24 | EXISTING & PROPOSED SITE PLANS ADDED                                                   | SJN                 |            |
| B                                                                                  | 09.04.24 | NOTE TO BUILDER/CONTRACTOR AND IN ORDER OF PRIORITY ADDED                              | SJN                 |            |
| A                                                                                  | 08.04.24 | UPDATED TO SUIT CLIENTS REQUIREMENTS                                                   | SJN                 |            |
| Client MR & MRS MURPHY @ 35 HIGHFIELD ROAD, GROBY, LEICESTER. LE6 0GU.             |          |                                                                                        |                     |            |
| Project SINGLE STOREY REAR EXT. NEW PORCH, ROOF ALTERED OVER BED 4, CONVERT GARAGE |          | Scale AS SHOWN @ A1                                                                    | Date APRIL 2024     |            |
| Drawing Title EXISTING & PROPOSED SITE PLANS, GROUND & FIRST FLOOR PLANS           |          | Project No. 2024                                                                       | Dwg. No. BHR[20]001 | Revision F |