


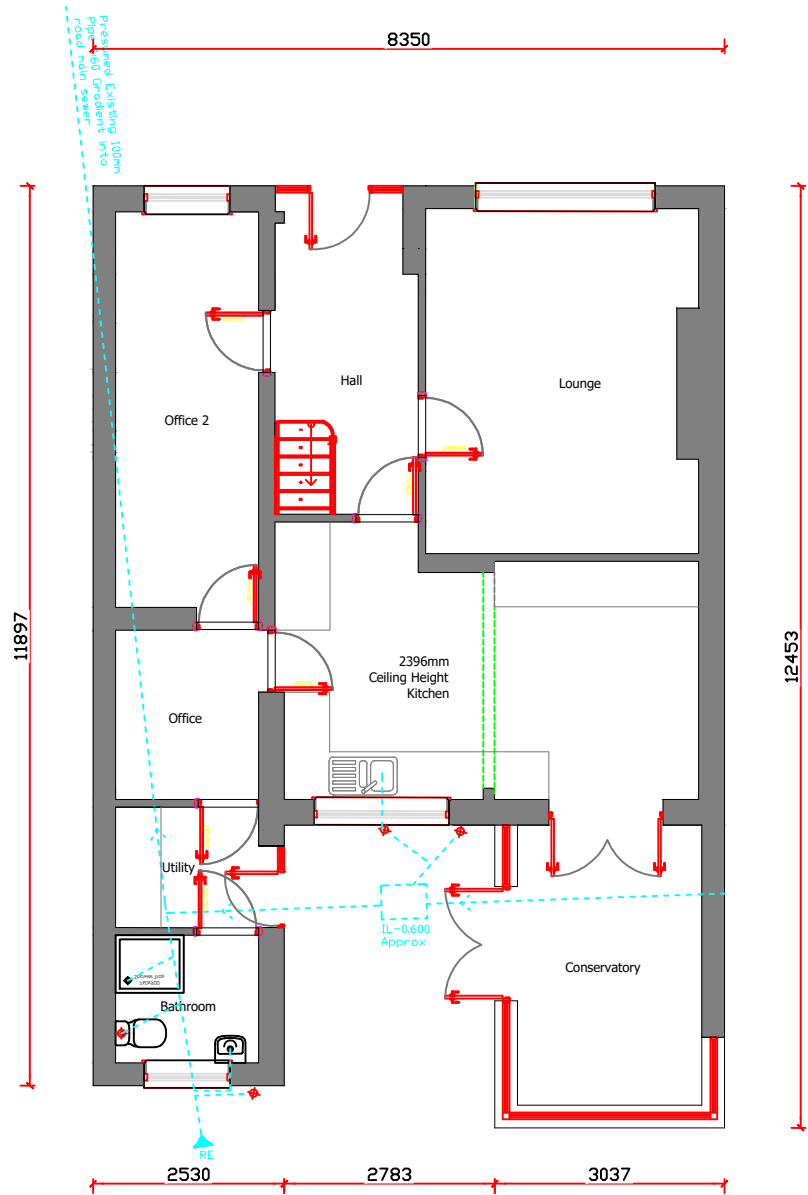


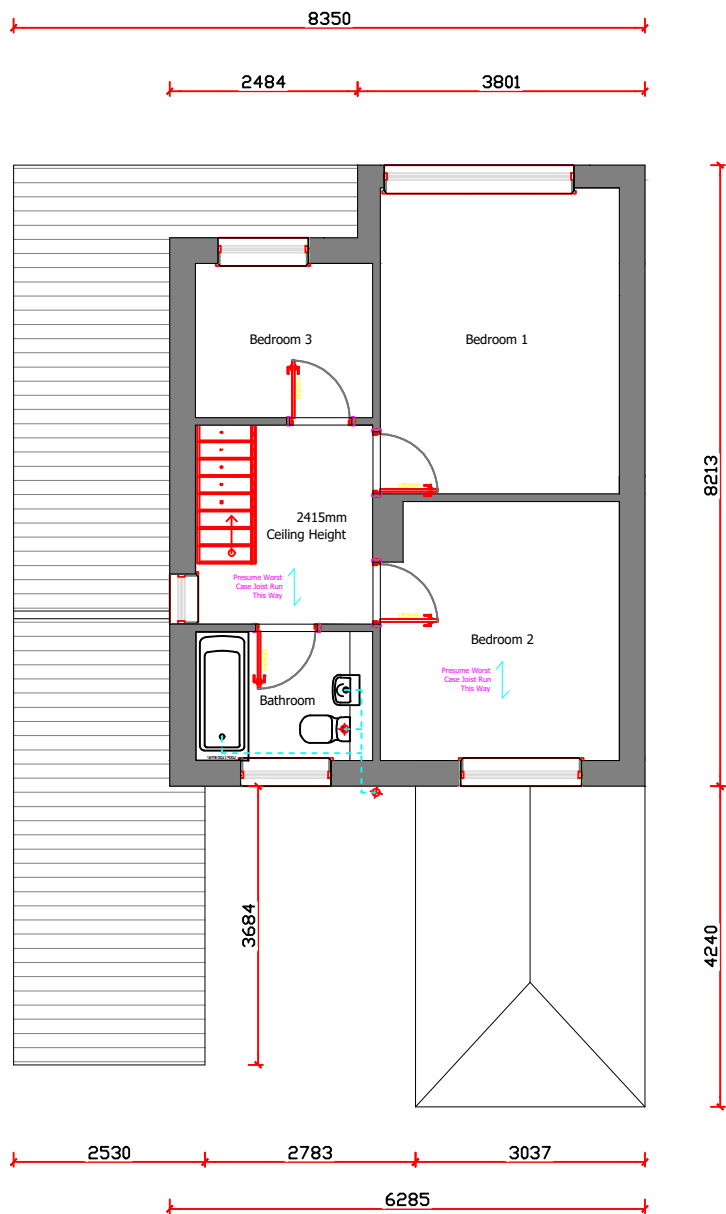


GROUND FLOOR PLAN

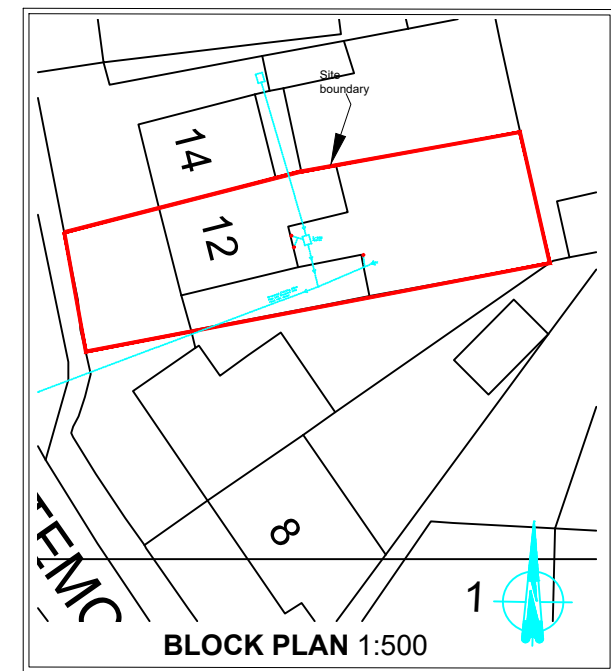

UPPER FLOOR PLAN

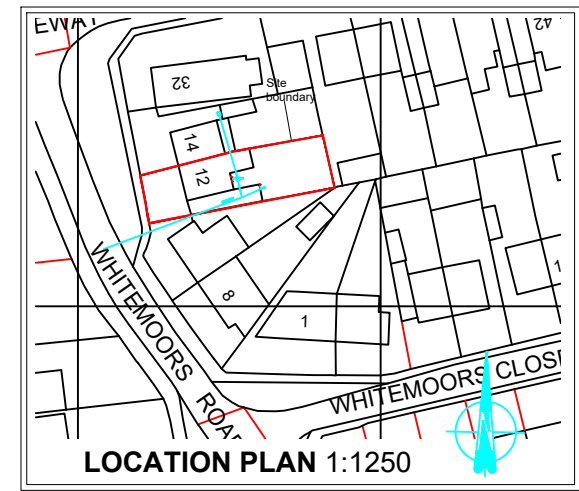


Produced on 14 March 2024 from the Ordnance Survey National Geographic Database. This map shows the area bounded by 444384 296743, 444326 296743, 444326 296885, 444384 296885, 444384 296743. Reproduction in whole or part is prohibited without the prior permission of Ordnance Survey. Crown copyright and database rights 2024 OS 100051125. Supplied by copia ltd

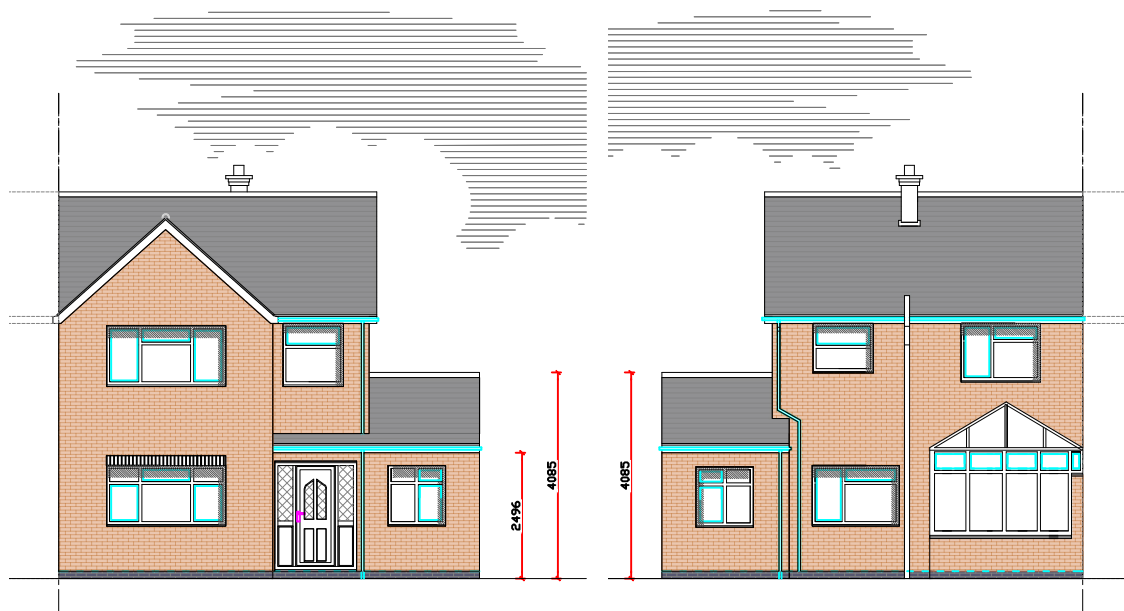

FRONT ELEVATION

REAR ELEVATION

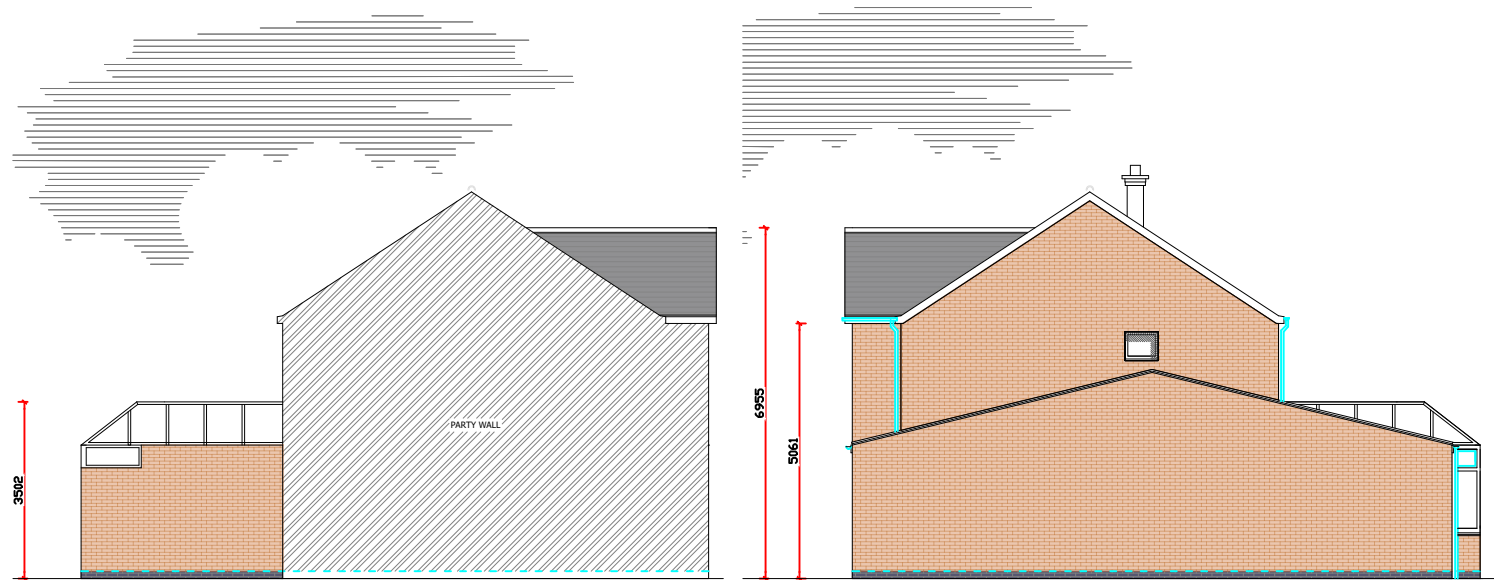

SIDE ELEVATIONS

EXISTING FLOOR AREA			
GROUND	24.9m ²	268.02sq.ft	
FIRST	N/A	N/A	
TOTAL	24.9m ²	268.02sq.ft	

0m123m

scale 1:100

Client submission 22.07.24
**AS EXISTING PLAN
& ELEVATIONS**

CLIENT:
Daniel Phillips (d.j.phillips1@hotmail.com)

JOB DESCRIPTION:
PROPOSED rear single storey extension with
build over
12 Whitemoors Road
Stoke Golding, Nuneaton, CV13 6EG

SCALE 1:100 @ A3 1:150 @ A3 DATE 22.07.24

DRAWN BY JTC DRAWING No: 001

ALL DIMENSIONS TO BE CHECKED ON SITE BEFORE CONSTRUCTION.
ANY DISCREPANCIES TO BE DISCUSSED AND AGREED WITH JC PRIOR TO
PROCEEDING.

THIS DRAWING IS THE PROPERTY OF JC AND MUST NOT BE COPIED OR
REPRODUCED WITHOUT PRIOR WRITTEN CONSENT.

HEALTH AND SAFETY EXECUTIVE (HSE) WILL NEED TO BE NOTIFIED PRIOR TO
COMMENCEMENT OF THE PROJECT